




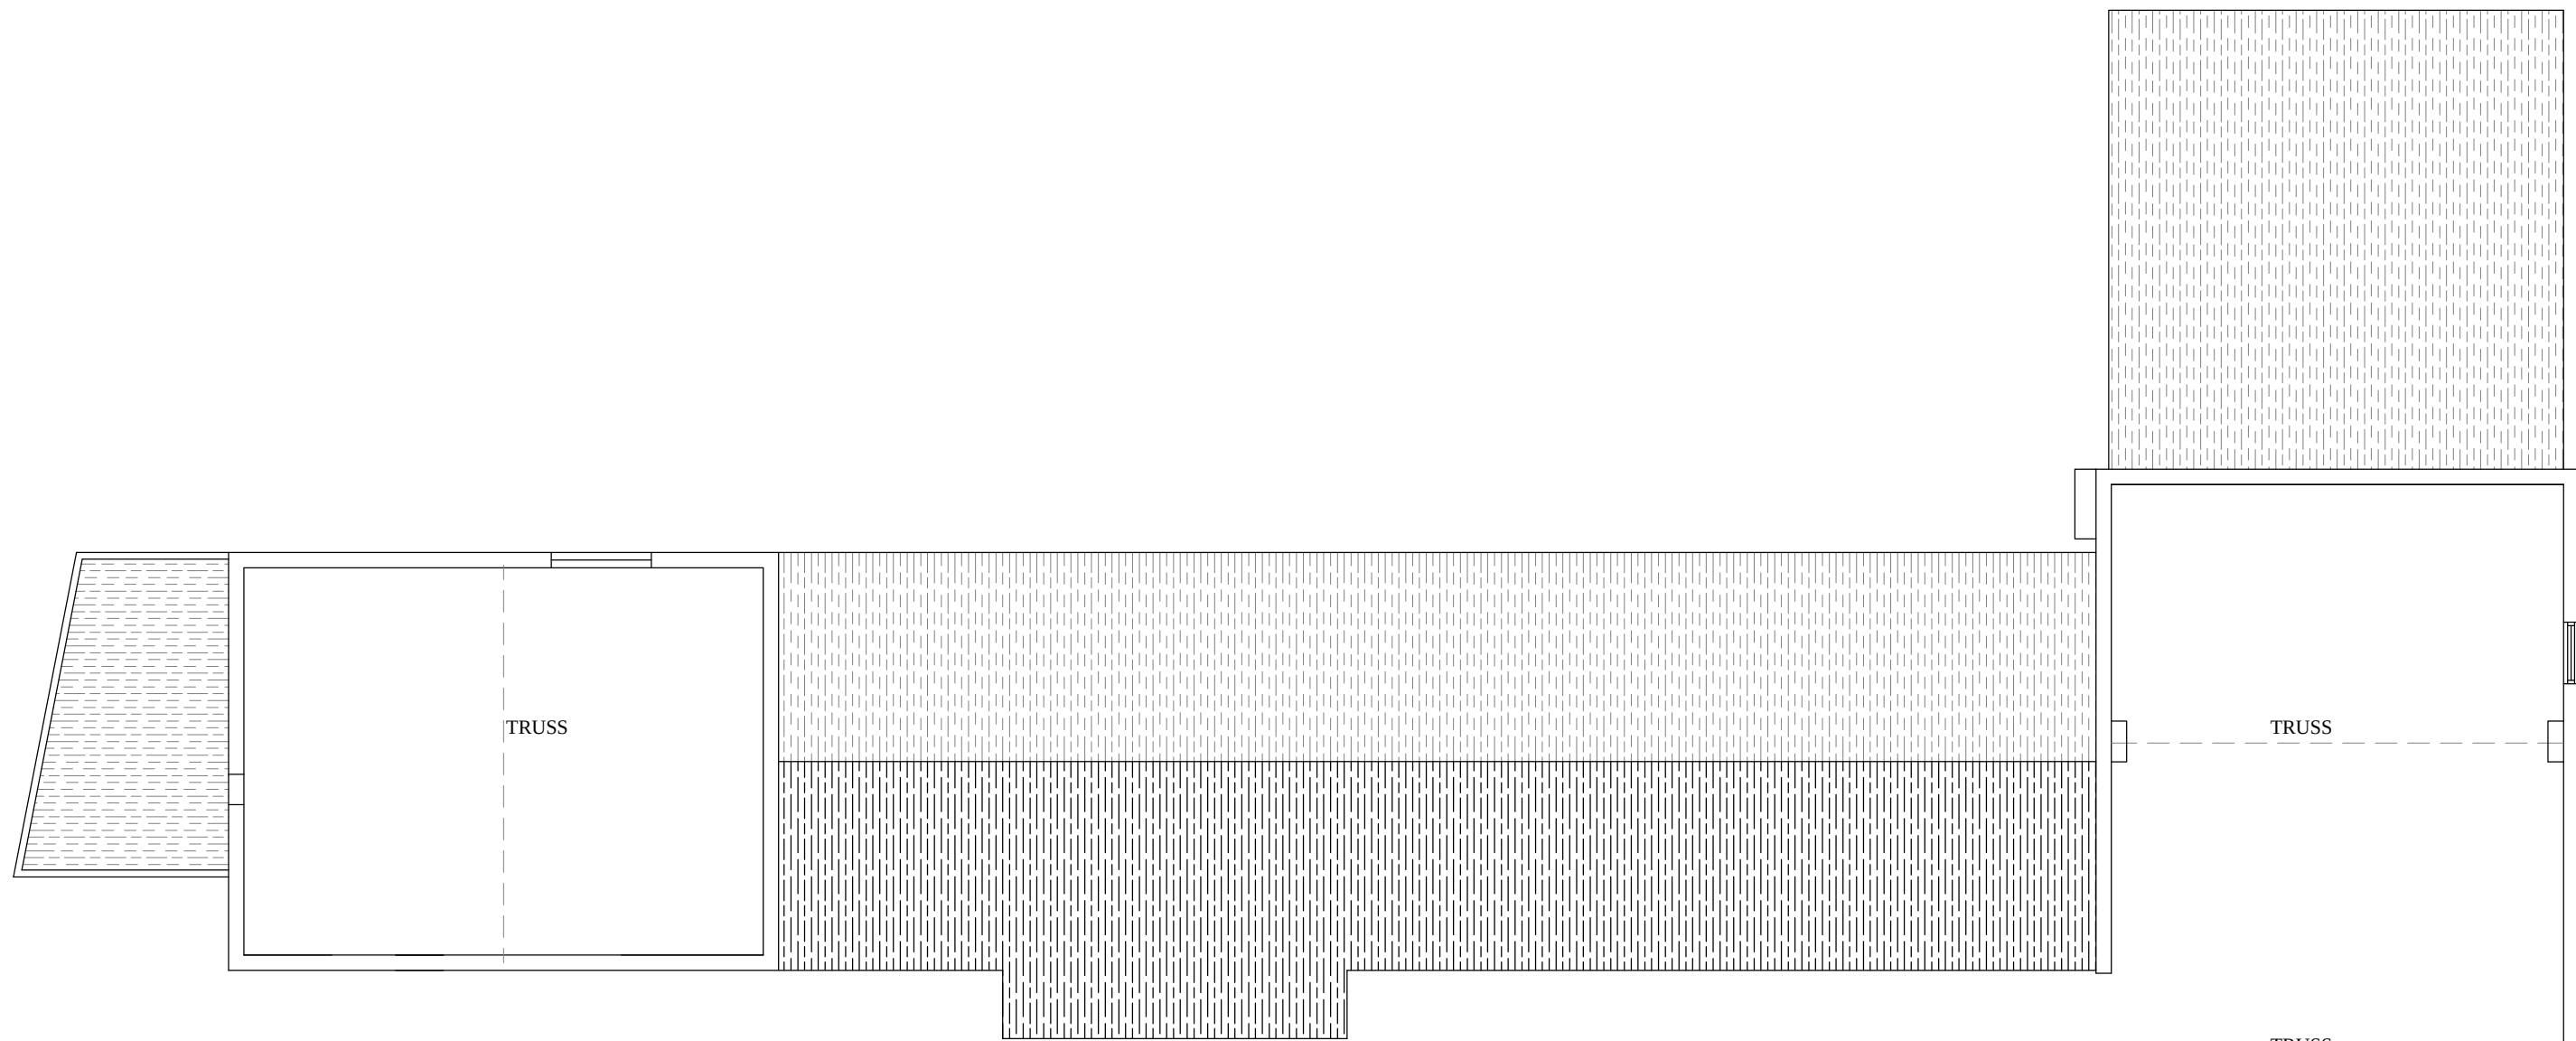


EXISTING FIRST FLOOR

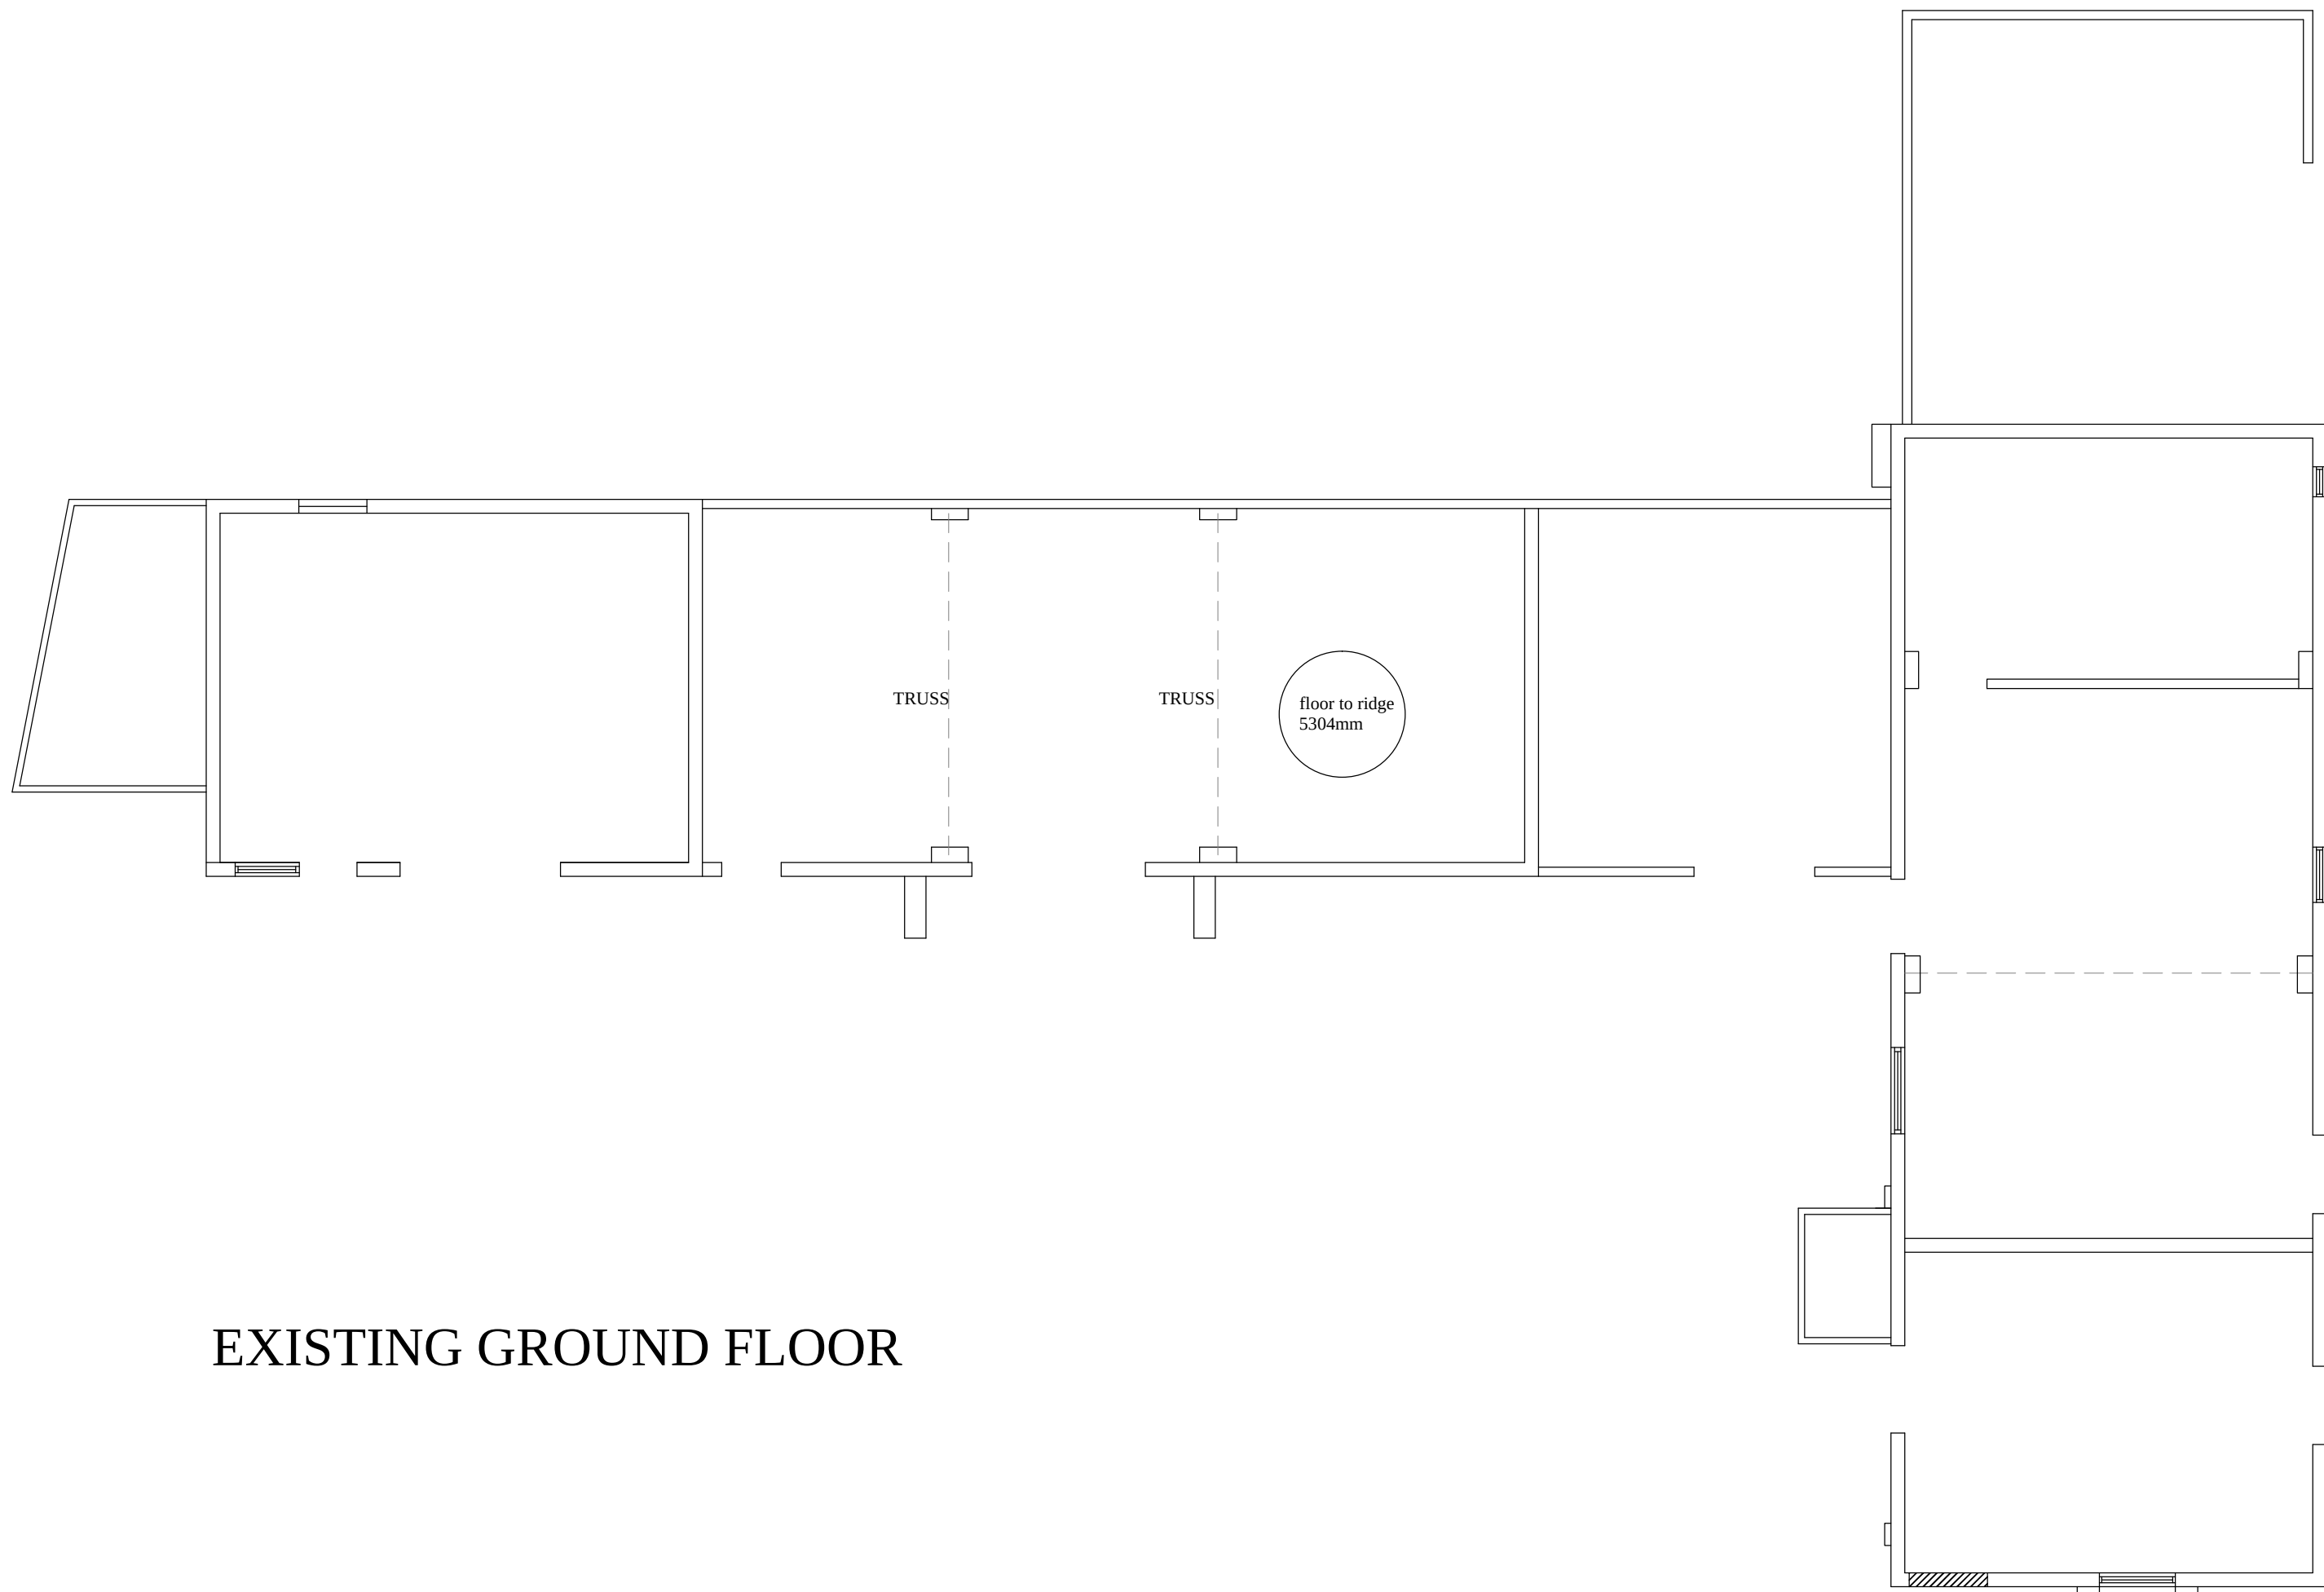

EXISTING GROUND FLOOR

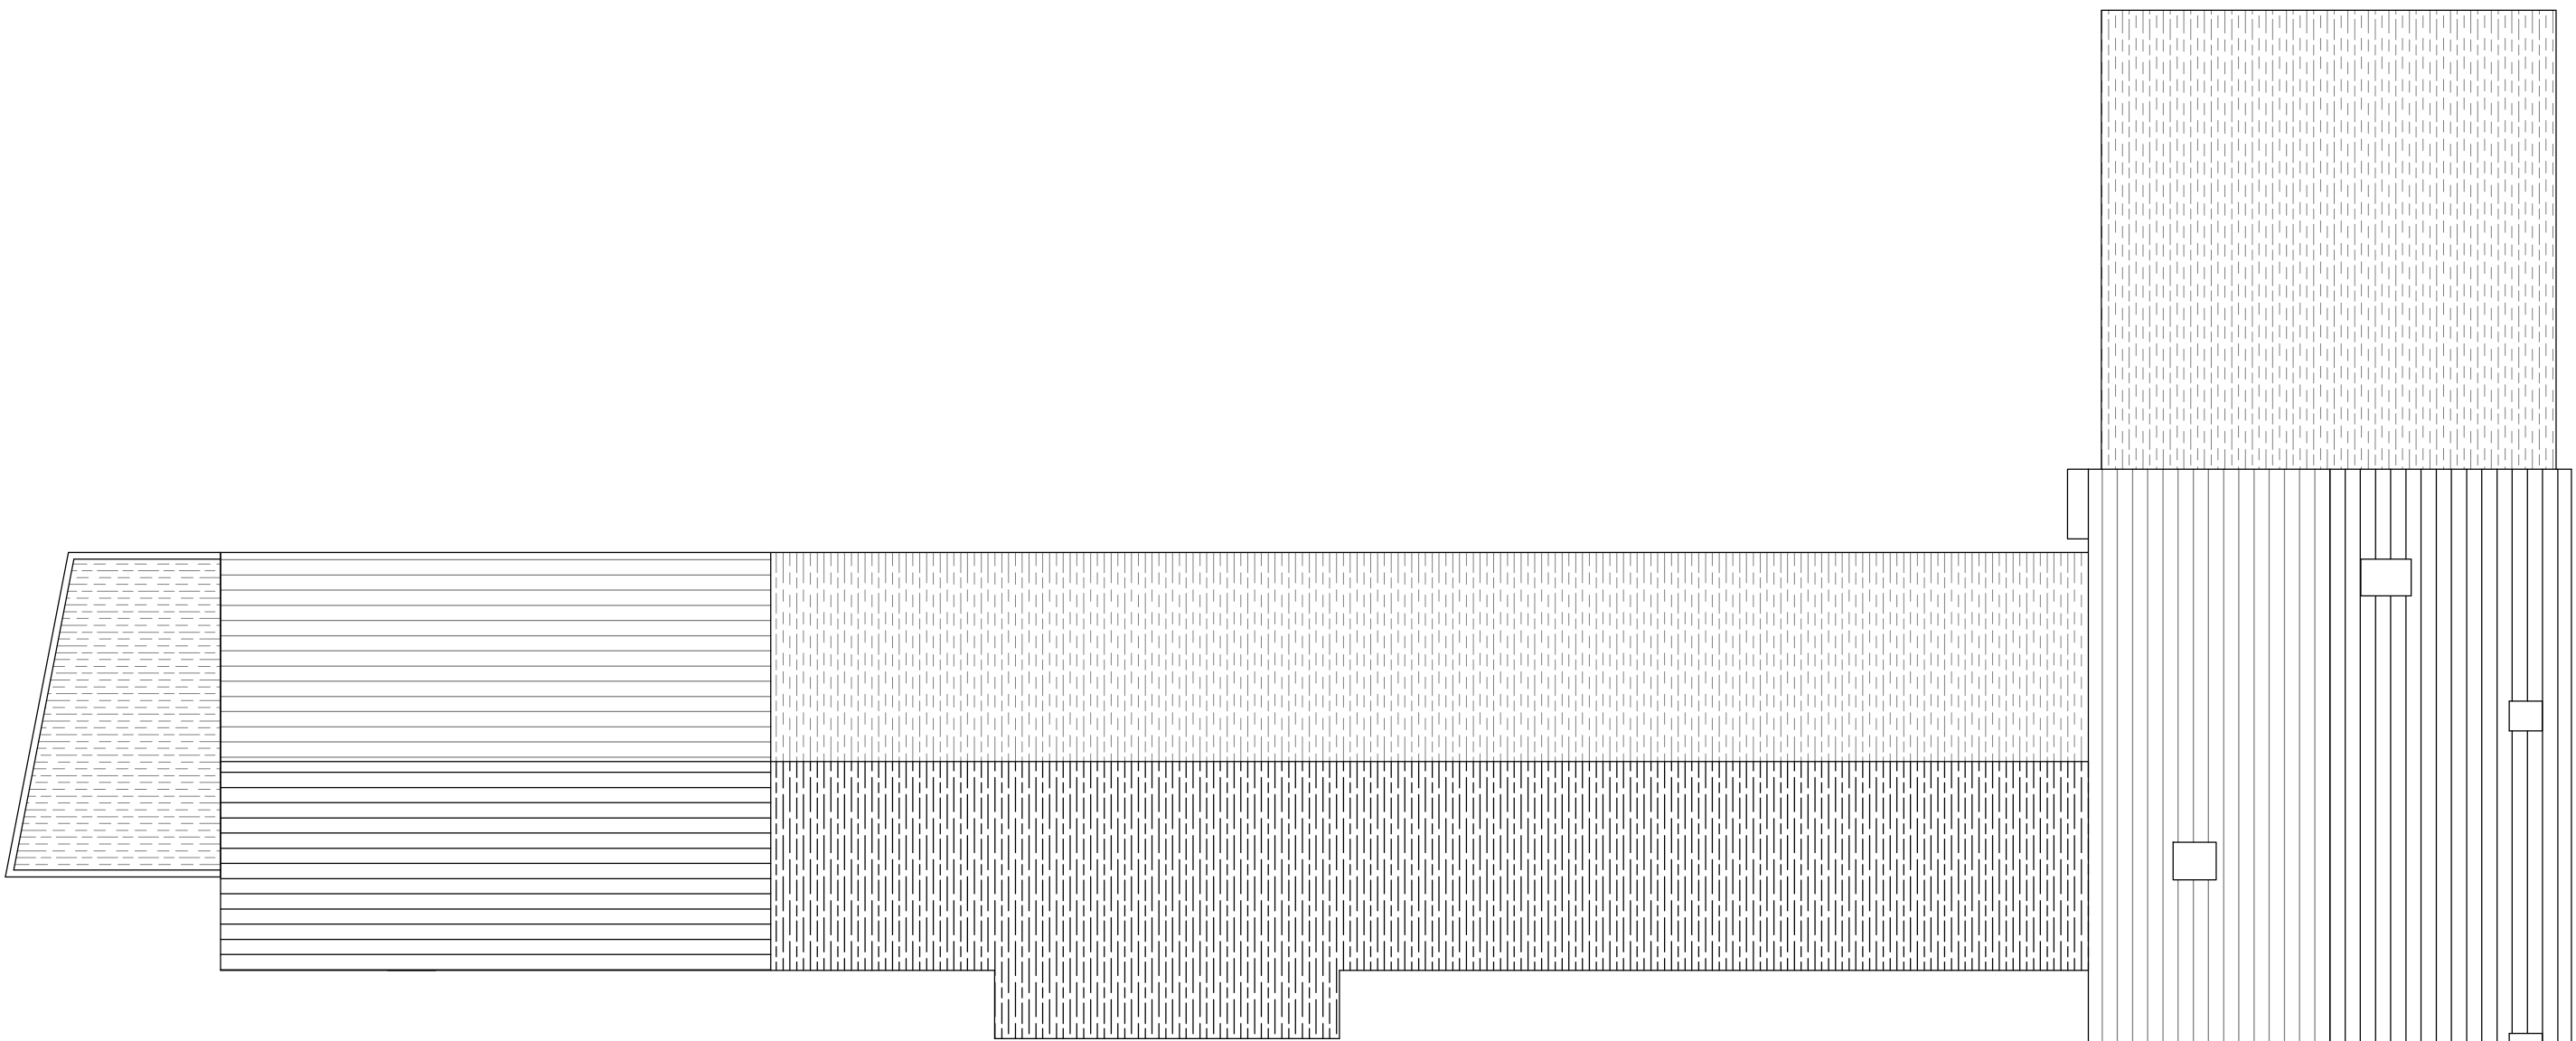

EXISTING ROOF PLAN

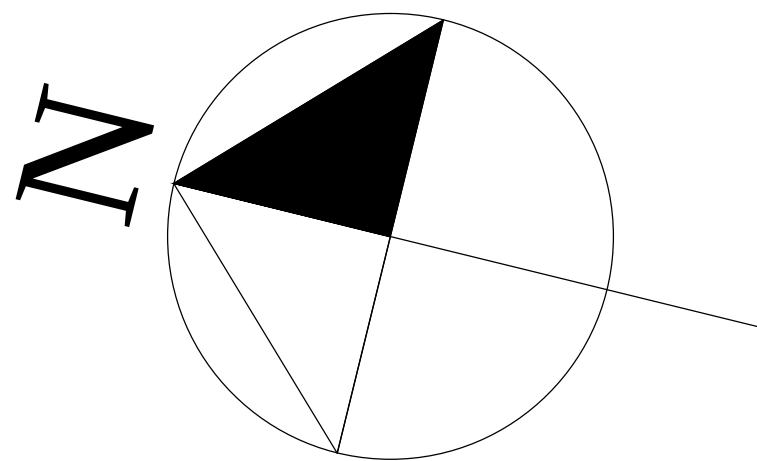

wbw

Windle
Beech
Winthrop

Ling Fields
Gargrave Road
Skipton
North Yorkshire
BD23 1UD
(: 01756 692900

Dwg No.: 246 / 1

Title:
EXISTING PLANS, YEW TREE
BARN, MIDDLETON.

Scale: 1 : 100

Date: 11 DEC 2015

Produced by: JMA

Issue Number: