



SITE LOCATION
(Scale 1:50000)

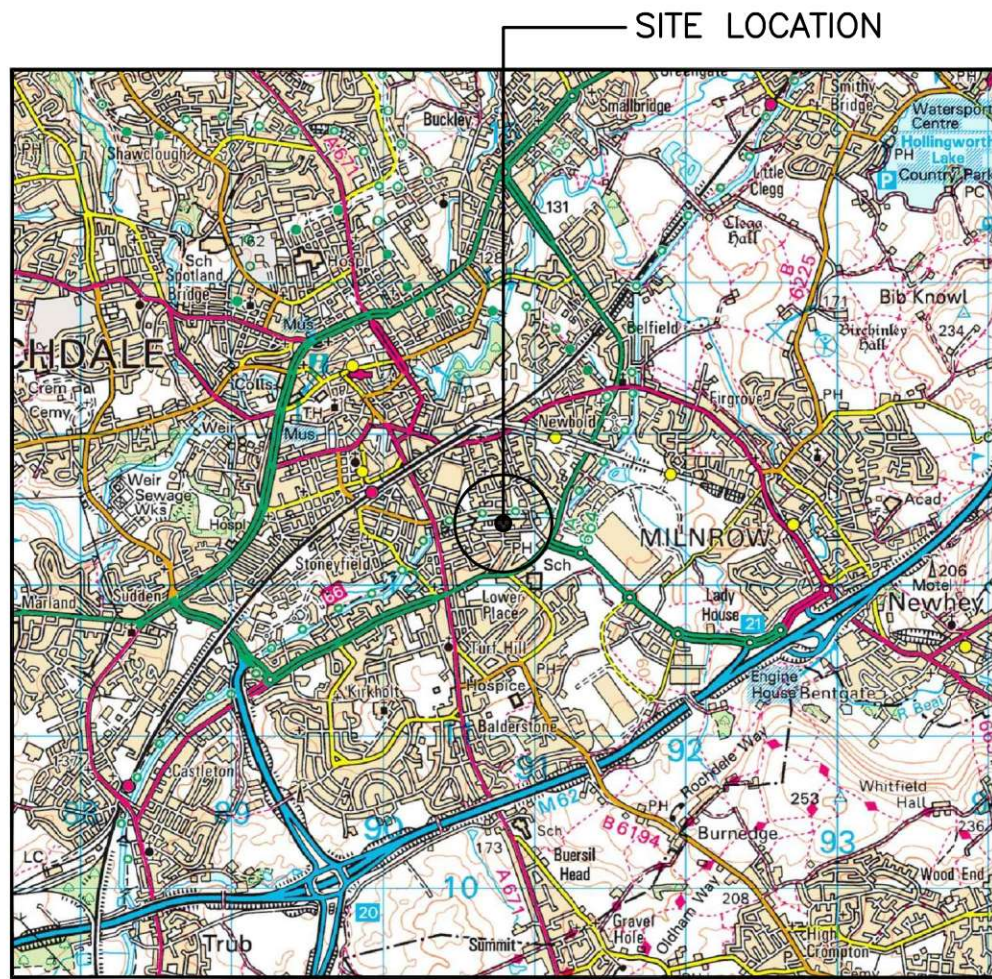

SITE PHOTOGRAPH


The drawings comply with TEF & Vodafone Standard ICNIRP guidelines.
Designed in accordance with CORNERSTONE document: SDN0013 v2.0 (TEF) & SDN0009 v3.0 (VF)

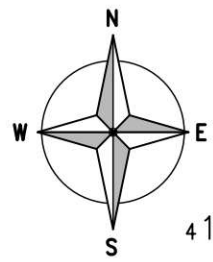

4 125 00

4 124 00

4 123 00

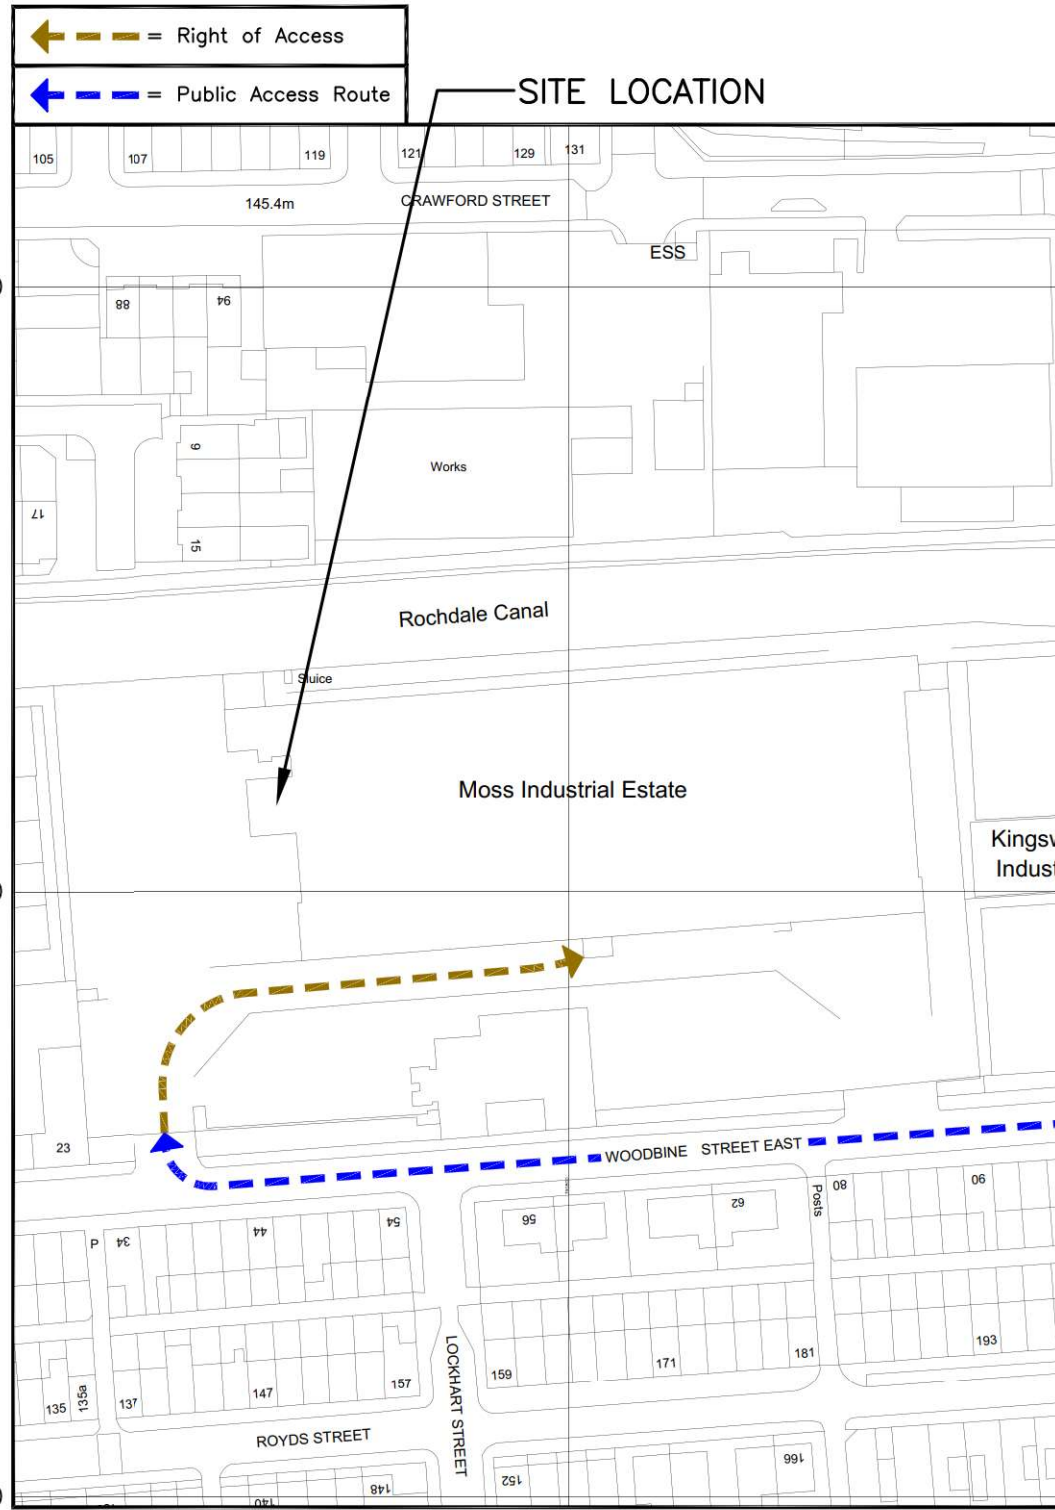

DETAILED SITE LOCATION
(Scale 1:1250)

Based upon Ordnance Survey map extract
with the permission of the Controller of
Her Majesty's Stationery Office.
Crown copyright.
Licence No. 100022432



SCALE 1:1250

ALL DIMENSIONS ARE IN mm UNLESS NOTED OTHERWISE

N.G.R | E: 390750 N: 412425

DIRECTIONS TO SITE:
FROM M62, JUNCTION 21, HEAD WEST ON SIR ISAAC NEWTON WAY/A6193. AFTER 1.4km, CONTINUE STRAIGHT ONTO MOSS BRIDGE ROAD. AFTER 140m, TURN LEFT ONTO WOODBINE STREET EAST. ENTRANCE TO MILL CAR PARK IS ON THE RIGHT AFTER 260m. SITE IS LOCATED ON ROOF OF MILL.

NOTES:

REV	Issued for Approval	CS	DW	29.04.22
	MODIFICATION	BY	CH	DATE

CLARKE telecom
Unit E, Madison Place, Northampton Road,
Manchester, M40 5AG
Tel: 0161 785 4500
Fax: 0161 785 4501
Web: www.clarke-telecom.com

O₂

CORNERSTONE - BEACON 3

Cell Name		Opt.
WOODBINE STREET EAST		A
Cell ID No		
CORNERSTONE	TEF	VF
127804_26 E315263	092804	86458

Site Address / Contact Details

WOODBINE STREET EAST
ROCHDALE
GREATER MANCHESTER
OL16 5LB

Drawing Title:
SITE LOCATION MAPS


Purpose of issue:
PLANNING

Drawing Number:
100

Surveyed By:
DW

Original Sheet Size:
A3

Drawn: CS Date: 29.04.22 Checked: DW Date: 29.04.22 Pack Issue: C

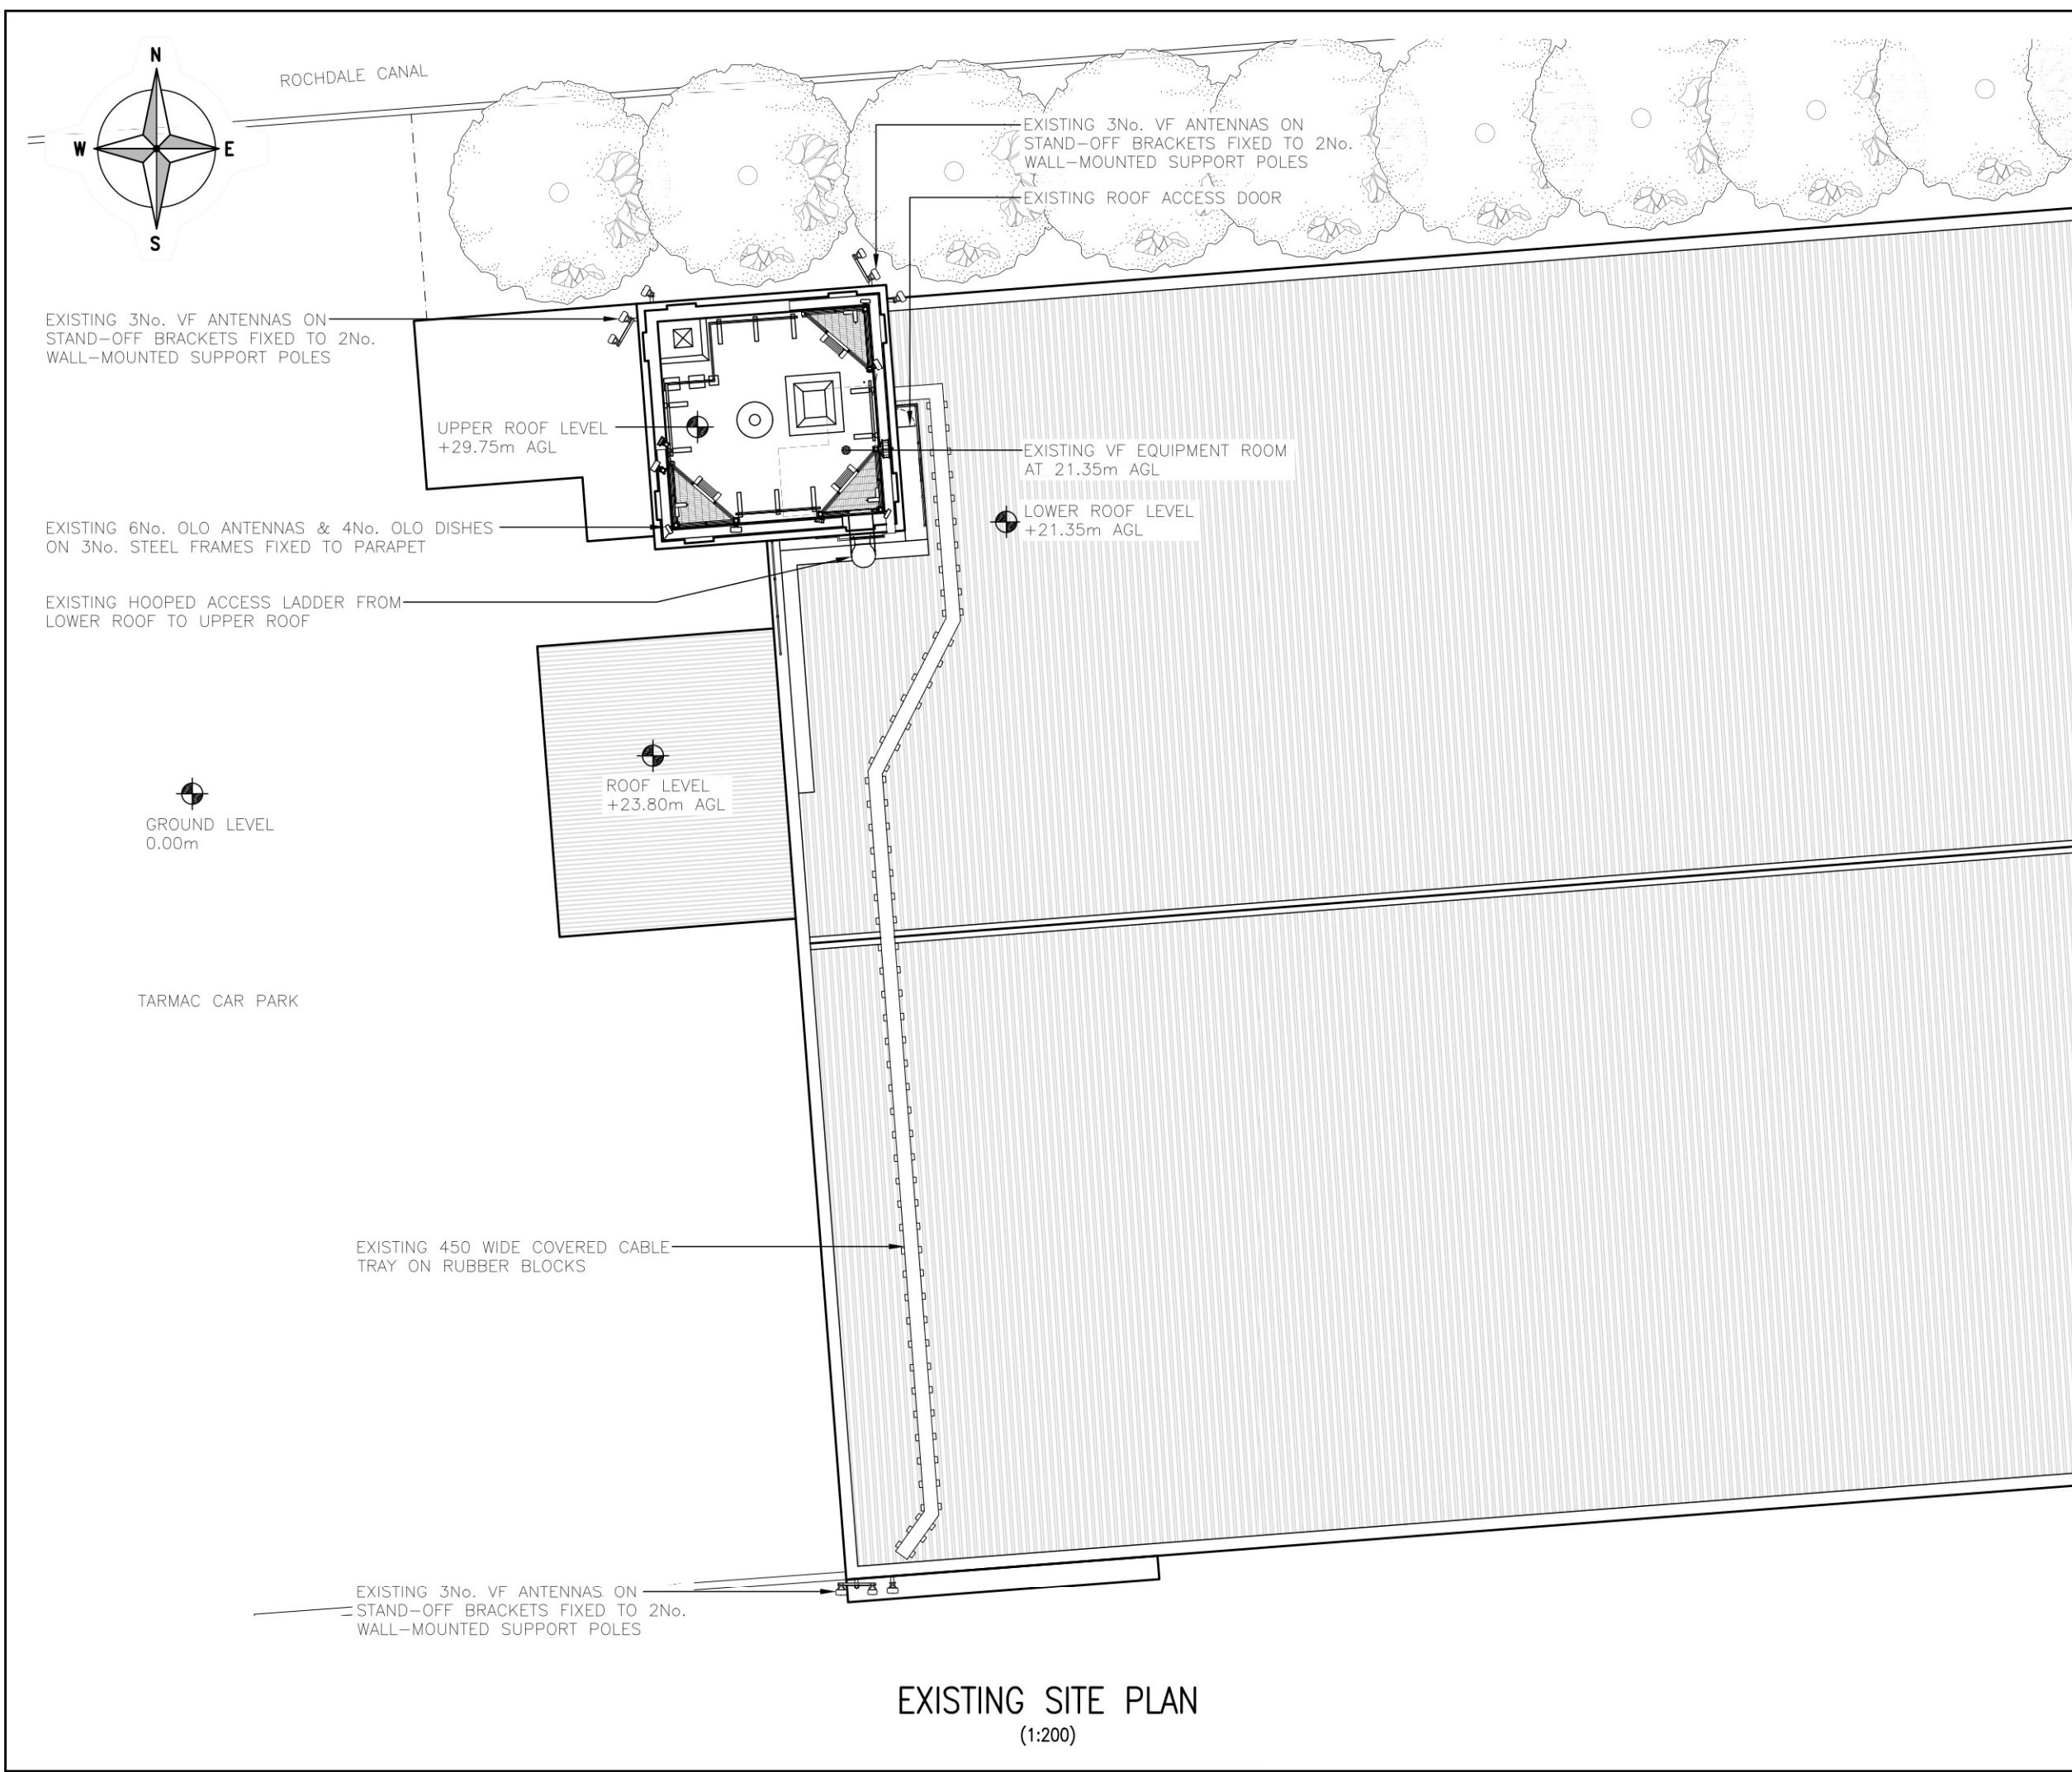

ALL DIMENSIONS ARE IN mm UNLESS NOTED OTHERWISE

N.G.R

E: 390750

N: 412425

NOTES:

A	Issued for Approval	CS	DW	29.04.22
REV	MODIFICATION	BY	CH	DATE

CLARKE

telecom

Unit E, Madison Place, Northampton Road,
Manchester, M40 5AG
Tel: 0161 785 4500
Fax: 0161 785 4501
Web: www.clarke-telecom.com

O₂

CORNERSTONE - BEACON 3

Cell Name			Opt.
WOODBINE STREET EAST			A
Cell ID No			
CORNERSTONE	TEF	VF	
127804_26 E315263	092804	86458	
Site Address / Contact Details			
WOODBINE STREET EAST ROCHDALE GREATER MANCHESTER OL16 5LB			

Drawing Title:

EXISTING SITE PLAN

Purpose of issue:			Dwg Rev:
PLANNING			
Drawing Number:			A
200			
Surveyed By:		Original Sheet Size:	Pack Issue:
DW		A3	
Drawn:	Date:	Checked:	Date:
CS	29.04.22	DW	29.04.22



EXISTING WEST ELEVATION
(1:200)

ALL DIMENSIONS ARE IN mm UNLESS NOTED OTHERWISE

N.G.R | E: 390750 | N: 412425

NOTES:

A	Issued for Approval	CS	DW	29.04.22
REV	MODIFICATION	BY	CH	DATE



Unit E, Madison Place, Northampton Road,
Manchester, M40 5AG
Tel: 0161 785 4500
Fax: 0161 785 4501
Web: www.clarke-telecom.com



CORNERSTONE - BEACON 3

Cell Name	Opt.
WOODBINE STREET EAST	A

Cell ID No		
CORNERSTONE	TEF	VF
127804_26 E315263	092804	86458

Site Address / Contact Details		
WOODBINE STREET EAST ROCHDALE GREATER MANCHESTER OL16 5LB		

Drawing Title: EXISTING SITE ELEVATION				
Purpose of issue: PLANNING				Dwg Rev:
Drawing Number: 300				A
Surveyed By: DW		Original Sheet Size: A3		Pack Issue:
Drawn: CS	Date: 29.04.22	Checked: DW	Date: 29.04.22	C

PROPOSED 6No. VF ANTENNAS MOUNTED ON DELTA HEADFRAME ON 7.50m HIGH SWANN CS5SG LATTICE STUB TOWER MOUNTED ON NEW STEEL GRILLAGE. 18No. VF ERS UNITS RAIL-MOUNTED BEHIND ANTENNAS (STACKED)(6No. PER SECTOR). 3No. VF BREAKOUT BOX LOCATED ADJACENT TO ERS UNITS (1No. PER SECTOR)

PROPOSED 6No. TEF ANTENNAS MOUNTED ON DELTA HEADFRAME ON 7.50m HIGH SWANN CS5SG LATTICE STUB TOWER MOUNTED ON NEW STEEL GRILLAGE. 18No. TEF ERS UNITS RAIL-MOUNTED BEHIND ANTENNAS (STACKED)(6No. PER SECTOR). 3No. TEF BREAKOUT BOX LOCATED ADJACENT TO ERS UNITS (1No. PER SECTOR)

TOP OF STEEL GRILLAGE
+30.40m AGL

UPPER ROOF LEVEL
+29.75m AGL

TOP OF EXISTING VF ANTENNAS
+25.40m AGL

U/S OF EXISTING VF ANTENNAS
+23.40m AGL

LOWER ROOF LEVEL
+21.35m AGL

EXISTING 3No. VF ANTENNAS AND STEELWORK TO BE REMOVED

TOP OF PROPOSED TEF & VF ANTENNAS
+37.90m AGL

U/S OF PROPOSED TEF & VF ANTENNAS
+37.10m AGL

U/S OF PROPOSED TEF & VF ANTENNAS
+35.80m AGL

C/L OF PROPOSED TEF & VF ø300 DISHES
+34.00m AGL

TOP OF OLO ANTENNAS
+32.85m AGL

EXISTING HOOPED ACCESS LADDER FROM LOWER ROOF TO UPPER ROOF

PROPOSED TEF EQUIPMENT CABINETS TO BE INSTALLED IN EXISTING VF EQUIPMENT ROOM

ROOF LEVEL
+23.80m AGL

EXISTING 3No. VF ANTENNAS AND STEELWORK TO BE REMOVED

TOP OF EXISTING VF ANTS.
+20.50m AGL

U/S OF EXISTING VF ANTS.
+18.50m AGL

G.L.

PROPOSED WEST ELEVATION
(1:200)

The drawings comply with TEF & Vodafone Standard ICNIRP guidelines.
Designed in accordance with CORNERSTONE document: SDN0013 v2.0 (TEF) & SDN0009 v3.0 (VF)

ALL DIMENSIONS ARE IN mm UNLESS NOTED OTHERWISE

N.G.R | E: 390750 N: 412425

NOTES:

REV	MODIFICATION	BY	CH	DATE
C	Stub Tower Amended	CS	EH	17.04.23
B	Config/ERS Units Amended/Dishes Added	CS	EH	26.07.22
A	Issued for Approval	CS	DW	29.04.22

CLARKE
telecom

Unit E, Madison Place, Northampton Road,
Manchester, M40 5AG
Tel: 0161 785 4500
Fax: 0161 785 4501
Web: www.clarke-telecom.com

O₂

CORNERSTONE - BEACON 3

Cell Name	Opt.
WOODBINE STREET EAST	A

Cell ID No		
CORNERSTONE	TEF	VF
127804_26 E315263	092804	86458

Site Address / Contact Details
WOODBINE STREET EAST ROCHDALE GREATER MANCHESTER OL16 5LB

Drawing Title: PROPOSED SITE ELEVATION				
Purpose of issue: PLANNING				Dwg Rev:
Drawing Number: 301				C
Surveyed By: DW		Original Sheet Size: A3		Pack Issue:
Drawn: CS	Date: 29.04.22	Checked: DW	Date: 29.04.22	C