





PUTTSTARS ROCHDALE
PLANNING PACK
(EXISTING SIGNAGE)


EXISTING SIGNAGE

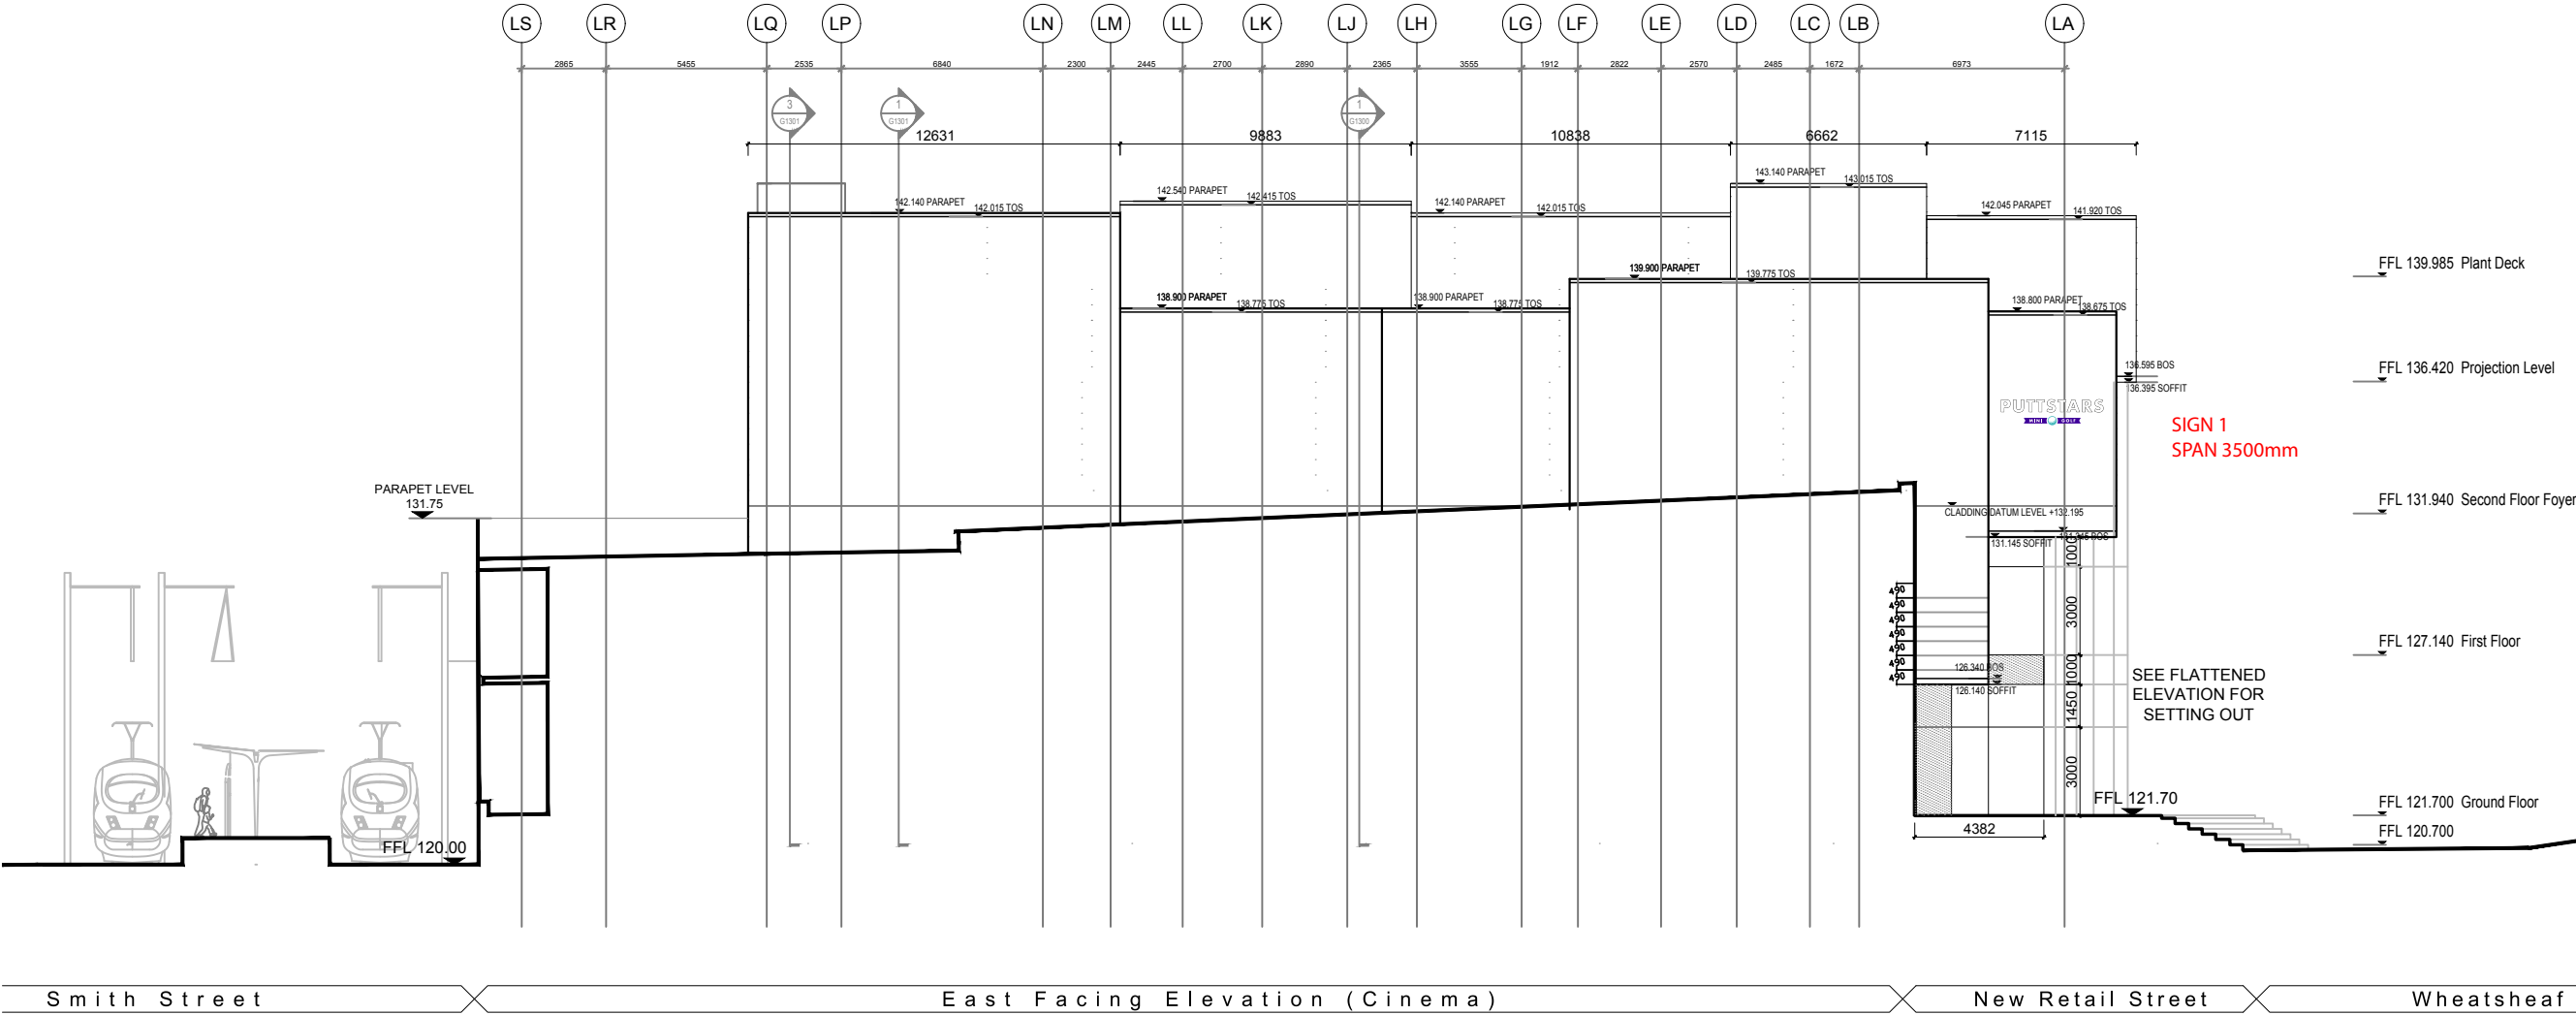

EAST ELEVATION

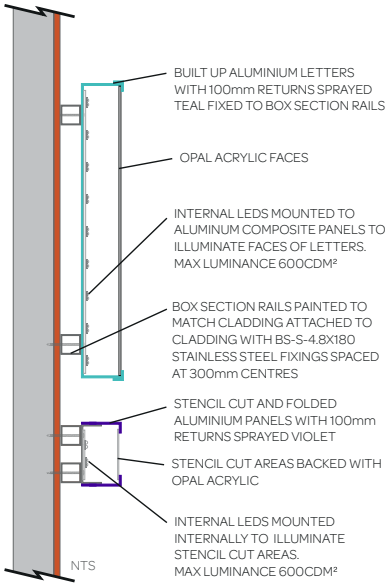

SIGN 1
BUILT UP ALUMINIUM LETTERS AND GOLF BALL WITH 100mm RETURNS SPRAYED TEAL WITH OPAL ACRYLIC FACES. INTERNAL LEDS TO ILLUMINATE FACES ONLY.
MINI GOLF SECTIONS TO BE STENCIL CUT FOLDED ALUMINIUM PANELS WITH 100mm RETURNS SPRAYED RED AND BACKED WITH OPAL ACRYLIC. INTERNAL LEDS TO ILLUMINATE TEXT ONLY. LETTERS AND PANELS MOUNTED ONTO CLADDING VIA 50x50x3mm BOX SECTION RAILS SPRAYED TO MATCH CLADDING.
SIZE: 3500mm x 885mm x 100mm
HEIGHT ABOVE GROUND: 13000mm
COLOURS: TEAL, WHITE, RED
ILLUMINATION: INTERNAL FACE ONLY
LUMINANCE : MAX 600CDM²

 

comments

amendments

no.	revision	date
A		
B	COLOUR CHANGE	
C	REEL REMOVED	
D	FINAL	
E		
F		
G		
H		
I		
J		



client
PUTTSTARS

project
ROCHDALE

title
PLANNING PACK

job number

date
14-02-20

designer
OG

project manager
GS

scale
AS SHOWN @ A3


SCALE APPLIES TO AN ORIGINAL COPY ON A3 TEMPLATE SHEET ONLY

THIS DRAWING AND ANY ASSOCIATED DESIGN COPY, RIGHT IS RESERVED BY HUDSON SIGN SOLUTIONS AND THIS DOCUMENT IS ISSUED ON CONDITION THAT IT IS NOT COPIED, AMENDED OR DISCLOSED IN ANY WAY BY OR TO ANY UNAUTHORIZED PERSONS WITHOUT THE PRIOR CONSENT IN WRITING OF HUDSON SIGN SOLUTIONS.



ALL DIMENSIONS ARE IN THE MILLIMETERS UNLESS OTHERWISE STATED.

DIMENSIONS ON SITE AND ALL EQUIPMENT SIZES TO BE VERIFIED PRIOR TO WORK COMMENCING.

EXISTING SIGNAGE

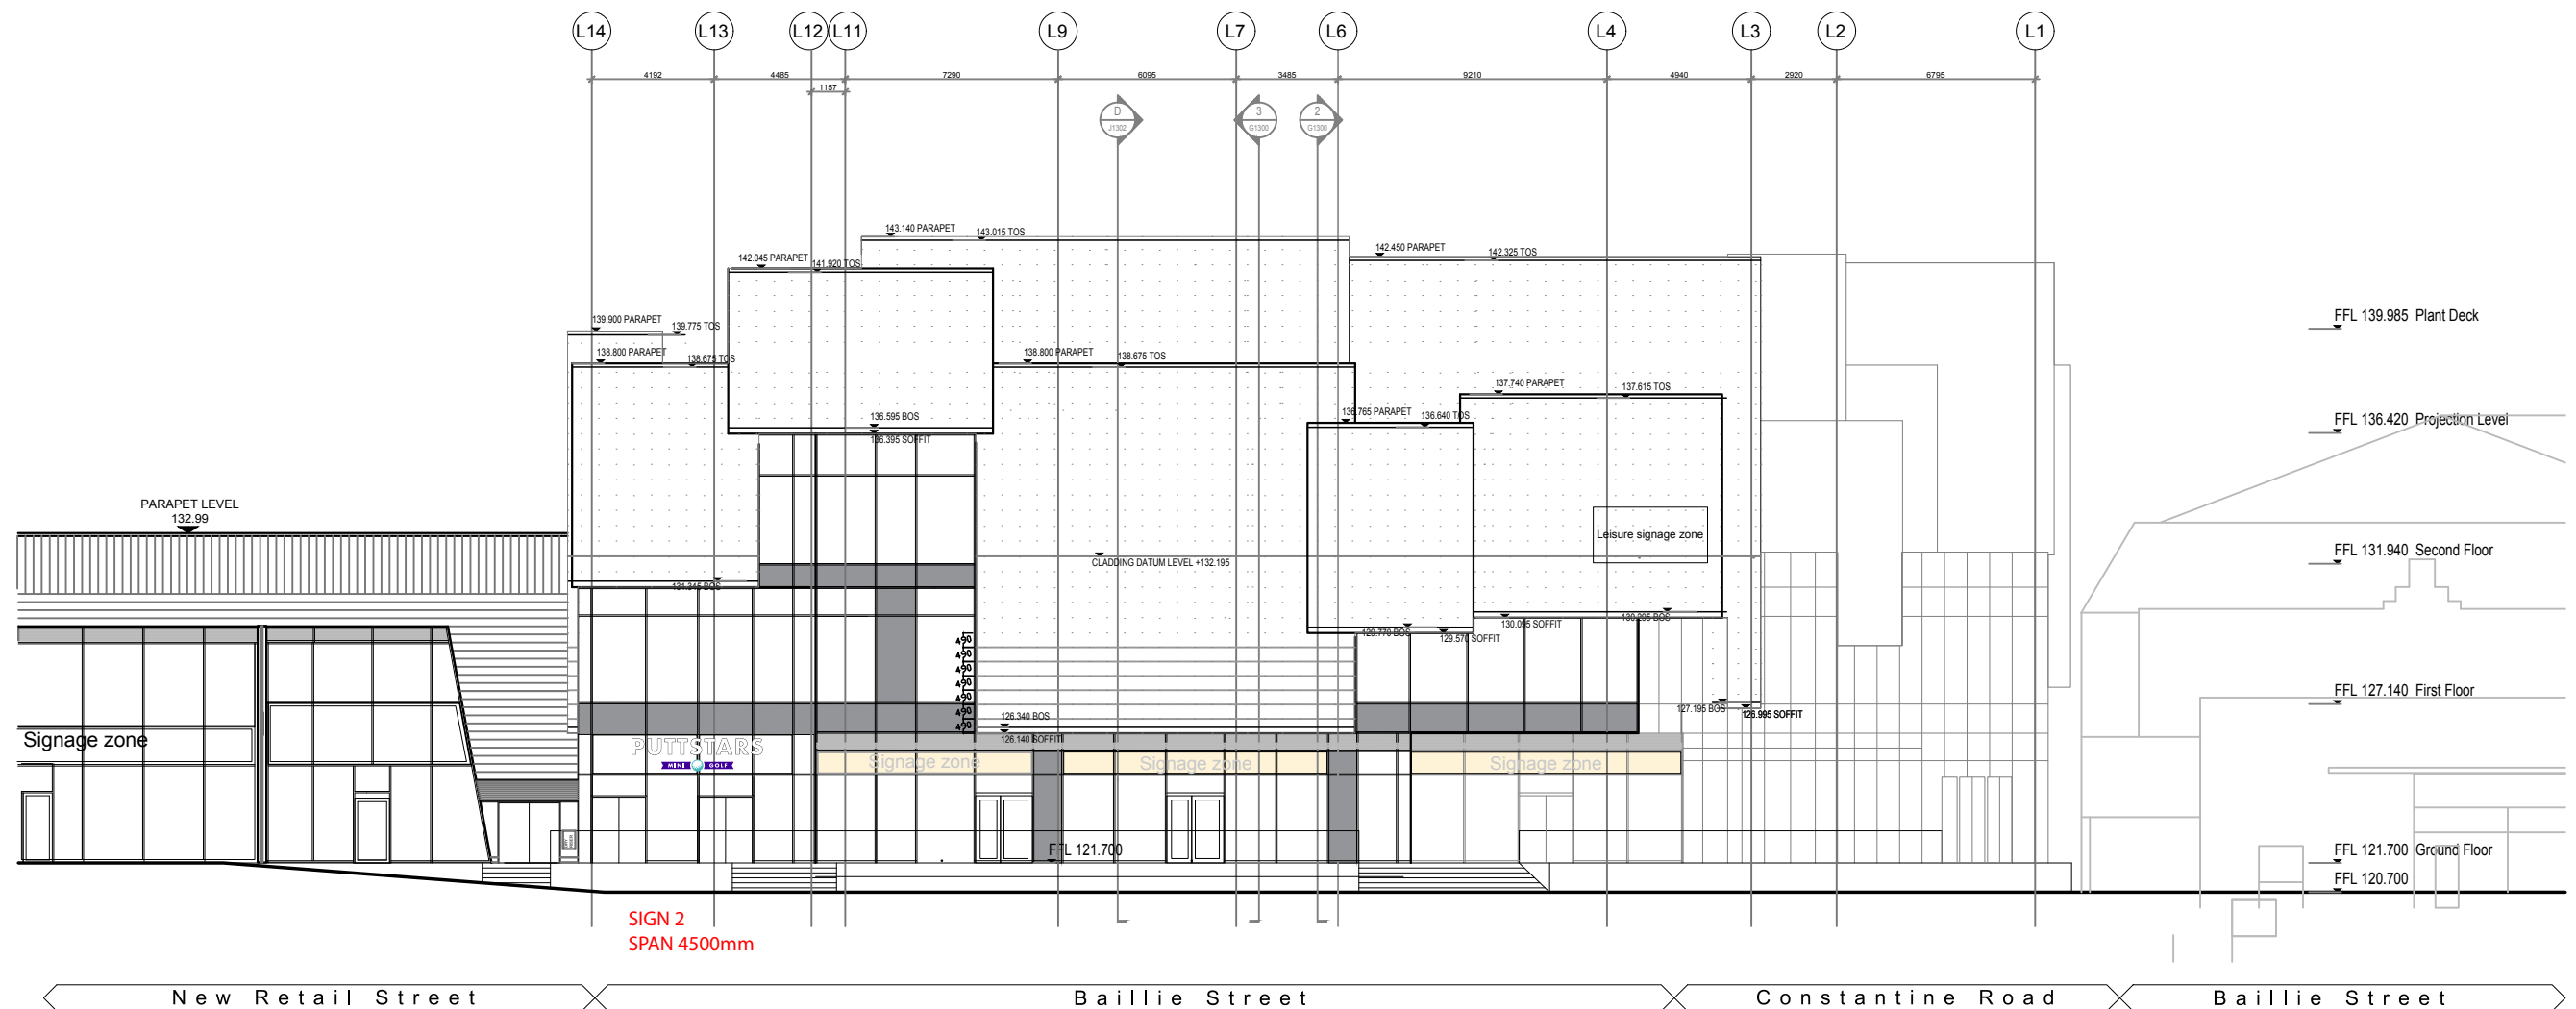

NORTH ELEVATION

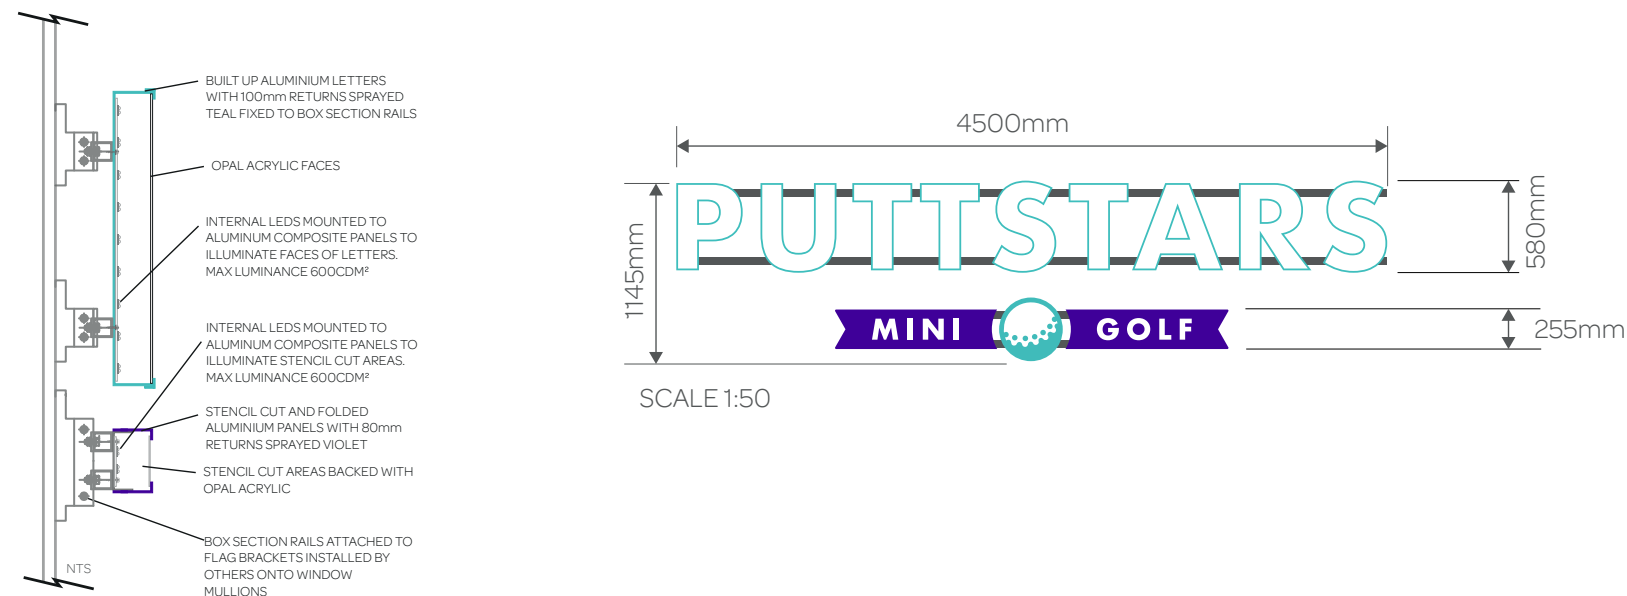 

SIGN 2

BUILT UP ALUMINIUM LETTERS AND GOLF BALL WITH 100mm RETURNS SPRAYED TEAL WITH OPAL ACRYLIC FACES. INTERNAL LEDS TO ILLUMINATE FACES ONLY.

MINI GOLF SECTIONS TO BE STENCIL CUT FOLDED ALUMINUM PANELS WITH 100mm RETURNS SPRAYED RED AND BACKED WITH OPAL ACRYLIC. INTERNAL LEDS TO ILLUMINATE TEXT ONLY. LETTERS AND PANELS MOUNTED TO BOX SECTION RAILS INSTALLED ONTO WINDOW MULLIONS.


SIZE: 4500mm x 1145mm x 100mm

HEIGHT ABOVE GROUND: 425


COLOURS: TEAL, WHITE, RED

ILLUMINATION: INTERNAL FACE ONLY


LUMINANCE : MAX 600CDM²

 [illegible]


EXISTING SIGNAGE

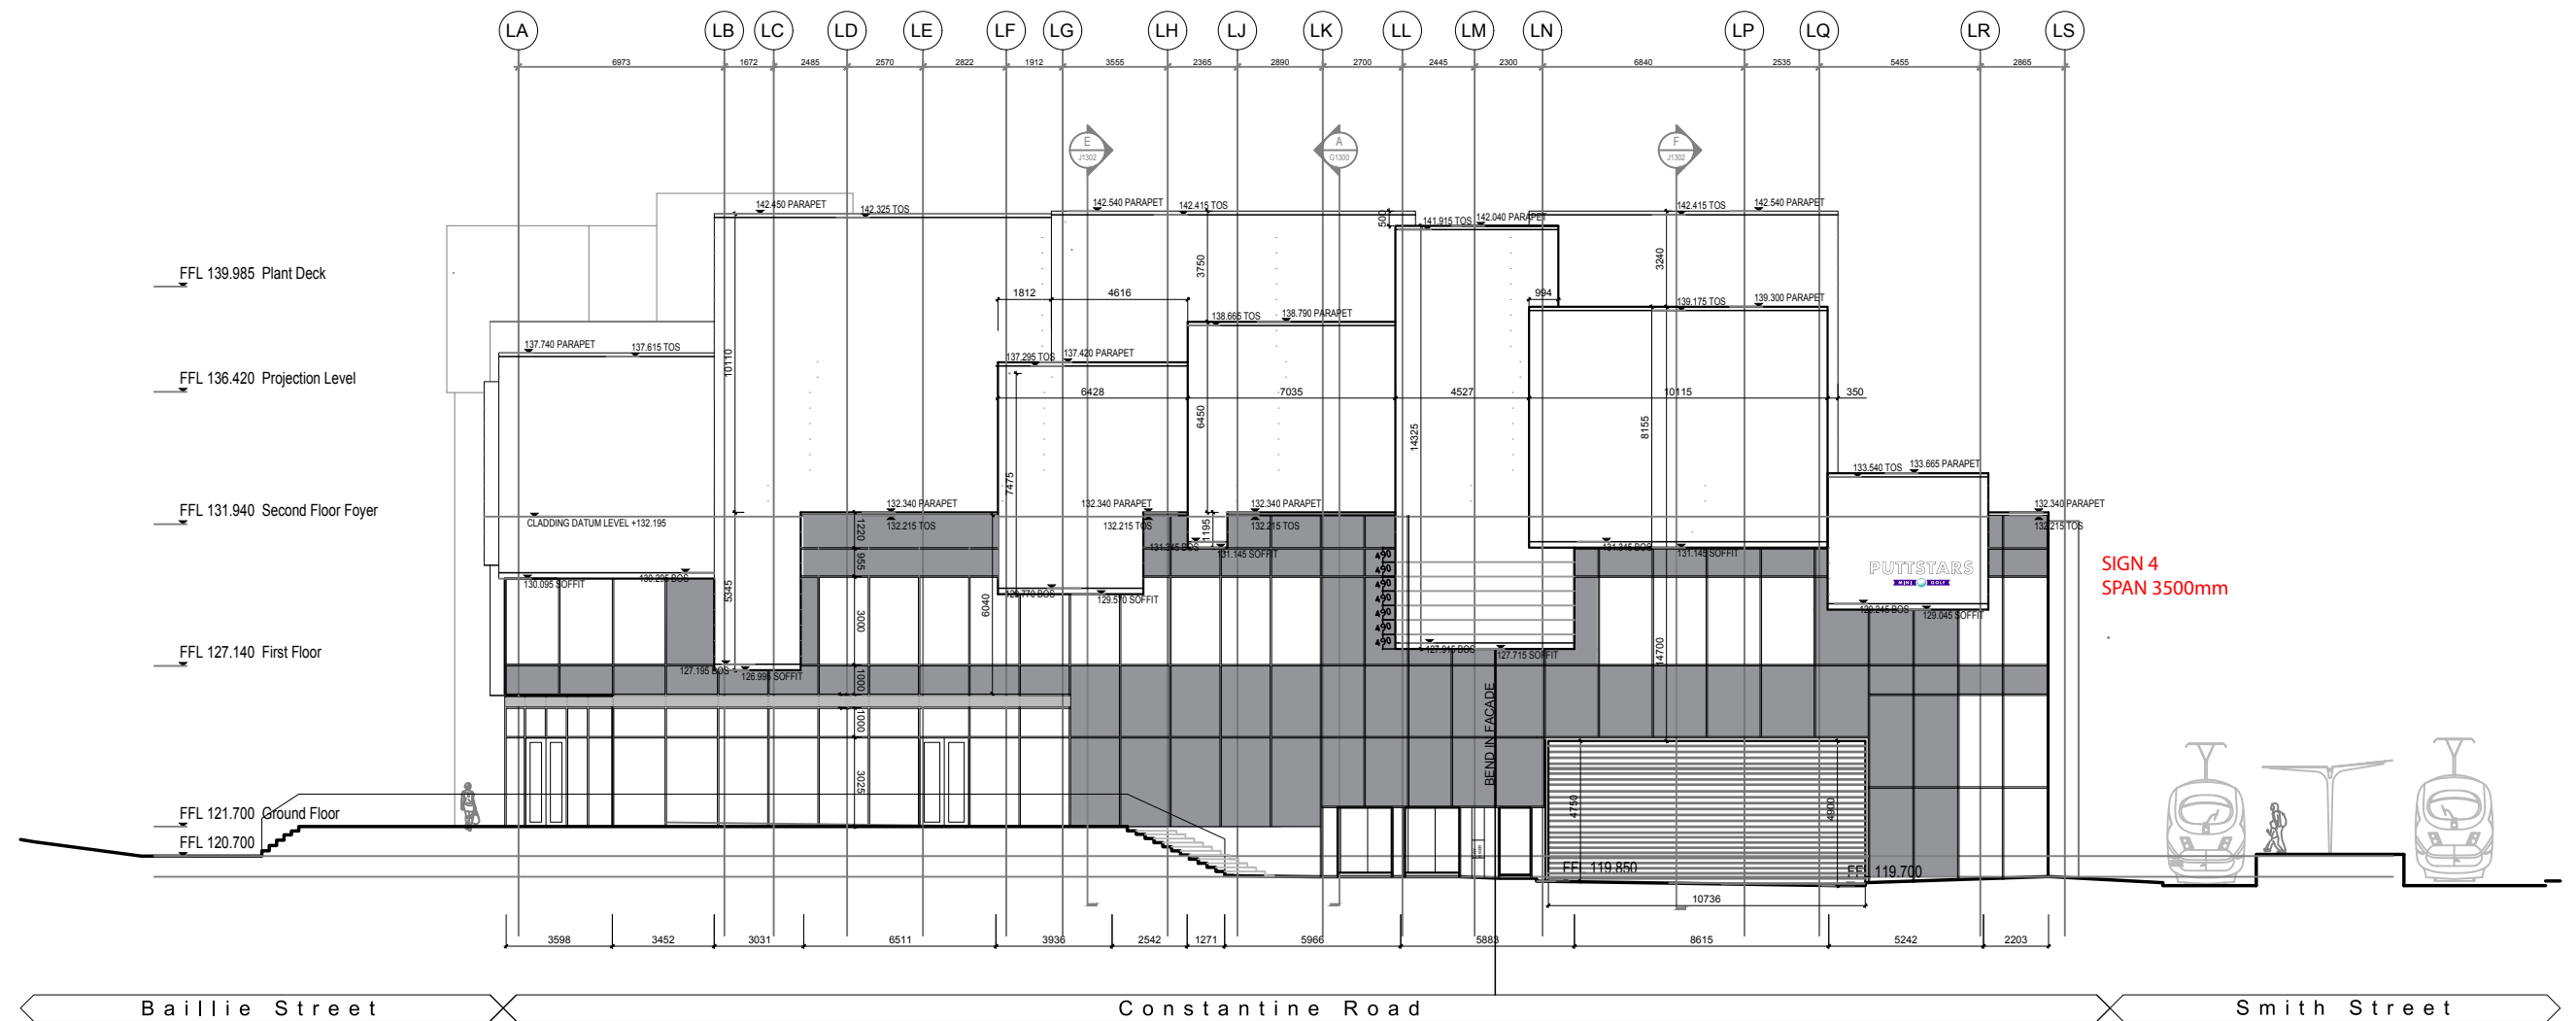

WEST ELEVATION

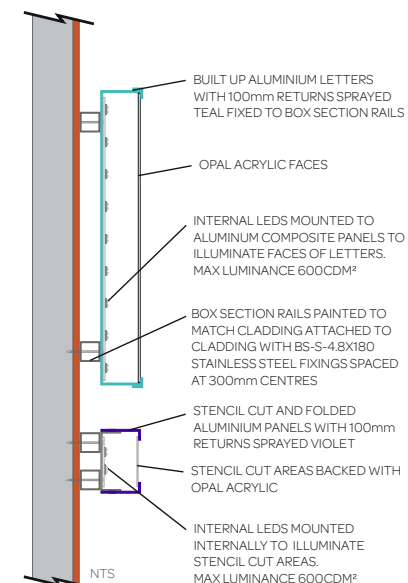

SCALE 1:50

 

SIGN 4

BUILT UP ALUMINIUM LETTERS AND GOLF BALL WITH 100mm RETURNS SPRAYED TEAL WITH OPAL ACRYLIC FACES. INTERNAL LEDS TO ILLUMINATE FACES ONLY.

MINI GOLF SECTIONS TO BE STENCIL CUT FOLDED ALUMINIUM PANELS WITH 100mm RETURNS SPRAYED RED AND BACKED WITH OPAL ACRYLIC. INTERNAL LEDS TO ILLUMINATE TEXT ONLY. LETTERS AND PANELS MOUNTED ONTO CLADDING VIA 50x50x3mm BOX SECTION RAILS SPRAYED TO MATCH CLADDING.


SIZE: 3500mm x 885mm x 100mm

HEIGHT ABOVE GROUND: 9750mm

COLOURS: TEAL, WHITE, RED

ILLUMINATION: INTERNAL FACE ONLY

LUMINANCE : MAX 600CDM²

 

comments		
amendments		
no.	revision	date
A		
B	COLOUR CHANGE	
C	REEL REMOVED	
D	FINAL	
E		
F		
G		
H		
I		
J		
		
client PUTTSTARS		
project ROCHDALE		
title PLANNING PACK		
job number		
date 14-02-20	designer OG	
project manager GS		
scale AS SHOWN @ A3		
SCALE APPLIES TO AN ORIGINAL COPY ON A3 TEMPLATE SHEET ONLY		
THIS DRAWING AND ANY ASSOCIATED DESIGN COPYRIGHT IS RESERVED BY HUDSON SIGN SOLUTIONS AND THIS DOCUMENT IS ISSUED ON CONDITION THAT IT IS NOT COPIED, AMENDED OR DISCLOSED IN ANY WAY BY OR TO ANY UNAUTHORIZED PERSONS WITHOUT THE PRIOR CONSENT IN WRITING OF HUDSON SIGN SOLUTIONS. ALL DIMENSIONS ARE IN THE MILLIMETERS UNLESS OTHERWISE STATED. DIMENSIONS ON SITE AND ALL EQUIPMENT SIZES TO BE VERIFIED PRIOR TO WORK COMMENCING.		