




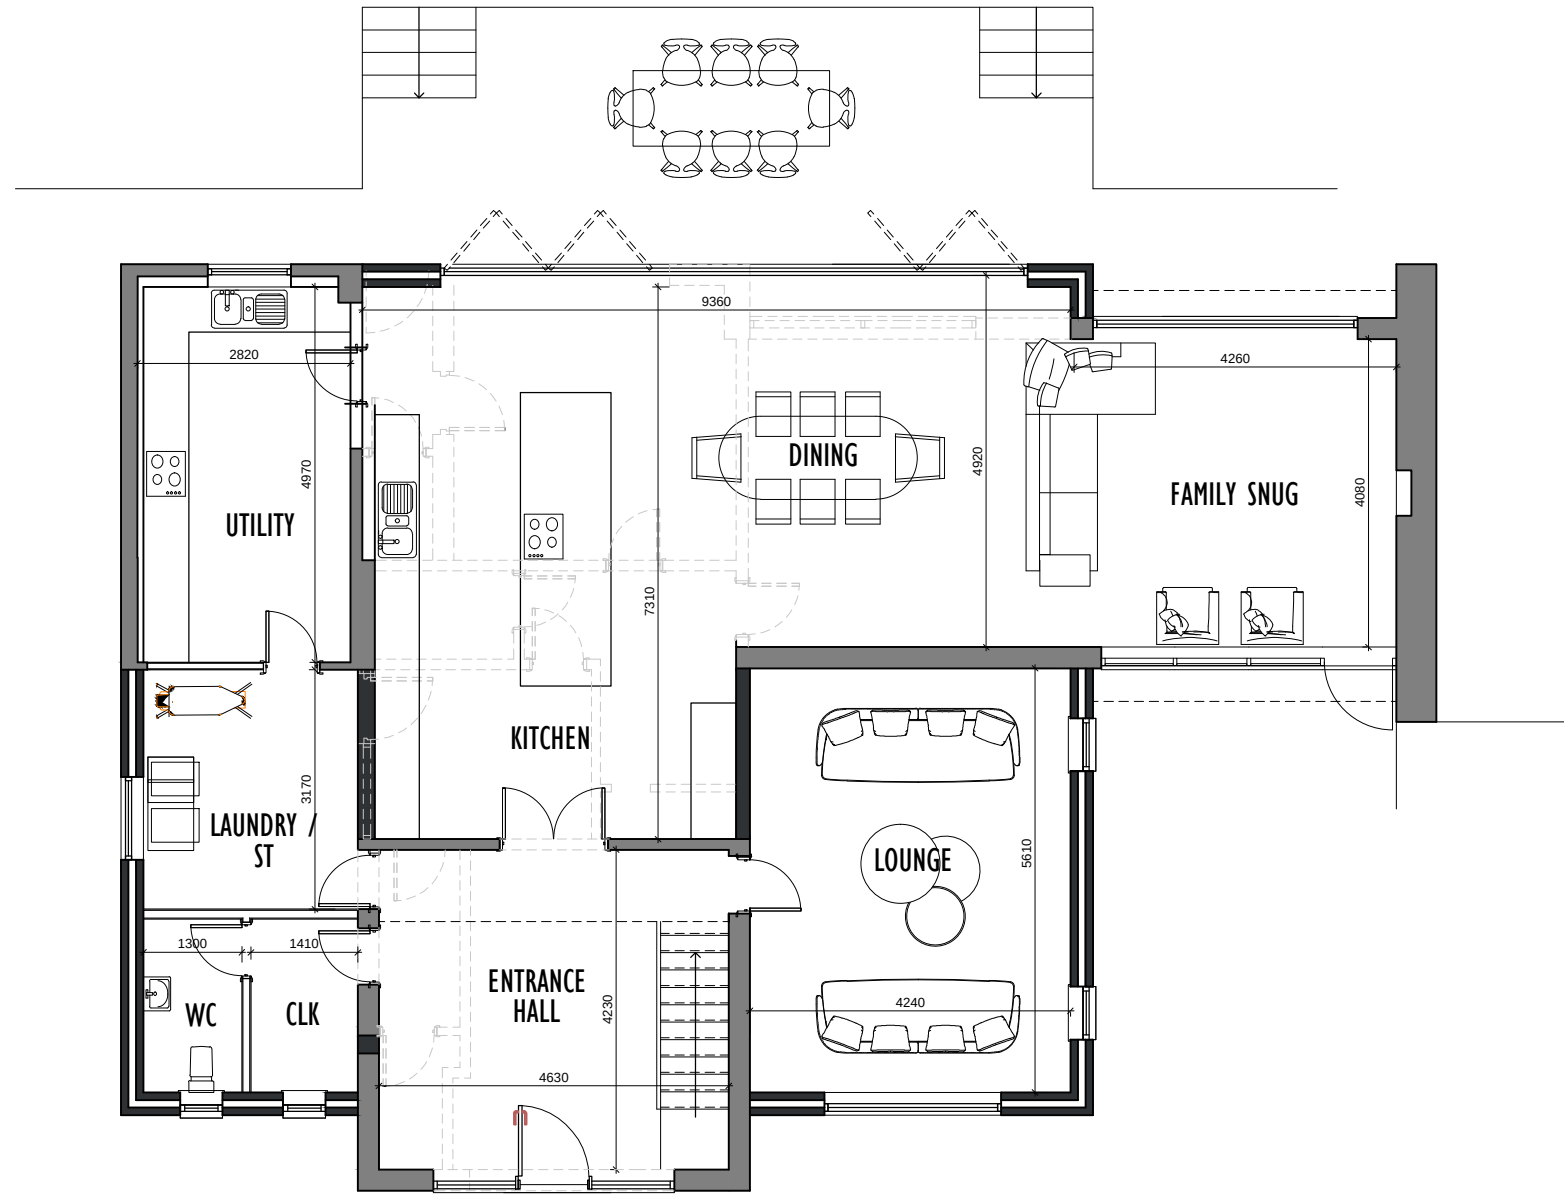


PROPOSED GROUND FLOOR PLAN

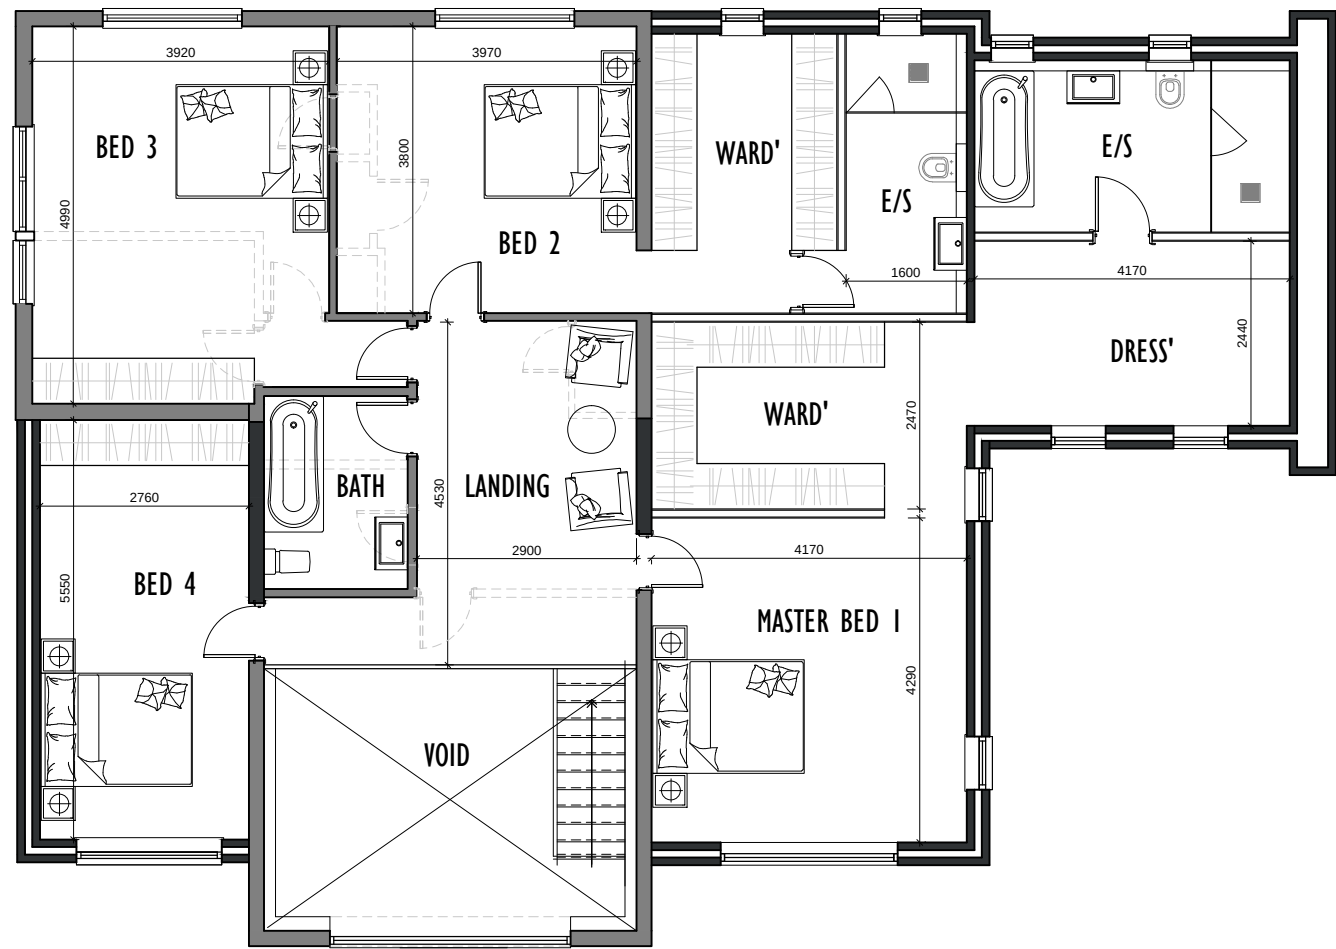


PROPOSED FIRST FLOOR PLAN

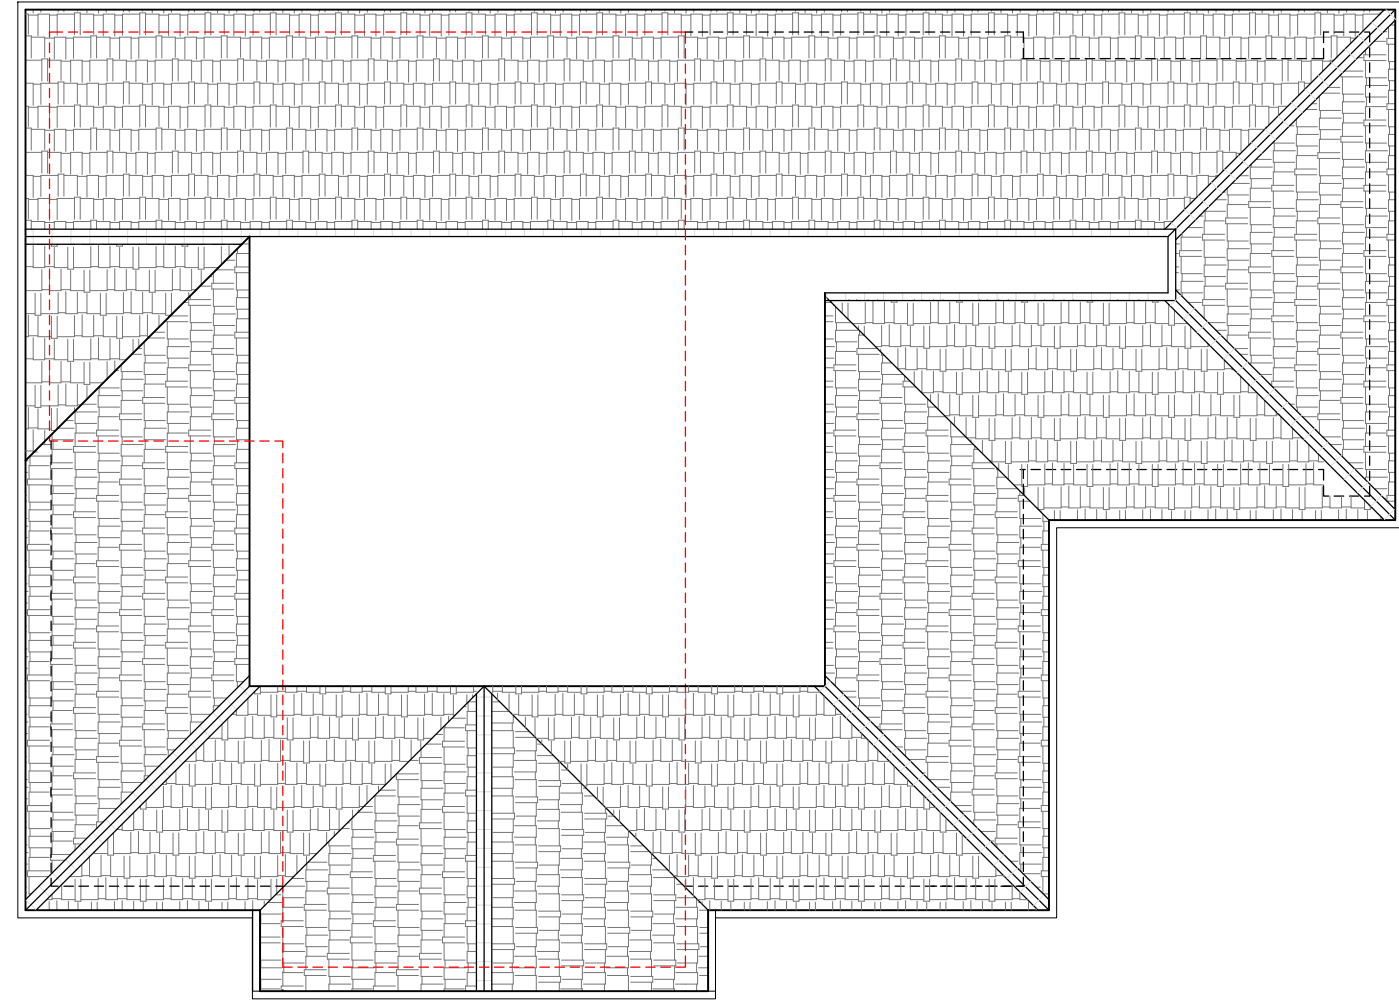

PROPOSED ROOF PLAN

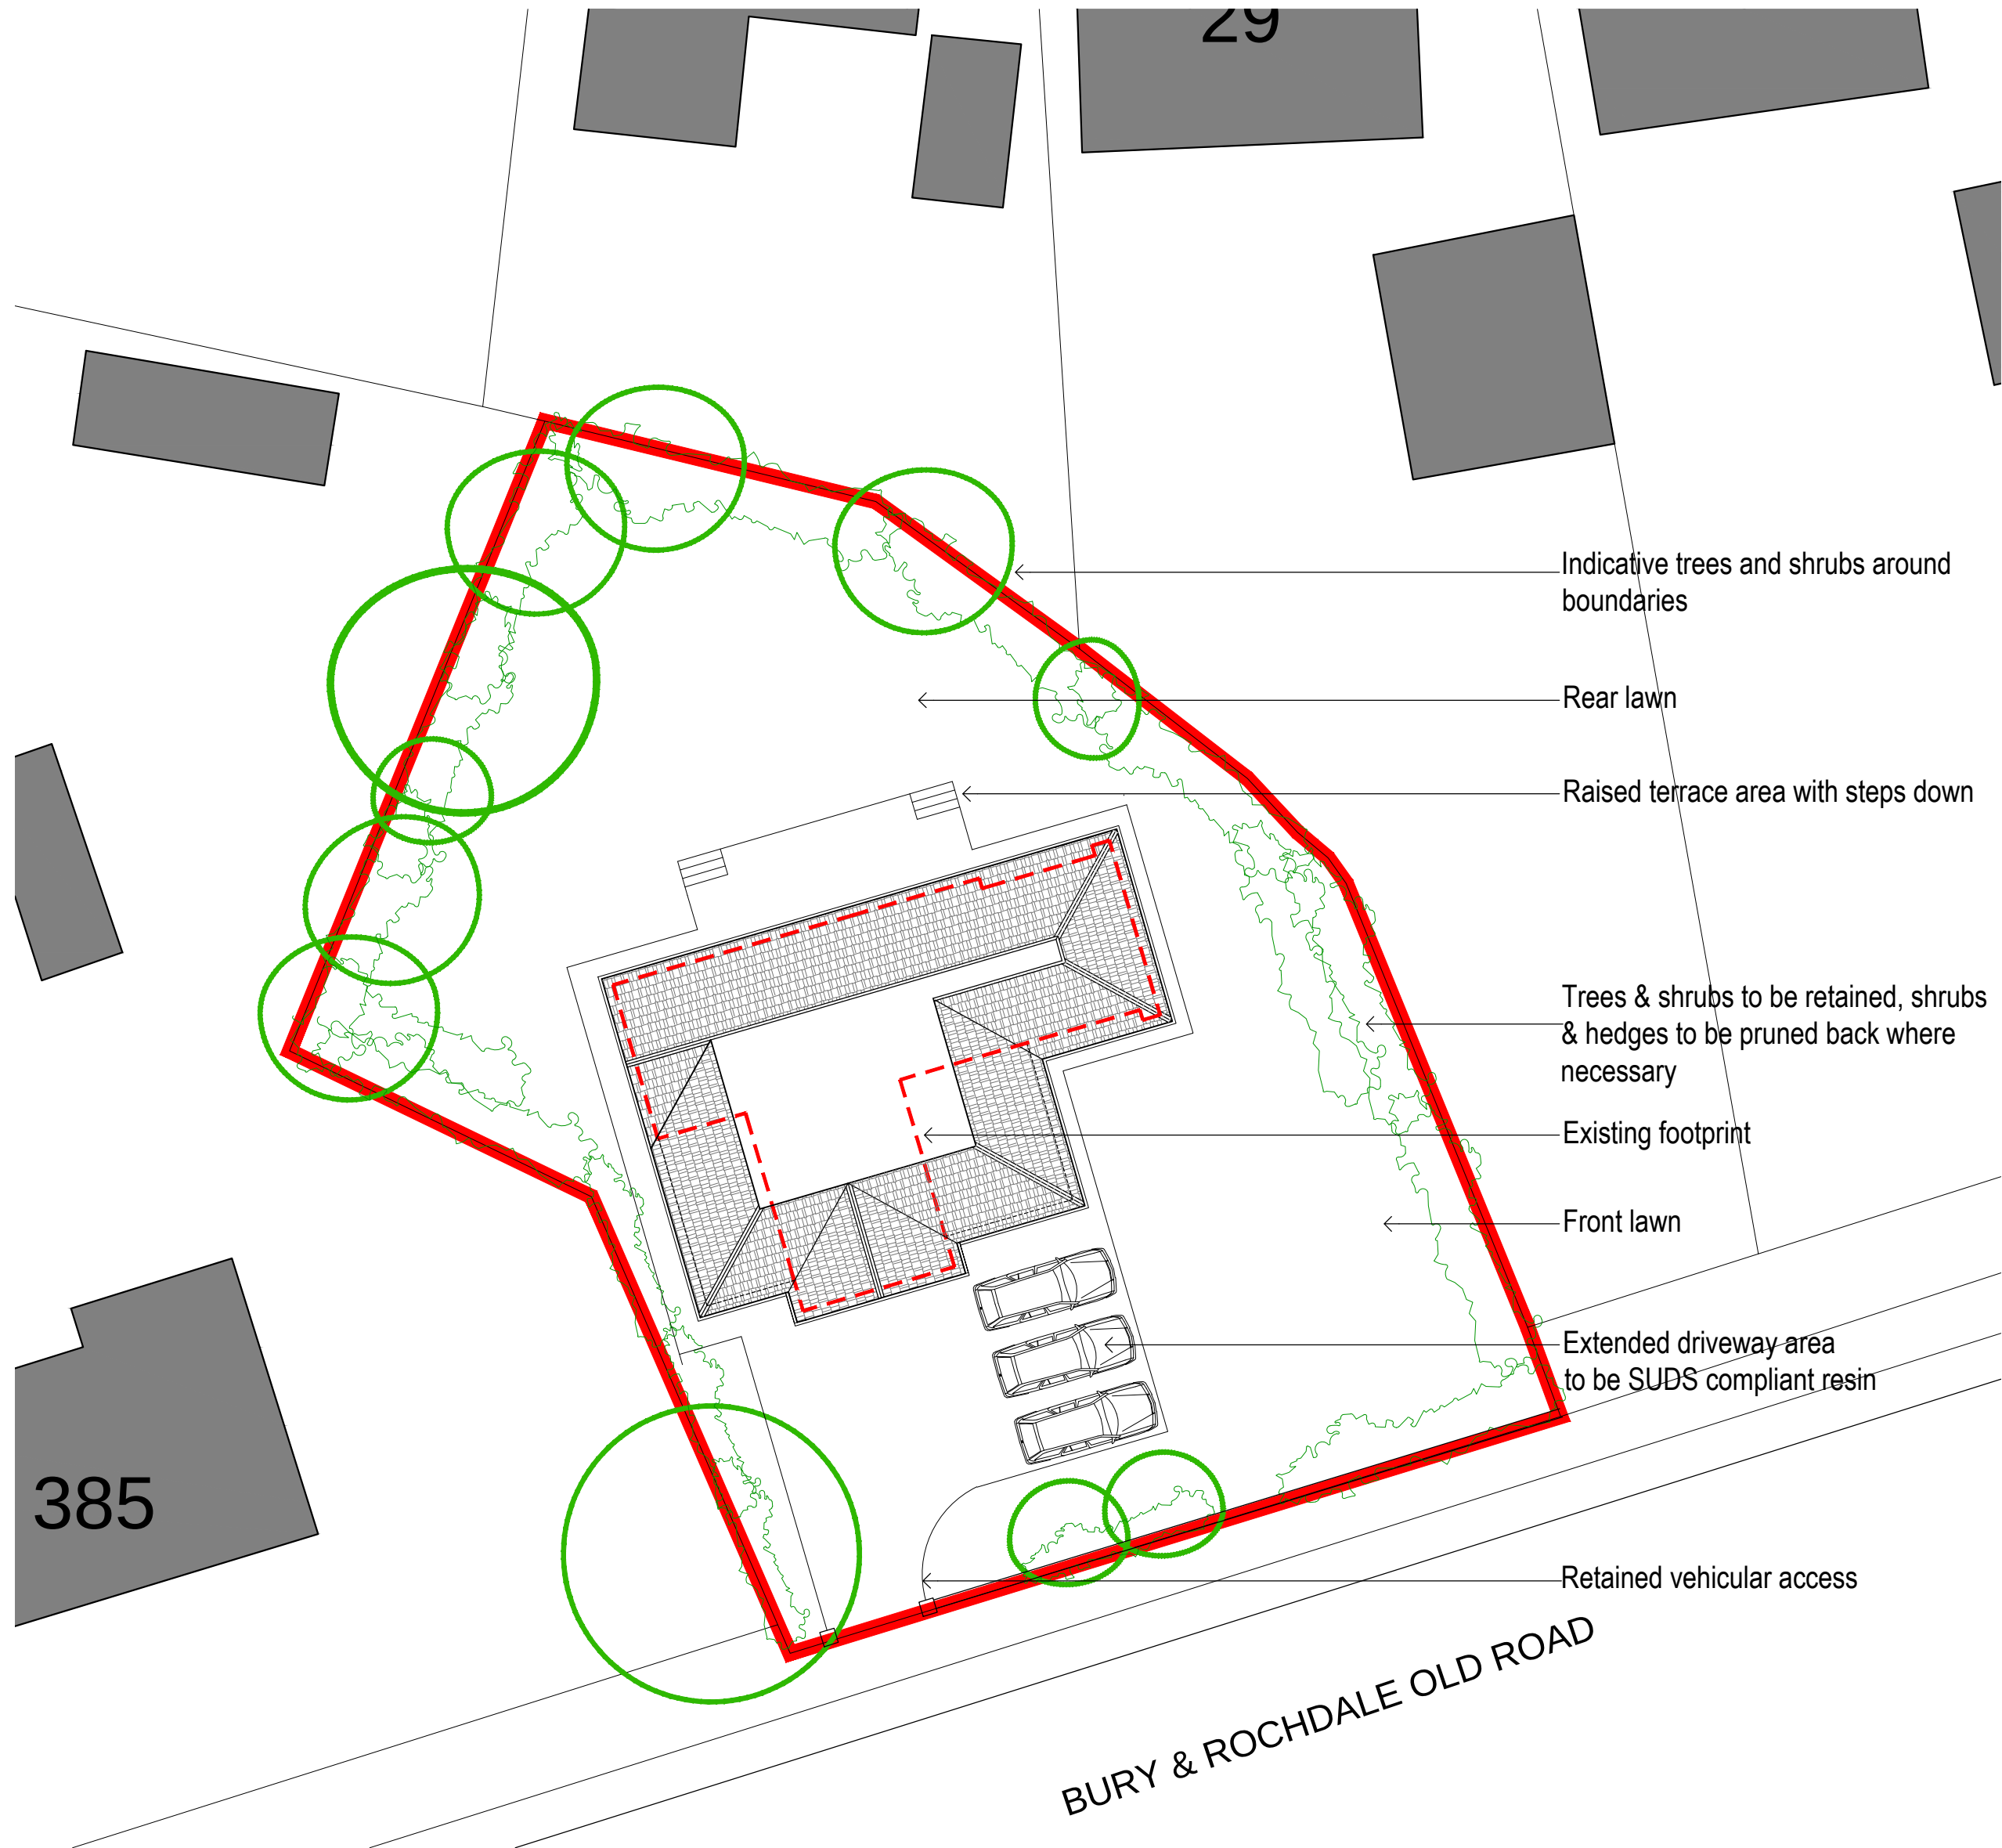

PROPOSED SITE / ROOF PLAN 1:200

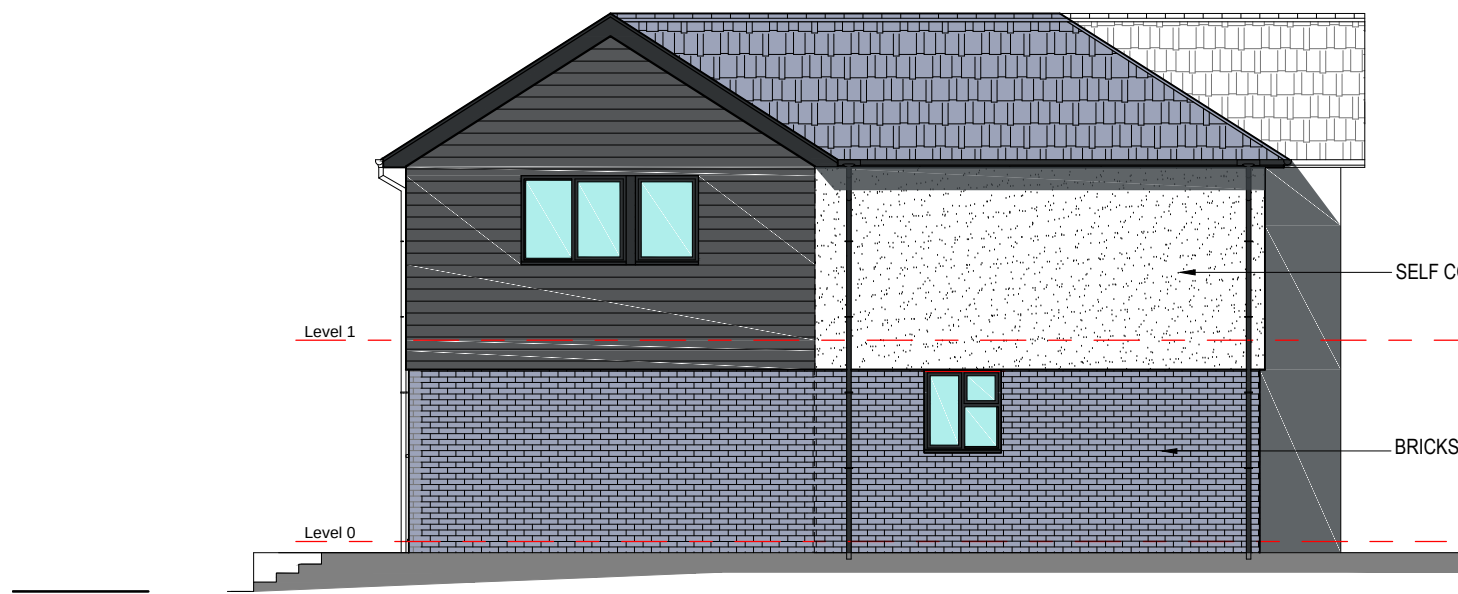


PROPOSED SIDE ELEVATION TOWARDS NO.387



PROPOSED REAR ELEVATION



PROPOSED FRONT ELEVATION

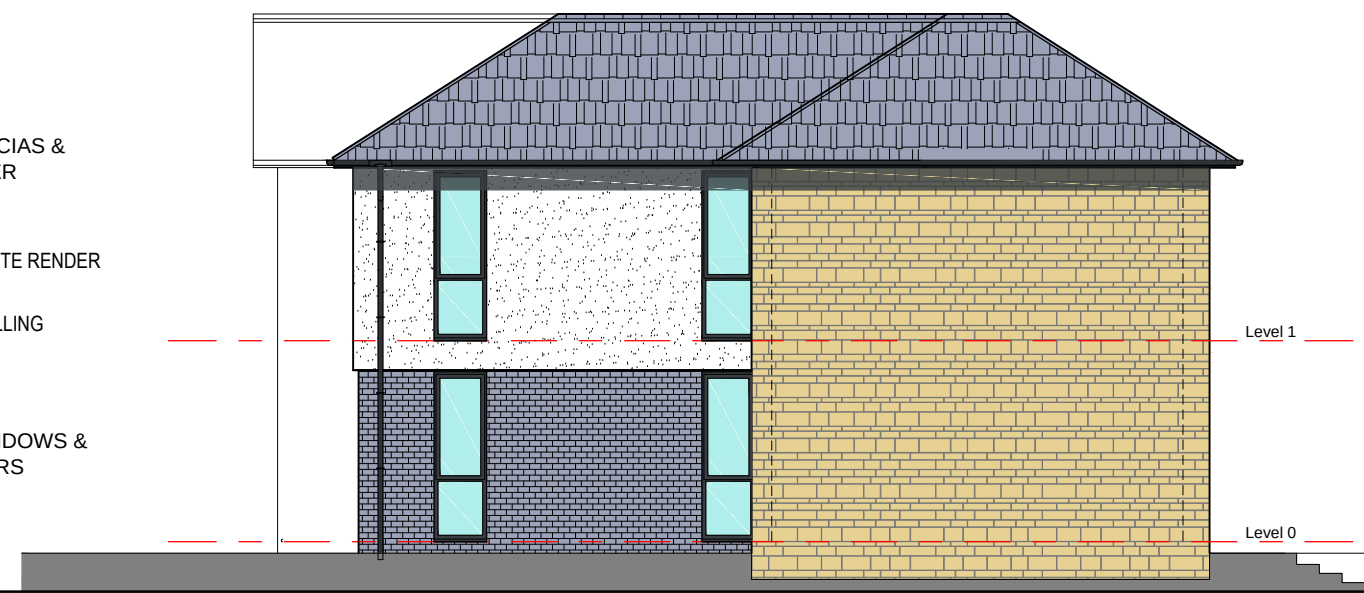

PROPOSED SIDE ELEVATION



Rev.	Date	Description
A		
B		
C		
D		
E		

archirama Architecture & project management Archirama Ltd 3 Park Gate Avenue, Withington, Manchester M20 9BZ Tel: 07976 171 000 email: mail@archirama.co.uk	
Client	Mr M Ahmed
Project / Site	389 Bury & Rochdale Old Road Bamford
Drawing Title	Proposed plans and elevations
Drawn By	FR
Checked by	06/06/2022
Scale	1 : 100@A1
Drawing No.	PL02
Revision	-