




Final Structural Details TBC

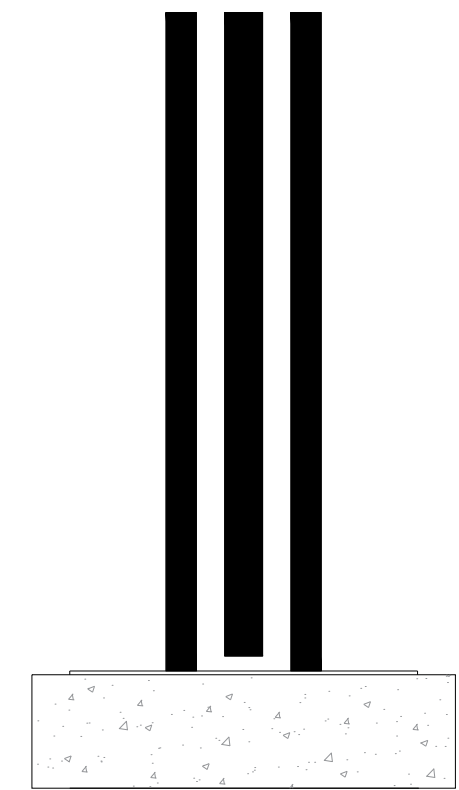


Section A - A

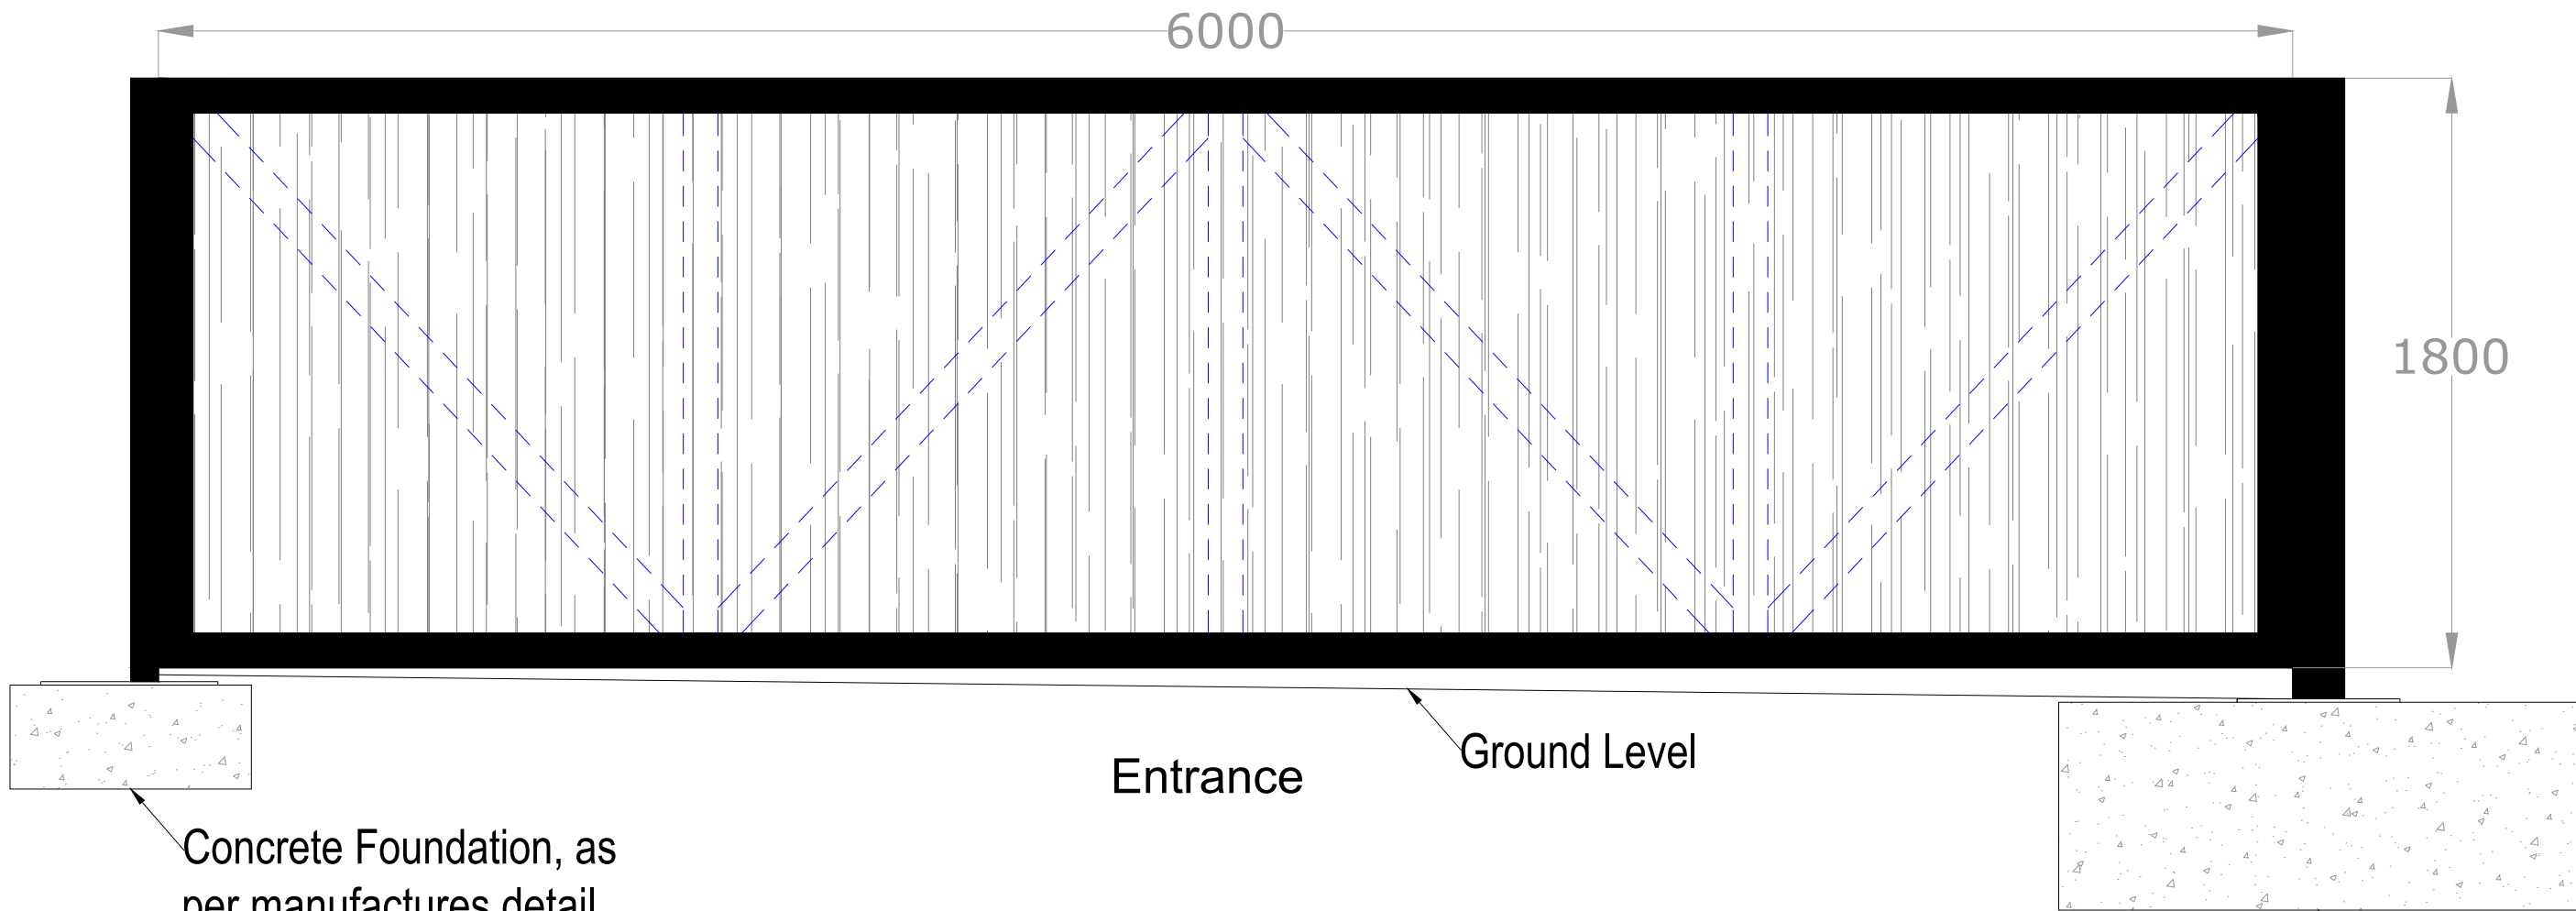


Gate Front Elevation

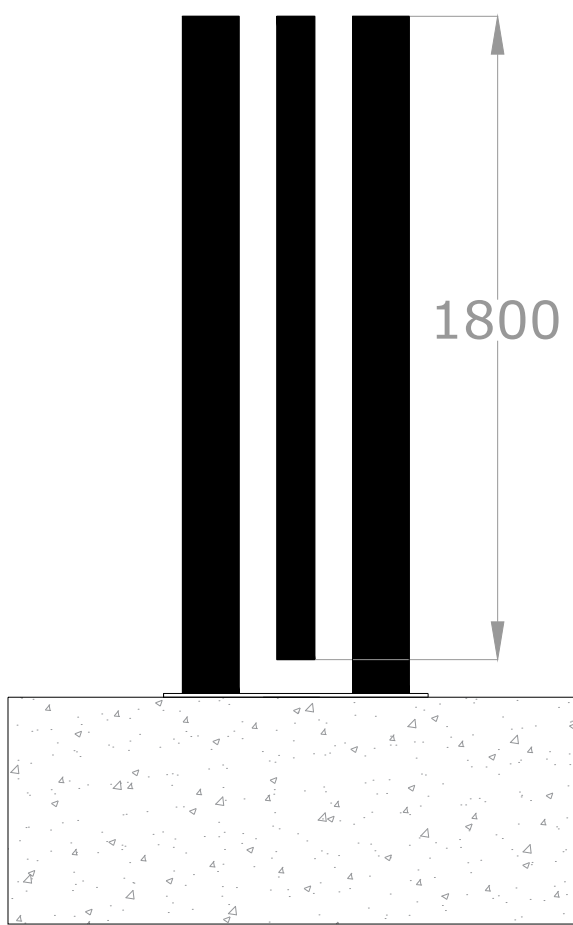

Section B - B

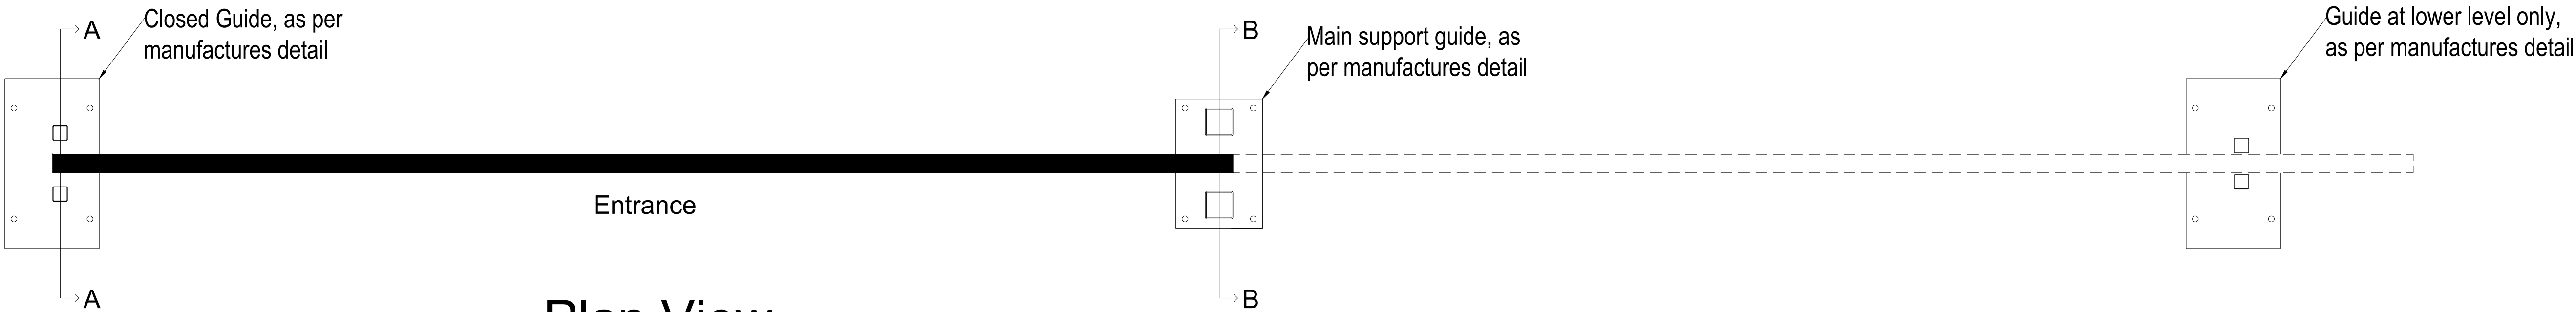


Plan View

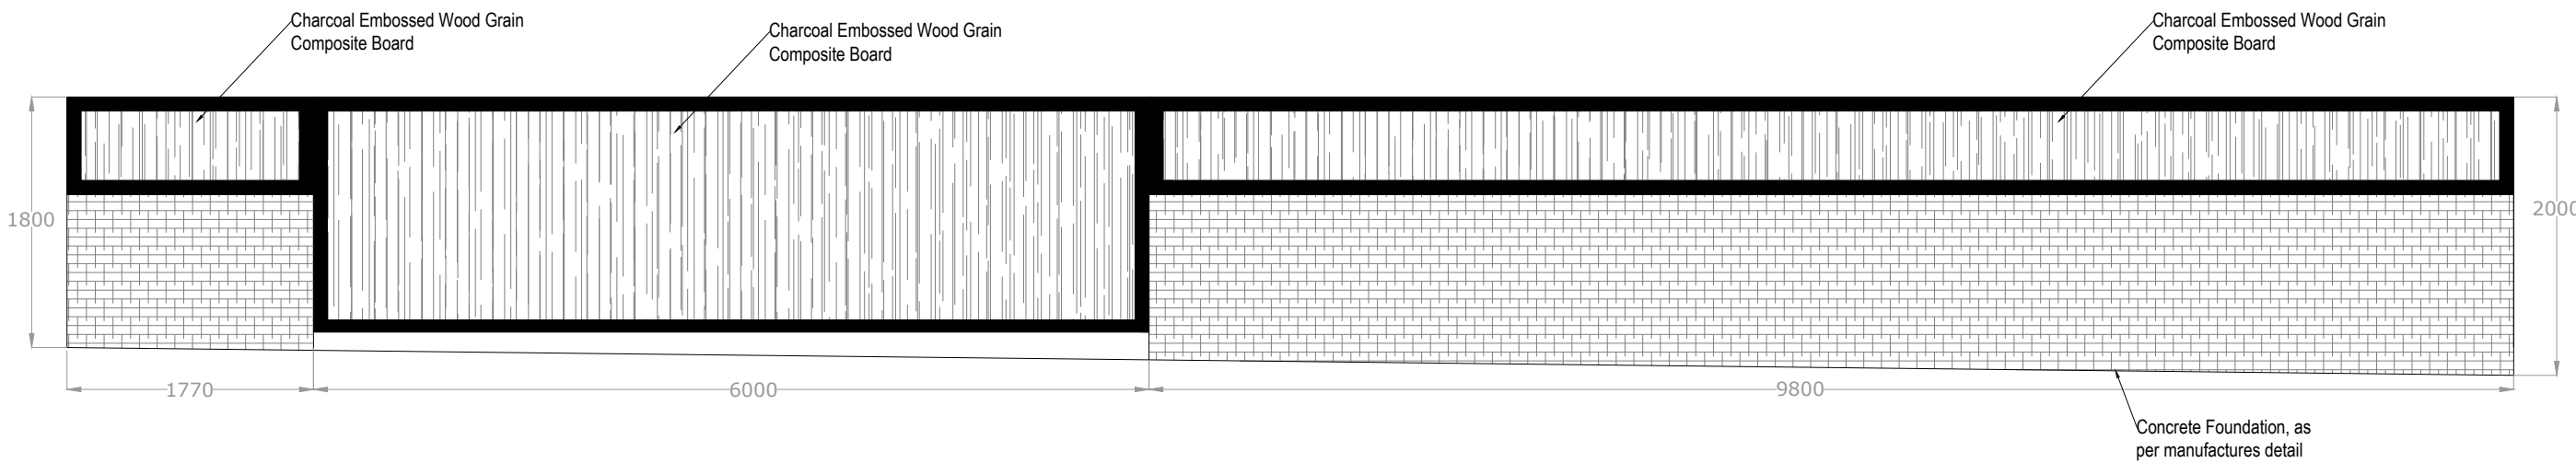

Front Elevation (Street View)

Legend

 -  Natural Slate Split Face Tile
-  Charcoal Embossed Wood Grain Composite Board
-  Concrete Foundation

Rev. No.	Revision note.	Date.
Title:	Proposed Street View & Section Details	
Project:	Pennine View 10 Turf House Shore Road Littleborough Rochdale, OL15 8EP	
Client:	Mr Ryan Heard Pennine View 10 Turf House Shore Road Littleborough Rochdale, OL15 8EP	
Scale: 1:20 & 1:50 @A1	Designed: AW	Drawn: JW Date: 15.12.2022
Drawing No. JCBD-22-308 - 1. Rev00		
 J C Building Design Ltd Tel: 01706 872797 / 07824 871086 enquiries@jcbuildingdesign.co.uk		