

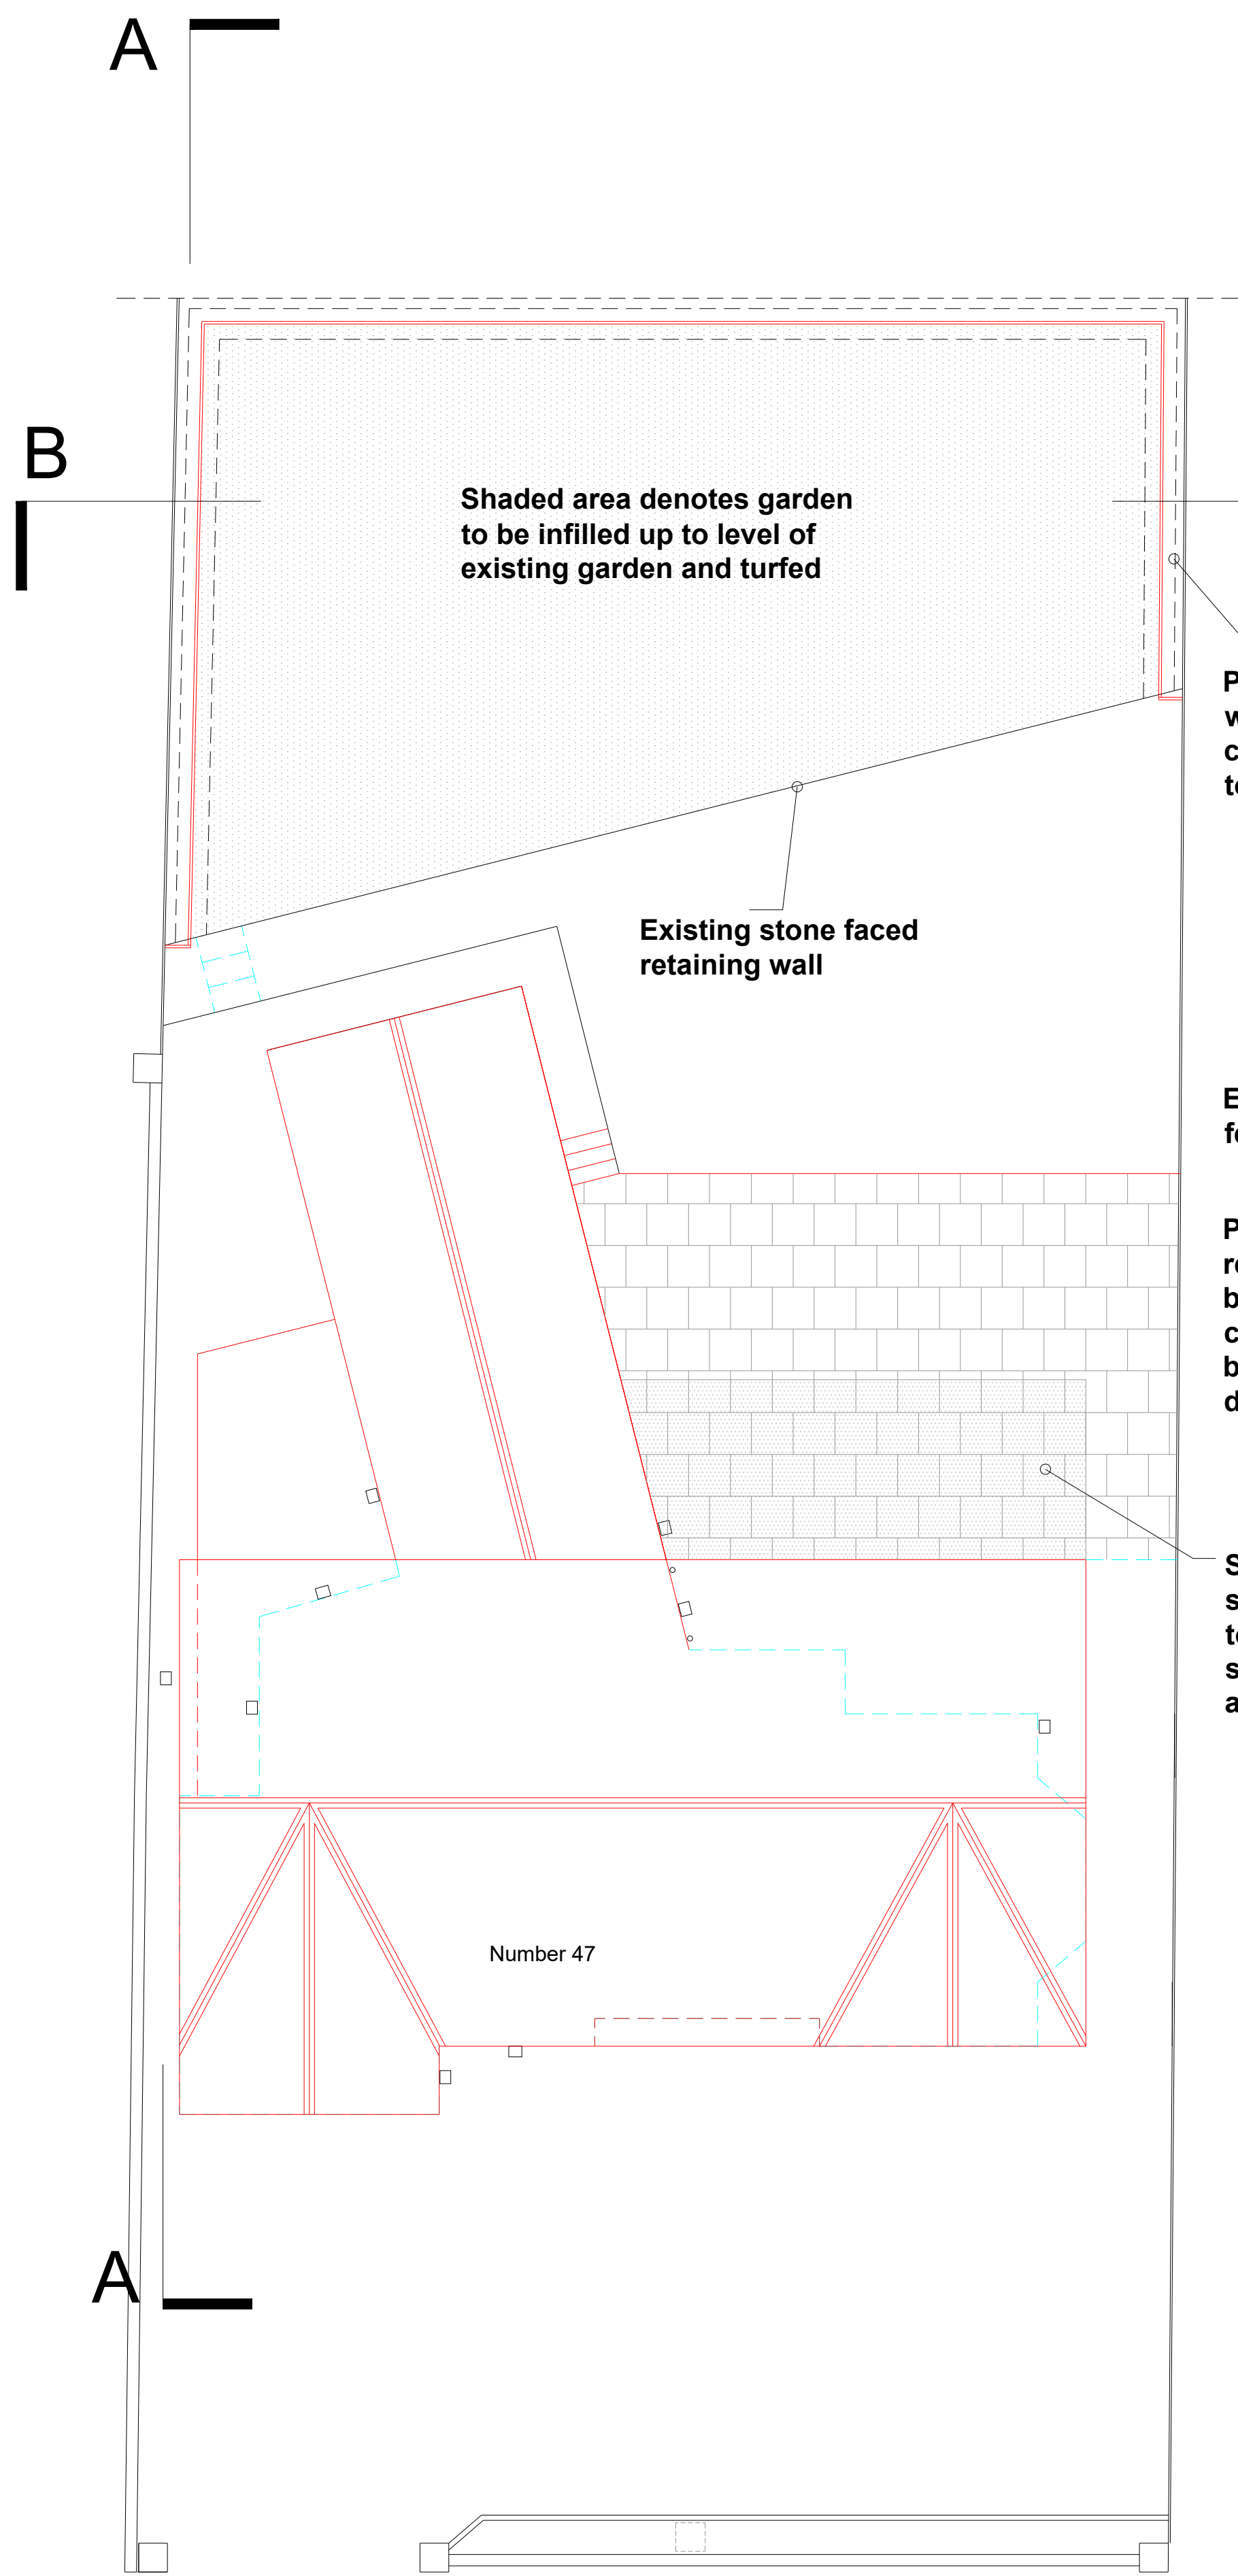


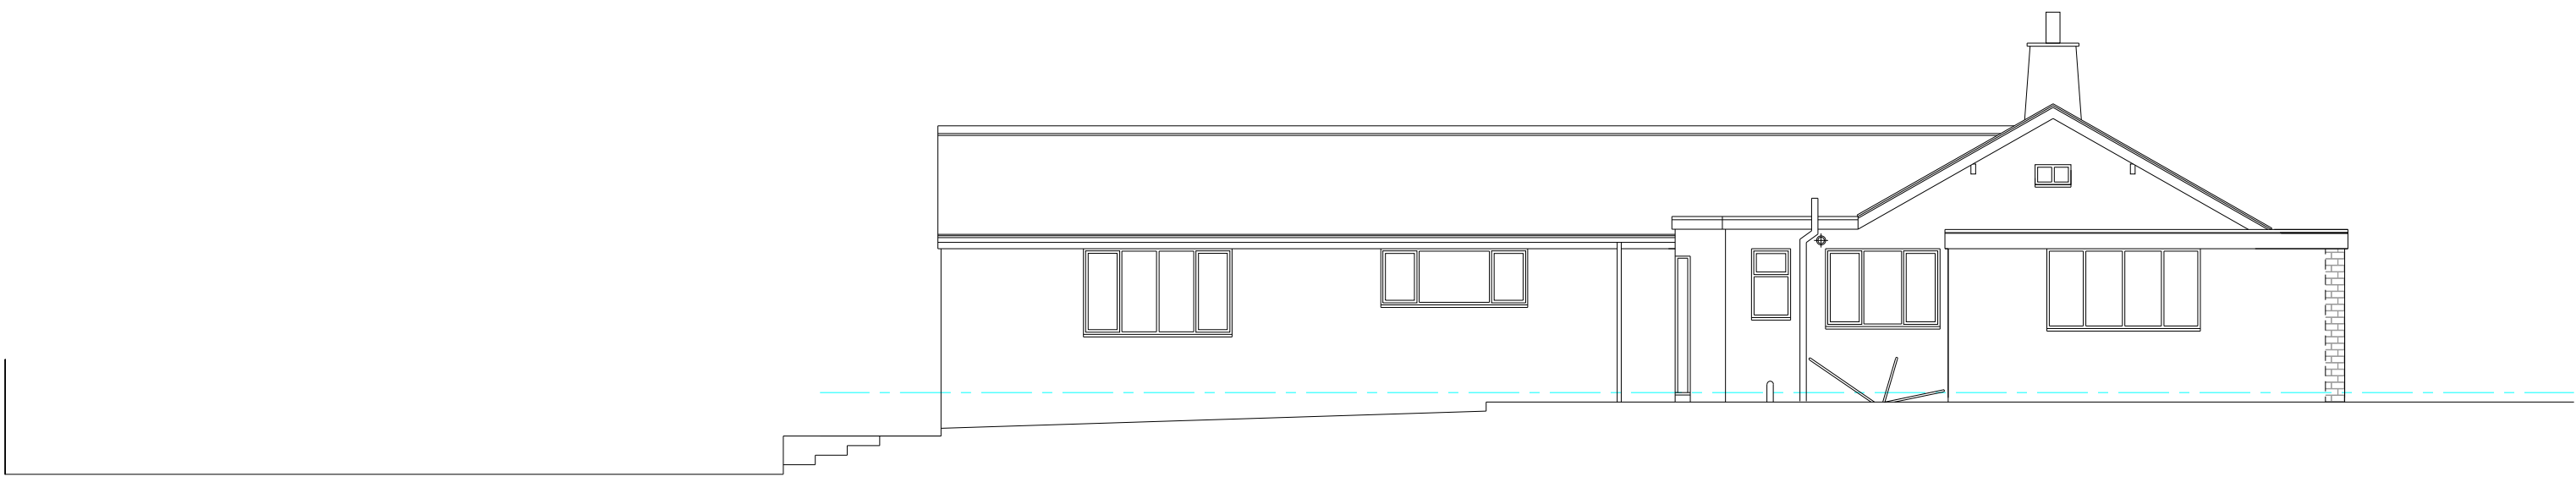

Site Plan 1:100

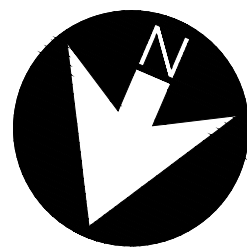

Section A-A - Existing

Proposed boundary retaining wall - gabion baskets or mass concrete interlocking blocks to engineers design


Proposed boundary fence

Existing boundary fence


Proposed boundary retaining wall - gabion baskets or mass concrete interlocking blocks to engineers design

Section A-A - Proposed

Shaded area denotes extent of steel framed weather canopy to rear of property subject to structural engineers design and detail

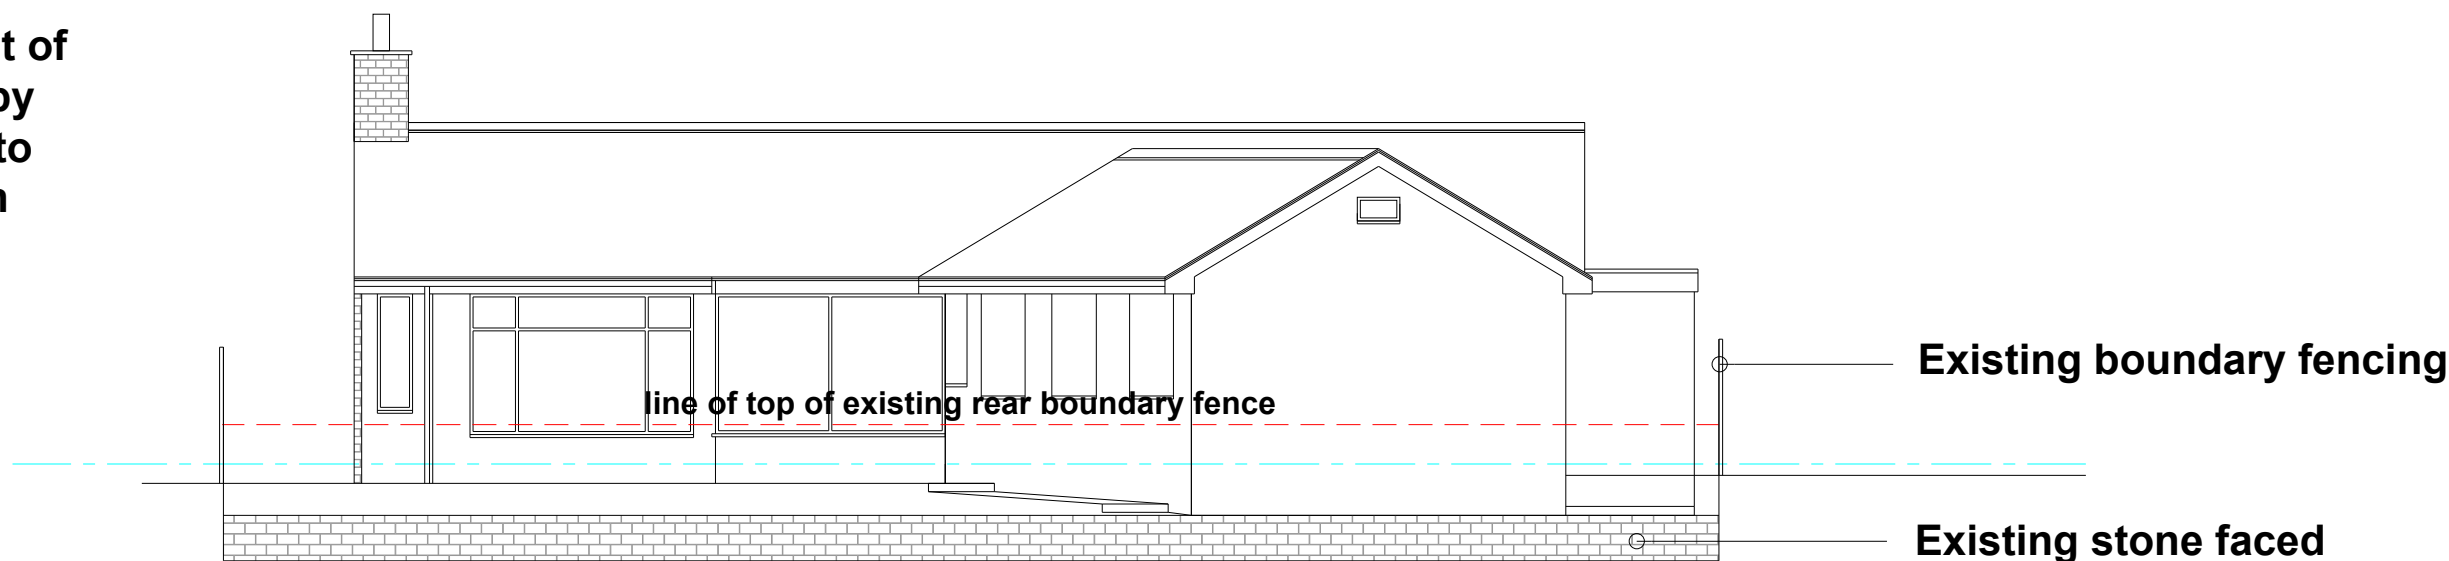

Section B-B- Existing

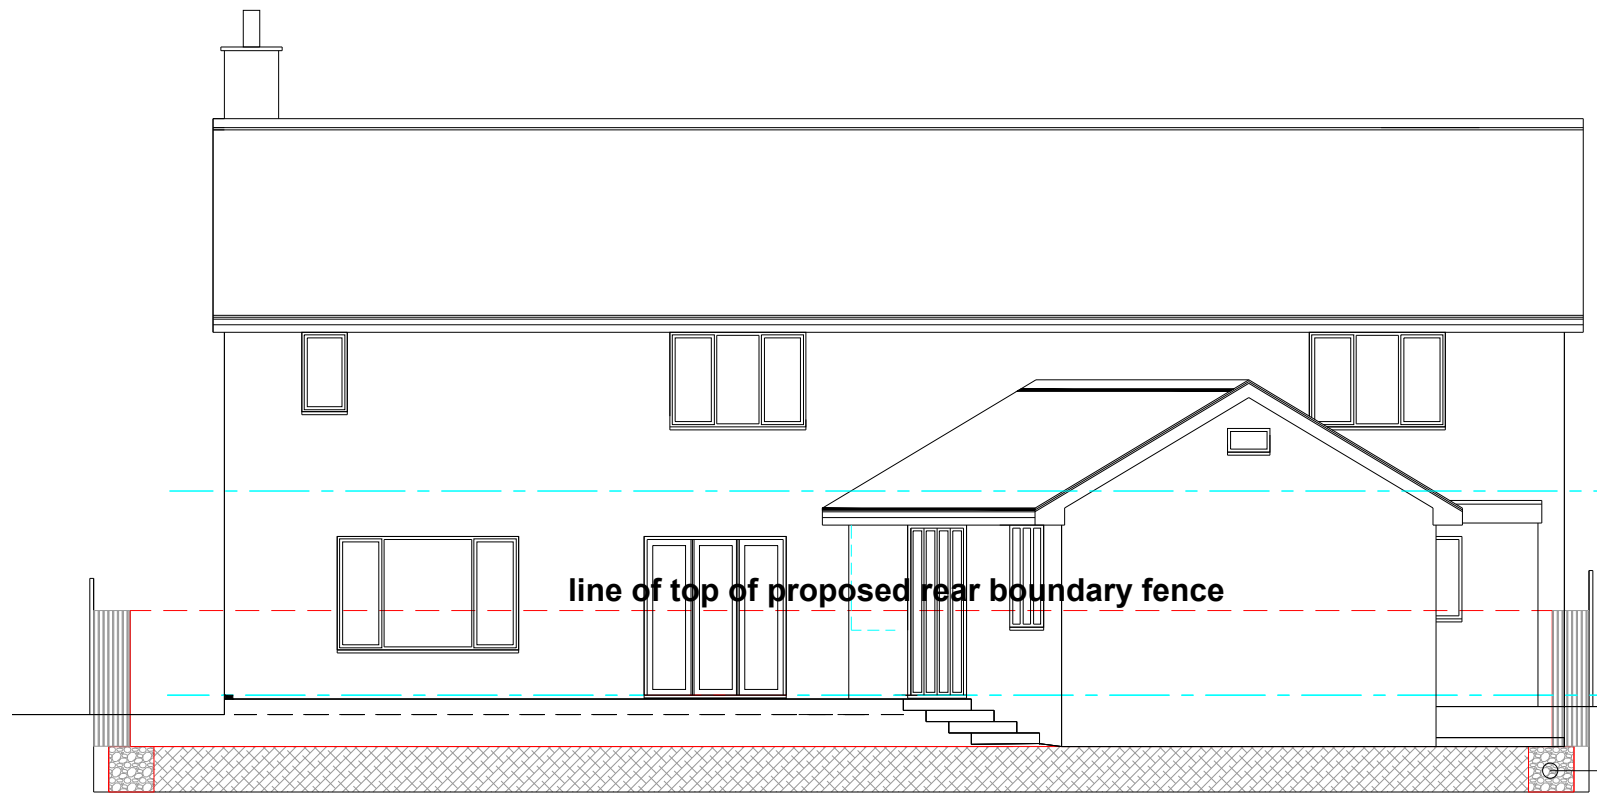

Section B-B - Proposed

Proposed boundary retaining wall - gabion baskets or mass concrete interlocking blocks to engineers design

rev:	date:	description
 AJ COCKER ASSOCIATES CHARTERED BUILDING SURVEYORS		
New Century House 176 Drake Street Rochdale OL16 1UP Tel: 01706 764880 Fax: 01706 764881 www.ajcockerassociates.co.uk mail@ajcockerassociates.co.uk		
 the mark of property professionalism worldwide		
Project: 47 Bamford Way Rochdale Proposed site plan and external works		scale: 1:100 date: Dec. 22 drawn: NL
Client: M.Sajjad		Dwg. Nr. S484-04