



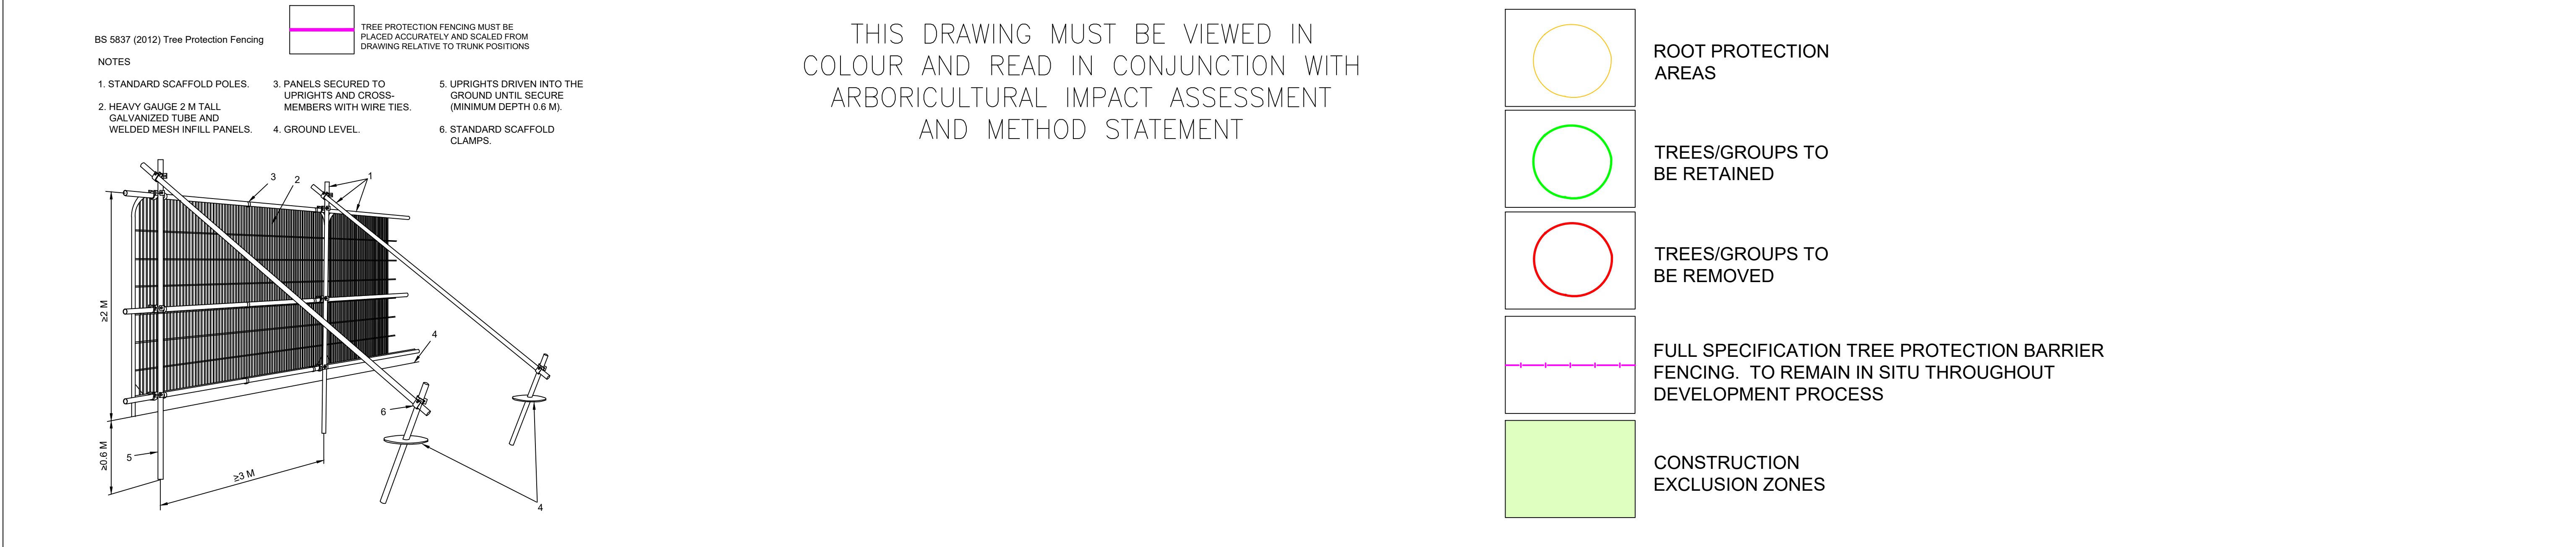

The image is a site plan map of a residential development, divided into four sheets. The sheets are labeled: SHEET 1 (bottom left), SHEET 2 (bottom right), SHEET 3 (top right), and SHEET 4 (top left). The map shows a large residential area with a central road and surrounding streets. The sheets are outlined in blue. The map includes a north arrow and a scale bar.

Amend to new layout		13.06.24	B	MG
Removal of section of 110, 290 and 431		12.09.22	A	MG
© Copyright reserved		Date	Rev	DWG

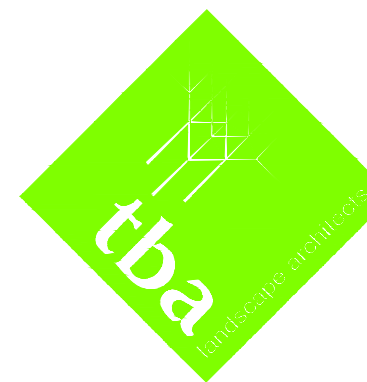

Landscape Architecture
Arbiculture

Ashdon Old Baths
Stamford Street West
Ashdon-under-Lyne
Clack 0L6 7FW

Tel: 0161-308 3765
E-mail: info@trevorbridge.co.uk

Project				
COWM TOP, CASTLETON				
GLP LTD & BARRATT HOMES				
Title				
TREE PROTECTION PLAN				
(SHEET 2 OF 4)				
Date	Scale(s)	Dwg no	Rev	
Jun 24	1:500 @ A0	5934.05	B	
Dwn	Chkd			
MG				