




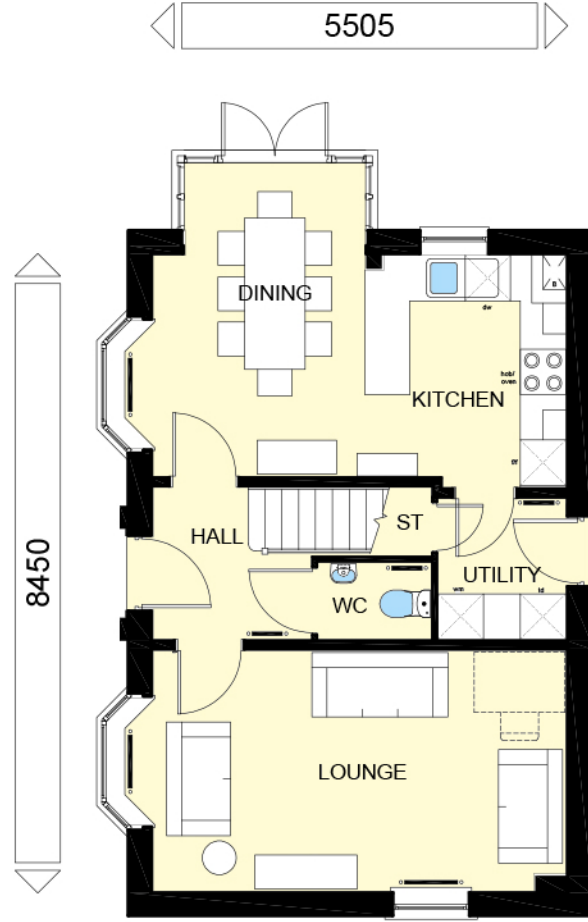

GROUND FLOOR PLAN

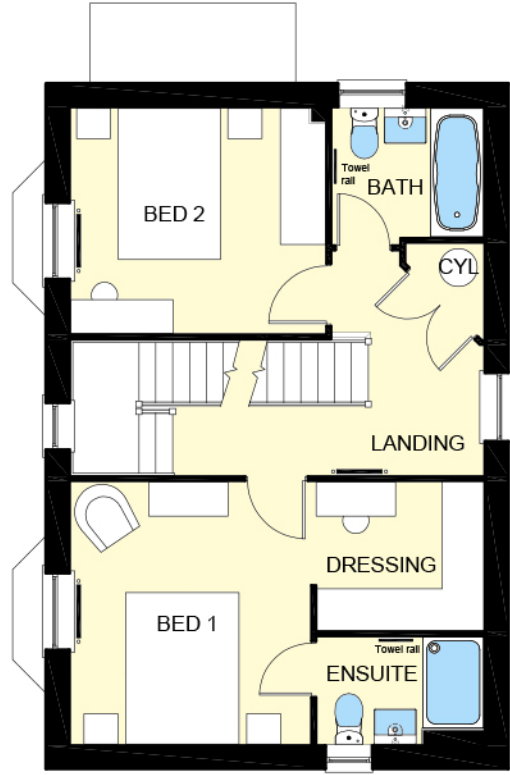

FIRST FLOOR PLAN

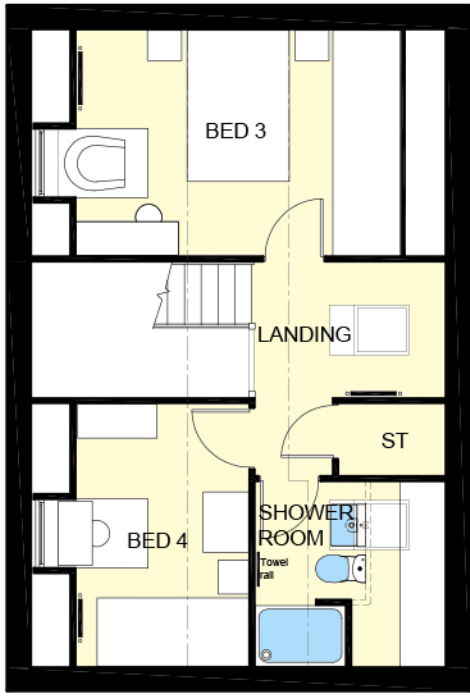

SECOND FLOOR PLAN

TOTAL FLOOR AREA : 1364 Sqft

Sales Name: HERTFORD			
House Type Code: H470---7			
Spec: A2	Drawing No: 17	Date: 17.10.16	
Drawn: GDT	Checked: GDT	Scale: 1:100	

WARNING TO HOUSE PURCHASERS
Buyers are warned that this is a working drawing and the contents of this drawing may be subject to change during the progress of the build process. The layout, form, content and dimensions specified are included for general guidance only. The finishes or features shown may alter in respect of individual properties. We warrant that the drawings are made in good faith and that we will endeavour to comply with the regulations and for any alterations have been made to this drawing. The contents of this drawing do not constitute a contract, part of any contract or warranty unless specifically incorporated into the contract. They should not be relied upon for the purposes of entering into a contract to purchase any property.

D		Refer to Data Sheet
PLANNING 2 OF 2		Apr 21