




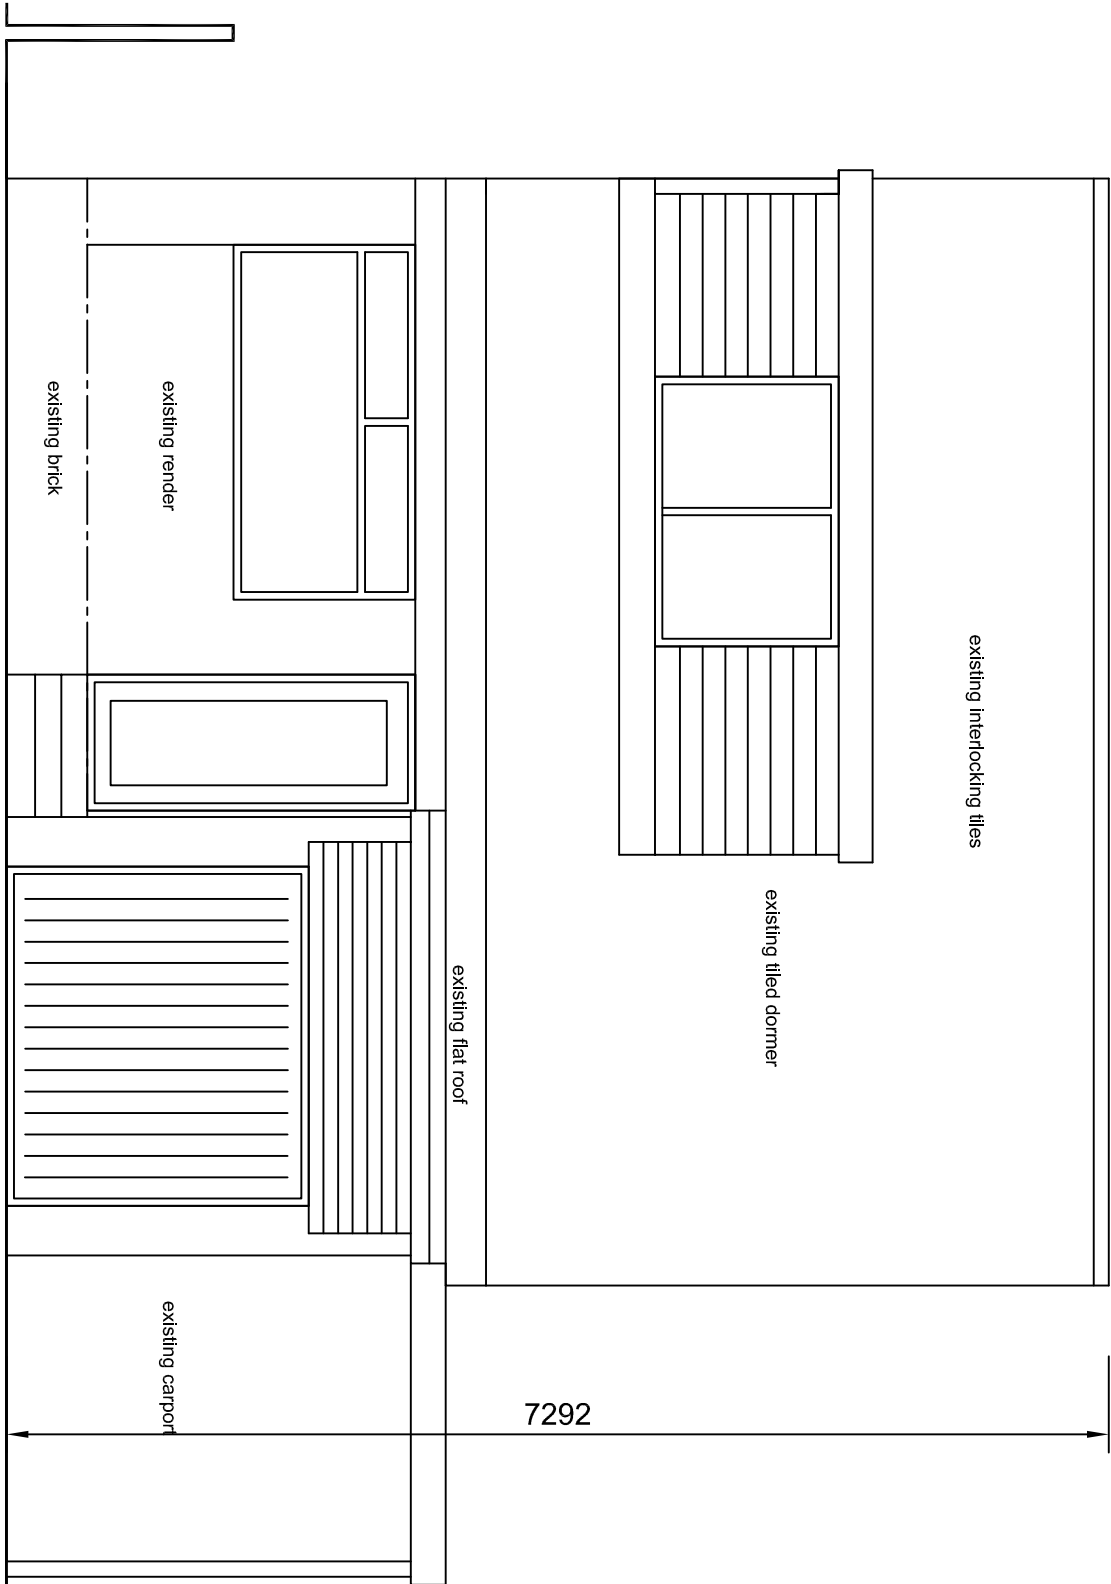


extg front elevation

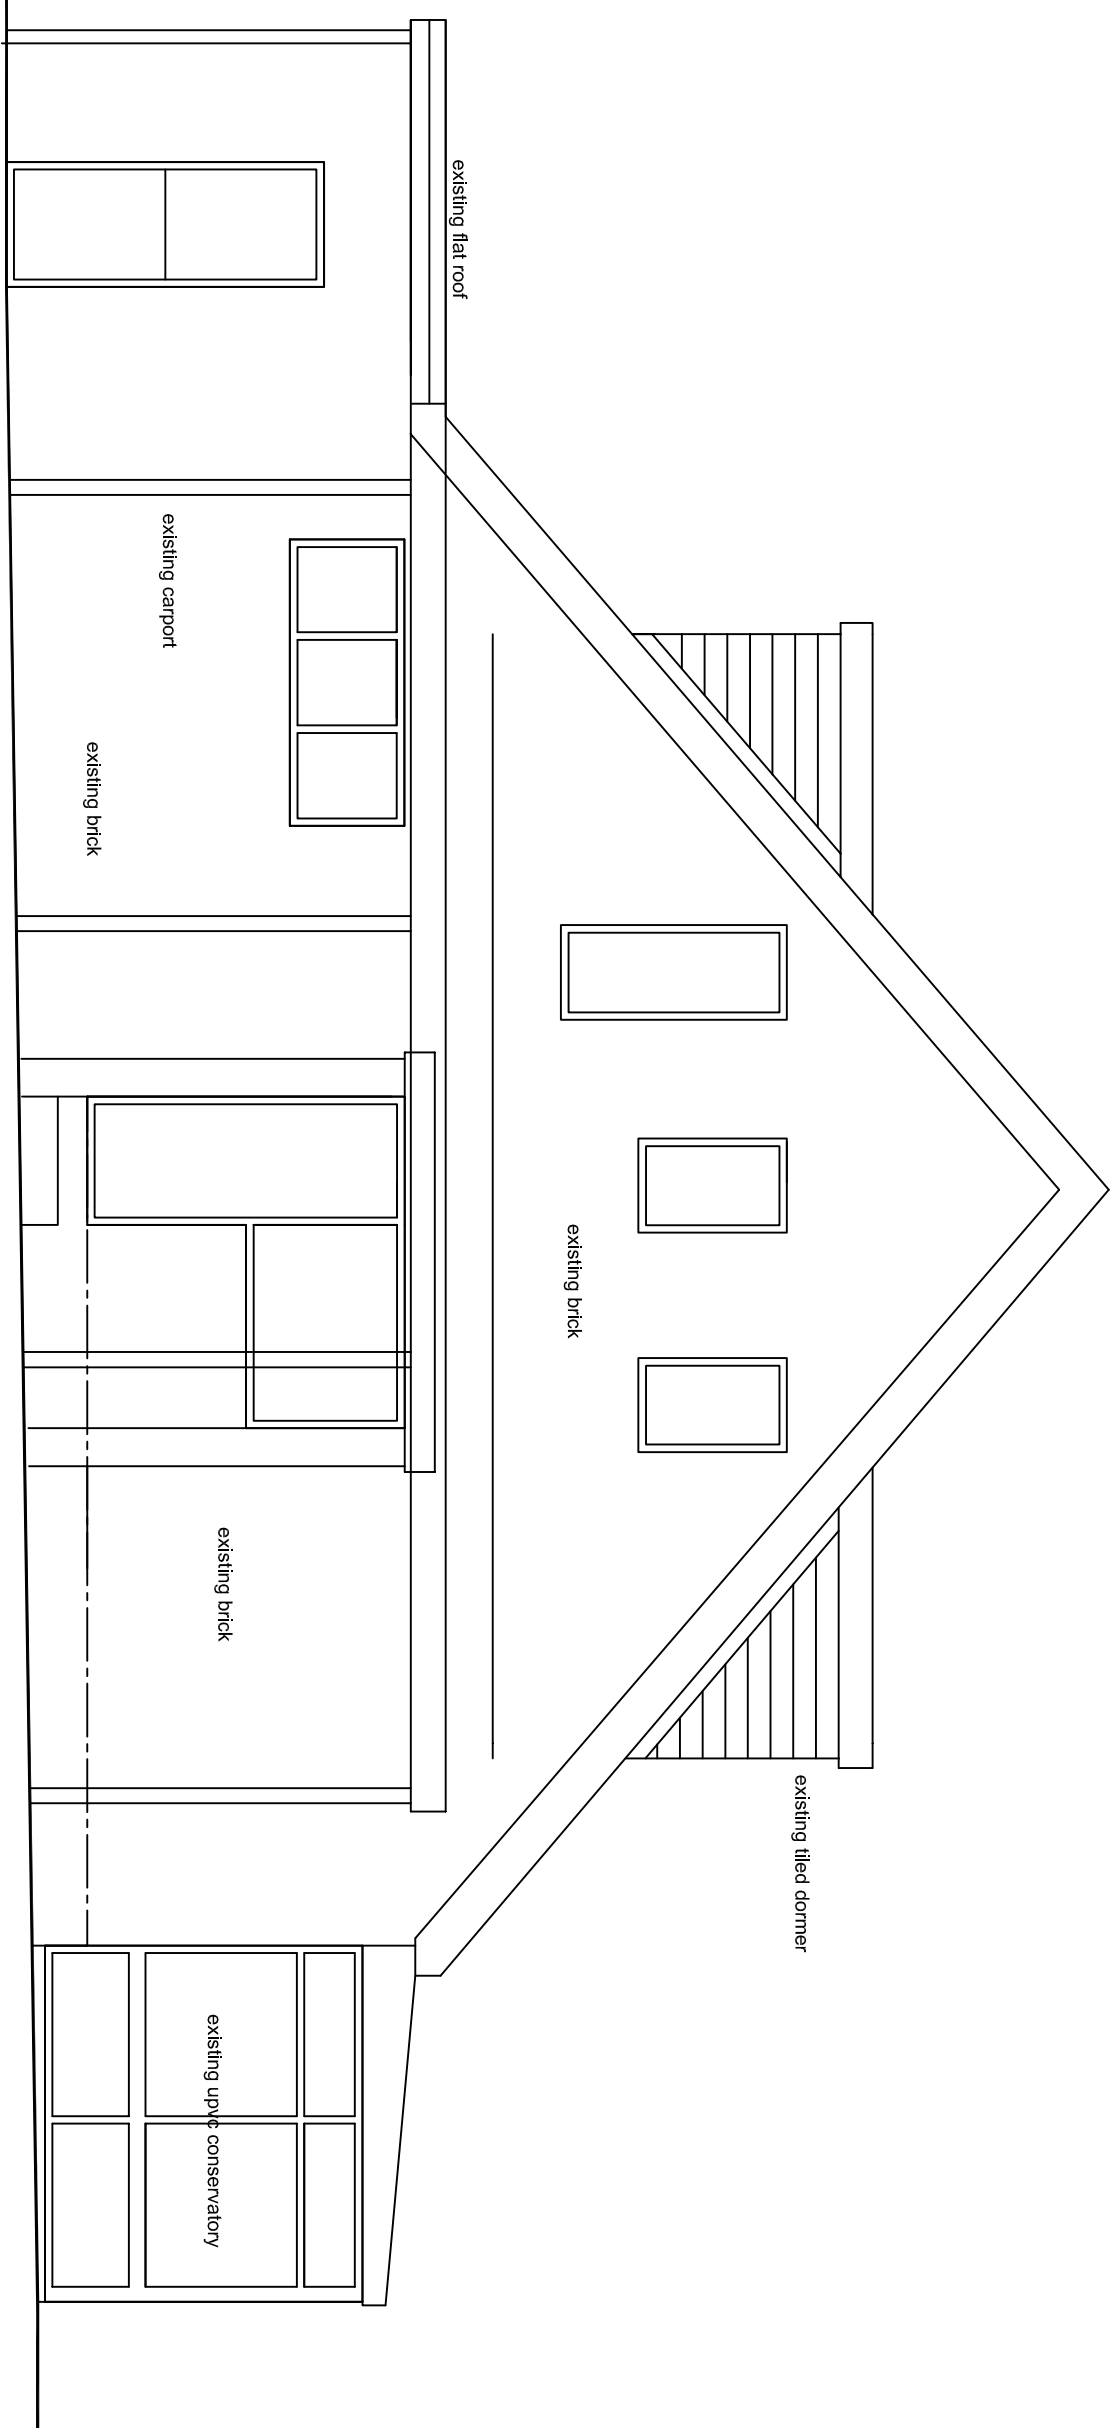


extg side elevation

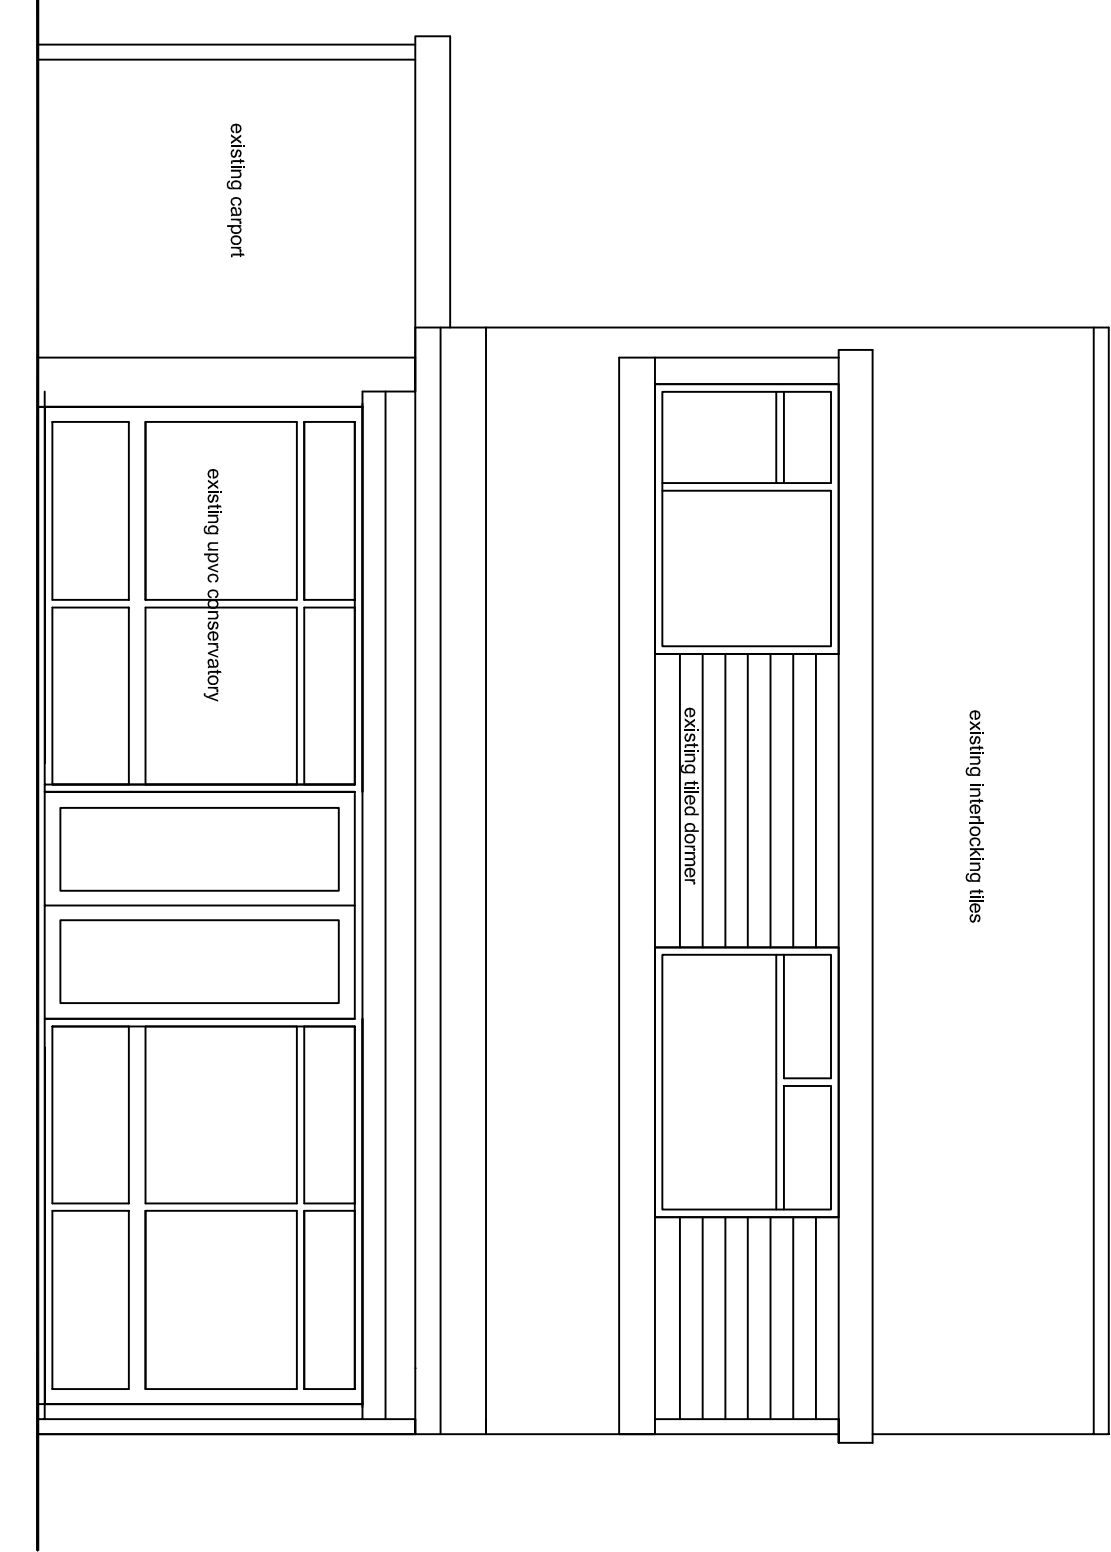


extg rear elevation

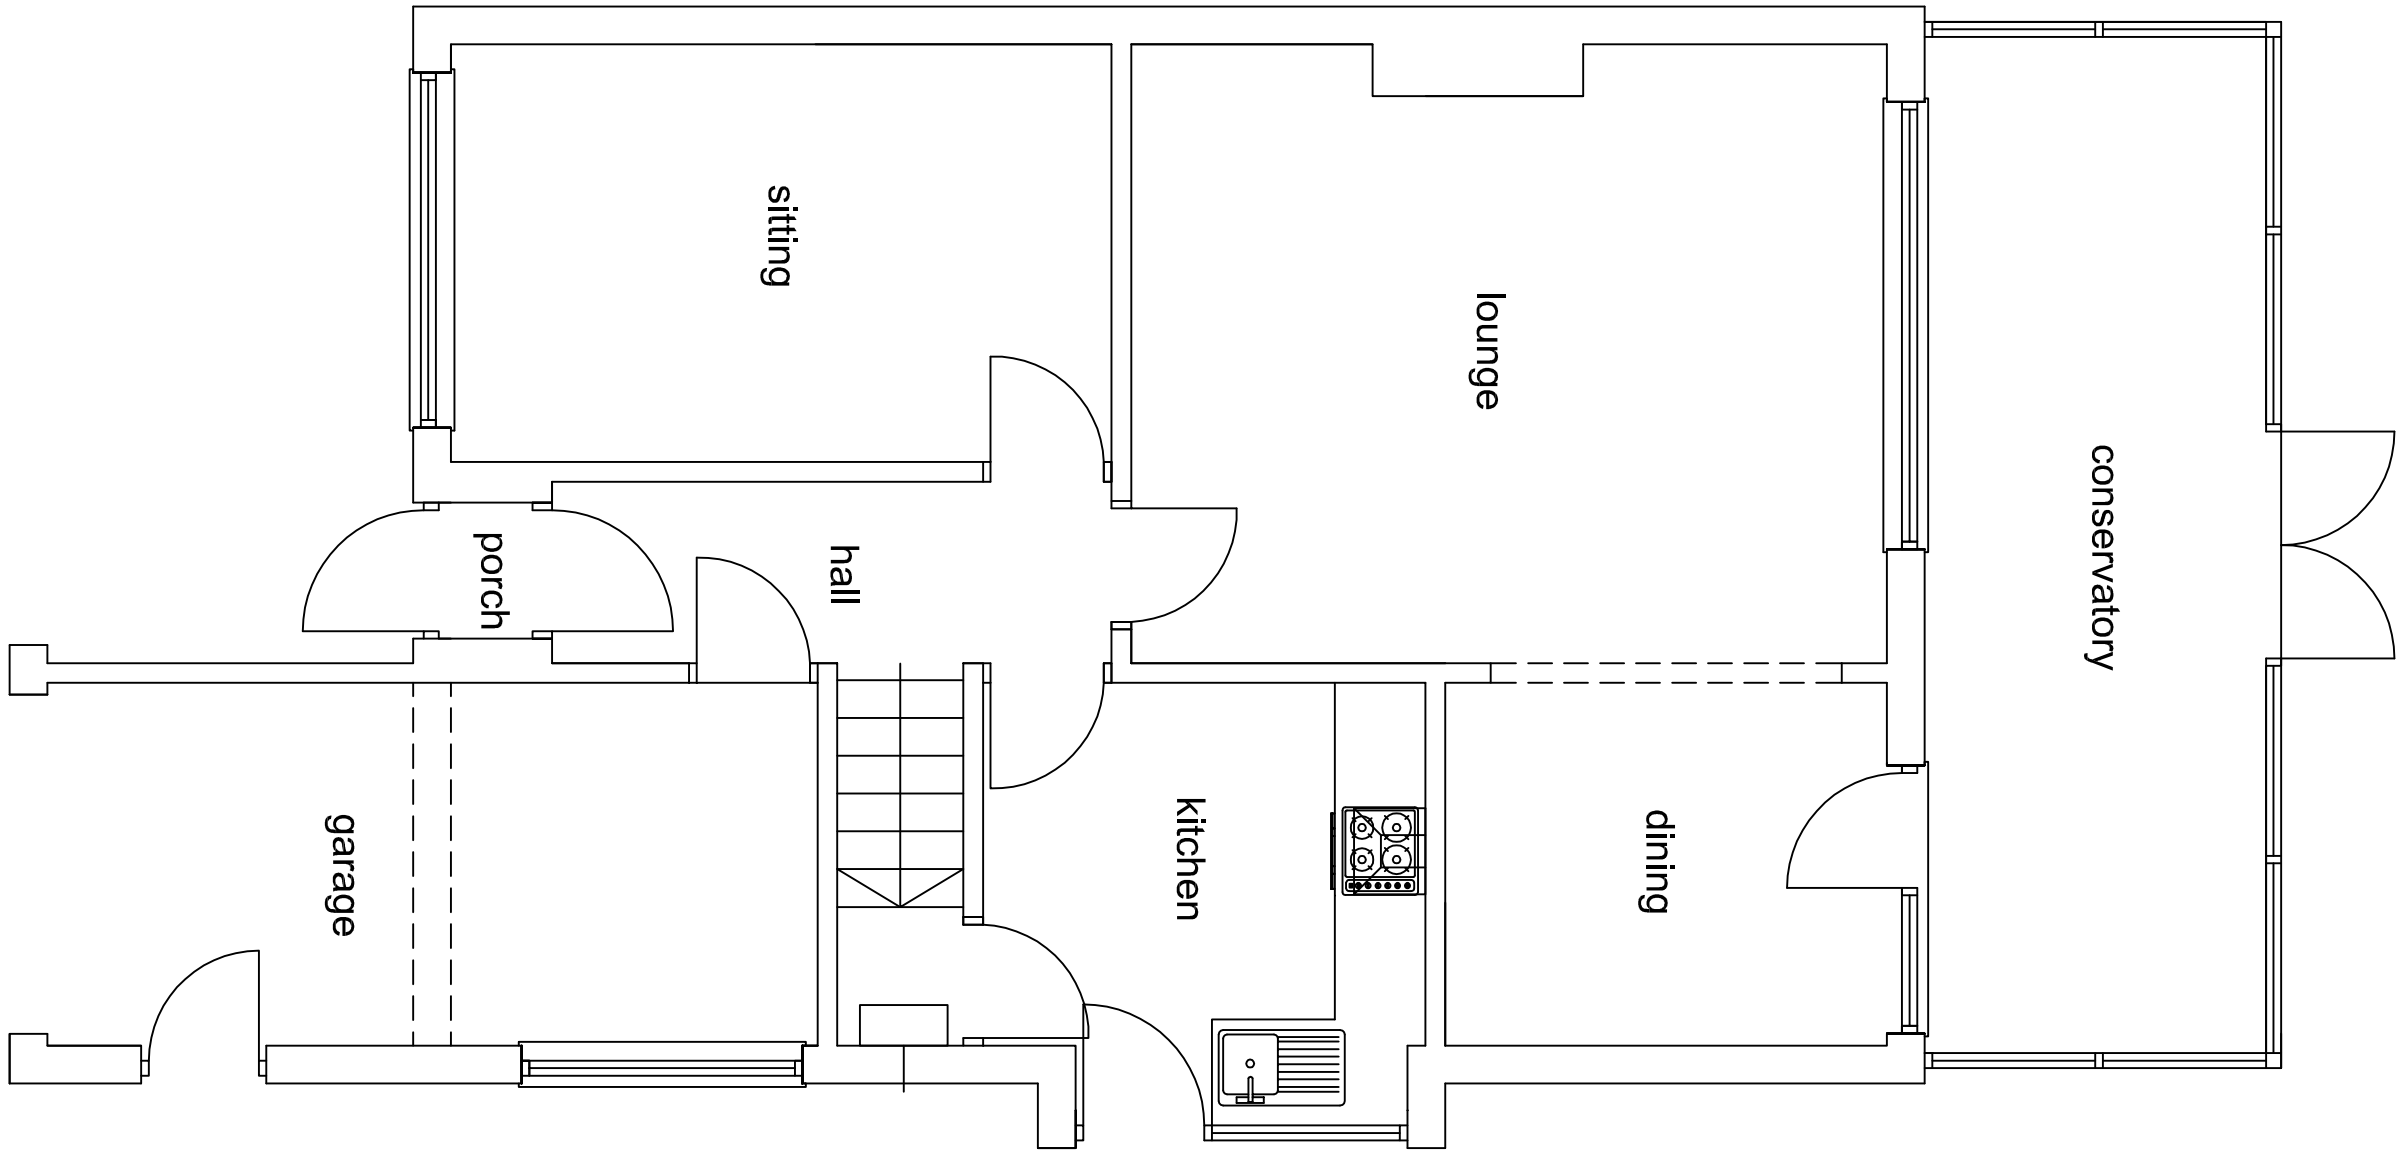

extg ground floor plan

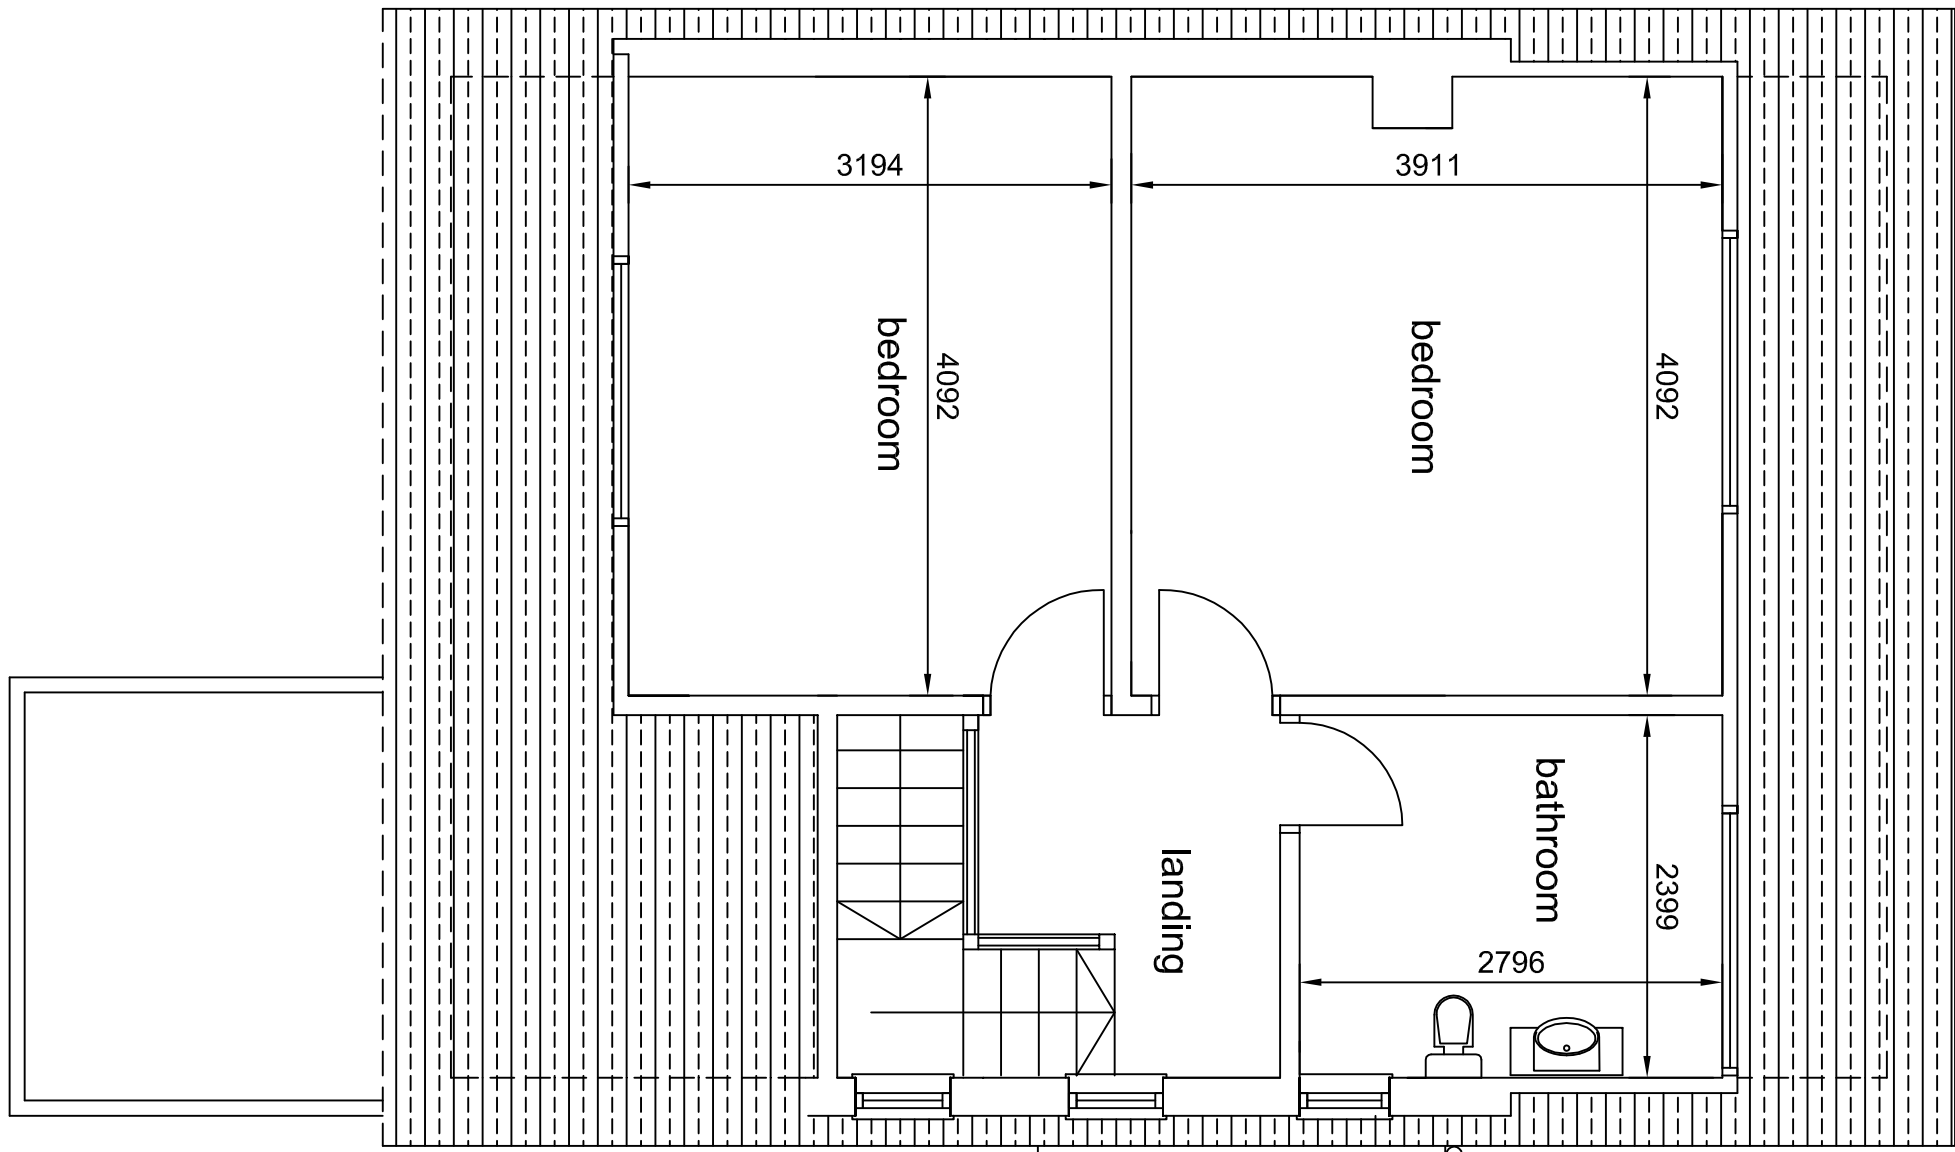

extg first floor plan

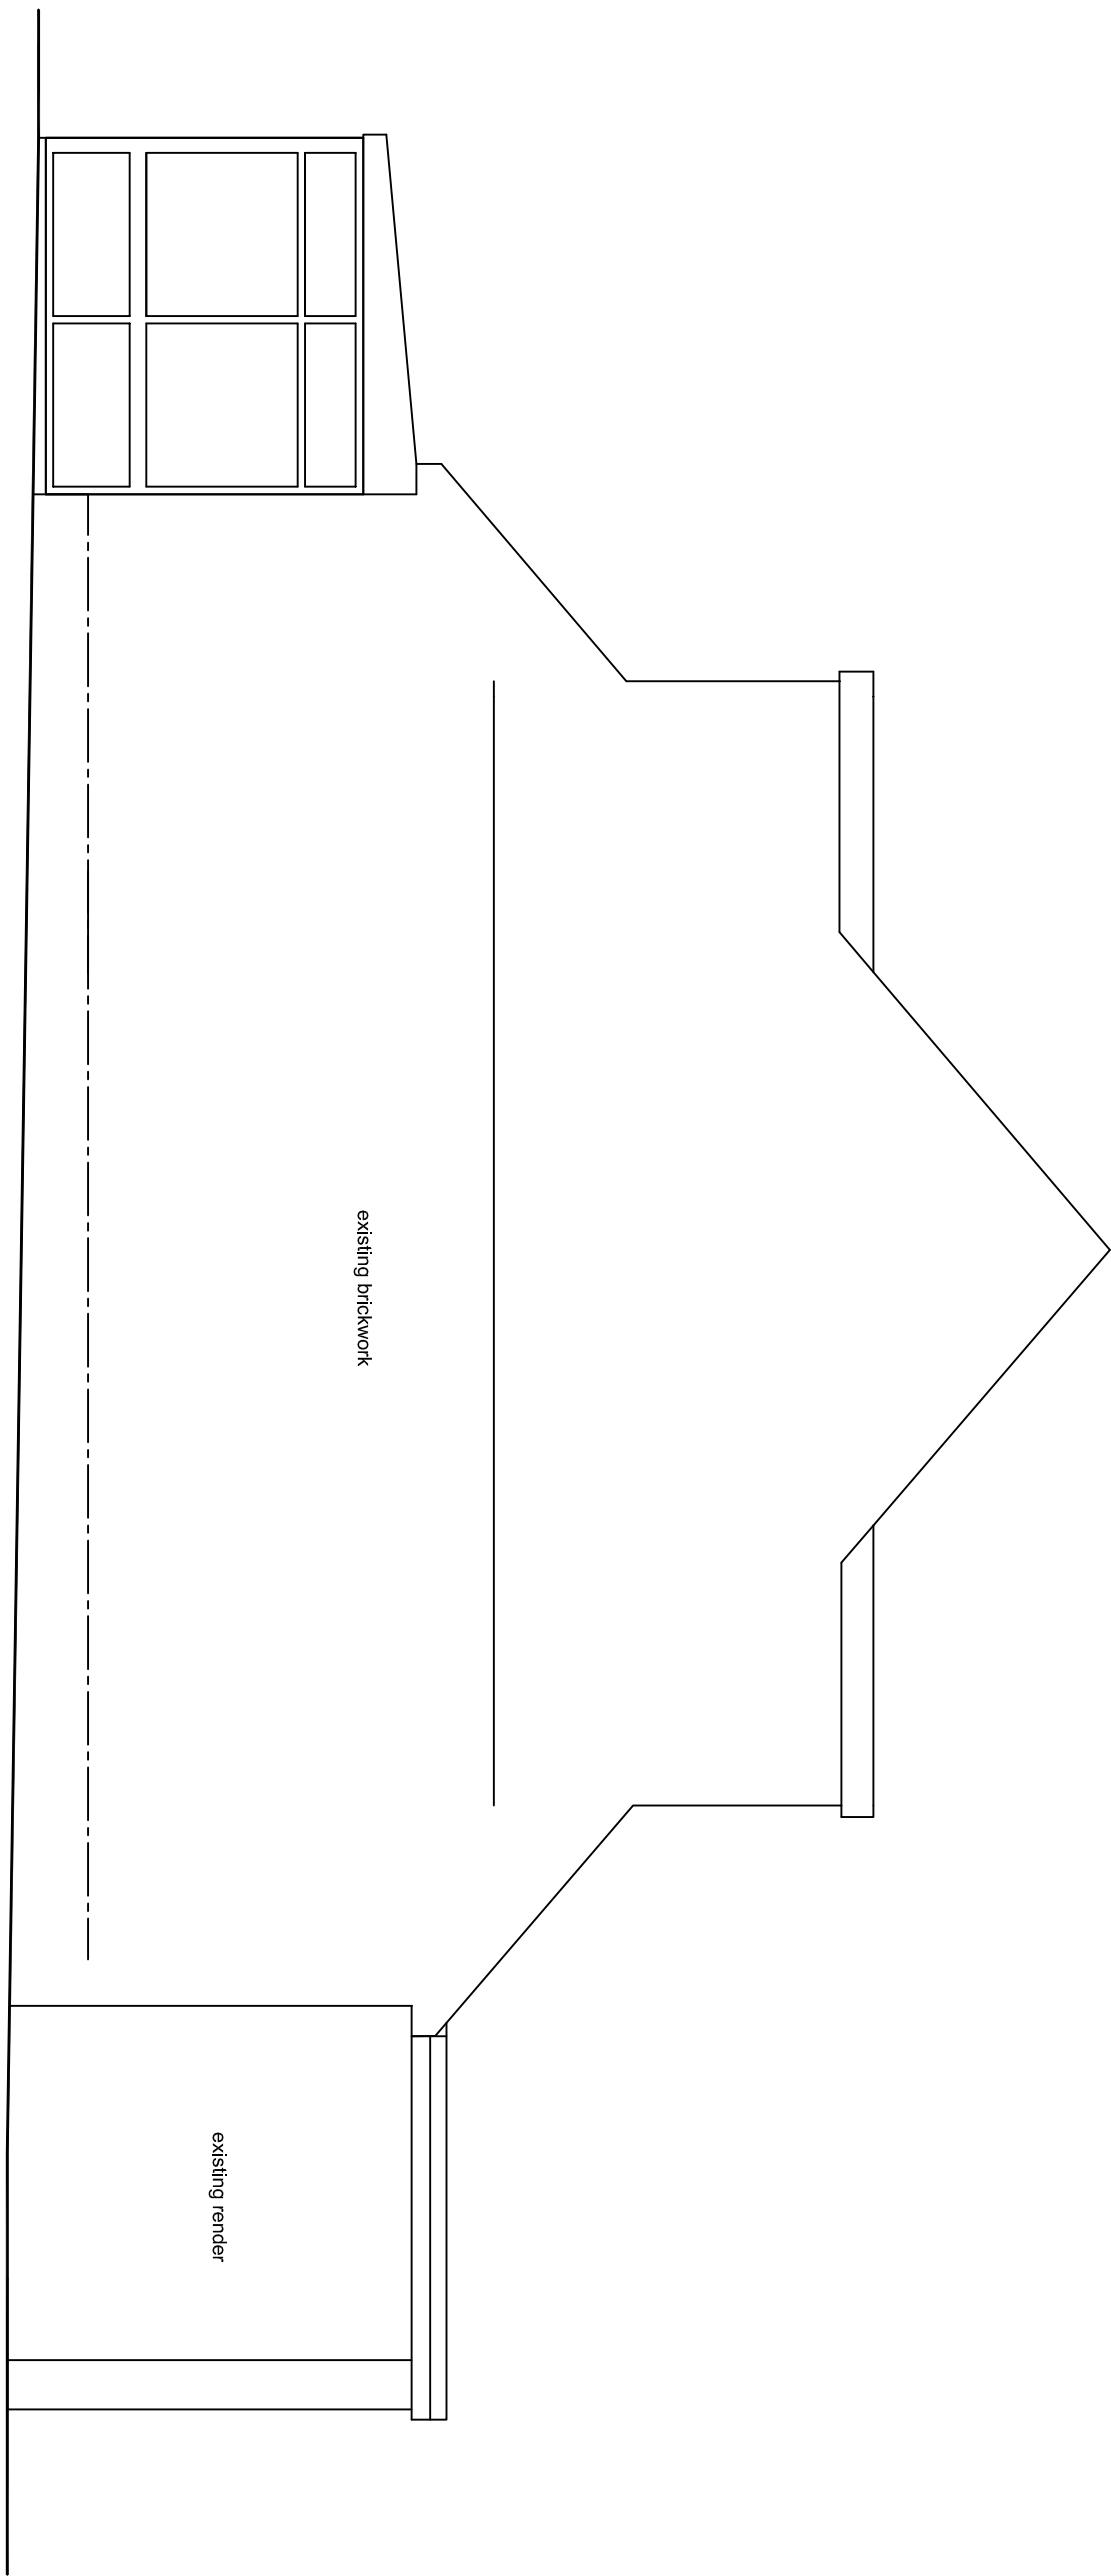

extg side elevation

REV		DESCRIPTION	CHECK	DATE
CLIENT				
Mr Iran Mahmood				
116, Bolton Rd, Roodale, OL11 4QX				
PROJECT				
Alterations & Remodelling to upper storey including a new roof, garage conversion & new brick garage				
DRAWING				
Existing Plans & Elevations				
SCALE	DATE	DRAWN	CHECKED	
1:50 @ A1	Sept 2022	tb		
DRAWING NO.	CAD REFERENCE NO.	REVISION		
22221/MG1				