


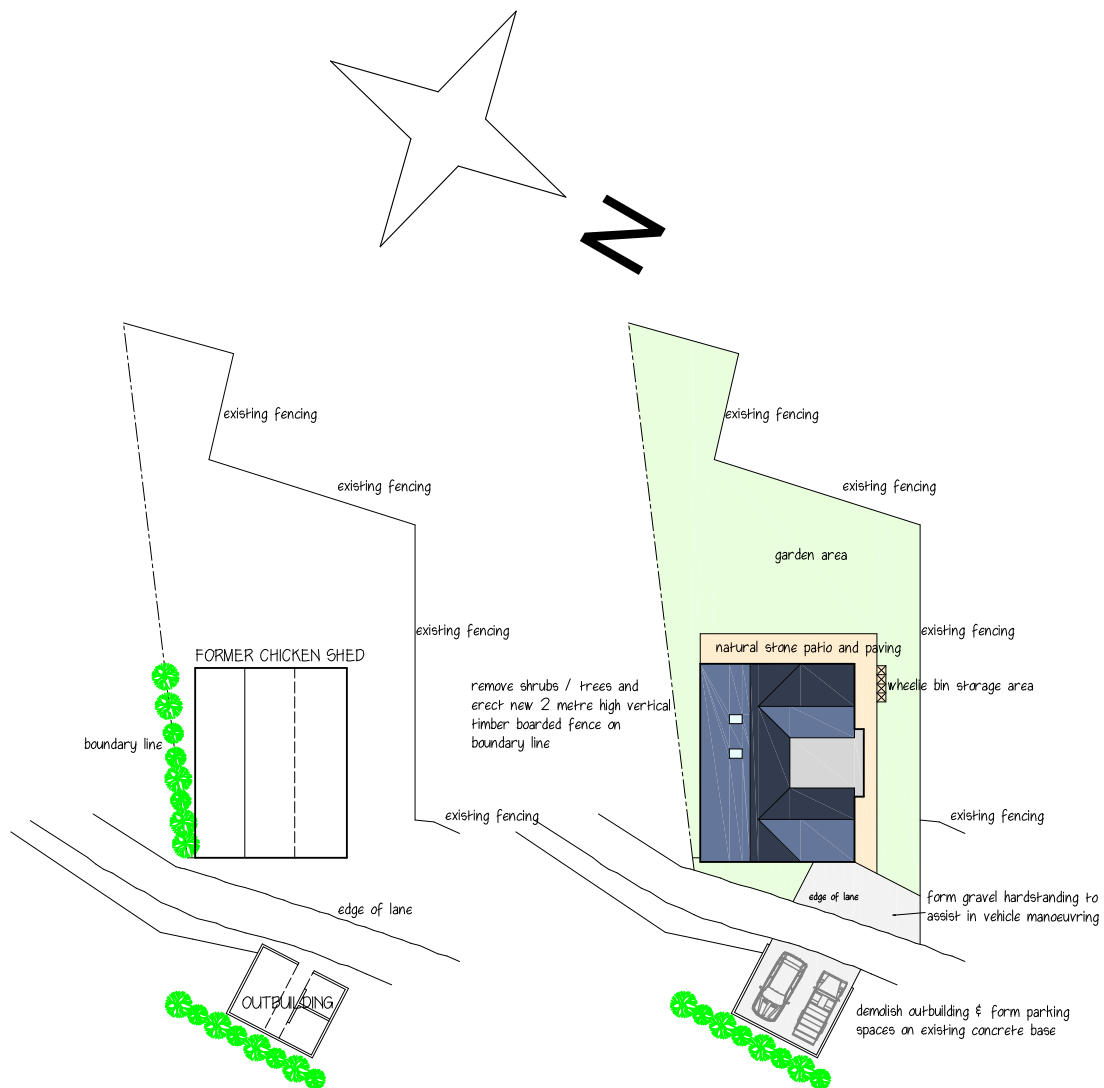

EXISTING SITE PLAN

PROPOSED SITE PLAN

EXISTING & PROPOSED SITE PLANS

Scale 1: 500 @ A4

Dwg No. 2288.02 - November 2022.