
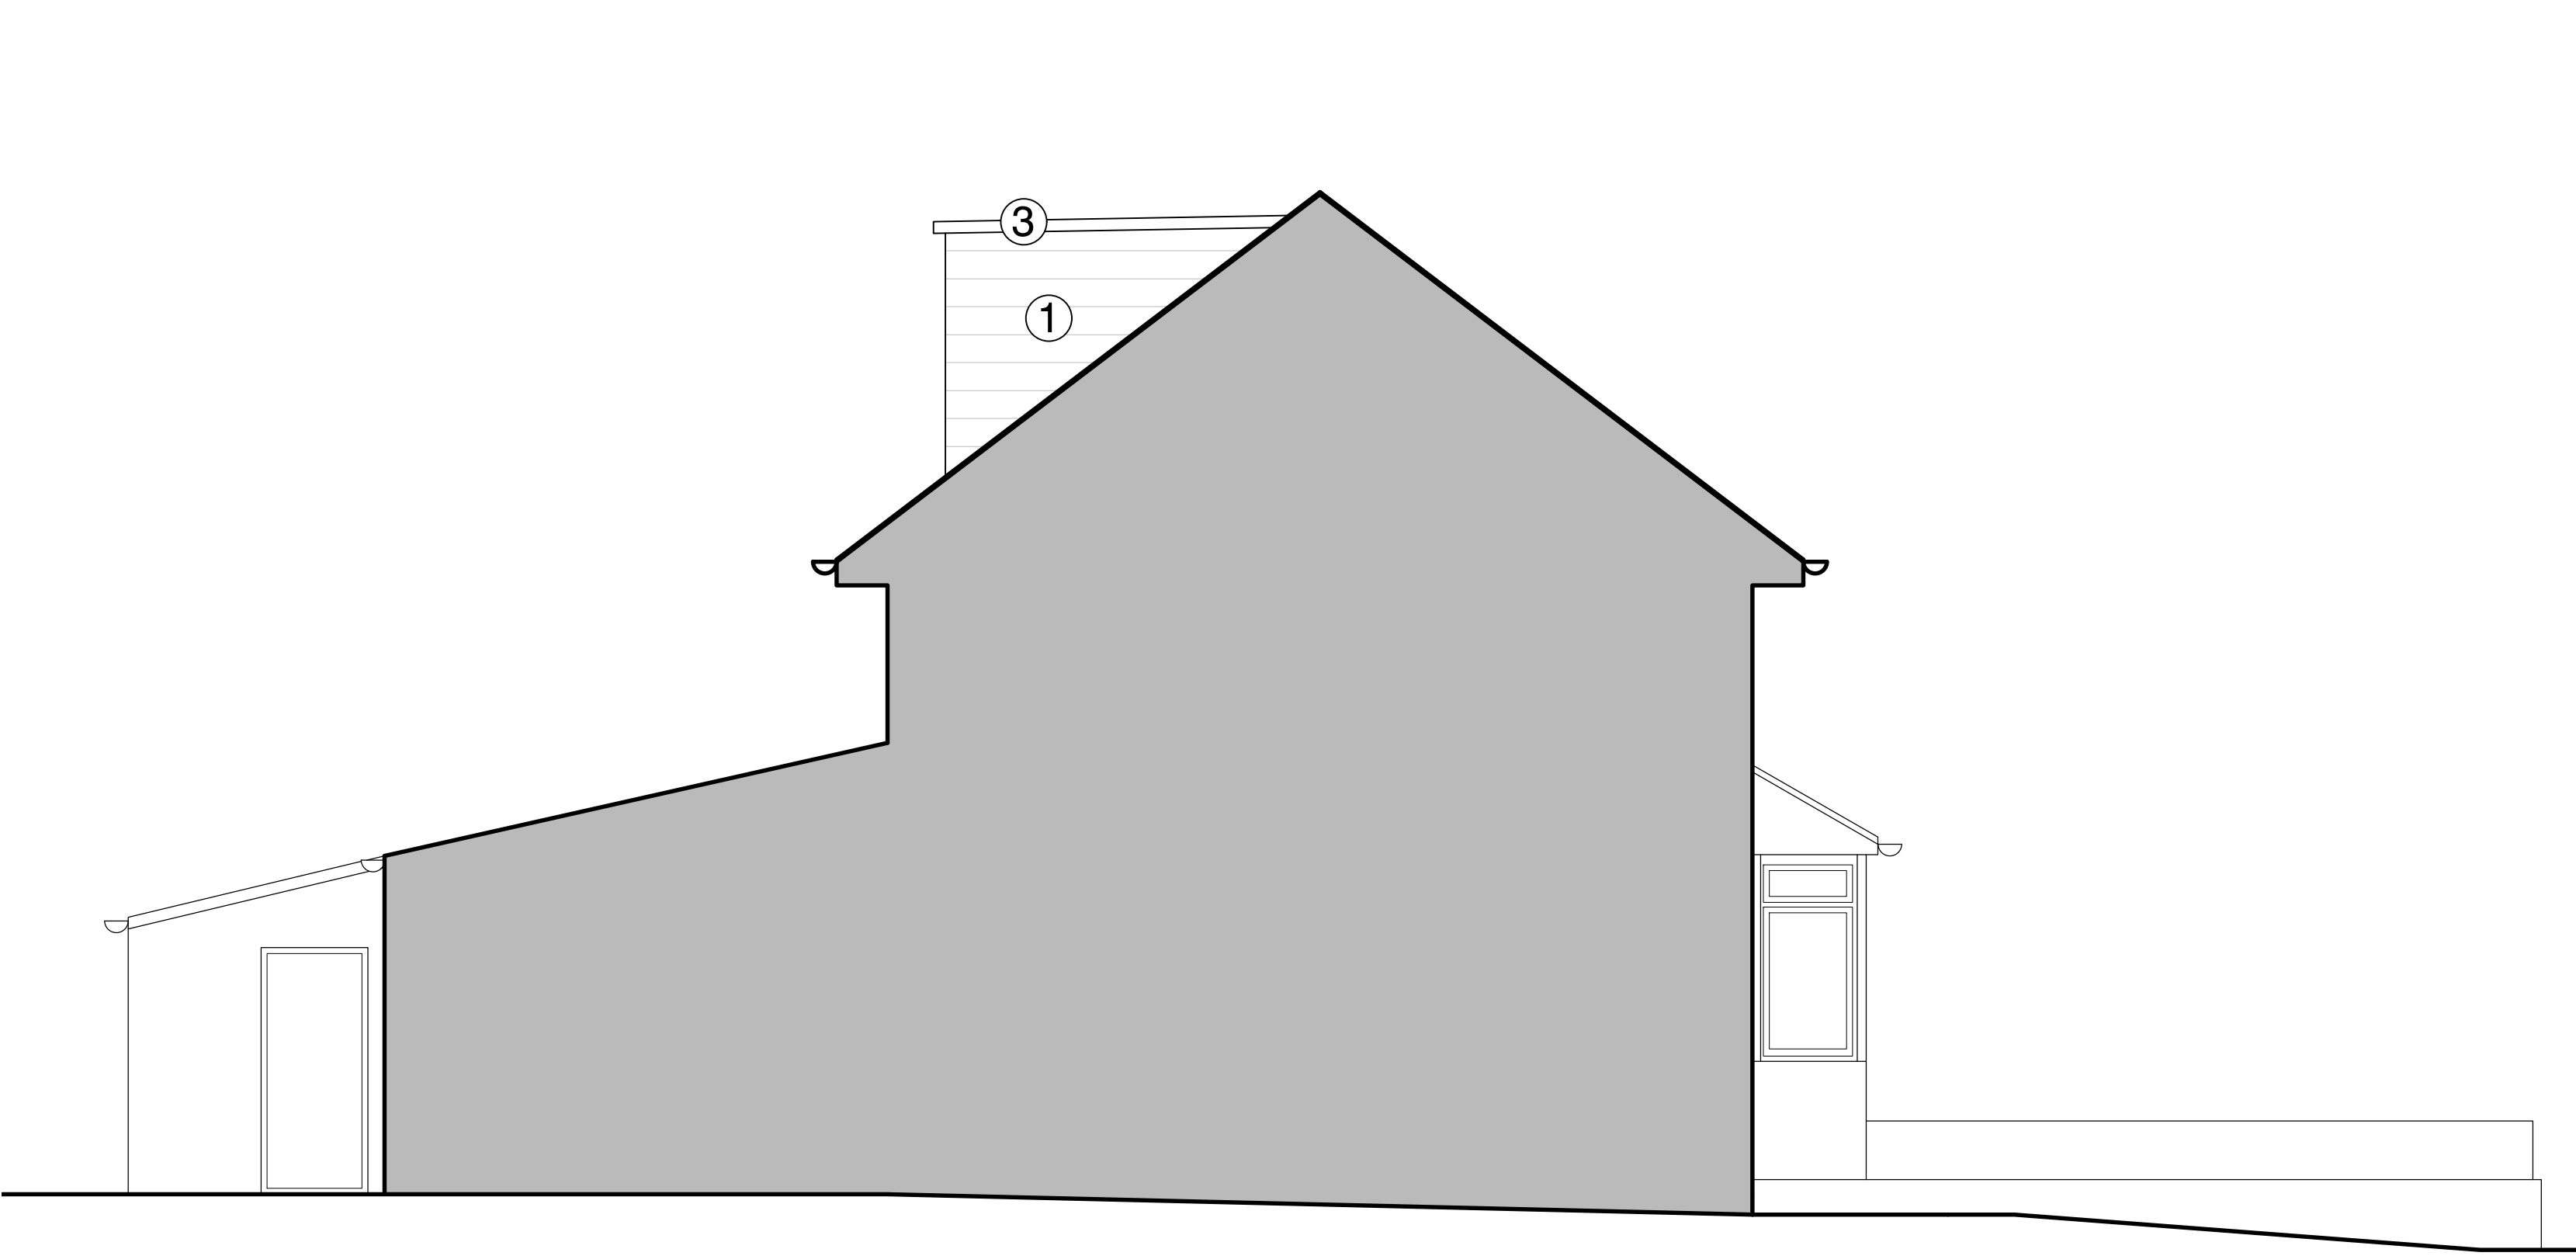


KEY:

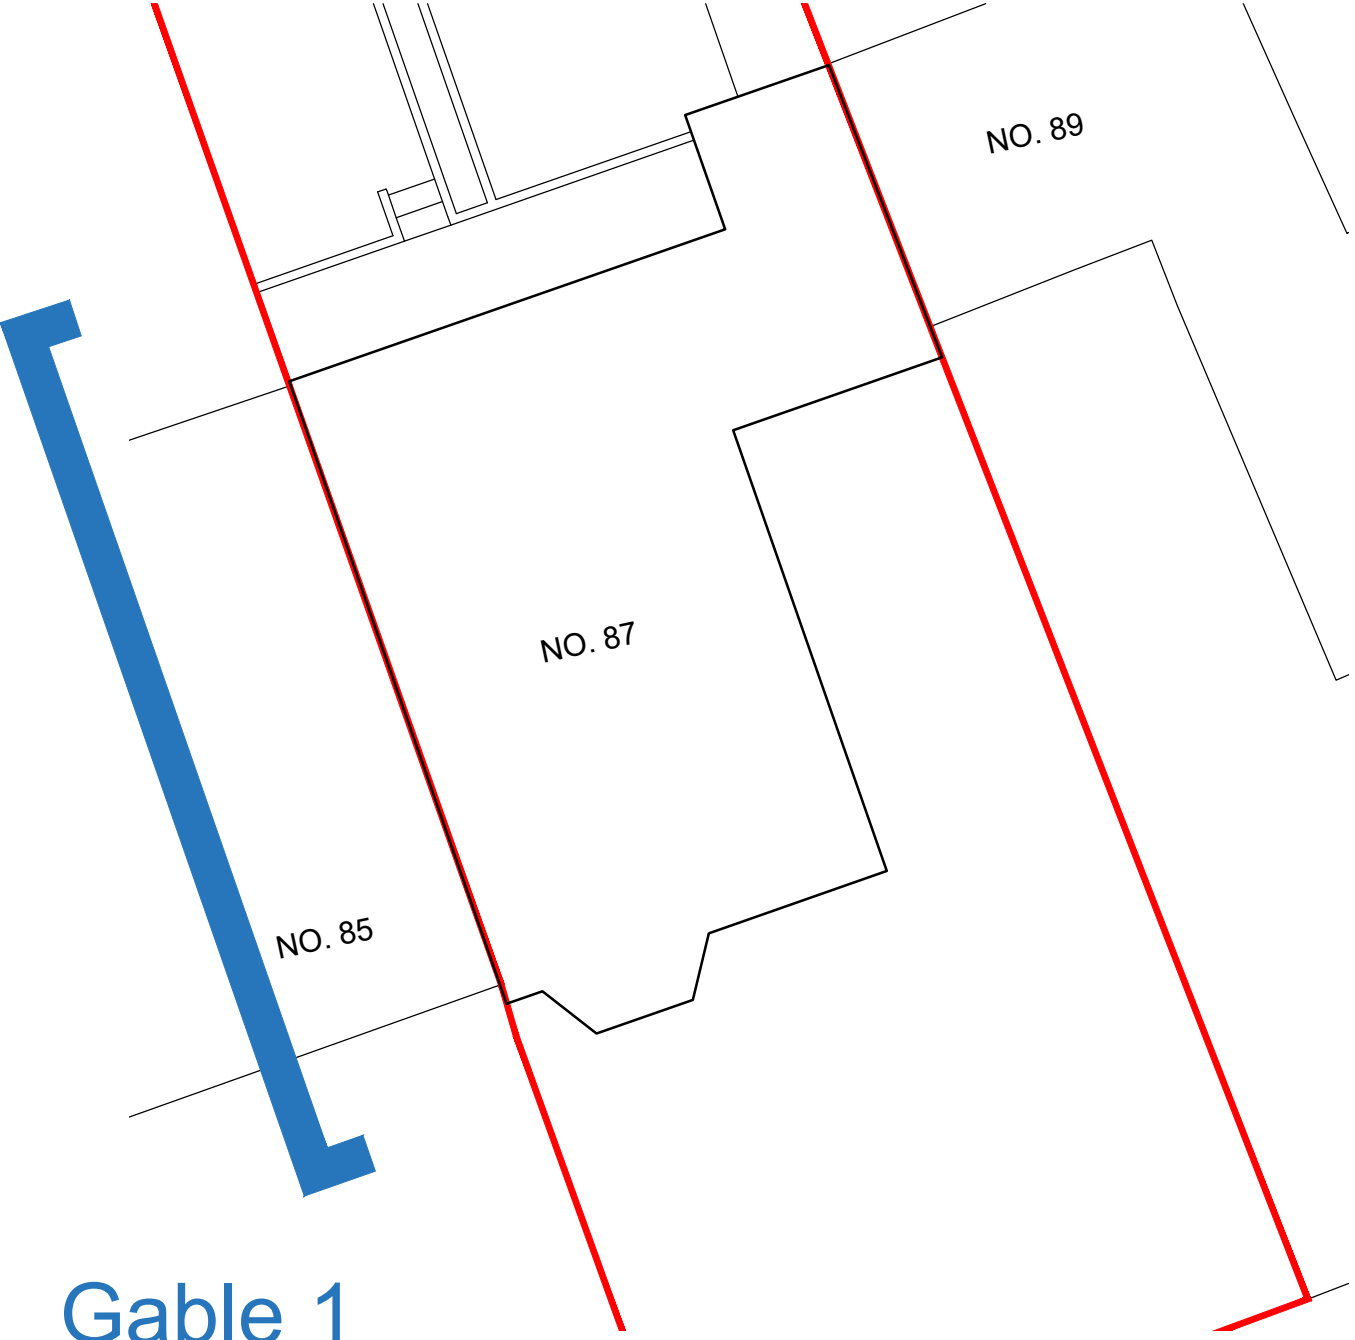


- Existing
- Proposed
- 1 Interlocking vertical hung tiles to match existing roof tiles
- 2 White UPVC double glazed window/door assembly to match existing
- 3 Black UPVC fascia board to match existing

Proposed Gable Elevation

scale 1:50

KEY:

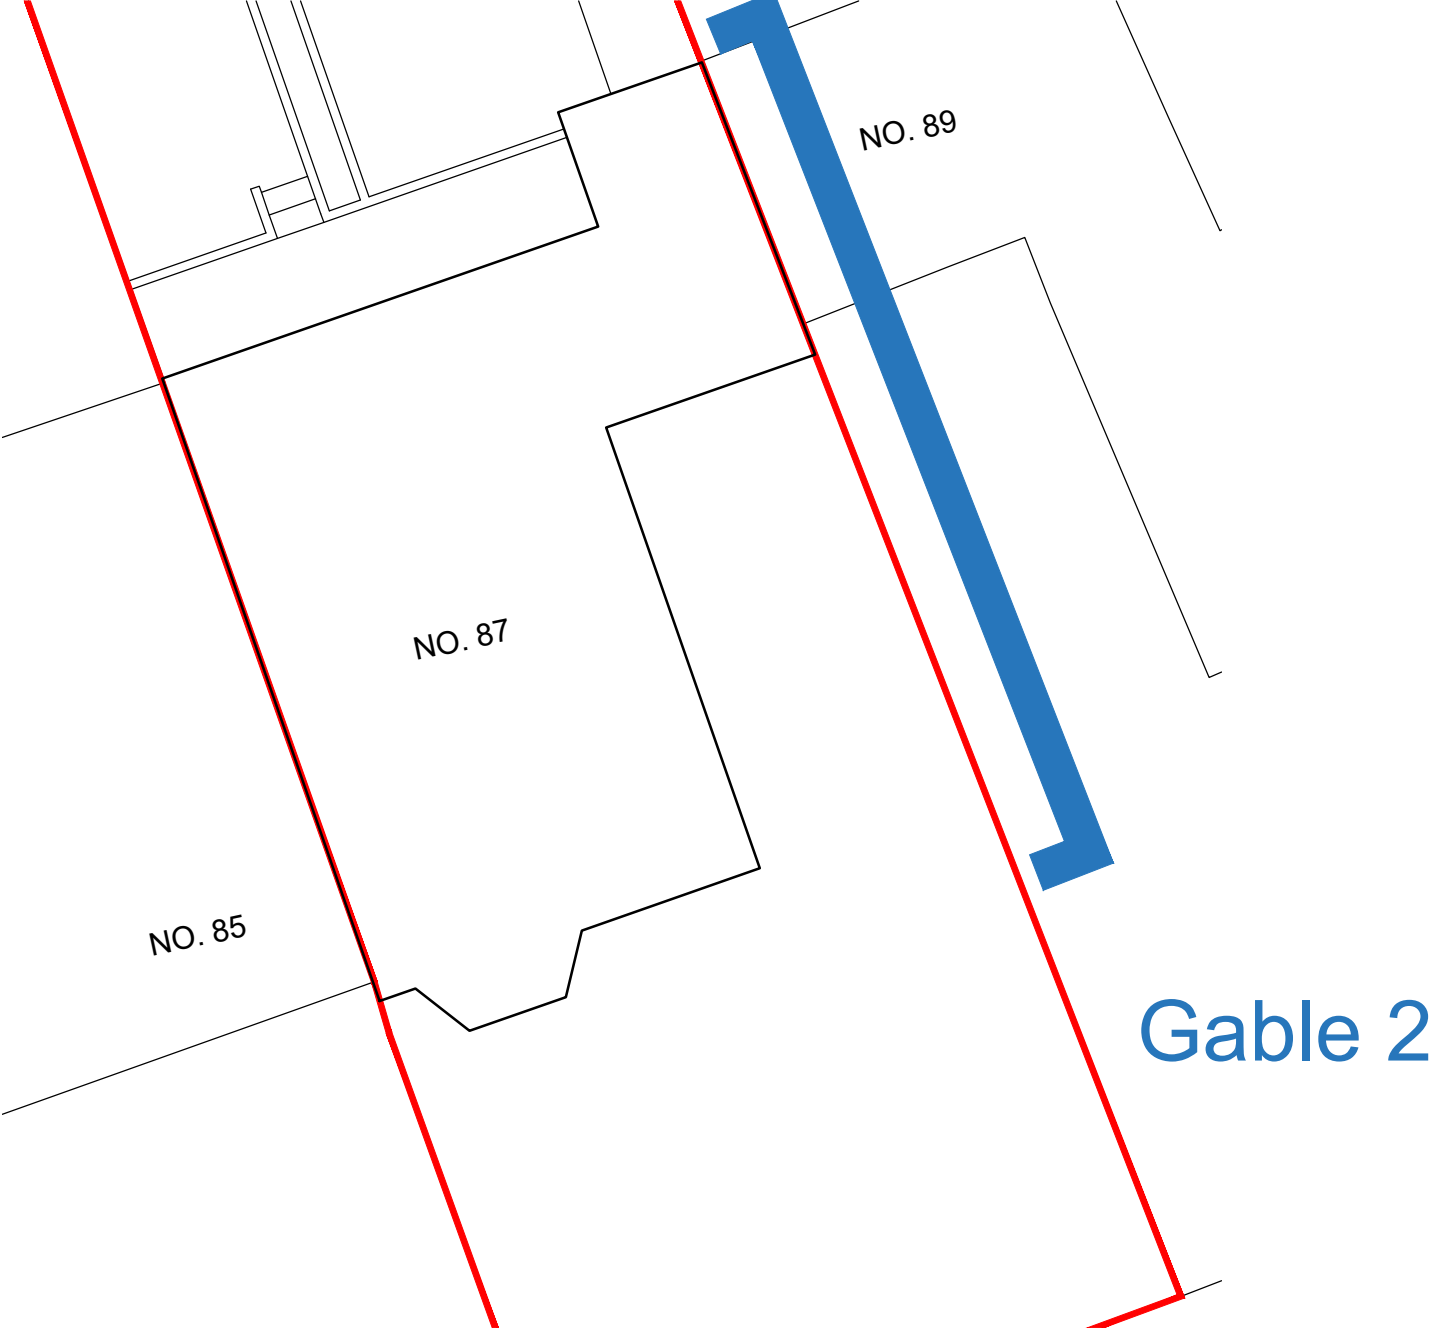

Proposed Gable 2 Elevation

scale 1:50

IMPORTANT NOTES: Do Not Scale from this Drawing.
Use Figured Dimensions Only.

DRAWING STATUS:

PLANNING

FOOTPRINT DESIGN

E: info@footprintdesign.net
W: www.footprintdesign.net

REVISION	DATE	DESCRIPTION
REV A	22.02.23	Site plan and existing elevations amended
REV B	13.07.23	General amendment
REV C	25.09.23	Material and attic floor plan amendment

CLIENT: MR SAIF MAHMOOD

SCALE: 1:50@A1

DATE: 13.12.22

PROJECT: 87 KINGSWAY, ROCHDALE

DRAWING TITLE: PROPOSED ELEVATIONS

DRAWING NO: A084_L(00)007