


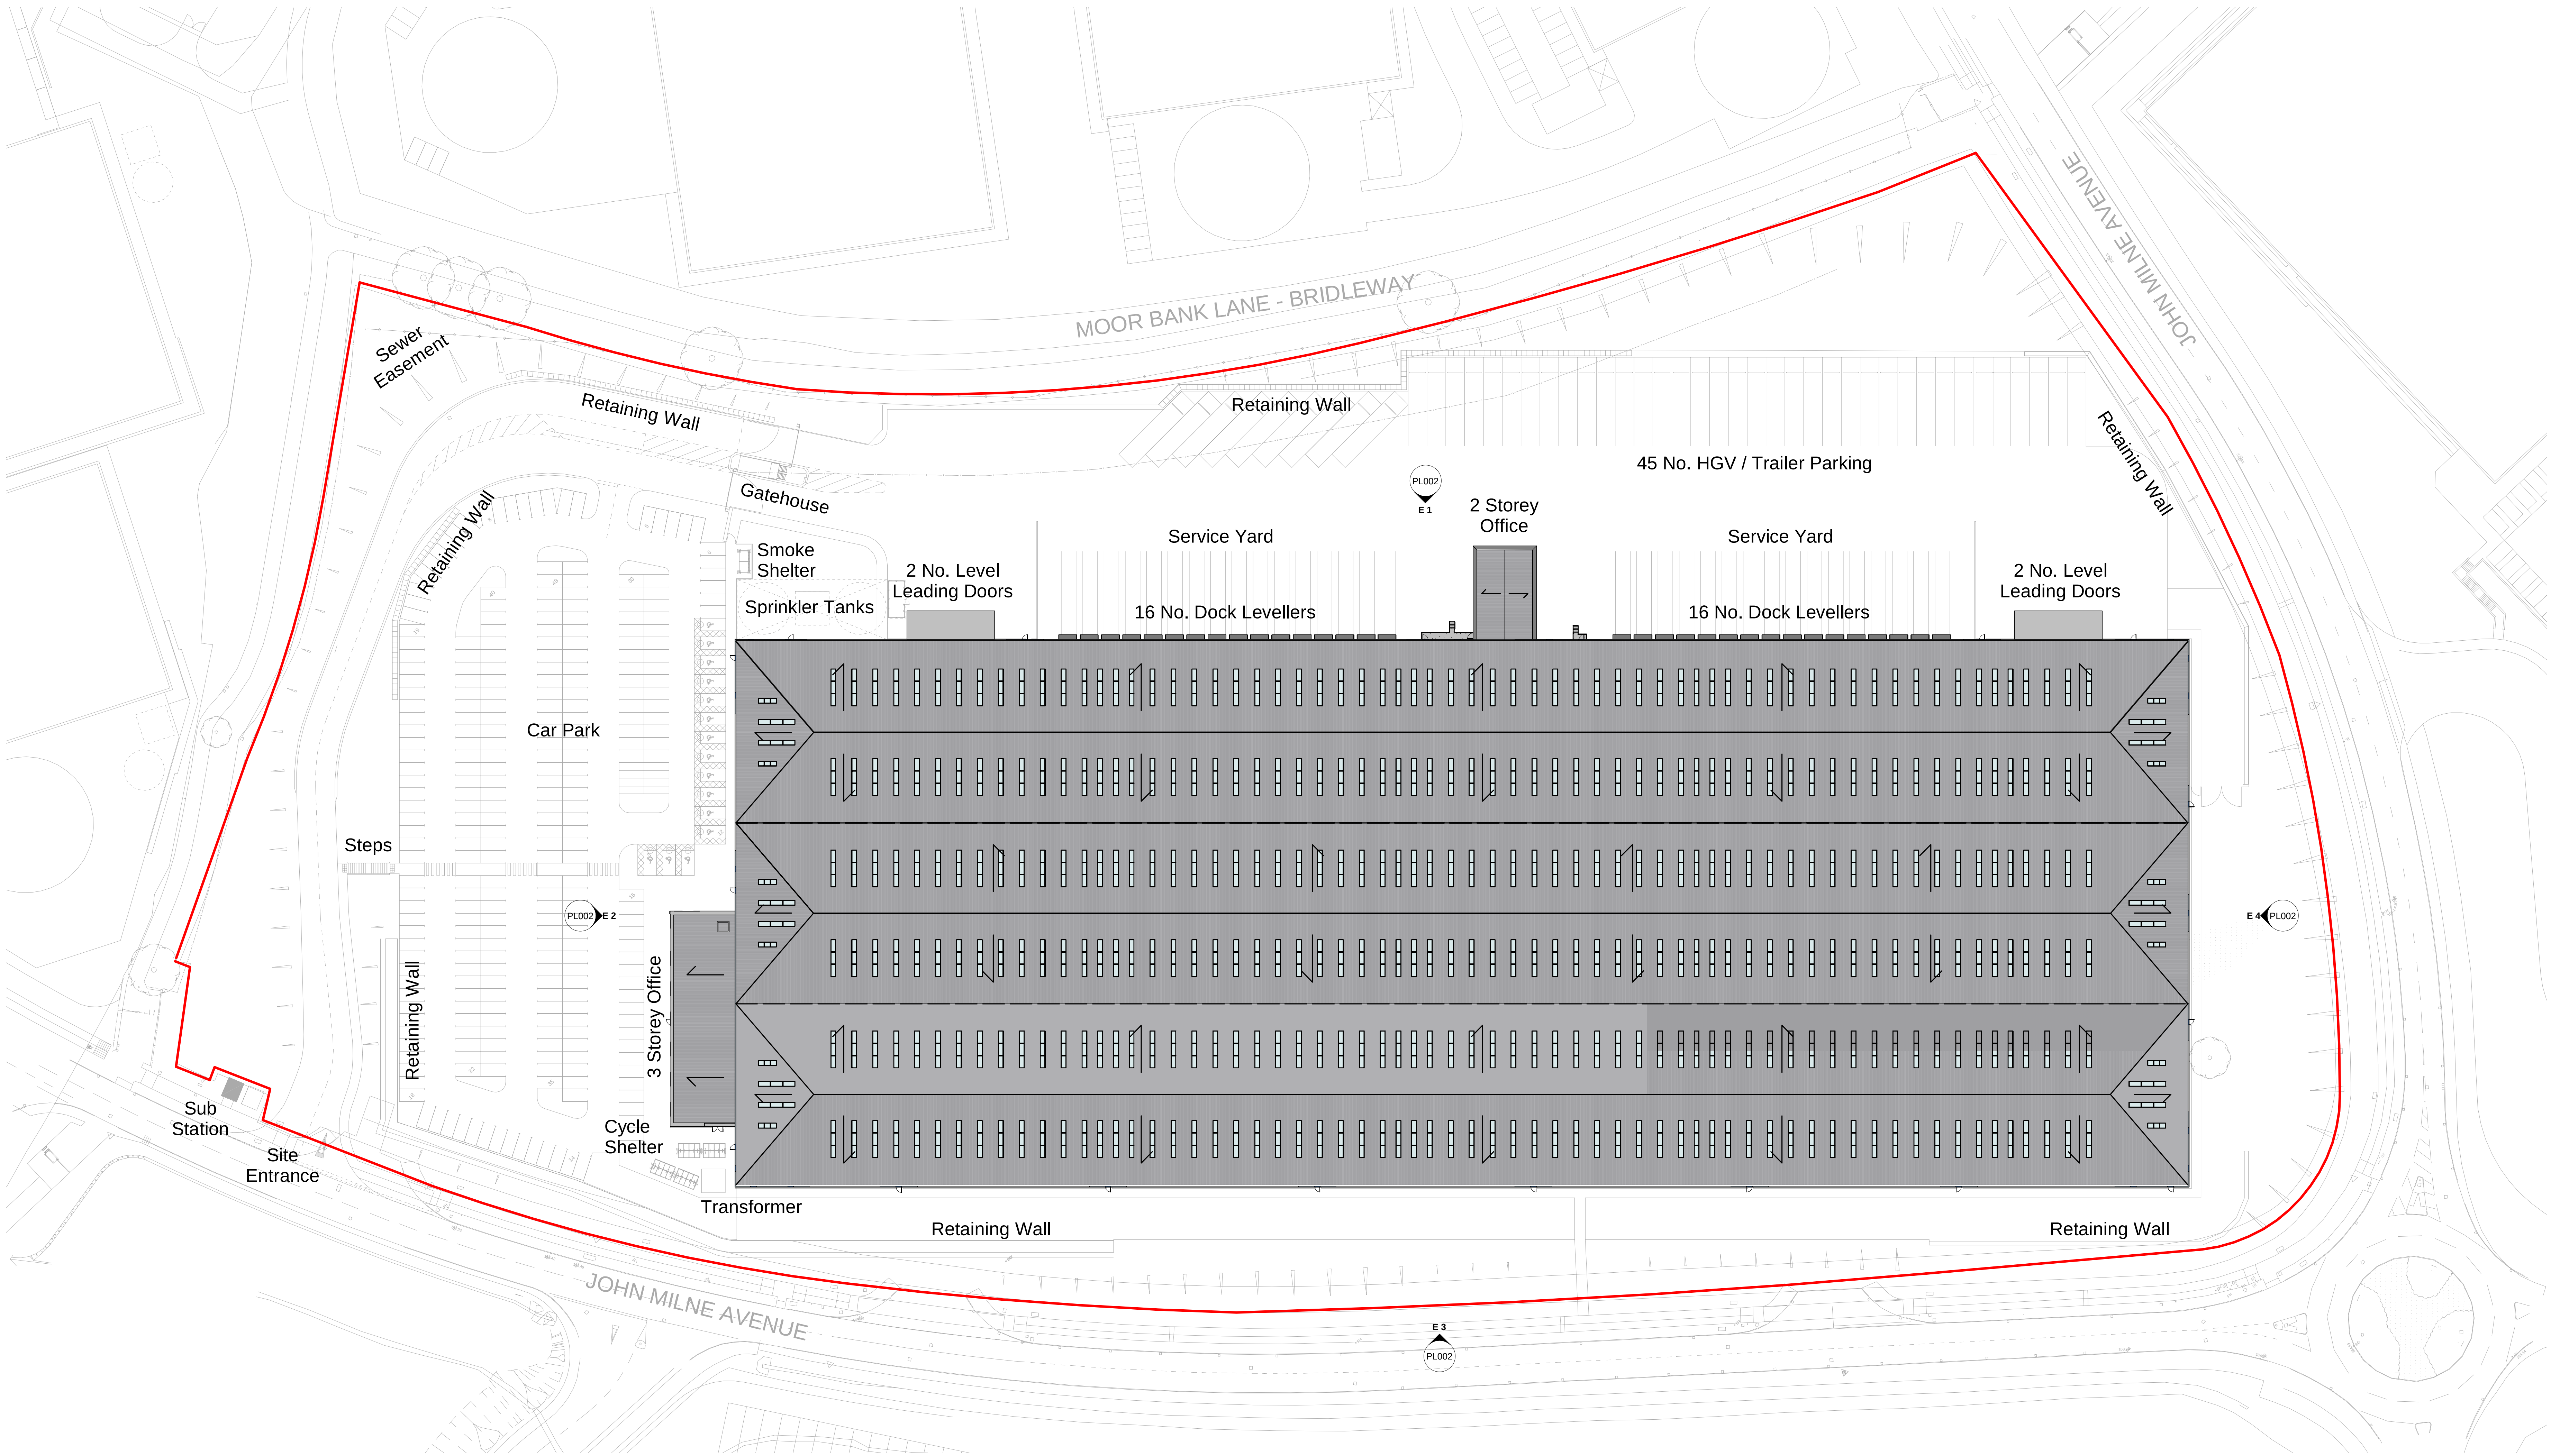


Existing Site Plan

1 : 500



— - Development Boundary

 

#	14.06.2022	First Issue	BY	CS
Rev	Date	Description	By	CHK

PLANNING

NIRAS
ARCHITECTS
4000 PARK APPROACH
NOTTING HILL
LONDON
W1T 3JF
info@nirasarchitects.com
+44 (0)20 7200 0000

CLIENT

Danish Crown

PROJECT
NEW PACKING AND SLICING
FACILITY

TITLE
EXISTING SITE PLAN

DRAWING NUMBER	STATUS	DRAWN BY	CHECKED CS	SCALE	AS INDICATED
DAN001_NIA_B_00_DR_A_PL006	#				
PROJECT NO	CONS	TS	DR	FORM	DATE

FOR CONSTRUCTION ON APPROVAL