



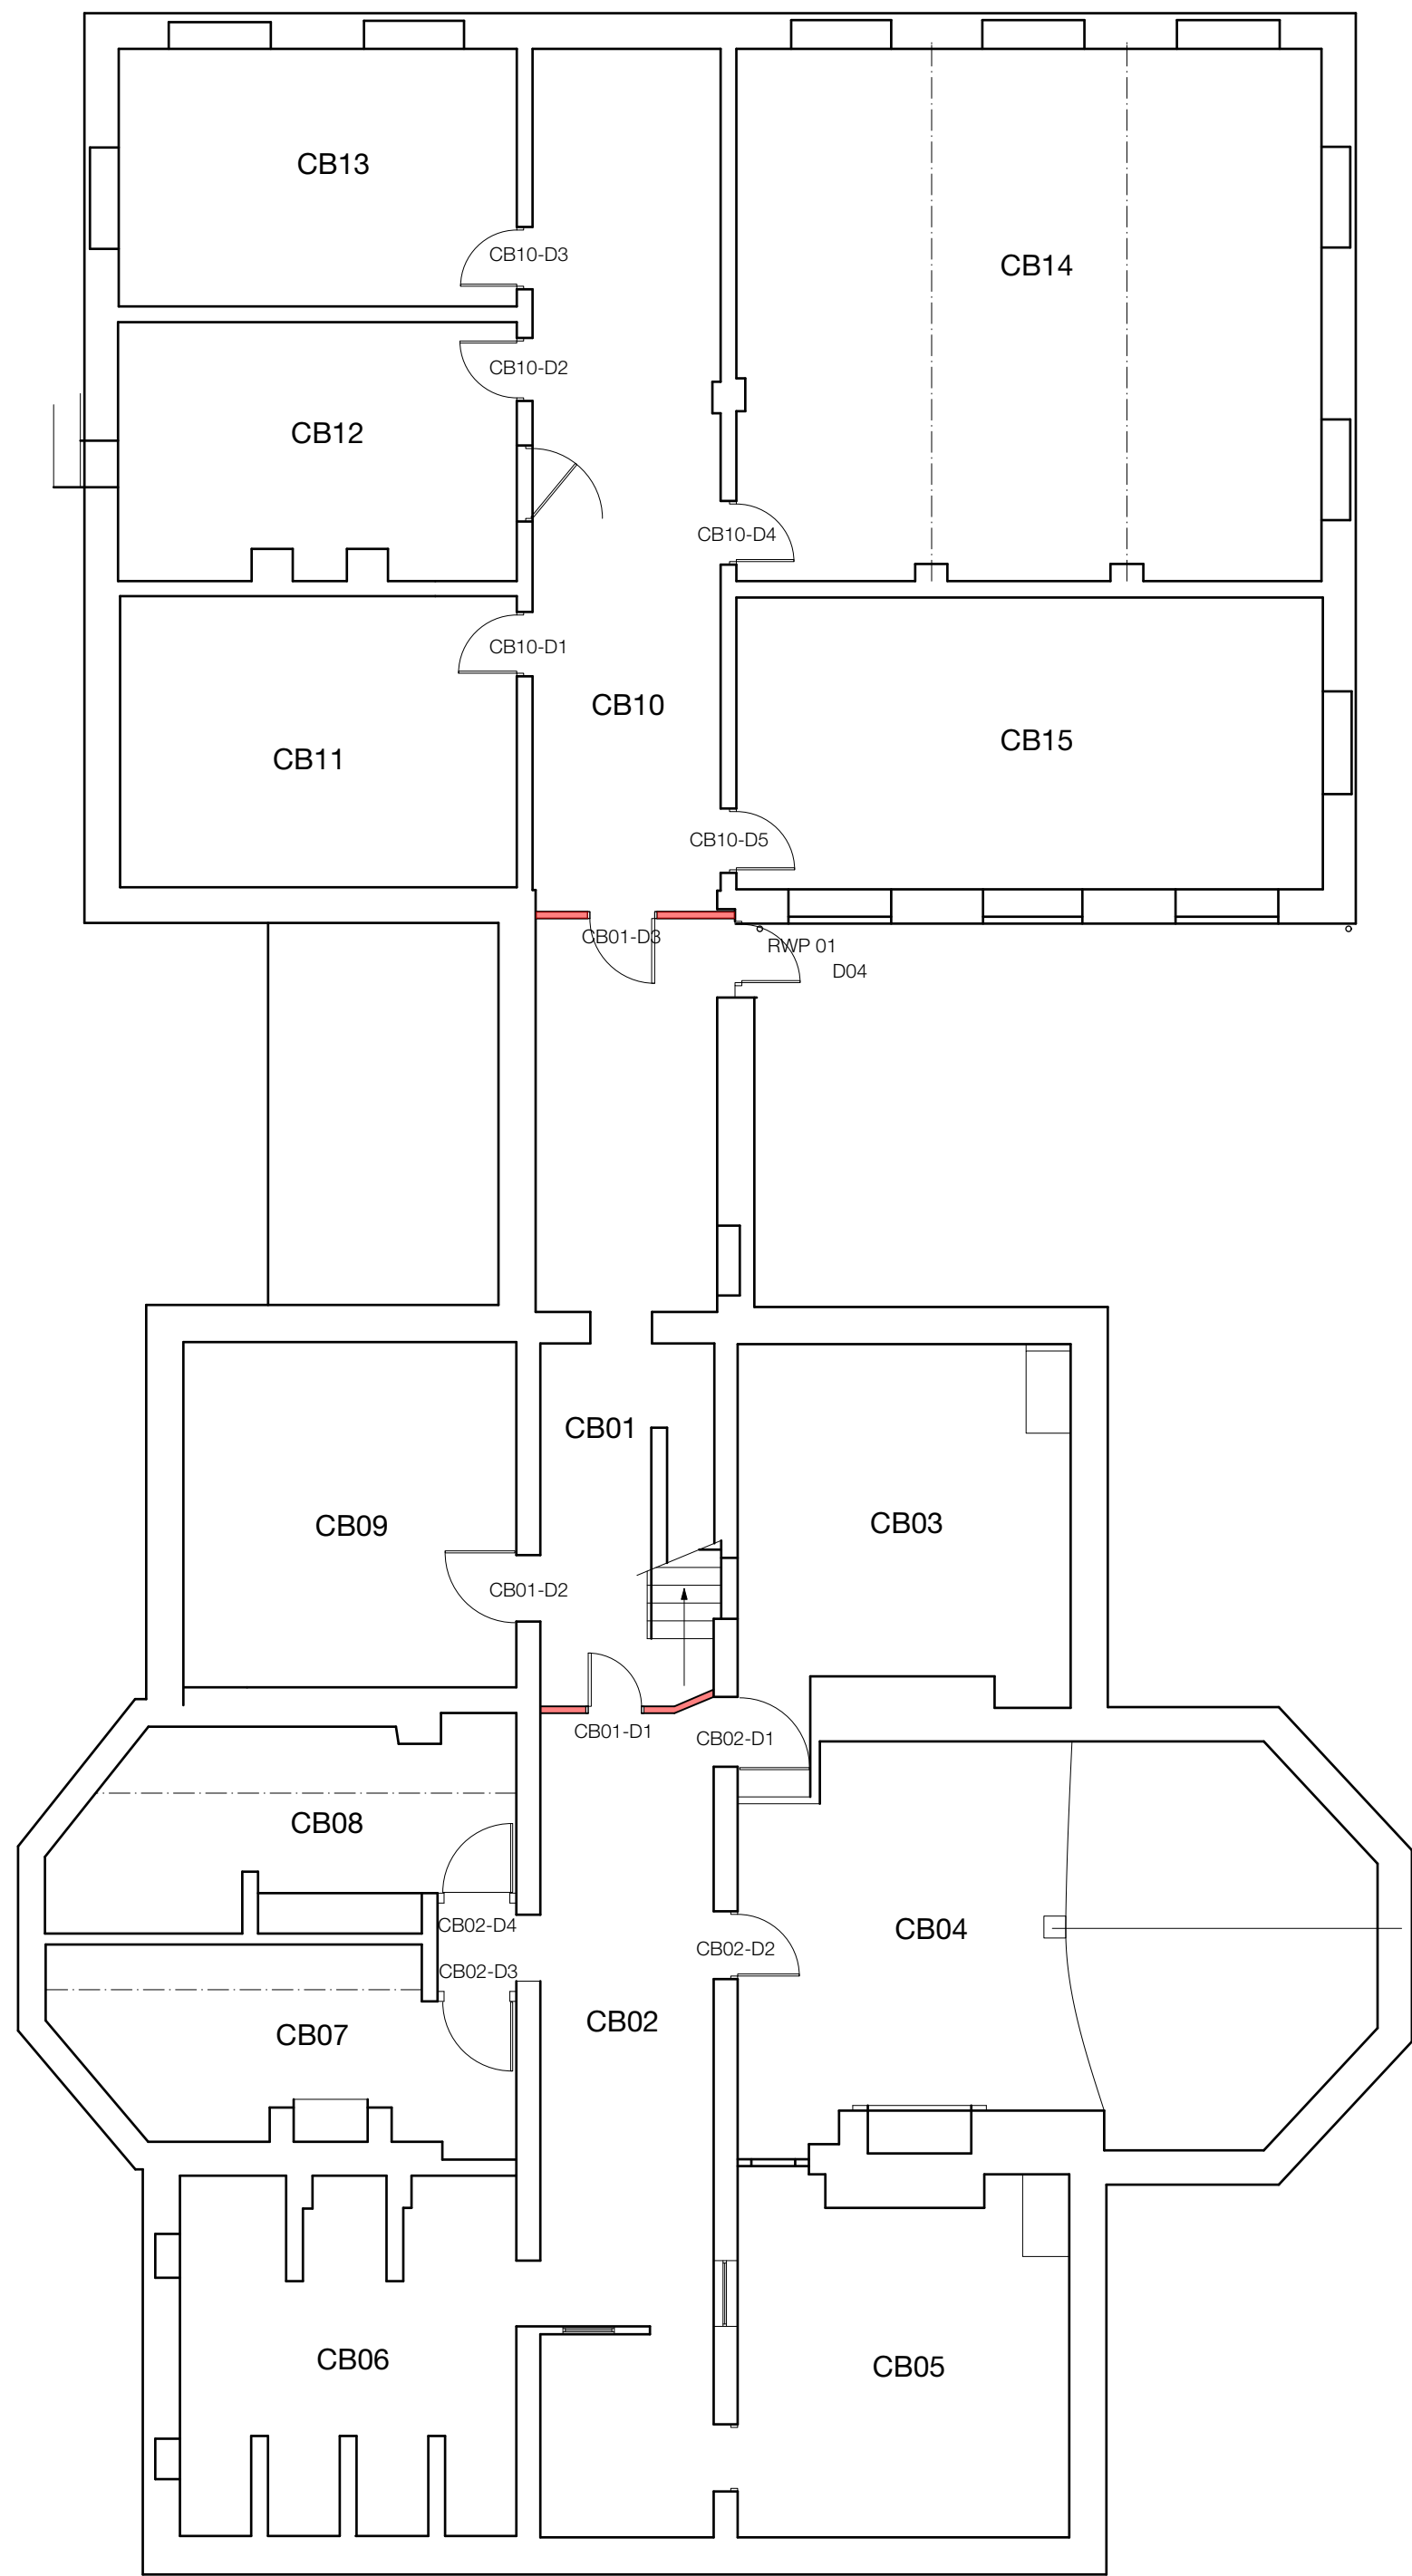

Basement Floor Plan

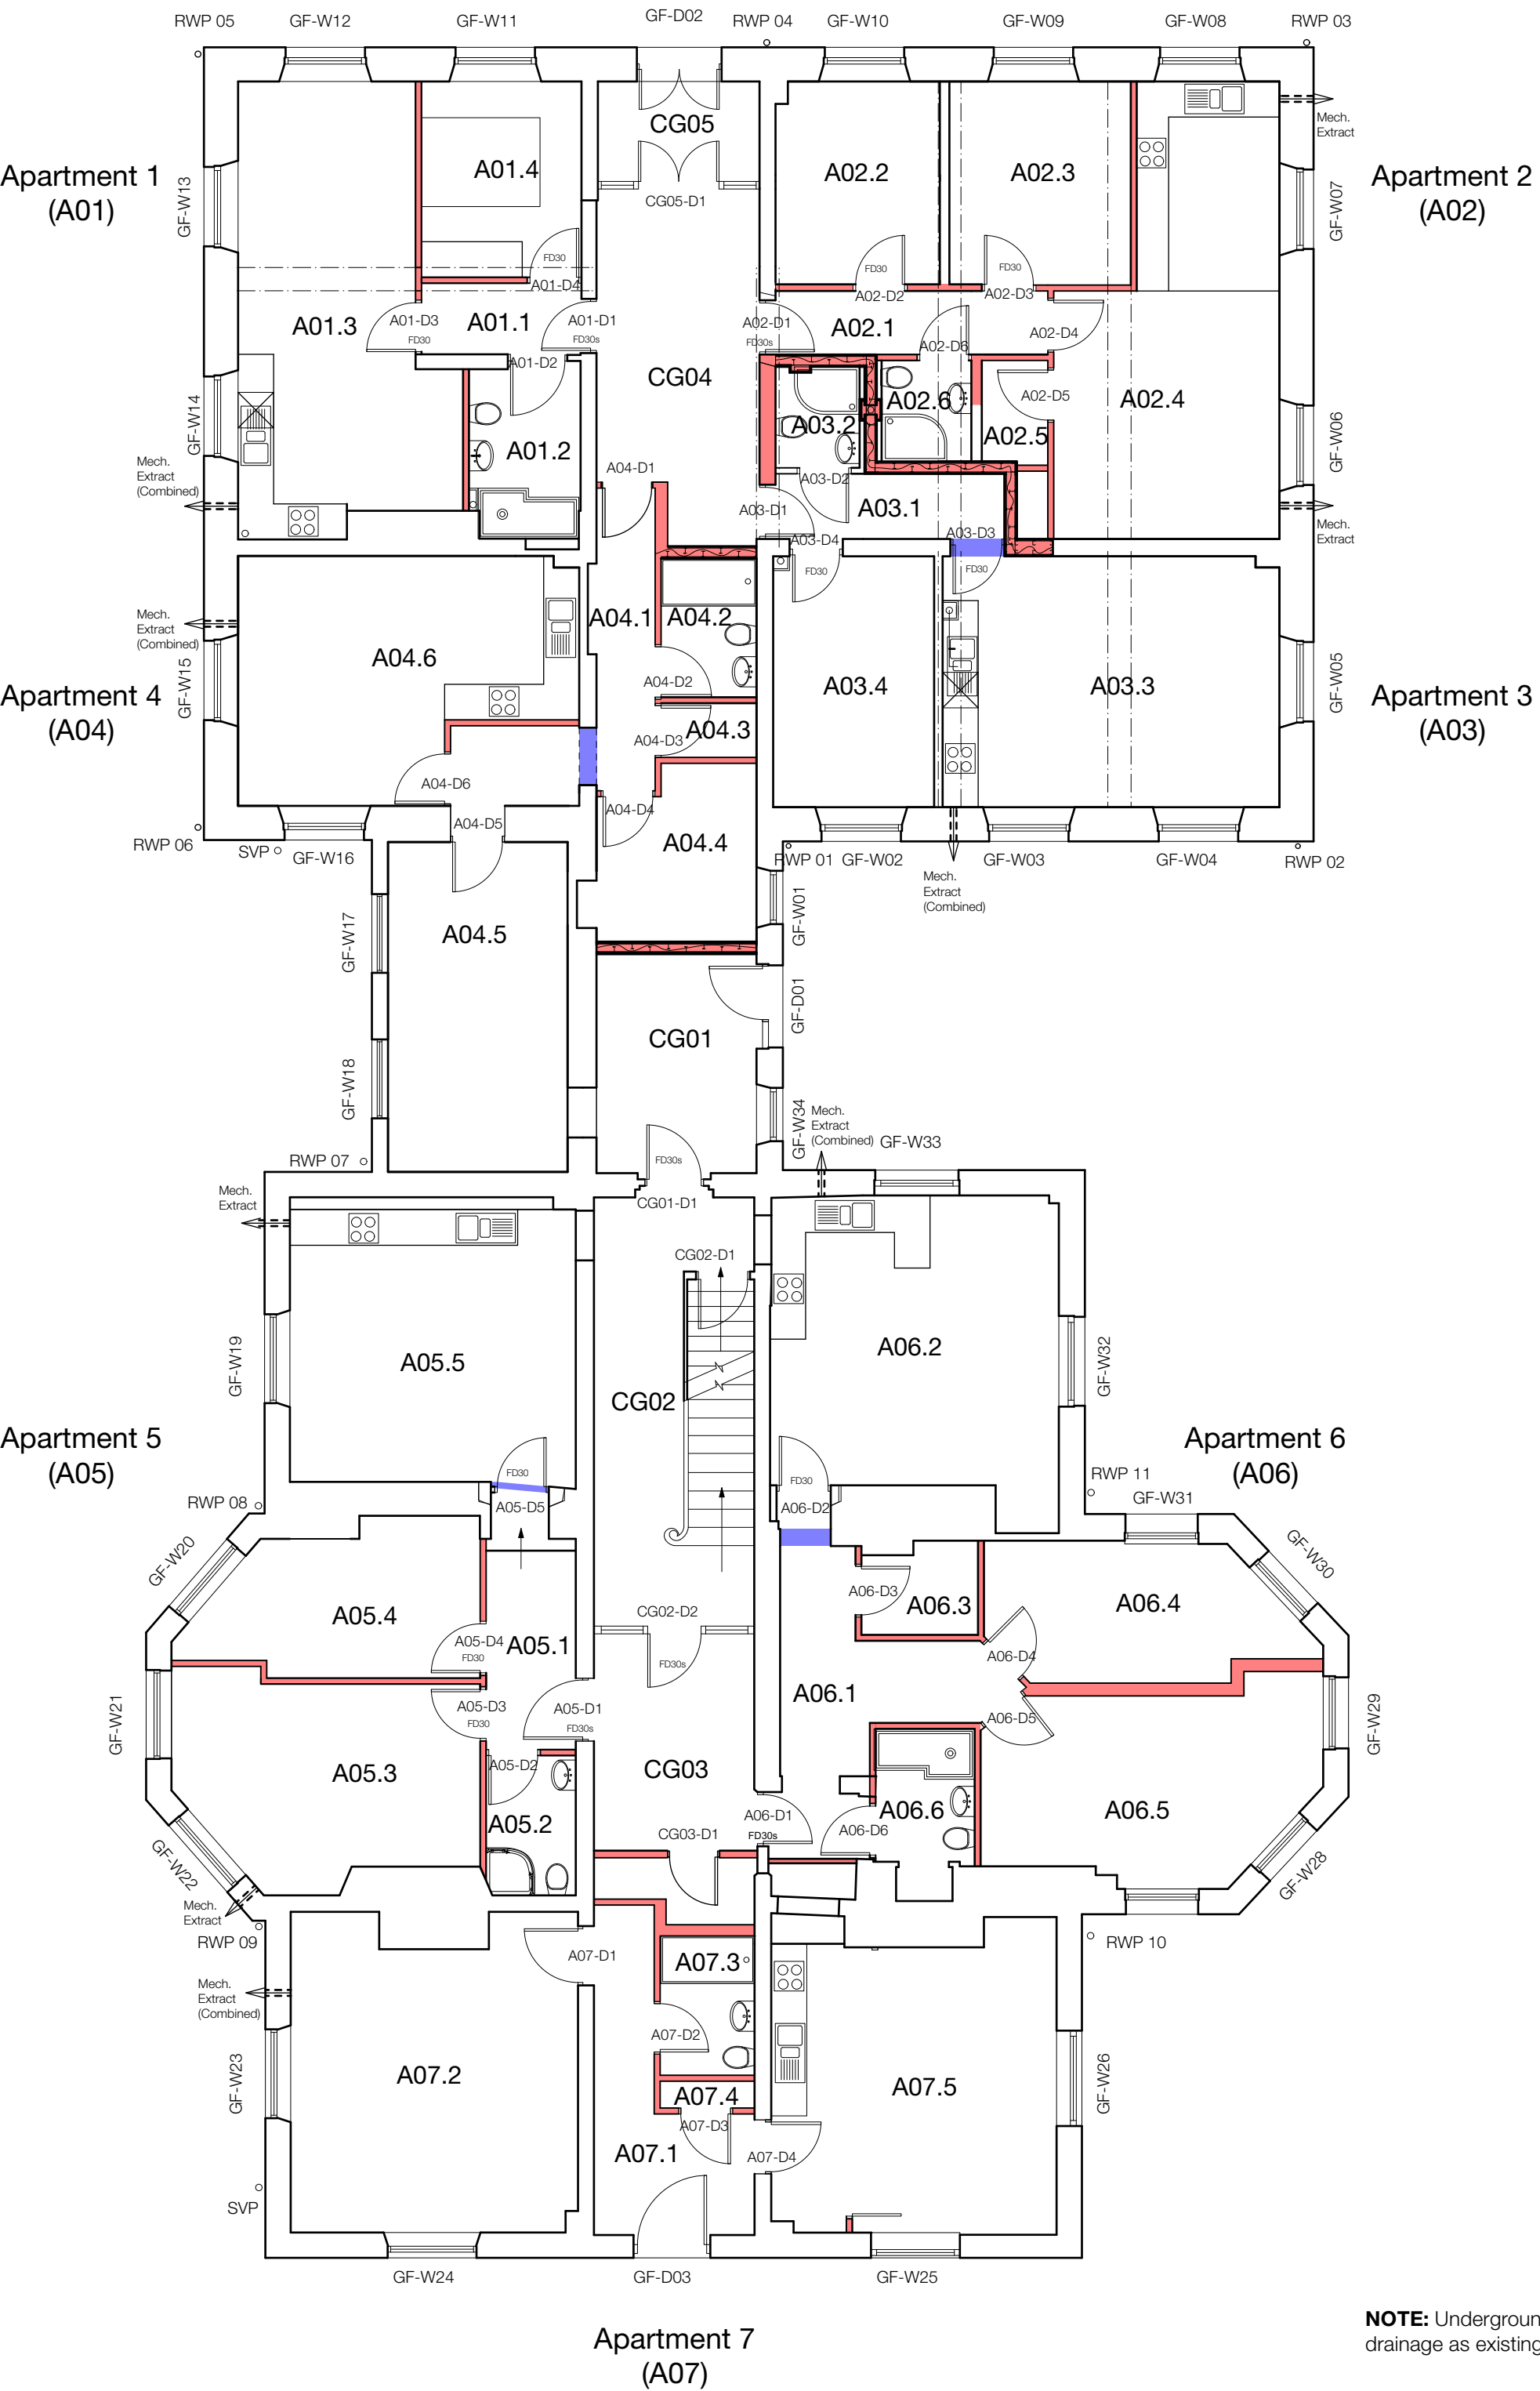

Ground Floor Plan

KEY:

- A Apartment Number
- A0 Apartment Room Number
- New Walls
- Openings in Historic Walls

Not for Construction
Based on drawings provided by A J Cocker Associates

Revision	Project
Proposed Apartments	
Address	Townhead, Yorkshire Street, Rochdale
Client	Raj Property Investments Ltd (Townhead)
Drawing	Prop Basement & Ground Floor

storah architecture
Chartered Architects
RIBA Chartered Practice

www.storah.com mail@storah.com 01706 813214

Scale	Sheet Size	Date	Drawn
1:100	ISO A1	Nov 2022	LA

Drawing Number 22-039 - 210 Revision

© Storah Architecture Ltd.

