


PROJECT REF 22027
DRAWING REF 210 D
SCALE 1:50 @ A1
DATE MAR '22

CLIENT
MR G CARTER
18 CHESTER AVENUE
BAMFORD
ROCHDALE
OL11 5LY


PROJECT
EXTENSIONS, RENOVATIONS
& DDA ADAPTATIONS

DRAWING TITLE
PROPOSED ELEVATIONS
PLANNING


SIDE ELEVATION (WEST)

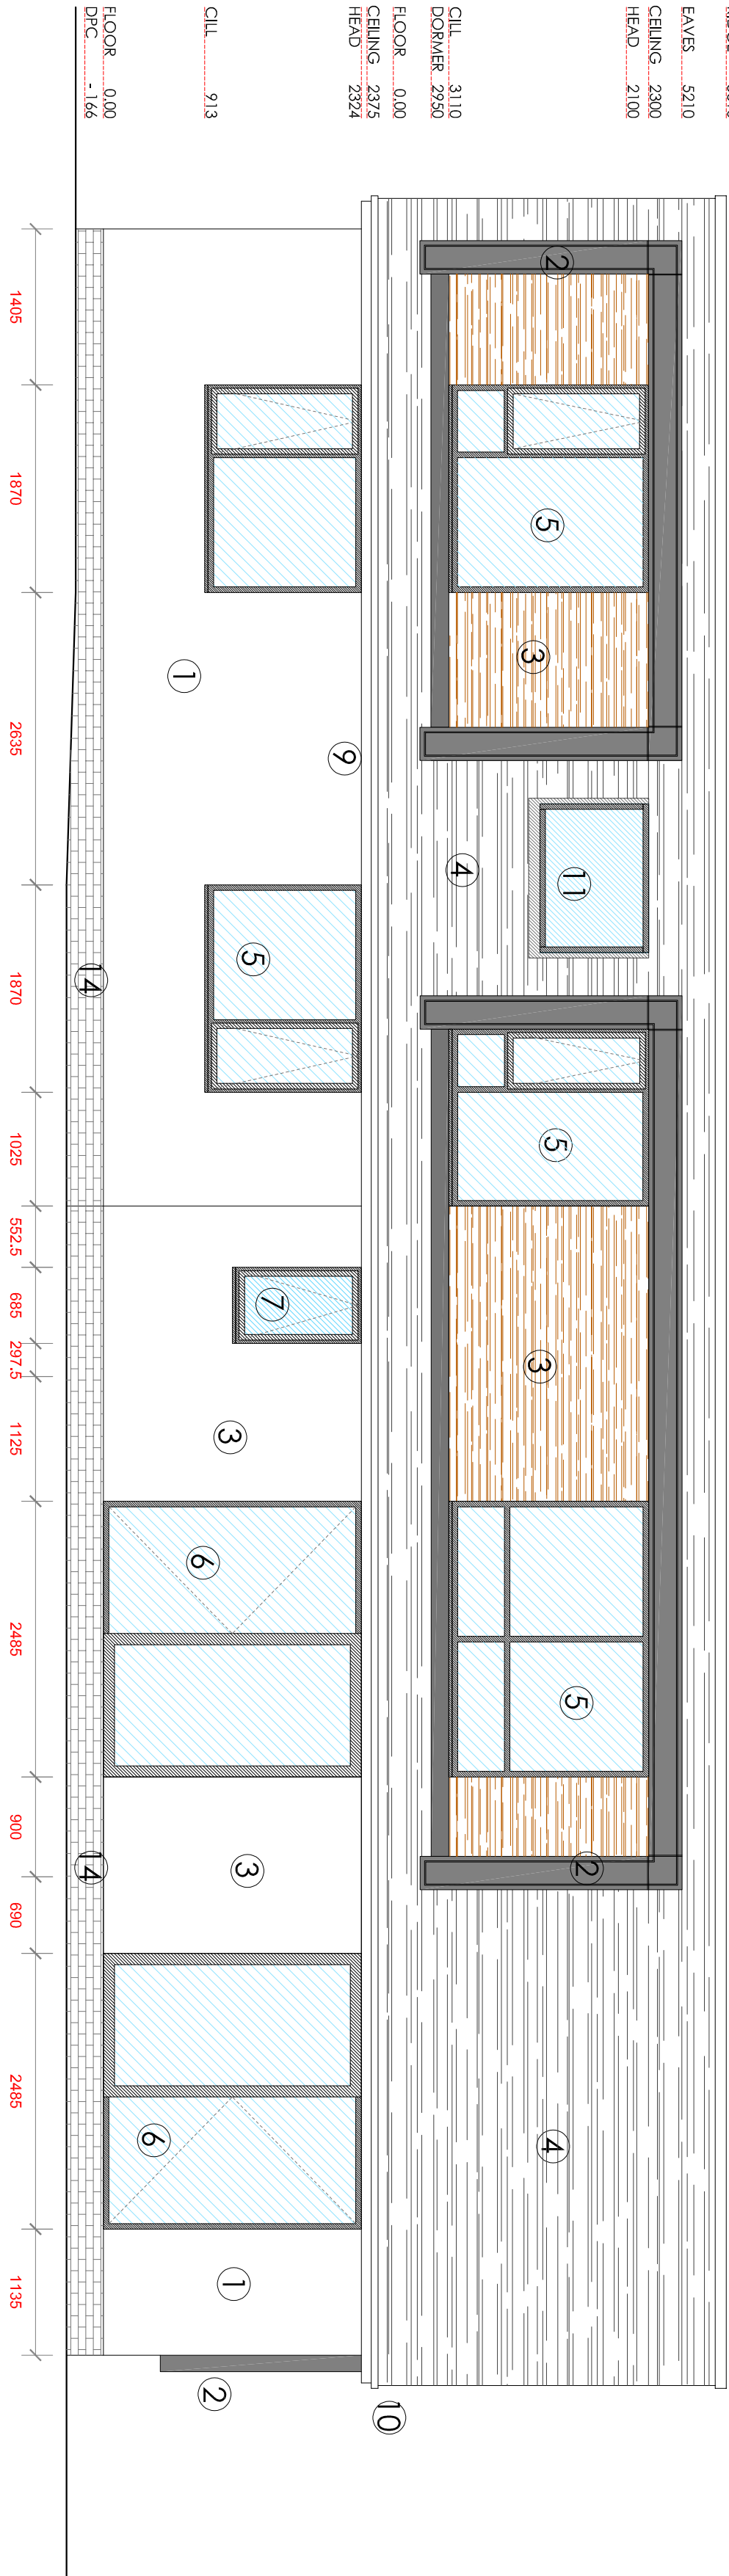

FRONT ELEVATION (SOUTH)

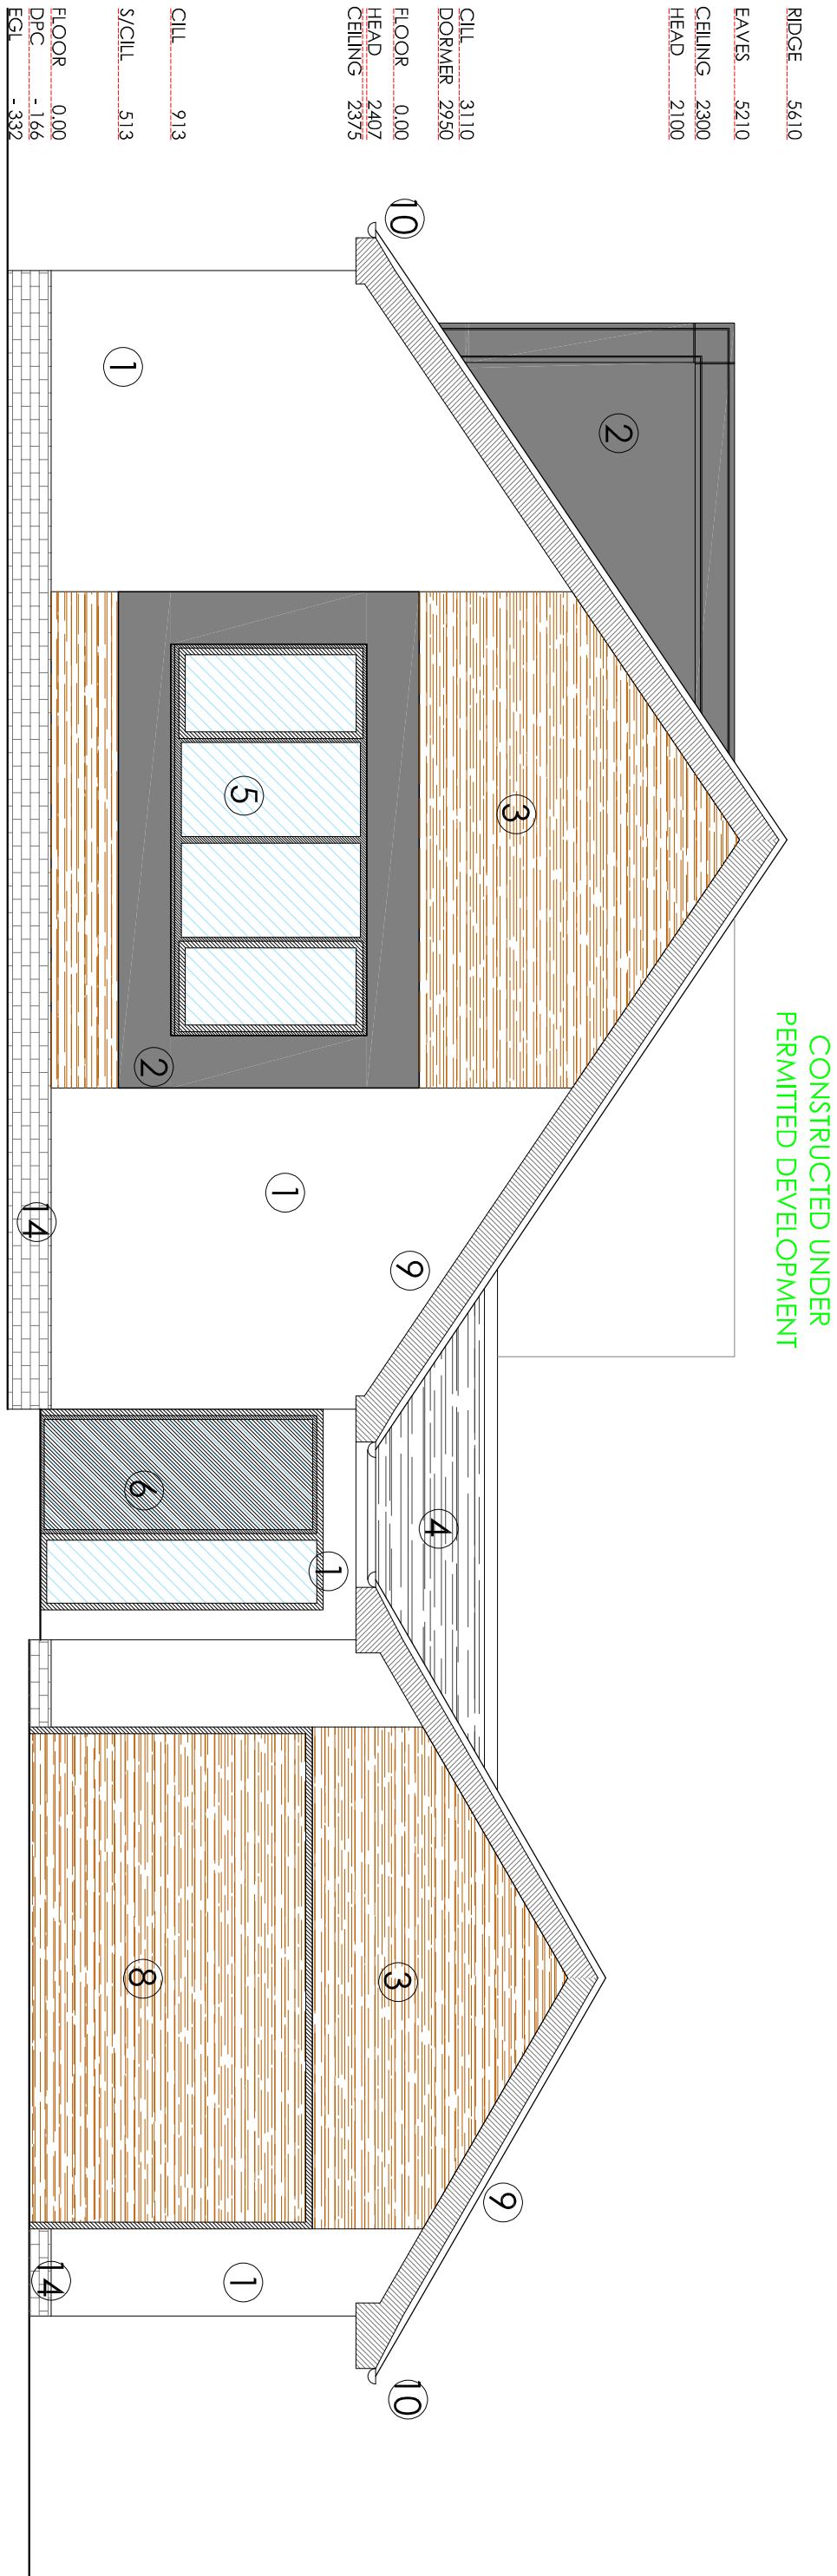

REAR ELEVATION (NORTH)

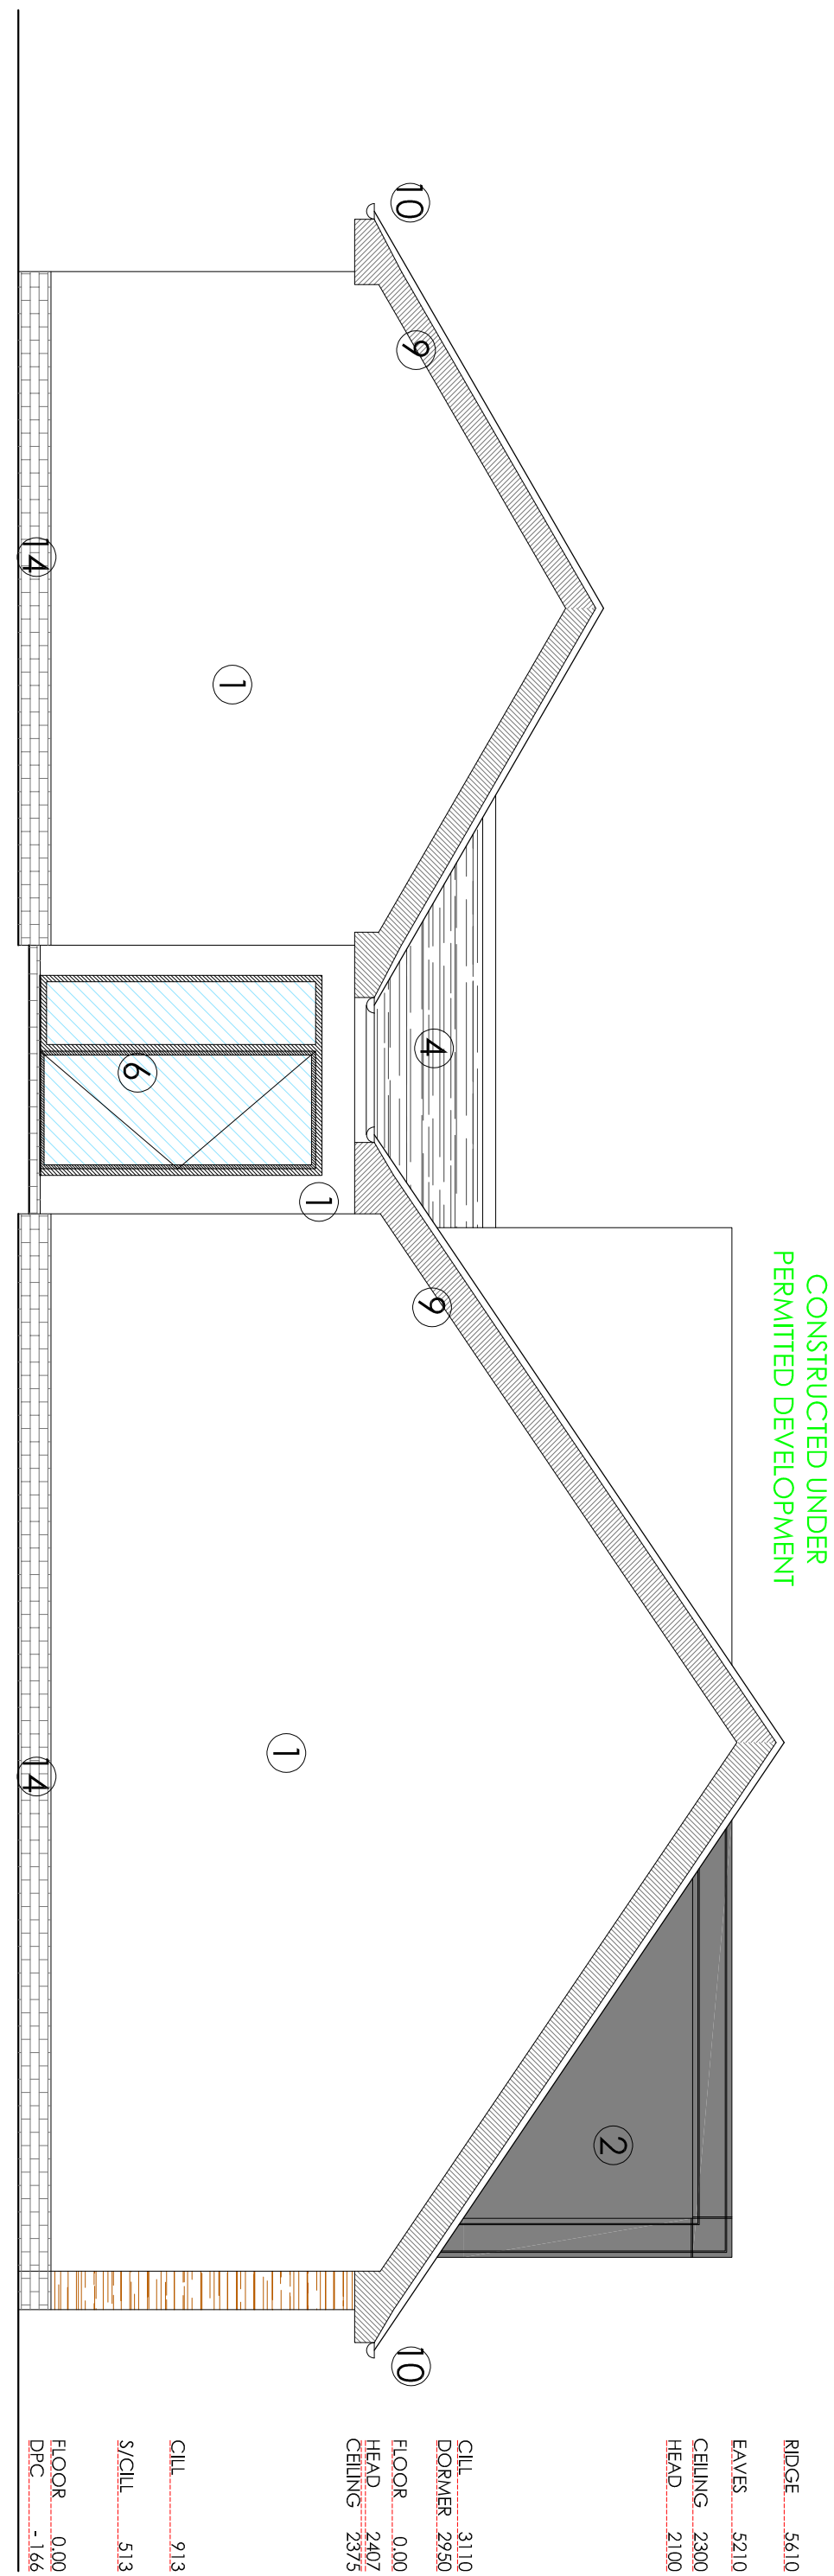

1 WHITE RENDER

2 DARK ALUMINIUM CLADDING

3 NATURAL TIMBER CLADDING

4 MARLEY BIRKDALE ROOF TILE

5 BLACK ALUMINIUM WINDOWS

6 BLACK ALUMINIUM DOORS

7 SATIN GLASS

8 COMPOSITE GARAGE DOOR

9 GREY FASCIA & SOFFITS


10 BLACK RWGS

11 VELUX SKYLIGHT

12 EXTERNAL LIGHTING

13 HANGING MARLEY BIRKDALE

14 FACING BRICK BELOW DPC

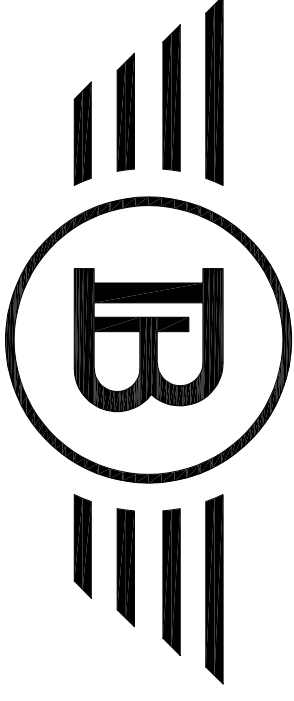

BLUECHIP ARCHITECTURE

07999 294 675

DESIGN@BLUECHIP-ARCHITECTURE.CO.UK
WWW.BLUECHIP-ARCHITECTURE.CO.UK

LOWRY MILL | LEE ST. | SWINTON | MANCHESTER | M27 6DB
DO NOT SCALE FROM THE DRAWING. COPYRIGHT PROTECTED & ISSUED UNDER LICENSE TO THE CLIENT NAMED BELOW. ALL INFORMATION CONTAINED WITHIN IS NON-TRANSFERABLE WITHOUT APPROVAL FROM BLUECHIP ARCHITECTURE.