




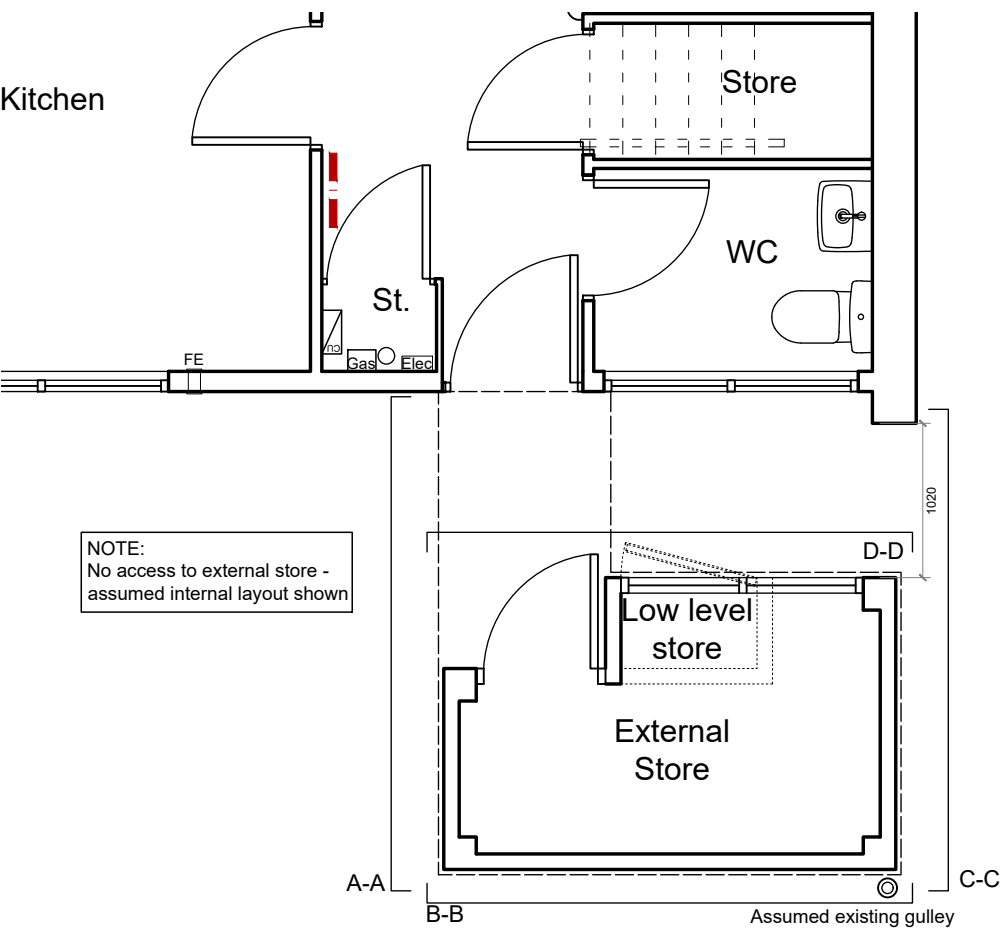

01 Existing Typical Store Ground Floor Plan
11 Scale 1:50 @ A3

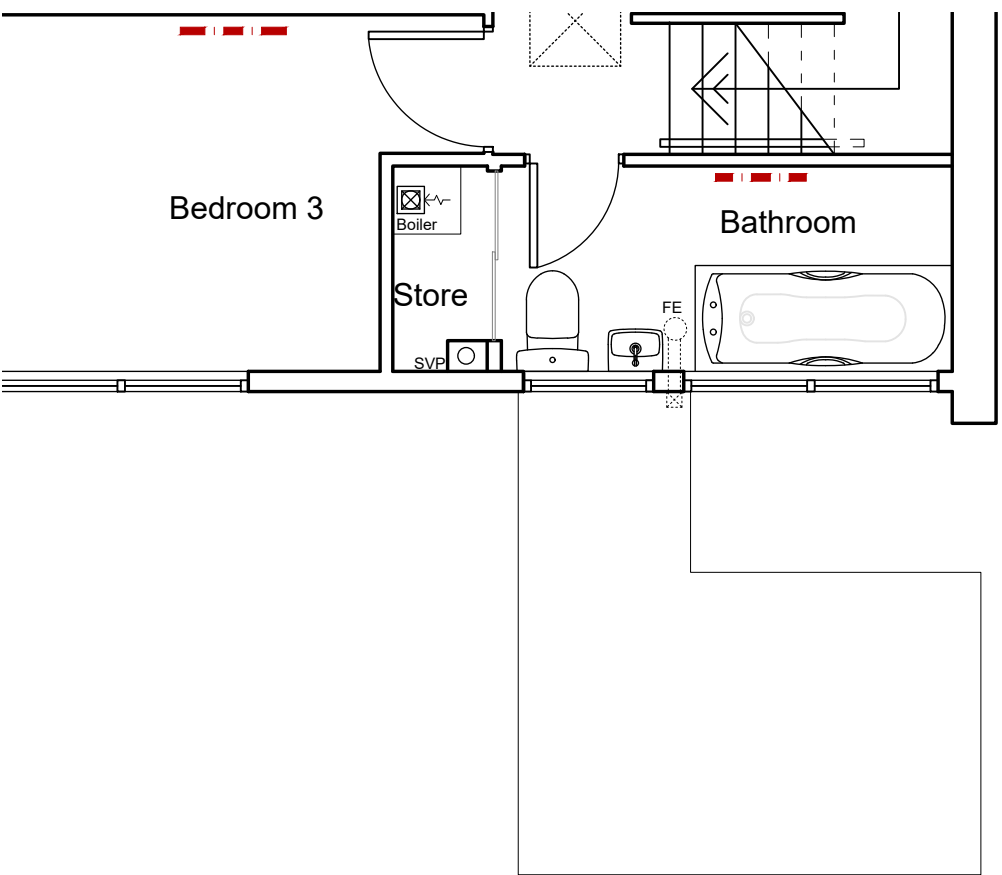

02 Existing Typical Store First Floor Plan
11 Scale 1:50 @ A3

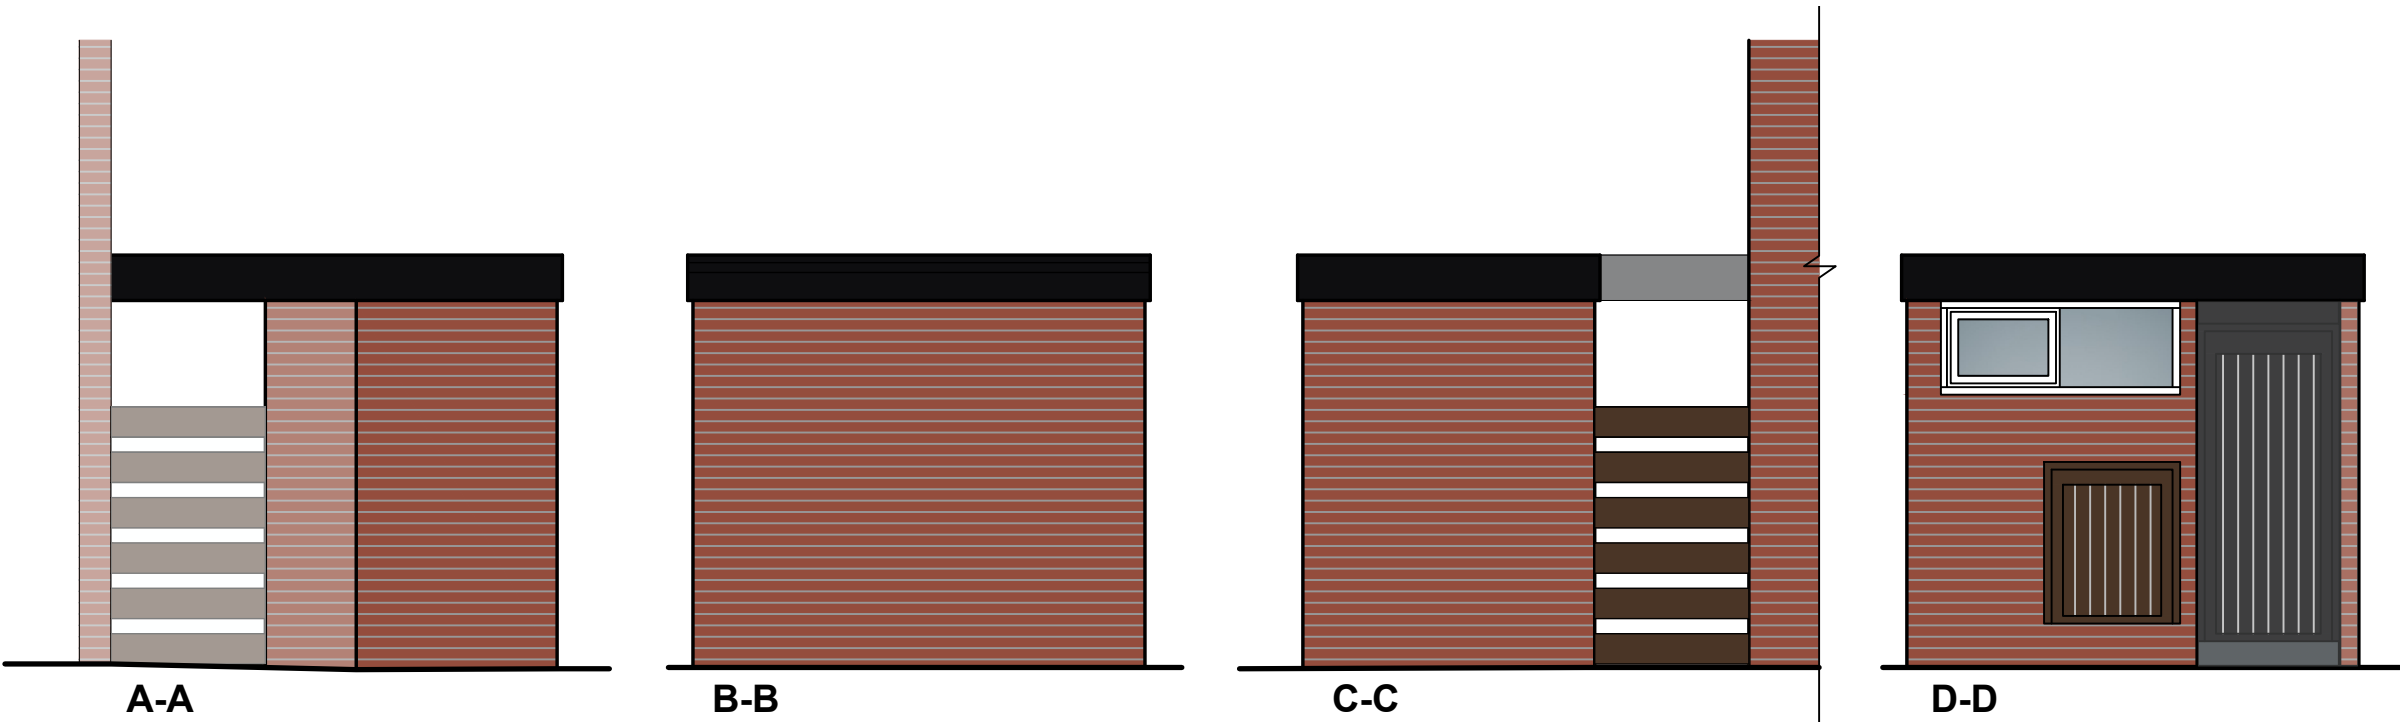

03 Existing Typical Store Elevations
11 Scale 1:50 @ A3

General Notes
01: Dimensions must not be scaled from this drawing. If in doubt, please ask.
02: All dimensions are in millimetres unless noted otherwise.
03: All dimensions should be verified on site before proceeding with the work.
04: TADW Architects shall be notified in writing of any discrepancies.
05: © TADW Limited (UK) 2015

Legend
External Store: relevant to types
A.2 3 bed end terrace & A.4: 3 bed mid terrace.
Applies to properties 17 Louise Close and 102
Buckley View (A.2), 103 Buckley View; 64
Louise Gardens and 8 Louise Close (A.4)
Typical plans and elevations are based on a
survey of no. 102 Buckley View.

P2	Updated	22.09.22	VA	AM
P1	Drawn	13.09.22	VA	AM
Issue	Description	Date	Drawn	Checked

Drawing Status
P - Planning | T - Tender | C - Construction | R - As Record

For Approval



Client: Rochdale Boroughwide Housing

Job: Smallbridge Decarbonisation

Title: Existing Typical External Store

Scale: 1:50 @ A3

Note - Prints from PDF files may not be to scale, check accuracy against scale
0.5 1 1.5 2.5m
1:50

Job Number 221316	Drawing Number 11	Issue P2
----------------------	----------------------	-------------