


Revision	Description	By	Date
P03	Updates following contractors Stage 4B Queries	JP	07/06/24
P02	Stage 4B Issue	JP	14/05/24
P01	Stage 4 Issue	CAS	12/01/24

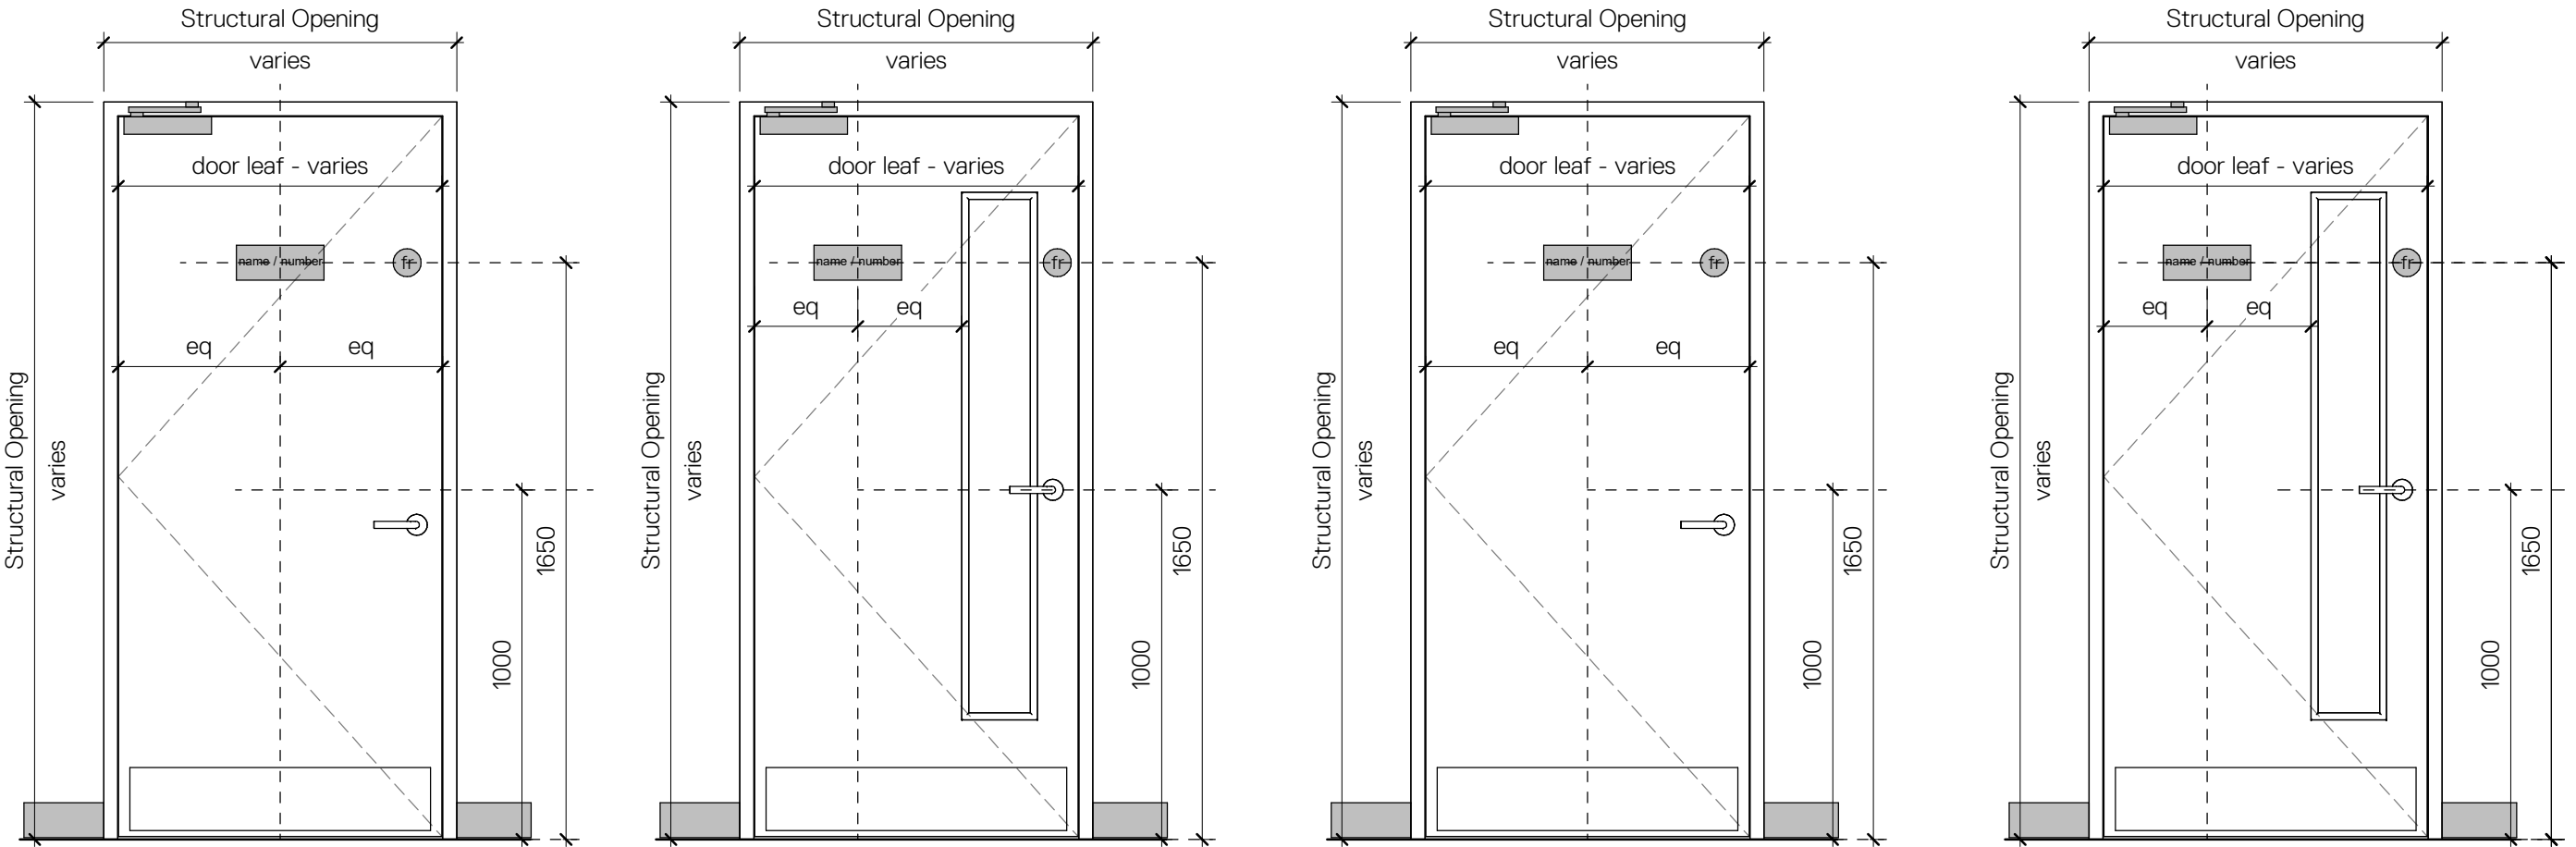

Internal Door Type A Ss_25_30_20_30

Internal solid single
Solid Core
Non Fire Rated
Frame Finish: Colour TBC
Leaf Finish: Veneer, Colour TBC

Internal Door Type B Ss_25_30_20_30


Internal solid single
Solid Core
Non Fire Rated
Frame Finish: Colour TBC
Leaf Finish: Veneer, Colour TBC
With Vision Panel

Internal Door Type C Ss_25_30_20_30

Internal solid single
Solid Core
Fire Rated - 30 minutes
Frame Finish: Colour TBC
Leaf Finish: Veneer, Colour TBC

Internal Door Type D Ss_25_30_20_30

Internal solid single
Solid Core
Fire Rated - 30 minutes
Frame Finish: Colour TBC
Leaf Finish: Veneer, Colour TBC
With Vision Panel

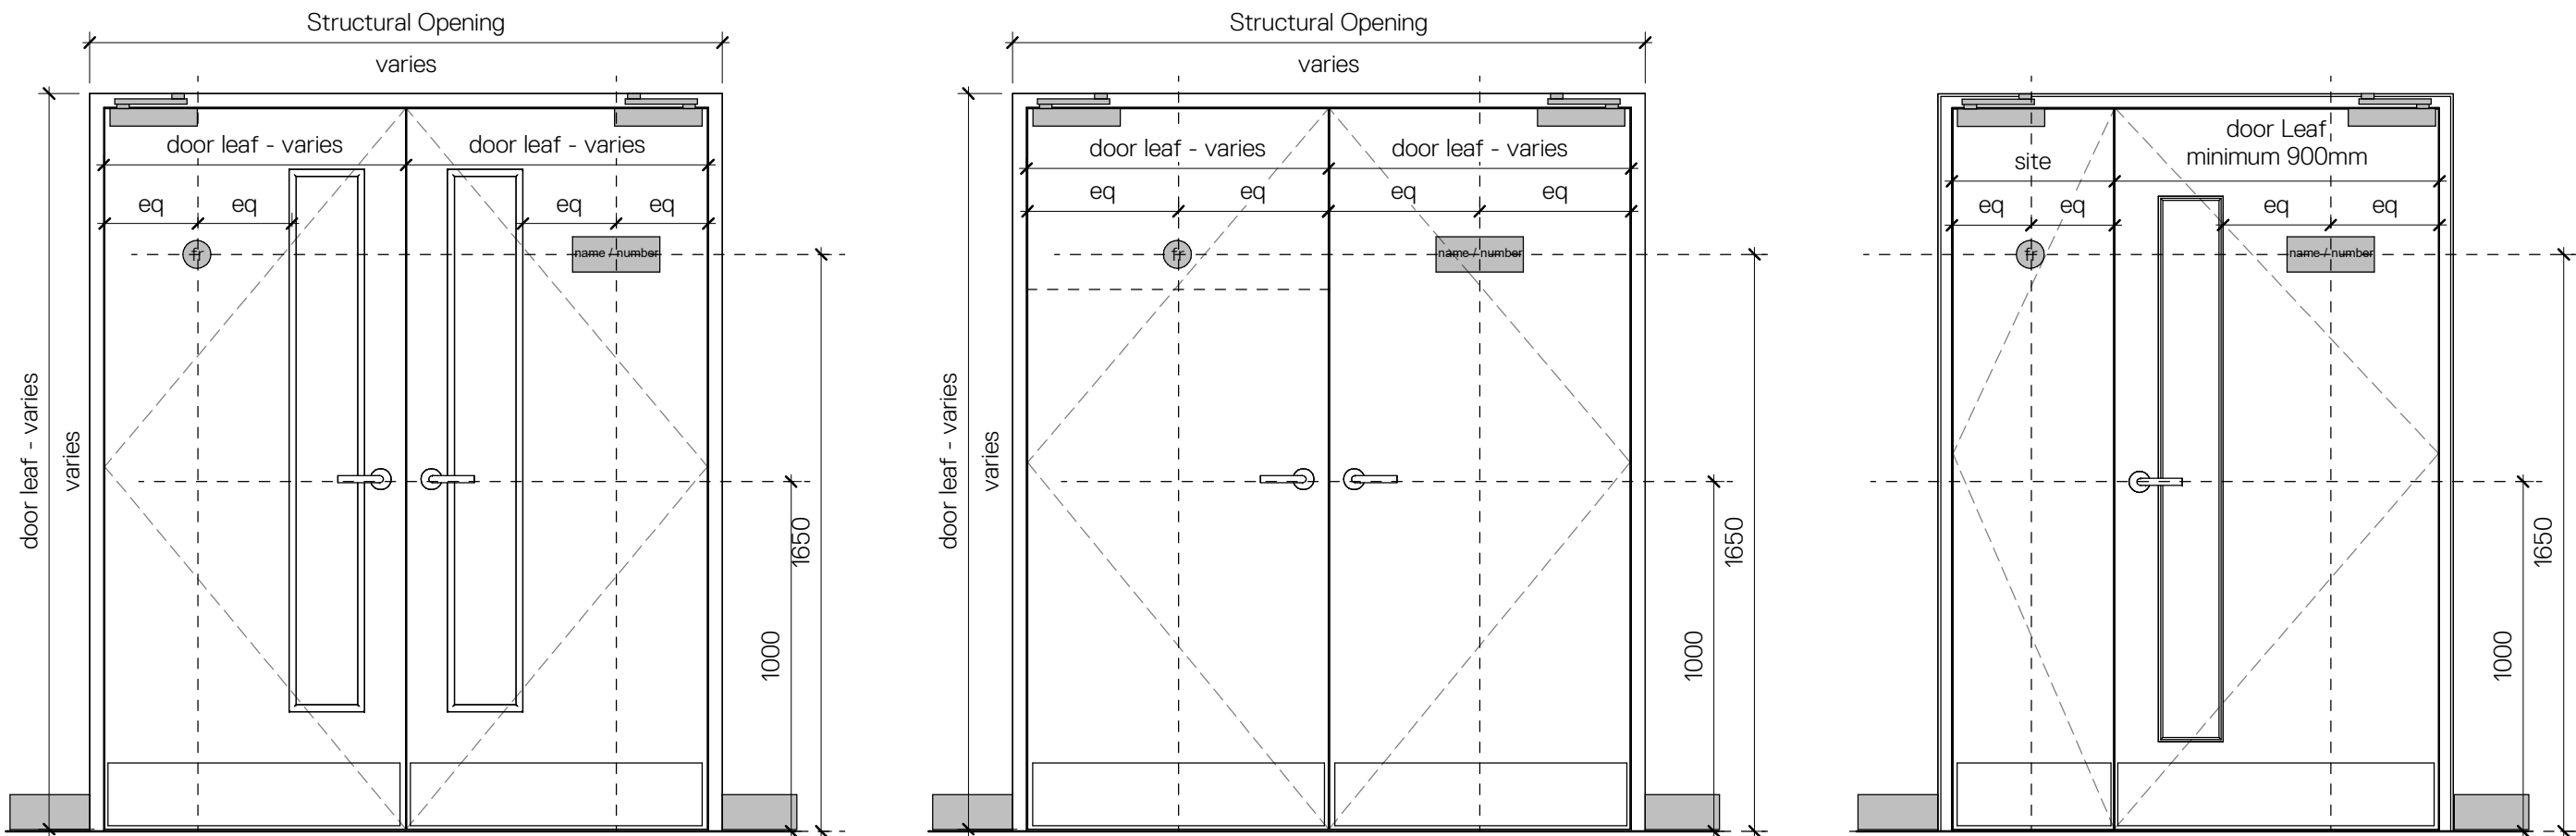

Internal Door Type E Ss_25_30_20_30


Internal solid double
Solid Core
Fire Rated - 30 minutes
Frame Finish: Colour TBC
Leaf Finish: Veneer, Colour TBC
With Vision Panel

Internal Door Type F Ss_25_30_20_30

Internal solid double
Solid Core
Fire Rated - 30 minutes
Frame Finish: Colour TBC
Leaf Finish: Veneer, Colour TBC

Internal Door Type G Ss_25_30_20_30

Internal solid double with half leaf
Solid Core
Fire Rated - 30 minutes
Frame Finish: Colour TBC
Leaf Finish: Veneer, Colour TBC
With Vision Panel
Existing opening to be measured prior to door fabrication.

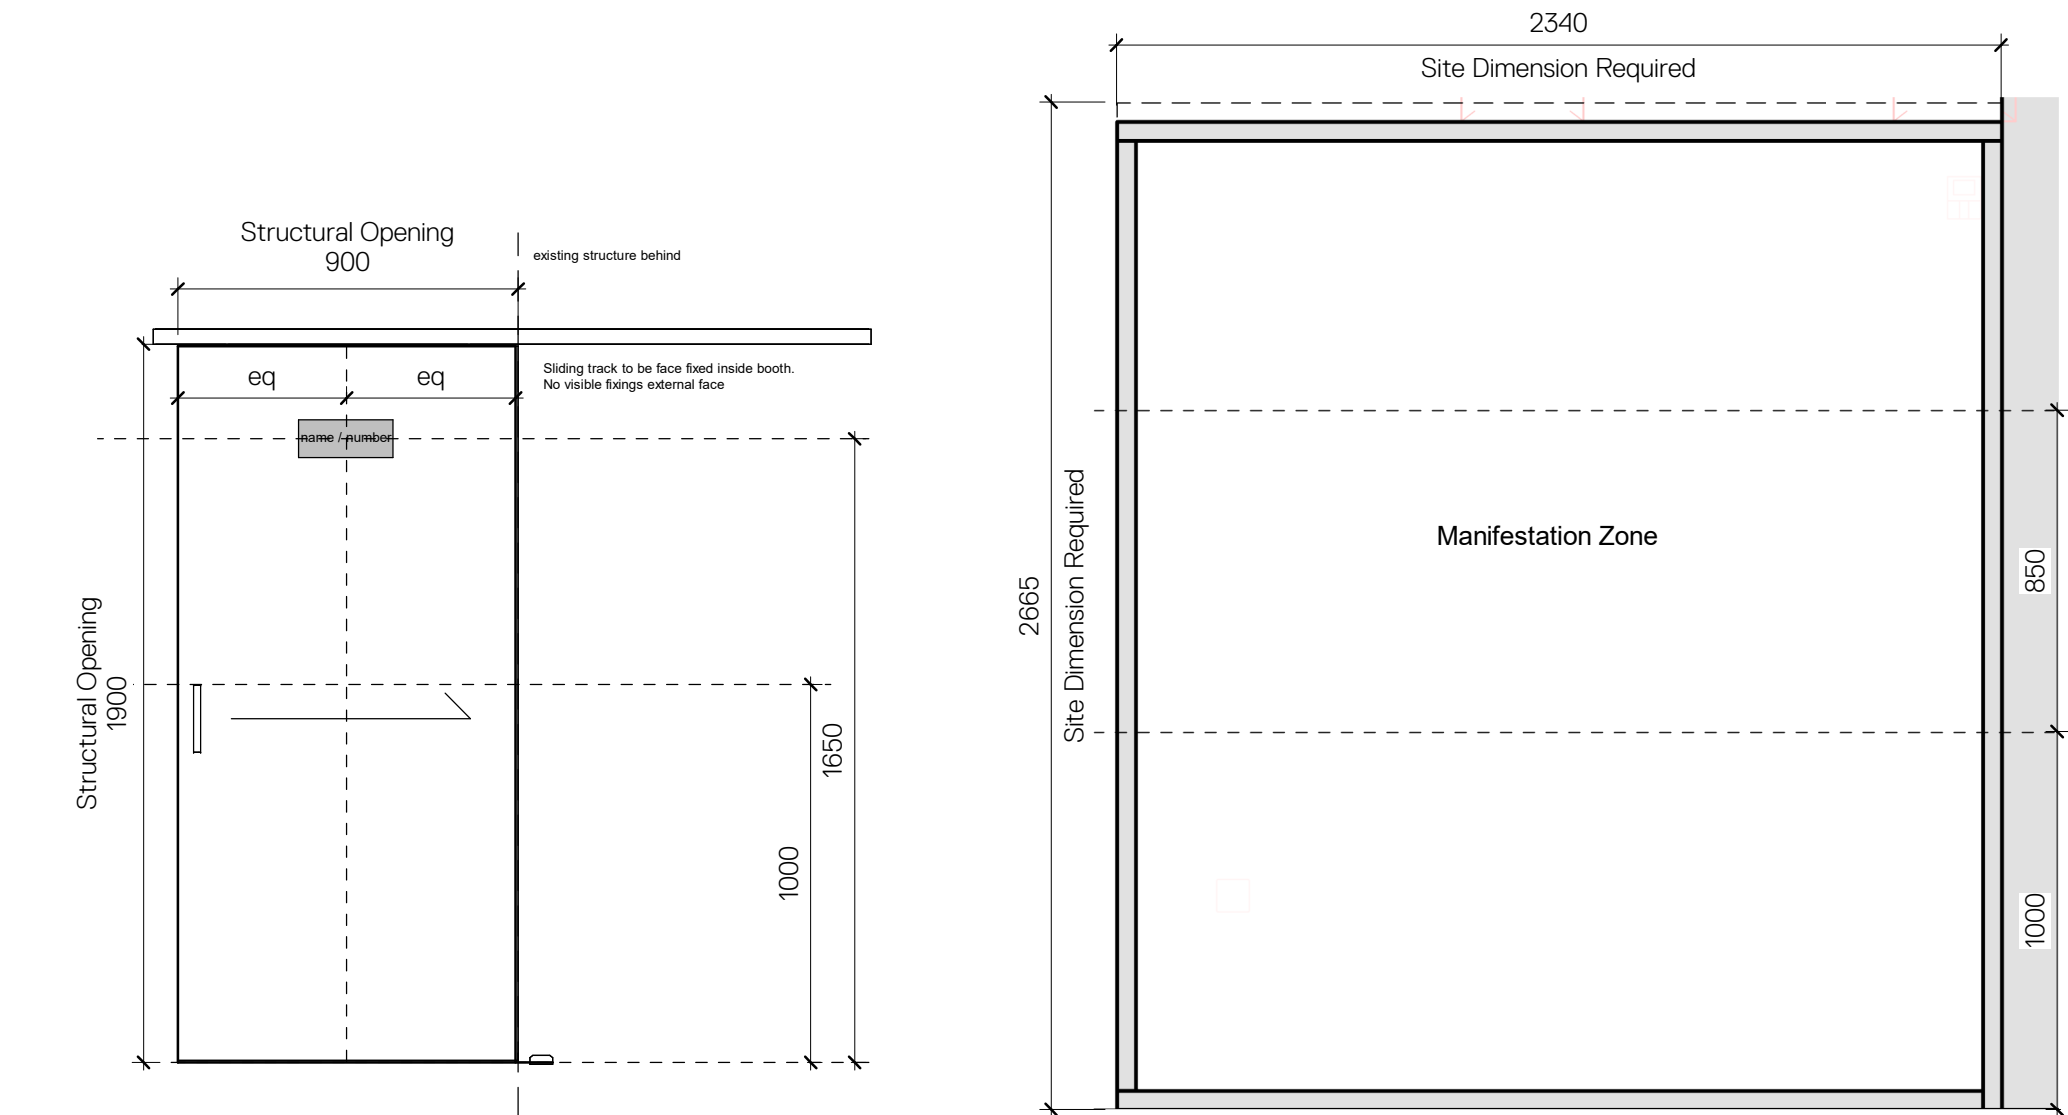

Internal Door Type H Ss_25_30_20_77

Sliding door to sound booth.
Solid core
Non Fire Rated
Frame Finish: Colour TBC

Glazed Screen

Fixed Glazed screen
Non Fire Rated
Frame Finish: Colour TBC
Toughened glass

Proposed Door Schedule

Internal Door Number	Door Type	Height (S/O)	Width (S/O)	Finish	Ironmongery Set	Fire Rating	Acoustic Rating	Comments	IRONMONGERY COMMENTS
ID.00.01.01	Type E	2110	1810	Solid Laminate	TBC	FR30s	To BS EN ISO 717-1, 55 dB(A)		KEY LOCK
ID.00.01.02		2015	6030	Solid Laminate		FR30s	N/A	See Drawing - 72-700	N/A
ID.00.04.01	Type G	2110	1475	Solid Laminate	TBC	FR30s	To BS EN ISO 717-1, 55 dB(A)		NO LOCK
ID.00.08.01	Type E	2110	1810	Solid Laminate	TBC	FR30s	To BS EN ISO 717-1, 55 dB(A)		NO LOCK
ID.00.08.02	Type E	2110	1810	Solid Laminate	TBC	FR30s	To BS EN ISO 717-1, 55 dB(A)		NO LOCK
ID.00.08.03	Type C	2110	810	Solid Laminate	TBC	FR30s	Minimum sound reduction index of 29dB Rw		KEY LOCK - STORE
ID.00.08.04	Type C	2110	810	Solid Laminate	TBC	FR30s	Minimum sound reduction index of 29dB Rw		KEY LOCK - STORE
ID.00.08.05	Type C	2110	810	Solid Laminate	TBC	FR30s	Minimum sound reduction index of 29dB Rw		KEY LOCK - STORE
ID.00.09.01	Type E	2110	1810	Solid Laminate	TBC	FR30s	To BS EN ISO 717-1, 55 dB(A)		NO LOCK
ID.00.09.02	Type E	2110	1810	Solid Laminate	TBC	FR30s	To BS EN ISO 717-1, 55 dB(A)		NO LOCK
ID.00.12.01	Type C	2110	1010	Solid Laminate	TBC	FR30s	Minimum sound reduction index of 29dB Rw		KEY LOCK
ID.00.14.01	Type C	2110	810	Solid Laminate	TBC	FR30s	Minimum sound reduction index of 29dB Rw		KEY LOCK - STORE
ID.00.16.01	Type F	2110	1810	Solid Laminate	TBC	FR30s	To BS EN ISO 717-1, 55 dB(A)		KEY LOCK
ID.00.20.01	Type C	2110	1010	Solid Laminate	TBC	FR30s	Minimum sound reduction index of 29dB Rw		WC - INTERNAL THUMB TURN
ID.00.21.01	Type E	2110	1510	Solid Laminate	TBC	FR30s	Minimum sound reduction index of 29dB Rw		KEY FOB ACCESS
ID.00.22.01	Type C	2110	810	Solid Laminate	TBC	FR30s	Minimum sound reduction index of 29dB Rw		KEY LOCK - STORE
ID.00.23.01	Type C	2110	810	Solid Laminate	TBC	FR30s	Minimum sound reduction index of 29dB Rw		NO LOCK
ID.00.24.01	Type D	2110	910	Solid Laminate	TBC	FR30s	Minimum sound reduction index of 29dB Rw		NO LOCK
ID.00.24.02	Type D	2110	810	Solid Laminate	TBC	FR30s	Minimum sound reduction index of 29dB Rw		NO LOCK
ID.00.27.01	Type B	2110	1010	Solid Laminate	TBC	N/A	Minimum sound reduction index of 29dB Rw		KEY FOB ACCESS
ID.00.31.01	Type G	2110	1475	Solid Laminate	TBC	FR30s	To BS EN ISO 717-1, 55 dB(A)		NO LOCK
ID.00.34.01	Type C	2110	1010	Solid Laminate	TBC	FR30s	Minimum sound reduction index of 29dB Rw		WC - INTERNAL THUMB TURN
ID.00.35.01	Type A	2110	1010	Solid Laminate	TBC	N/A	Minimum sound reduction index of 29dB Rw		WC - INTERNAL THUMB TURN
ID.00.39.01	Type E	2110	1810	Solid Laminate	TBC	FR30s	To BS EN ISO 717-1, 55 dB(A)		NO LOCK
ID.00.39.02	Type E	2110	1810	Solid Laminate	TBC	FR30s	To BS EN ISO 717-1, 55 dB(A)		NO LOCK
ID.00.42.01	Type C	2110	1010	Solid Laminate	TBC	FR30s	Minimum sound reduction index of 29dB Rw		KEY LOCK WITH INTERNAL LOCK
ID.00.43.01		2015	6030	Solid Laminate		FR30s	N/A	See Drawing - 72-701 - 72-702	N/A
ID.00.44.01	Type B	2110	1010	Solid Laminate	TBC	N/A	Minimum sound reduction index of 29dB Rw		FOB ACCESS
ID.00.45.01	Type B	2110	1010	Solid Laminate	TBC	N/A	Minimum sound reduction index of 29dB Rw		NO LOCK
ID.00.47.01	Type C	2110	1010	Solid Laminate	TBC	FR30s	Minimum sound reduction index of 29dB Rw		WC - INTERNAL THUMB TURN
ID.00.48.01	Type A	2110	1010	Solid Laminate	TBC	N/A	Minimum sound reduction index of 29dB Rw		WC - INTERNAL THUMB TURN
ID.00.49.01	Type C	2110	810	Solid Laminate	TBC	FR30s	Minimum sound reduction index of 29dB Rw		KEY LOCK - STORE
ID.00.54.01		2015	3030	Solid Laminate		FR30	N/A	See Drawing - 72-707	N/A
ID.00.58.01	Type C	2110	1010	Solid Laminate	TBC	FR30s	Minimum sound reduction index of 29dB Rw		KEY LOCK
ID.B1.00.018		900	Solid Laminate		TBC	TBC		Sound Booth Door	KEY LOCK - SLIDING DOOR - INTERNAL LOCK
ID.BM.03.01	Type C	2040	1010	Solid Laminate	TBC	FR30s	Minimum sound reduction index of 29dB Rw		KEY LOCK - STORE
ID.BM.05.01	Type C	2040	1010	Solid Laminate	TBC	FR30s	Minimum sound reduction index of 29dB Rw		KEY LOCK
ID.BM.07.01	Type C	2040	910	Solid Laminate	TBC	FR30s	Minimum sound reduction index of 29dB Rw		KEY LOCK - STORE
ID.BM.08.01	Type F	2040	1510	Solid Laminate	TBC	FR30s	To BS EN ISO 717-1, 55 dB(A)		KEY LOCK - PLANT
ID.BM.09.01	Type C	2040	910	Solid Laminate	TBC	FR30s	Minimum sound reduction index of 29dB Rw		KEY LOCK - STORE
ID.BM.10.01	Type C	2040	1010	Solid Laminate	TBC	FR30s	Minimum sound reduction index of 29dB Rw		NO LOCK
ID.BM.11.01	Type C	2040	1010	Solid Laminate	TBC	FR30s	Minimum sound reduction index of 29dB Rw		NO LOCK
ID.BM.13.01	Type A	2040	910	Solid Laminate	TBC	N/A	Minimum sound reduction index of 29dB Rw		WC - INTERNAL THUMB TURN
ID.BM.15.01	Type C	2040	910	Solid Laminate	TBC	FR30s	Minimum sound reduction index of 29dB Rw		KEY LOCK - SERVER ROOM
ID.BM.16.01	Type C	2040	810	Solid Laminate	TBC	FR30s	Minimum sound reduction index of 29dB Rw		KEY LOCK - DATA ROOM

General Note – For fire doors – All ironmongery must be to relevant specification and performance standard required by door supplier fire door test certification, and must be fitted strictly in accordance with all requirements of the door supplier fire door test certification.

All ironmongery to be as proposed by ironmongery specialist supplier, to suit applicable door type, weight and operational room and intended use pattern

Finish – Flush panel solid timber laminate doors with solid edgings and lipping. All doors shall meet the requirements of Jensen Hughes fire safety report and the safety regulations generally.

Door undercuts - All non fire rated doors to have min.10mm undercut above floor finishes for air transfer in accordance with Building Regulations APD-F Table 5.2c.

Fire Signage – Refer to Signage Drawings for Specification and locations to be read with Client requirements. Client to confirm final finish requirements.

Room Identity Signage - Internal Wayfinding signage to be confirmed by Client.

Door Closer - Variable power overhead door closer; c/w backcheck; Satin Anodised Aluminium. Grade to be confirmed by supplier to suit door type and door specification. Please refer to door schedule for door closer locations.

Vision Panel Glazing - All fire resistant glazing to be in installed using proprietary intumescent glazing system with hardwood beads - all bead dimensions, fixing, material to be in accordance with glass manufacturer and door supplier recommended details and fire test certification.

All glass below 800mm above finished internal level, and in doors or within 300mm of doors to be safety glass to comply with BS 6206 Class A. Vision Panel to comply with Building Regulations Parts B.M & N.

All Self Closing doors without floor stop to have backstop closer.

All door frames to be minimum material, installation and dimensional specifications in accordance with fire door test certification. All ironmongery fixed strictly in accordance with fire door test certification requirements

Door Closer – To have maximum opening force of the door is more than 30N from 0° to 30° or more than 22.5N from 30° to 60° of the opening cycle

Ironmongery – To be confirmed by Ironmongery specialist. Finishes to be confirmed by client.

Fob Access - Client to confirm final requirements to be read in conjunction with M&E Layouts


Wayfinding and Door signage - Client to confirm requirements.

Security – Client and building occupiers to confirm requirements.

Kick Plates – Kick plates to both sides of all 'heavy use doors' / Kick plate to *push side* of door, to general use doors. No push plates to store doors. Final requirements to be confirmed by client requirements.

NBS Specification - Please refer to NBS specification for door specification requirements and details.

1:50

 

Notes:
DO NOT SCALE. Use figured dimensions only. The contractor is requested to check all dimensions before the work is put in hand. Copyright of this drawing belongs solely to K2 Architects Ltd ©. This drawing must only be used for the purpose for which it is supplied and its contents must not be reproduced for any purpose without written permission. Areas indicated, or areas calculated from this drawing should be used for valuation purposes or as the basis for development contracts. K2 Architects is a limited company registered in England and Wales. Number 053 3123

Drawn BN 12/09/23

Checked JP 12/09/23

Approved KH 12/09/23

K2
www.k2architects.co.uk 0151 706 9560

Project Heywood Civic Centre

LCpl Stephen Shaw MC Way, Heywood
Greater Manchester, OL10 1LW

Drg Title Internal Door and Window Type Elevations

Drg No. 564-K2A-B1-ZZ-DR-A-31-320

Status Stage 4

Issue Tender

Scale A1 Sheet As indicated

Revision P03