


DO NOT SCALE EXCEPT FOR PLANNING APPLICATION PURPOSES. USE FIGURED DIMENSIONS. ANY DISCREPANCIES ARE TO BE REPORTED TO THIS OFFICE PRIOR TO THE CONTINUANCE OF WORKS. THIS DRAWING IS THE COPYRIGHT OF MALCOLM B J PERCY, BUILDING DESIGN & PLANNING CONSULTANCY, & MUST NOT BE REPRODUCED IN ANY FORMAT WITHOUT THE PRIOR WRITTEN AGREEMENT OF THIS OFFICE.

ORIGINAL SECTION B-B


ORIGINAL SECTION A-A

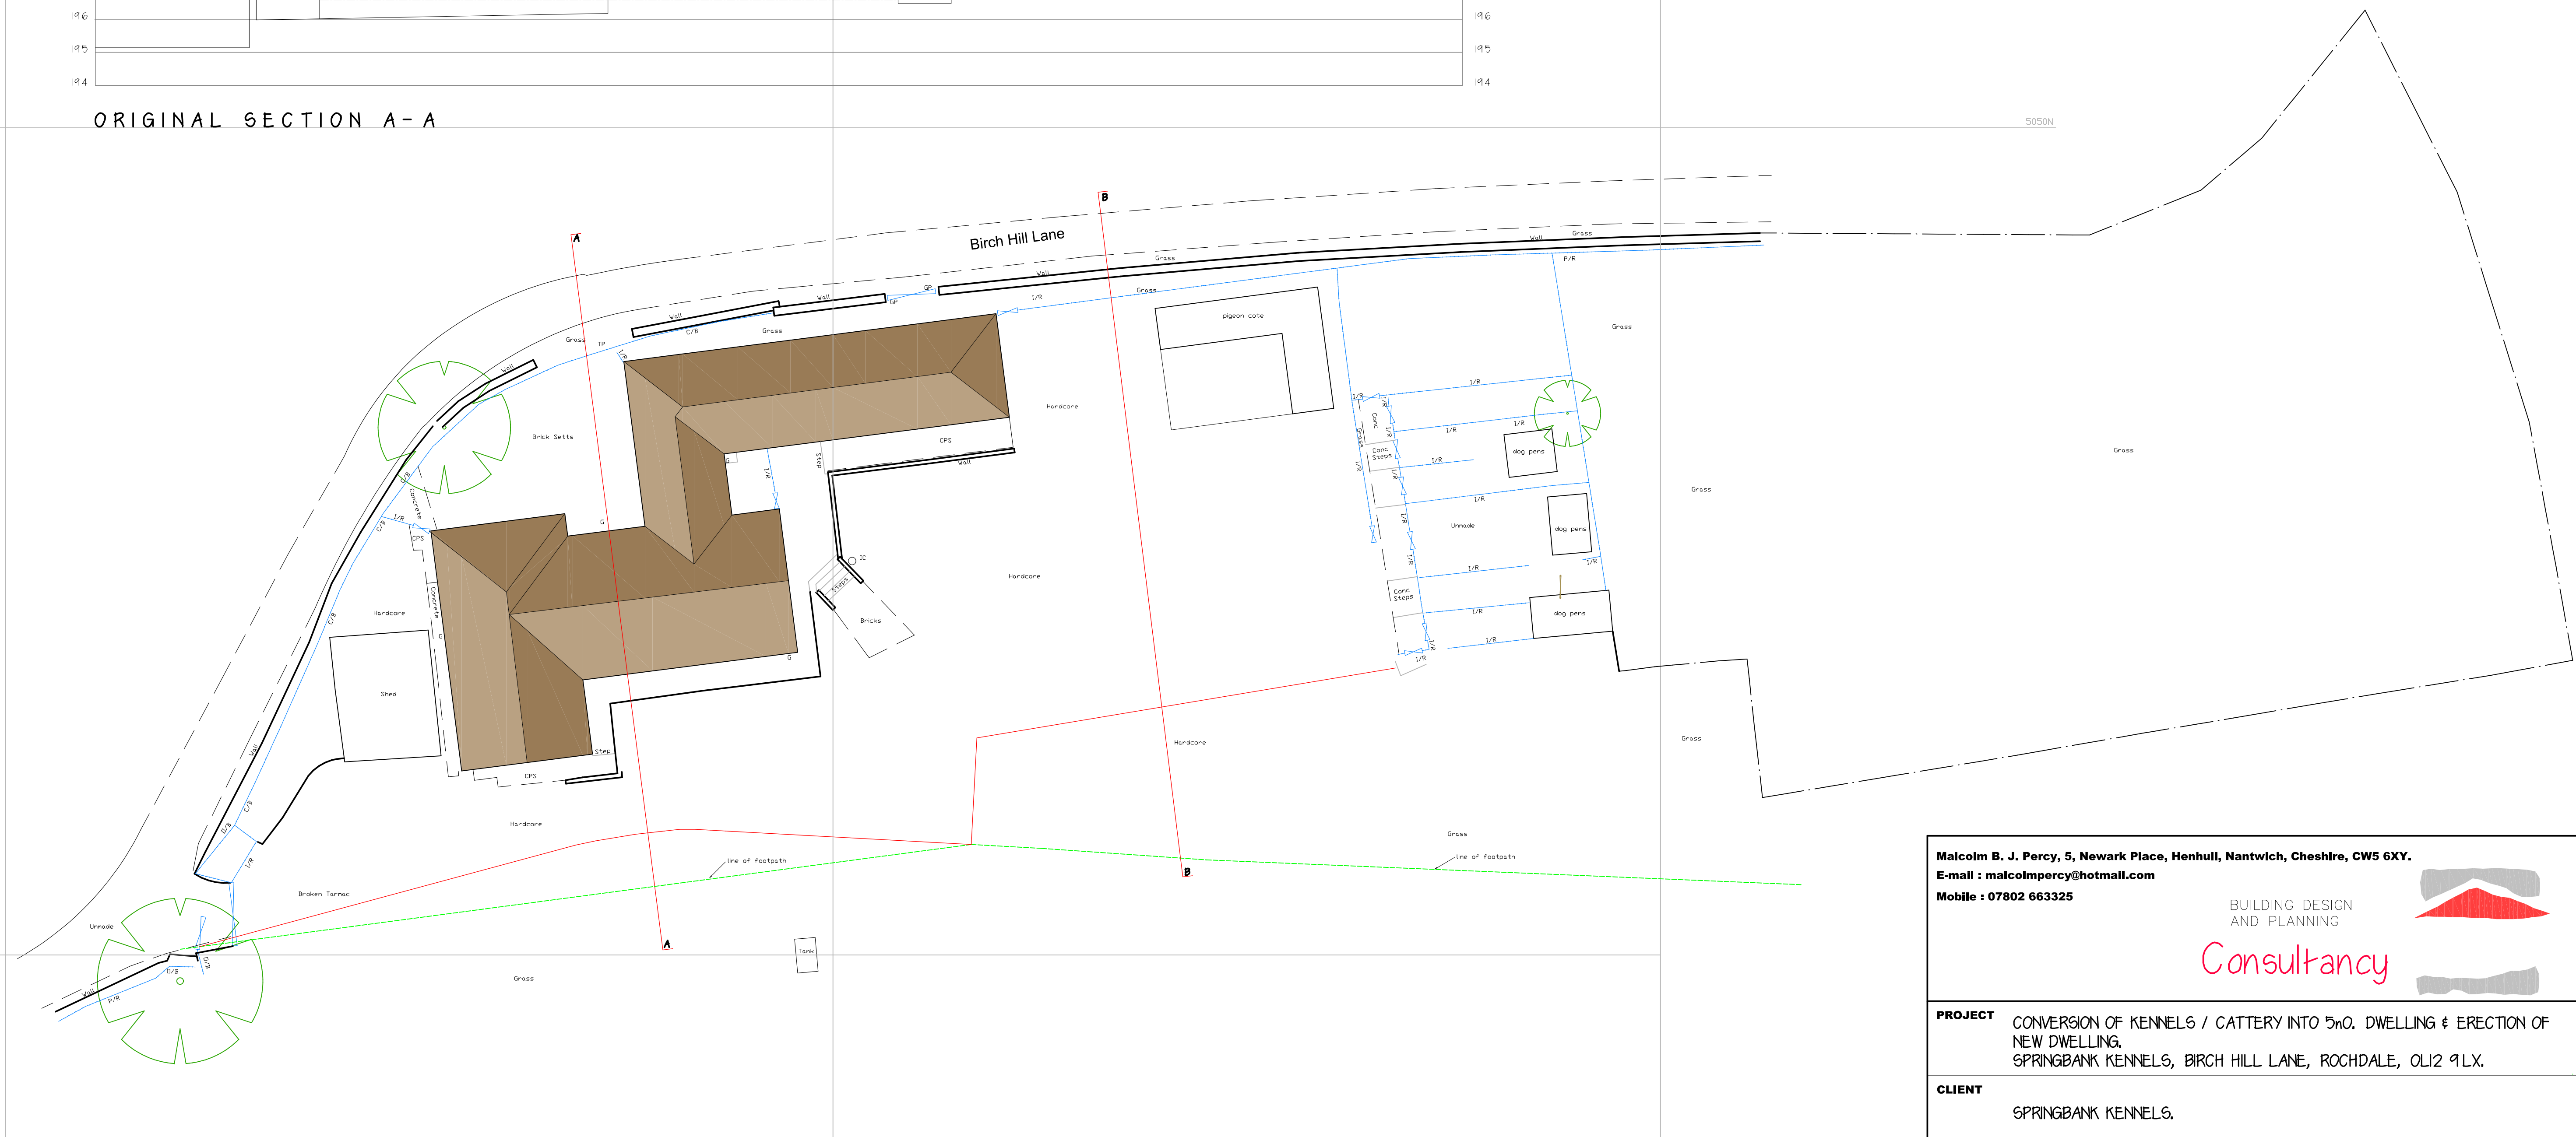

Malcolm B. J. Percy, 5, Newark Place, Henhull, Nantwich, Cheshire, CW5 6XY.
E-mail : malcolmpercy@hotmail.com
Mobile : 07802 663325

BUILDING DESIGN
AND PLANNING

Consultancy

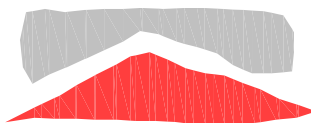

PROJECT CONVERSION OF KENNELS / CATTERY INTO 5mO. DWELLING & ERECTION OF NEW DWELLING.
SPRINGBANK KENNELS, BIRCH HILL LANE, ROCHDALE, OL12 9LX.

CLIENT SPRINGBANK KENNELS.

TITLE ORIGINAL SITE PLAN.
ORIGINAL SECTIONS.

DATE August 2024

SCALE 1:200 & 1:100
@ A1

DRAWN BY mbjp

DRAWING NO. 1401.16

REVISION C

