



Reference Drawings Legend Notes

NOTES:
This drawing is to be read in conjunction with all relevant Design Safety Risk Assessments.
DO NOT SCALE FROM DRAWING.
WRITTEN DIMENSIONS ONLY.
ALL DIMENSIONS TO BE CHECKED & VERIFIED ON SITE PRIOR TO CONSTRUCTION.

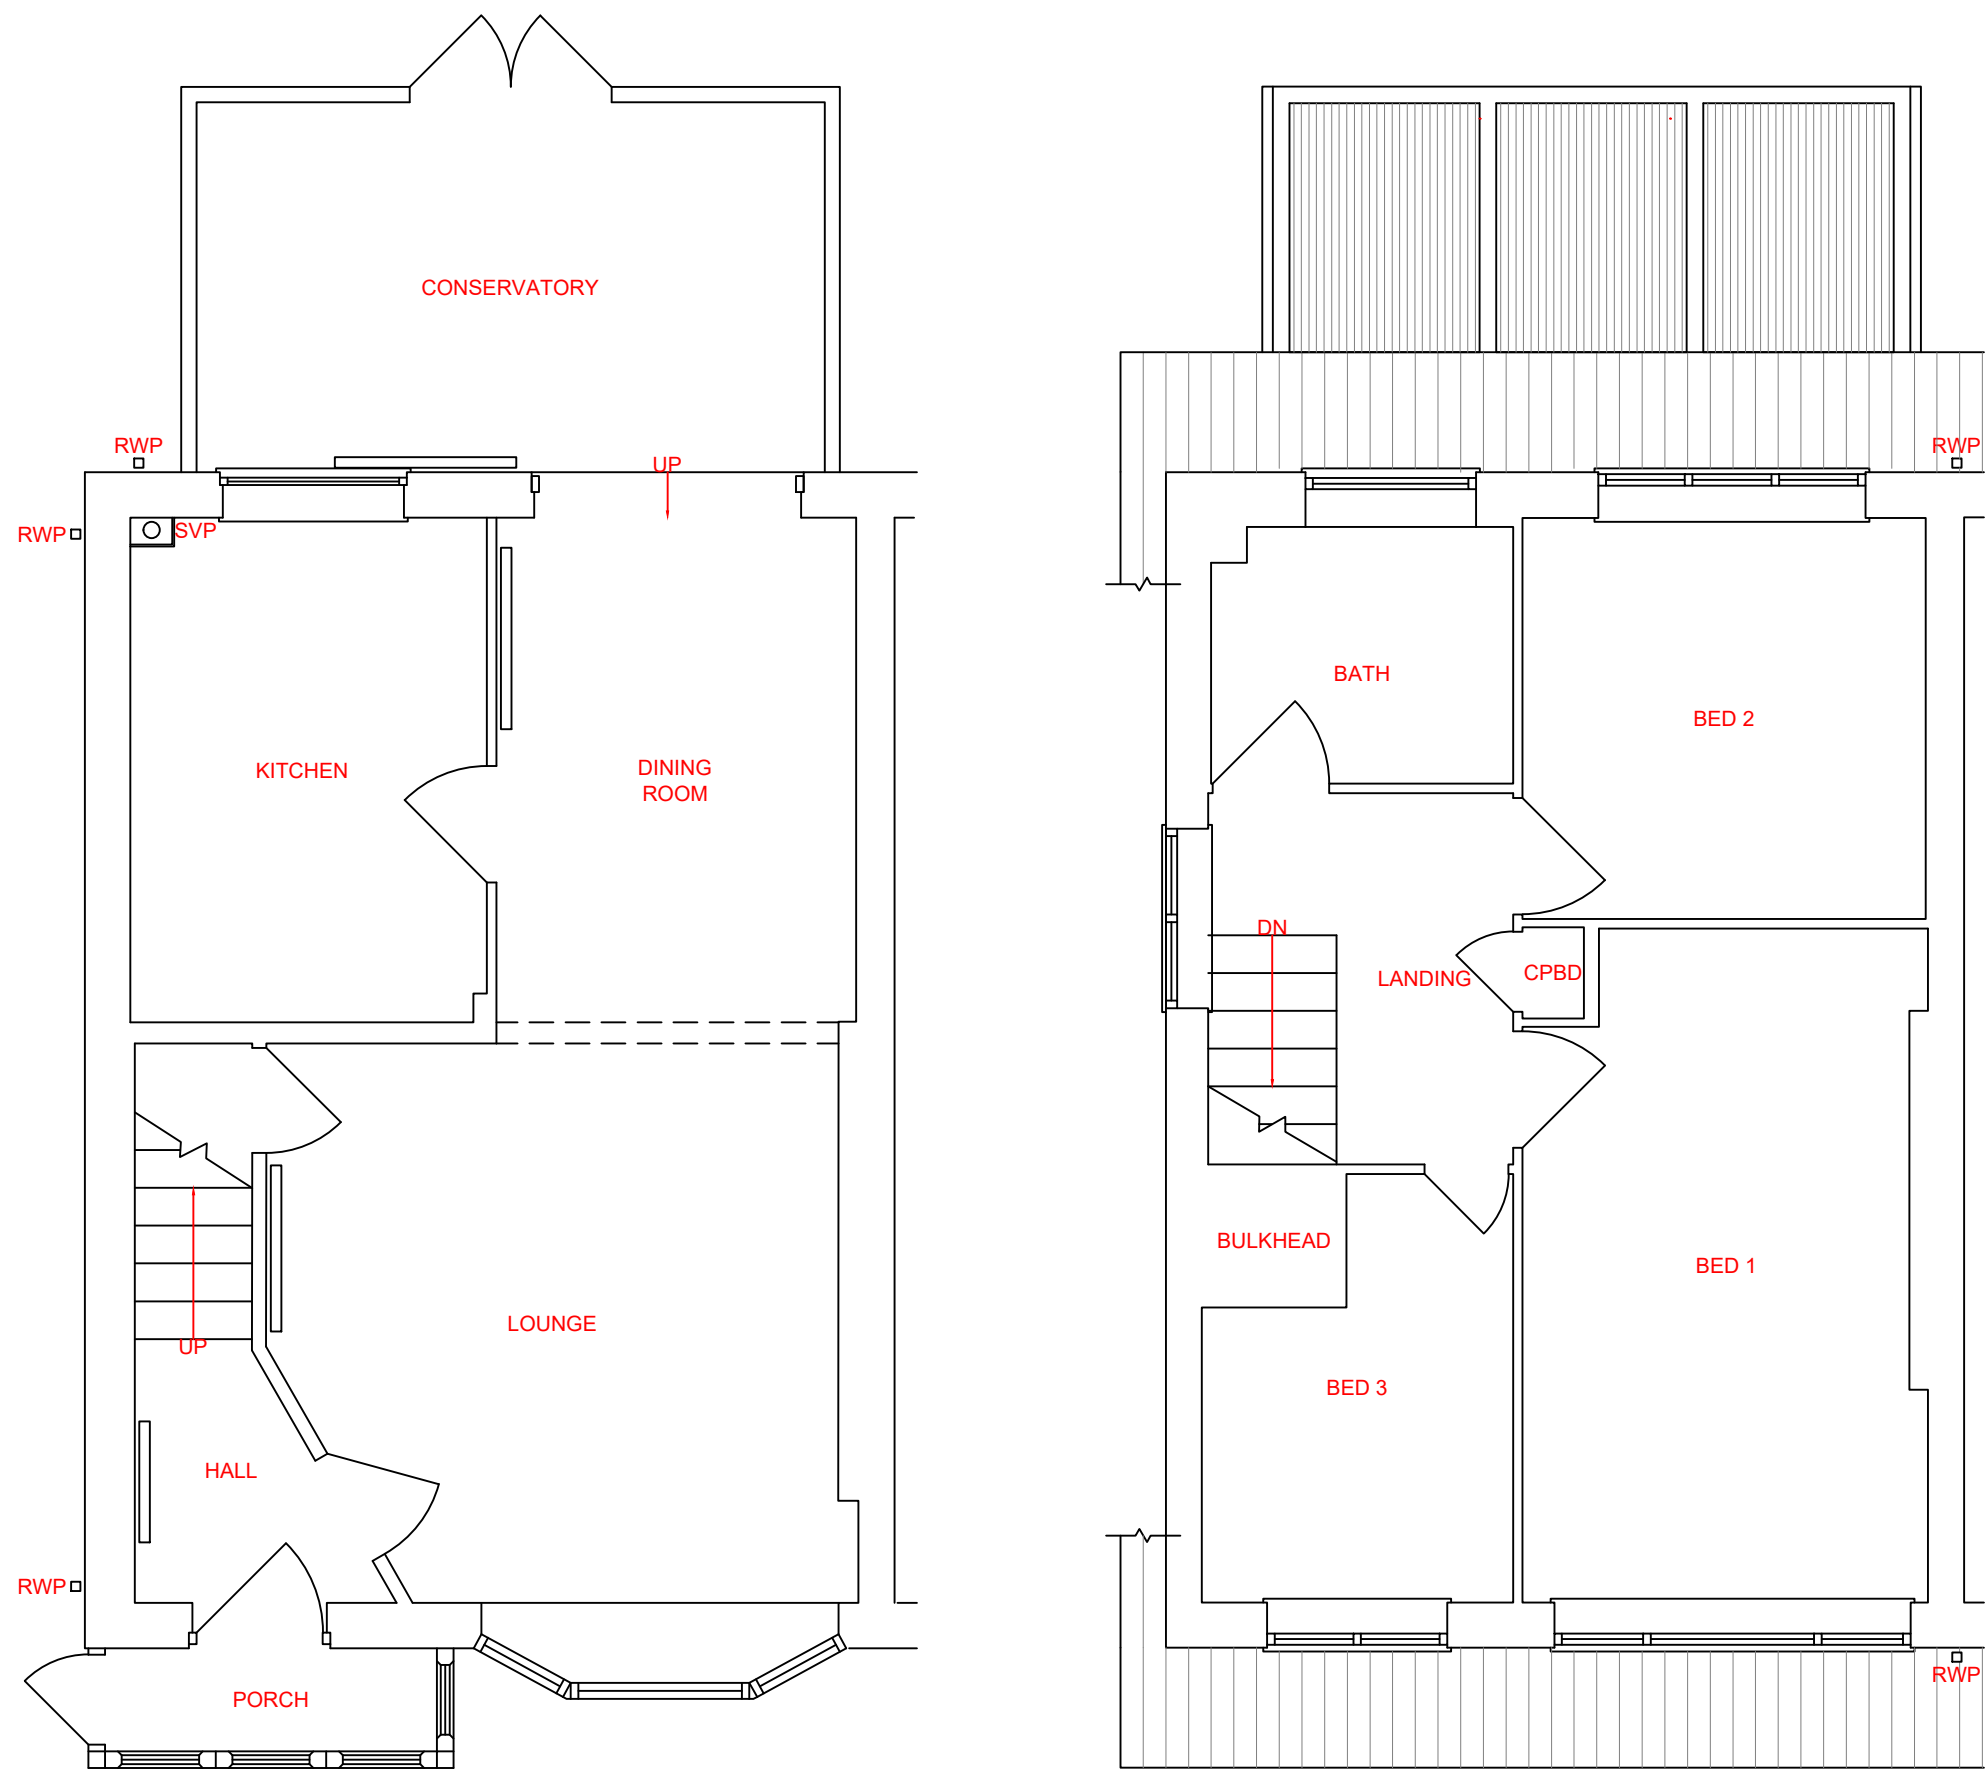

GROUND FLOOR PLAN
EXISTING

FIRST FLOOR PLAN
EXISTING

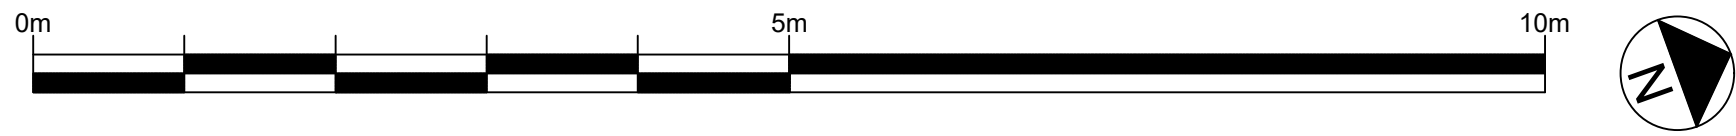

Revision	Description	Drawn JH	Date 07/10/24	Checked JH	Approved JH
P03	Planning Issue.	JH	25/01/25	JH	JH
P02	Planning Issue.	JH	23/10/24	JH	JH
P01	Issued to client for costing.	JH	12/10/24	JH	JH

Project Proposed Porch 67 Newhouse Road, Heywood OL10 2NX			
Client Mr C Fox			
Title General Arrangement - Ground & First Floor Plan - Existing			
Scale 1:50	Drawn JH Date Sep 2024	Checked Date	Approved Date
Project number 240801	Drawing number 0001	Revision P03	