


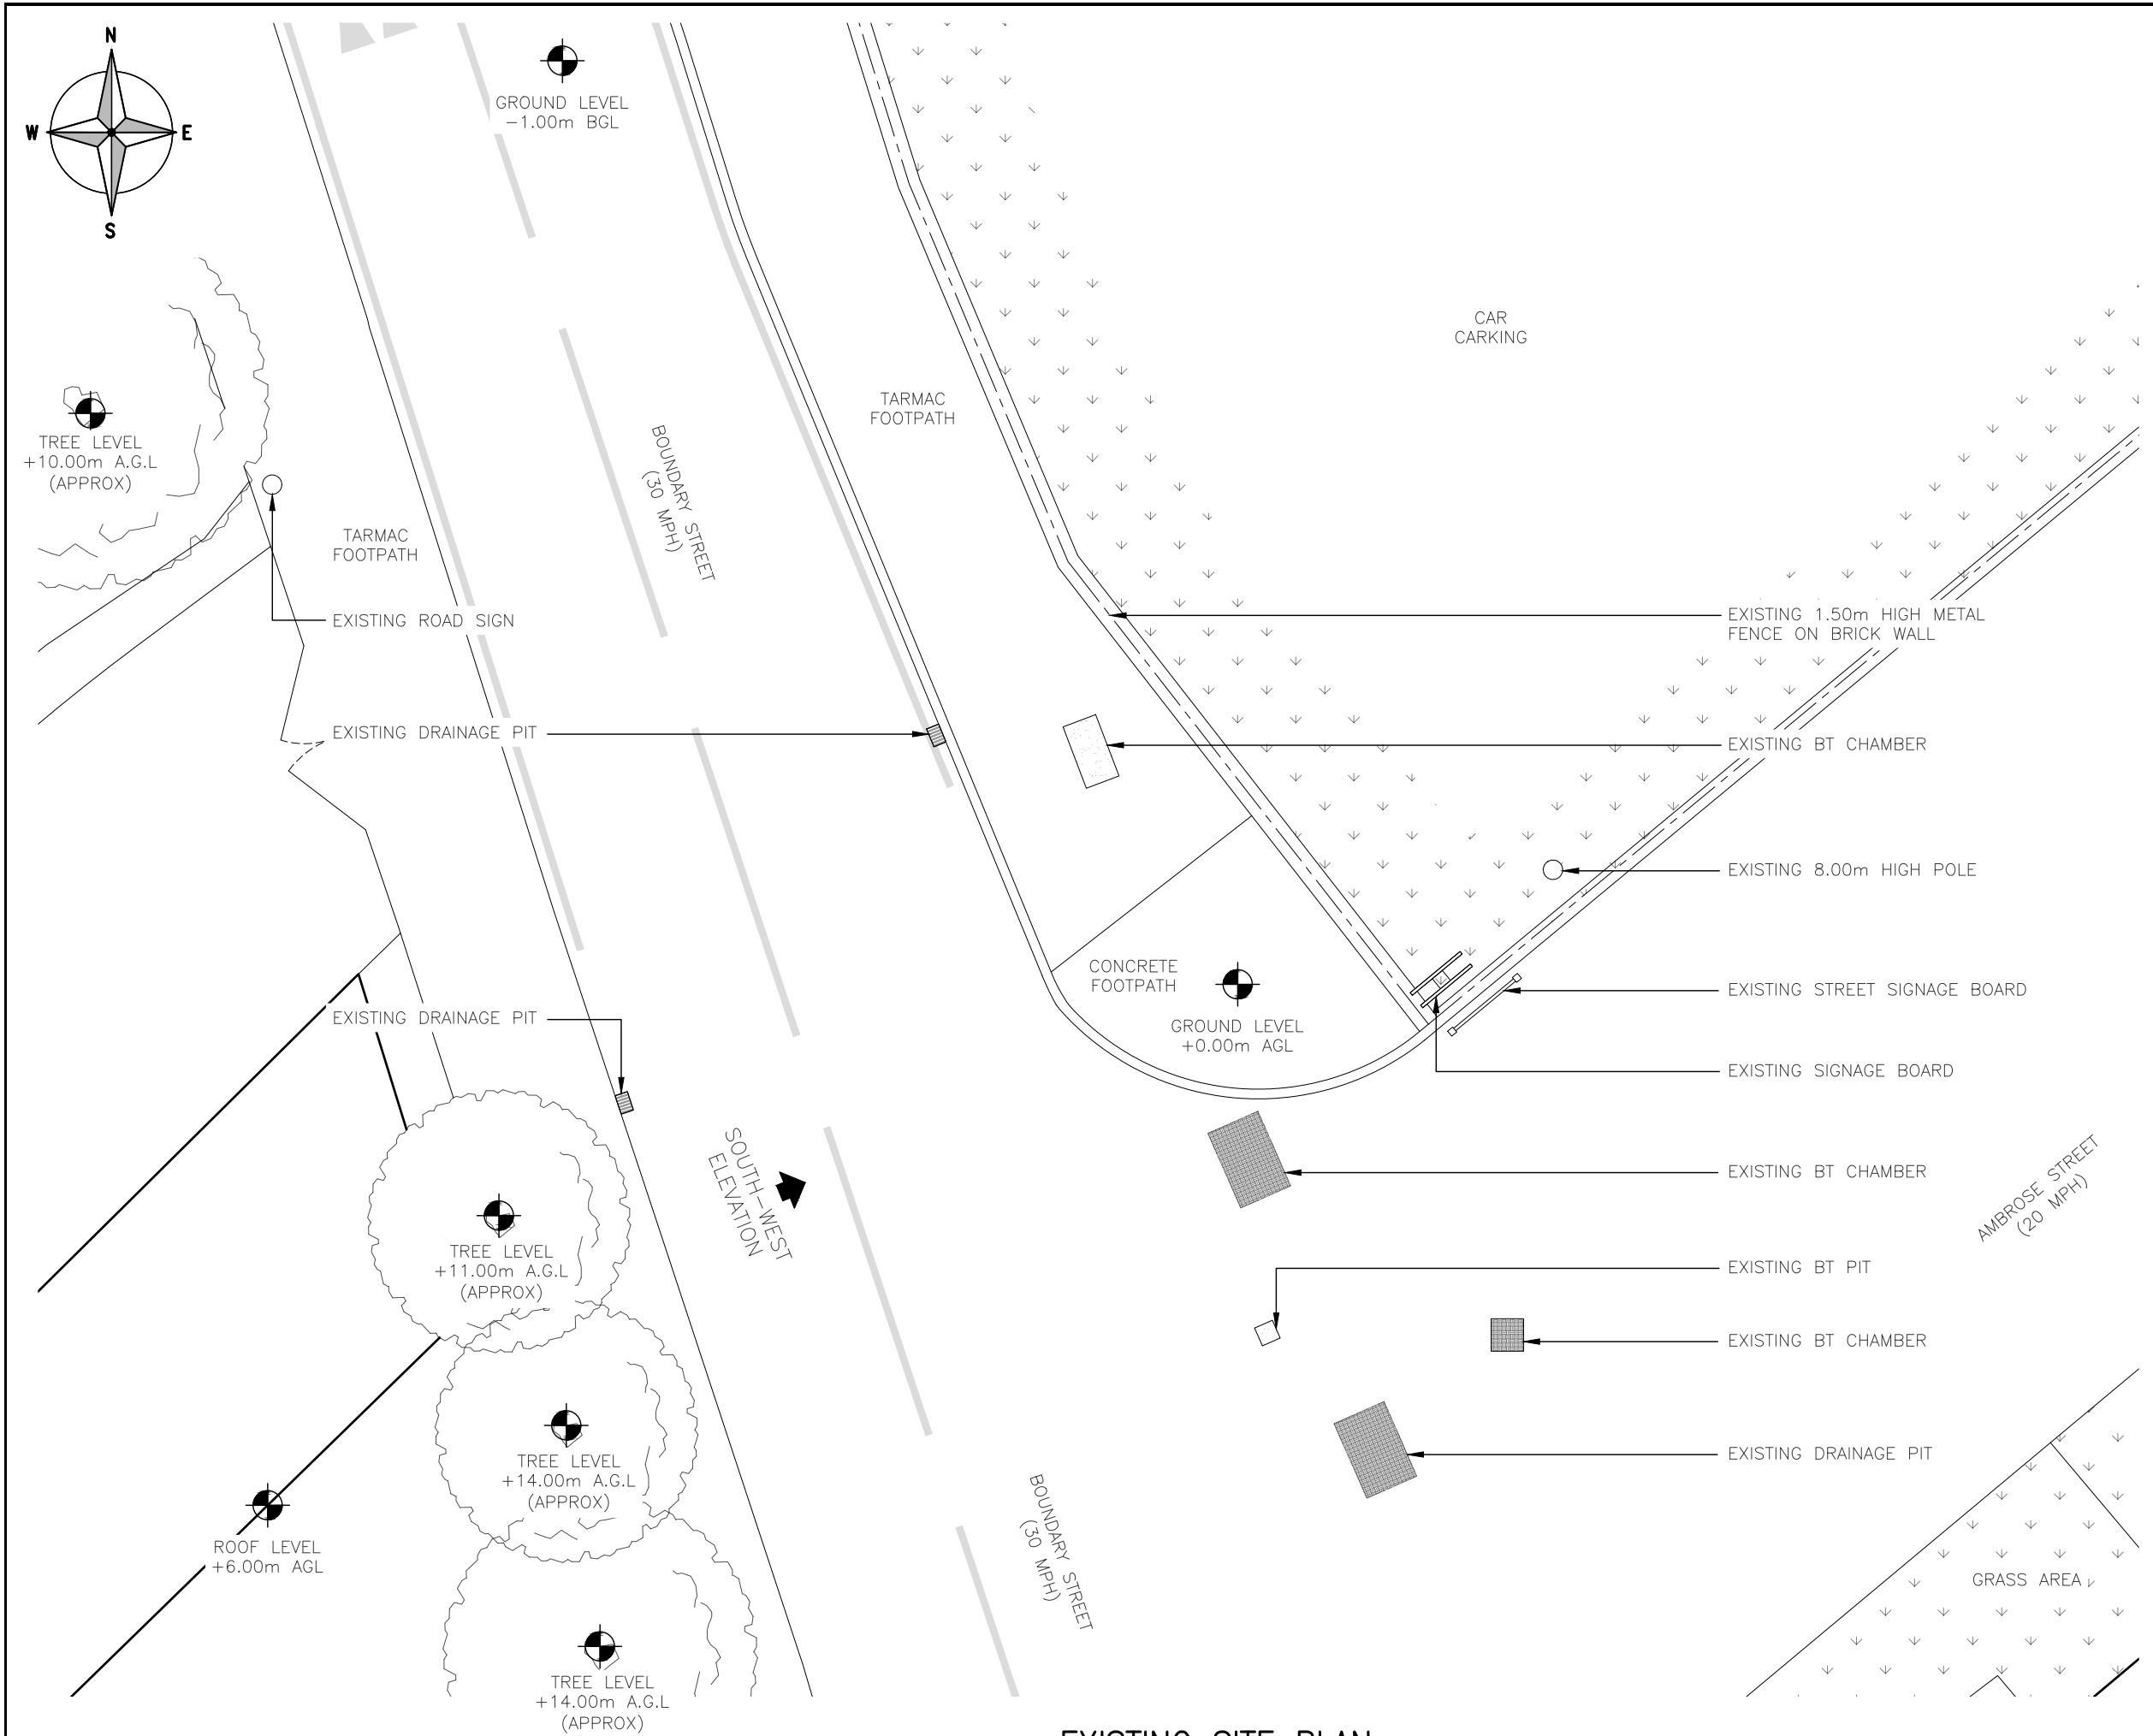

The drawings comply with VF Standard ICNIRP guidelines, under configuration VM7F
Designed in accordance with Cornerstone documents: SDN0009v7.0

EXISTING SITE PLAN
(1:100)

ALL DIMENSIONS ARE IN mm UNLESS NOTED OTHERWISE

N.G.R

E: 389562 N: 412286

NOTES:

A	Issued for Approval	SHK	WHT	10.01.25
REV	MODIFICATION	BY	CH	DATE




WHP Telecoms Ltd

Faraday Court
401 Faraday Street
Birchwood Park
Warrington WA3 6GA
Tel: 01925 424100 Fax: 01925 424101
e-mail: info@whptelecoms.com




Cell Name			Opt.
LAND OFF BOUNDARY STREET			C
Cell ID No			
CORNERSTONE	VMO2	VF	
30802200	N/A	23559_0	
Site Address / Contact Details			
BOUNDARY STREET SUDDEN CASTLETON ROCHDALE ROCHDALE OL11 1QX			
Drawing Title: EXISTING SITE PLAN			
Purpose of issue: PLANNING			Dwg Rev: A
Drawing Number: 200			A
Surveyed By: WHP		Original Sheet Size: A3	Pack Issue:
Drawn: SHK	Date: 10.01.25	Checked: WHT	Date: 10.01.25

SDNT0005 Version 1.3

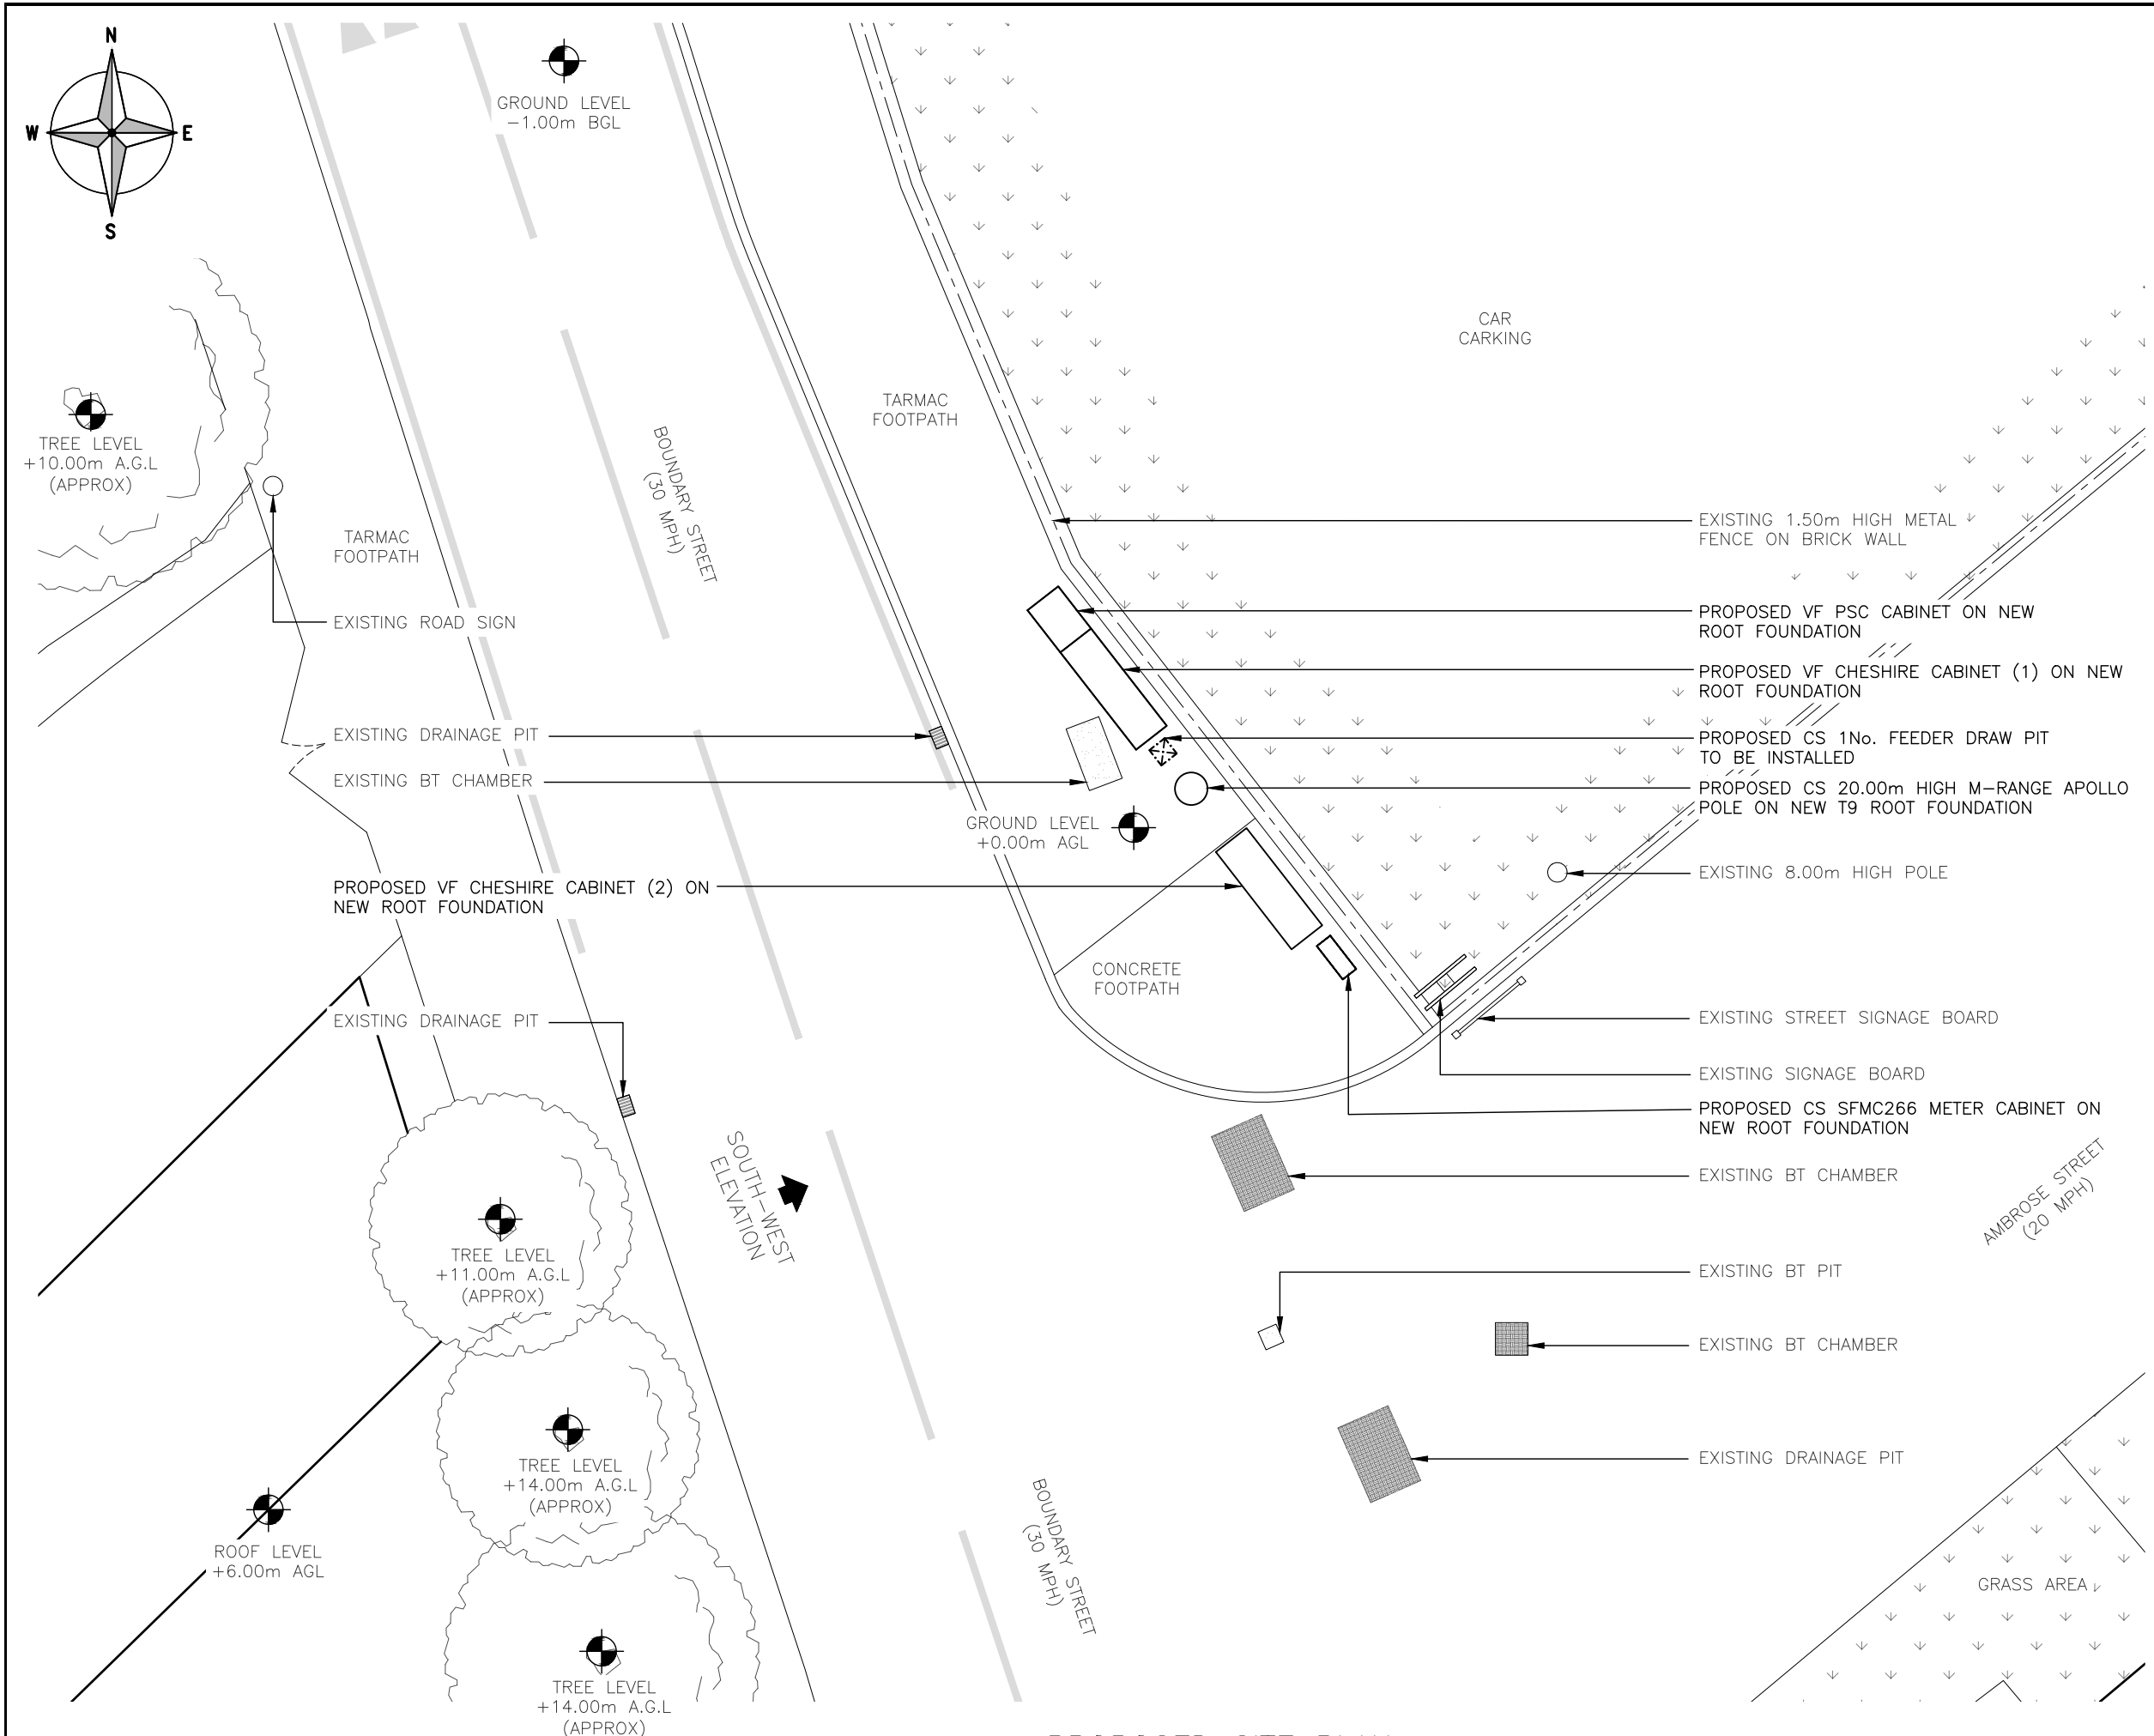

The drawings comply with VF Standard ICNIRP guidelines, under configuration VM7F
Designed in accordance with Cornerstone documents: SDN0009v7.0

PROPOSED SITE PLAN
(1:100)

 

ALL DIMENSIONS ARE IN mm UNLESS NOTED OTHERWISE

N.G.R

E: 389562 N: 412286

NOTES:

A	Issued for Approval	SHK	WHT	10.01.25
REV	MODIFICATION	BY	CH	DATE




WHP Telecoms Ltd
Faraday Court
401 Faraday Street
Birchwood Park
Warrington WA3 6GA
Tel: 01925 424100 Fax: 01925 424101
e-mail: info@whptelecoms.com



cornerstone

Cell Name			Opt.
LAND OFF BOUNDARY STREET			C
Cell ID No			
CORNERSTONE	VMO2	VF	
30802200	N/A	23559_0	
Site Address / Contact Details			
BOUNDARY STREET SUDDEN CASTLETON ROCHDALE ROCHDALE OL11 1QX			
Drawing Title: PROPOSED SITE PLAN			
Purpose of issue: PLANNING			Dwg Rev: A
Drawing Number: 201			A
Surveyed By: WHP		Original Sheet Size: A3	Pack Issue:
Drawn: SHK	Date: 10.01.25	Checked: WHT	Date: 10.01.25

SDNT0005 Version 1.3

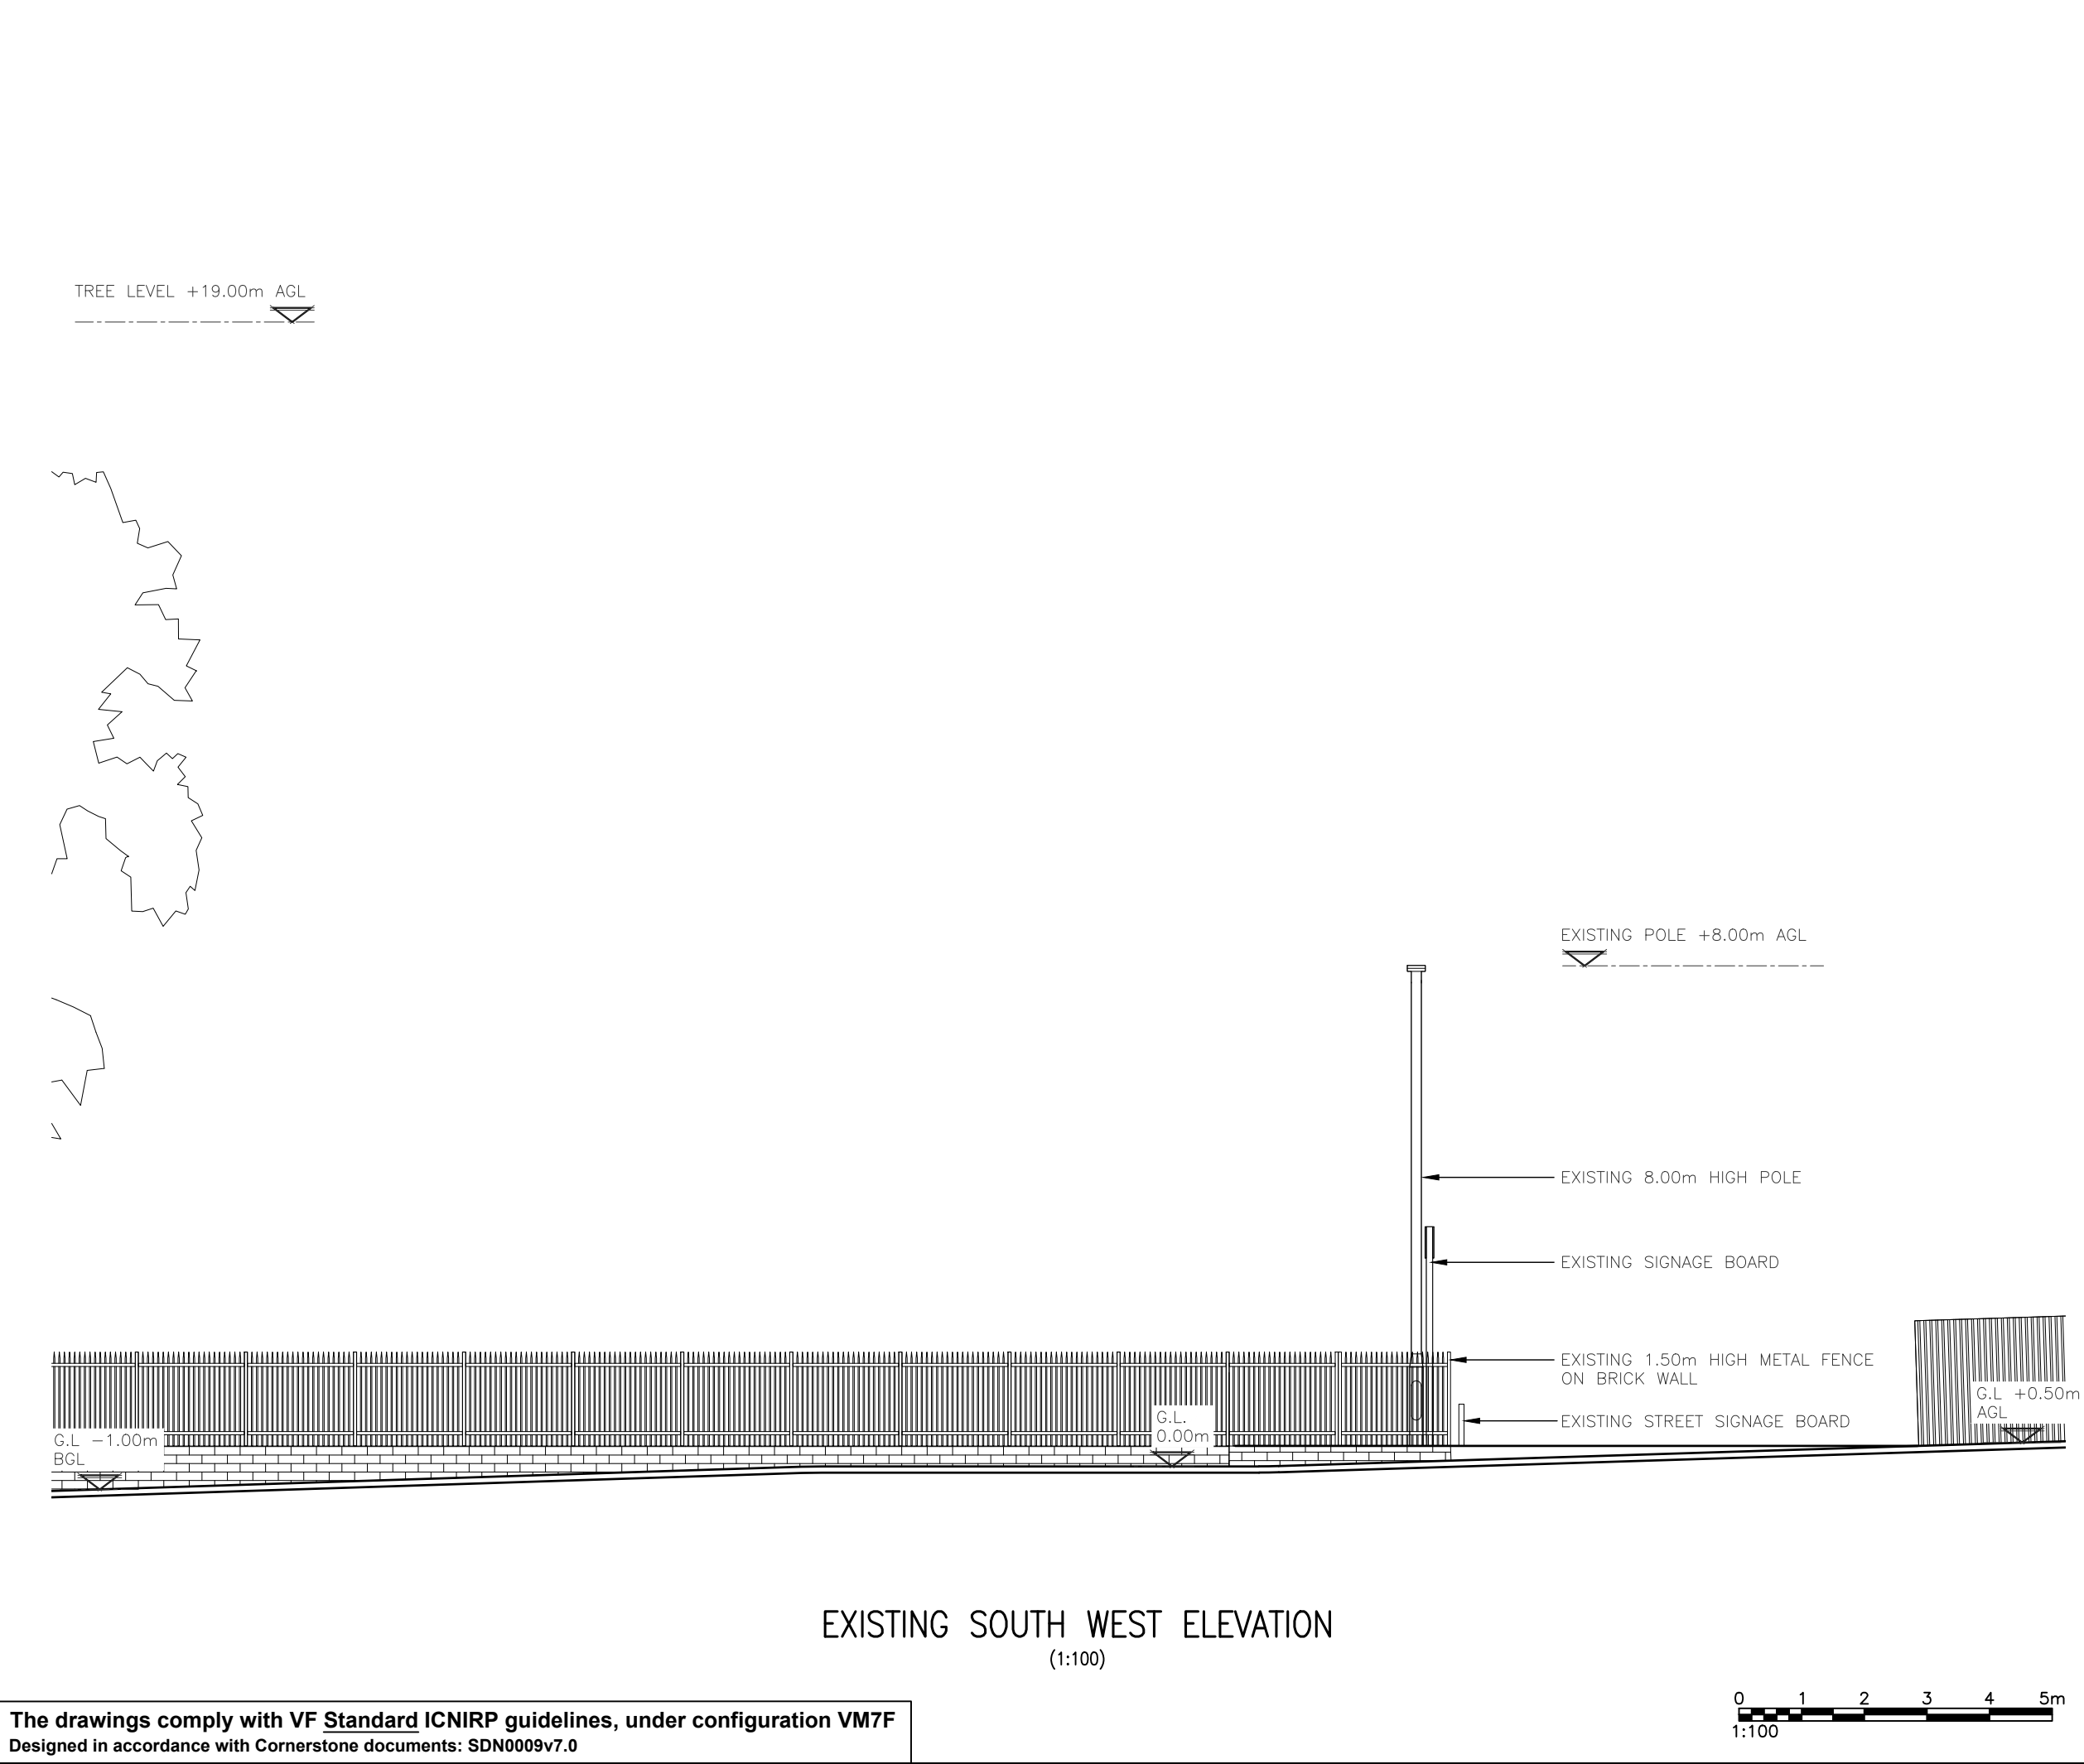

ALL DIMENSIONS ARE IN mm UNLESS NOTED OTHERWISE

N.G.R

E: 389562 N: 412286

NOTES:

A	Issued for Approval	SHK	WHT	10.01.25
REV	MODIFICATION	BY	CH	DATE

WHP

WHP Telecoms Ltd

Faraday Court

401 Faraday Street

Birchwood Park

Warrington WA3 6GA

Tel: 01925 424100 Fax: 01925 424101


e-mail: info@whptelecoms.com

cornerstone

Cell Name			Opt.
LAND OFF BOUNDARY STREET			C
Cell ID No			
CORNERSTONE	VMO2	VF	
30802200	N/A	23559_0	
Site Address / Contact Details			
BOUNDARY STREET SUDDEN CASTLETON ROCHDALE ROCHDALE OL11 1QX			
Drawing Title: EXISTING SITE ELEVATION			
Purpose of issue: PLANNING			Dwg Rev: A
Drawing Number: 301			A
Surveyed By: WHP		Original Sheet Size: A3	Pack Issue:
Drawn: SHK	Date: 10.01.25	Checked: WHT	Date: 10.01.25 A


The drawings comply with VF Standard ICNIRP guidelines, under configuration VM7F
Designed in accordance with Cornerstone documents: SDN0009v7.0

SDNT0005 Version 1.3

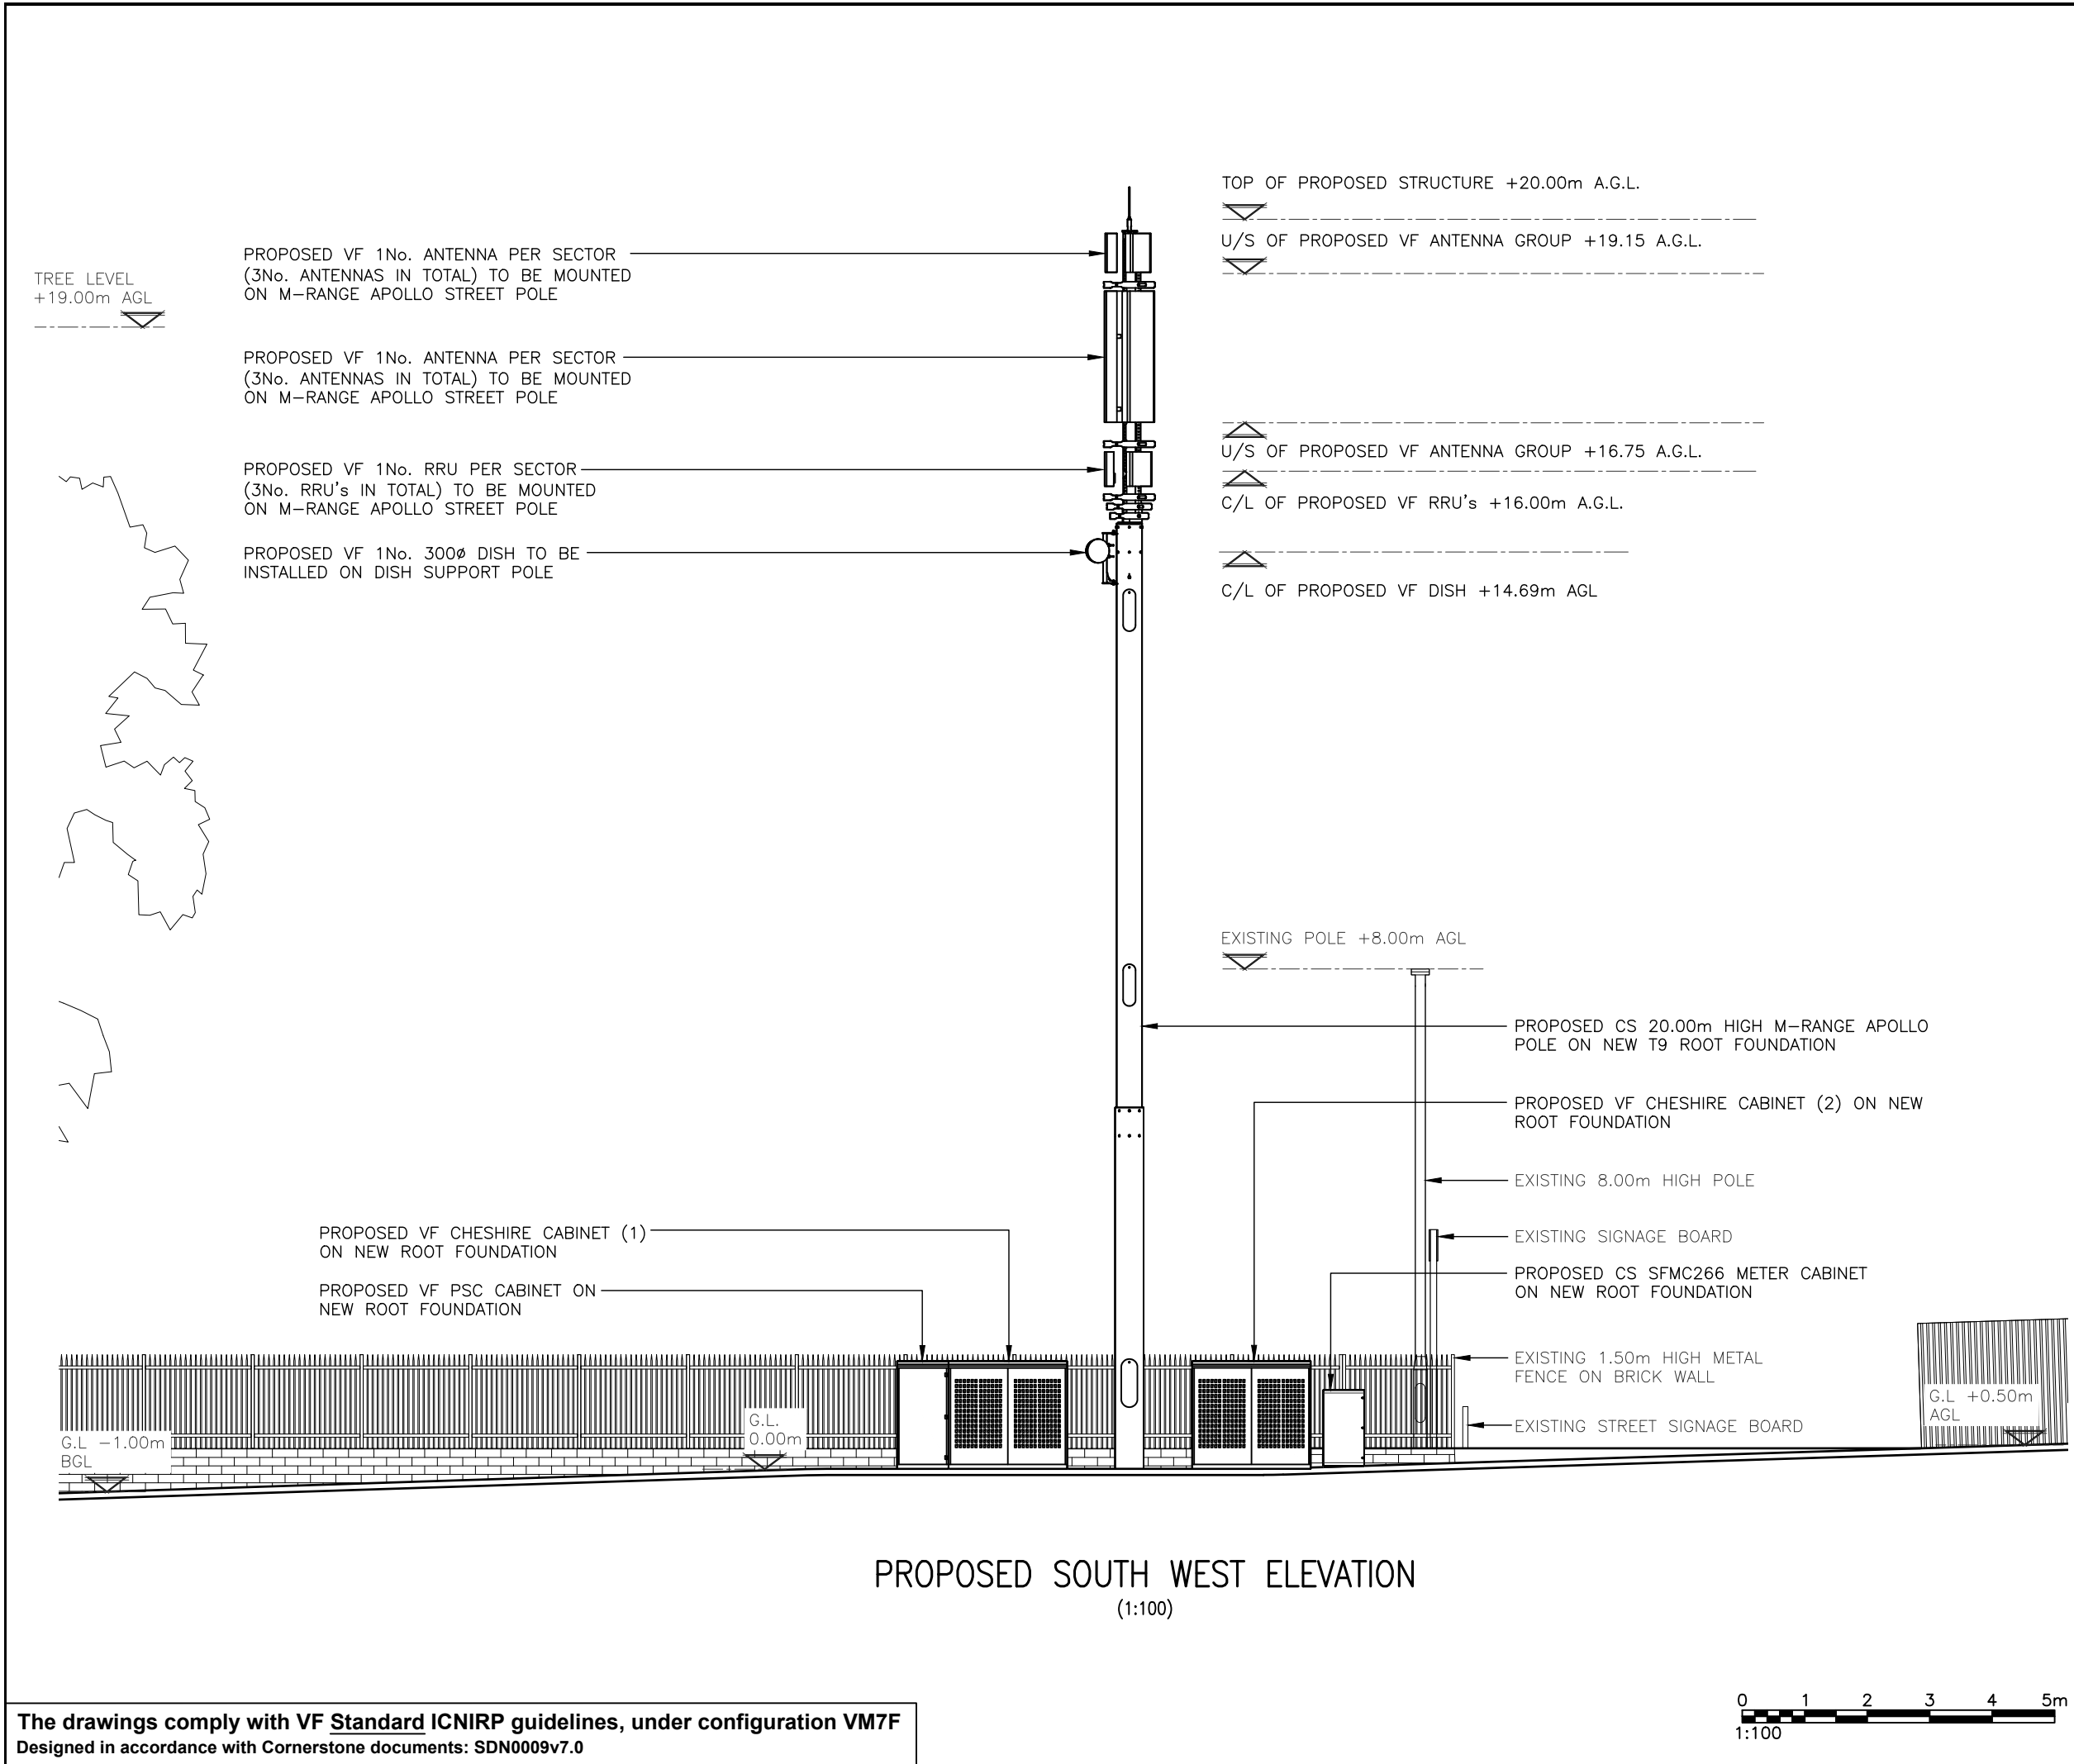

PROPOSED SOUTH WEST ELEVATION
(1:100)

The drawings comply with VF Standard ICNIRP guidelines, under configuration VM7F
Designed in accordance with Cornerstone documents: SDN0009v7.0

 

ALL DIMENSIONS ARE IN mm UNLESS NOTED OTHERWISE

N.G.R

E: 389562 N: 412286

NOTES:

A	Issued for Approval	SHK	WHT	10.01.25
REV	MODIFICATION	BY	CH	DATE



WHP Telecoms Ltd

Faraday Court
401 Faraday Street
Birchwood Park
Warrington WA3 6GA
Tel: 01925 424100 Fax: 01925 424101
e-mail: info@whptelecoms.com



Cell Name		Opt.
LAND OFF BOUNDARY STREET		C
Cell ID No		
CORNERSTONE	VMO2	VF
30802200	N/A	23559_0
Site Address / Contact Details		
BOUNDARY STREET SUDDEN CASTLETON ROCHDALE ROCHDALE OL11 1QX		
Drawing Title: PROPOSED SITE ELEVATION		
Purpose of issue: PLANNING		Dwg Rev:
Drawing Number: 301		A
Surveyed By: WHP	Original Sheet Size: A3	Pack Issue:
Drawn: SHK	Date: 10.01.25	Checked: WHT Date: 10.01.25 A

SDNT0005 Version 1.3