
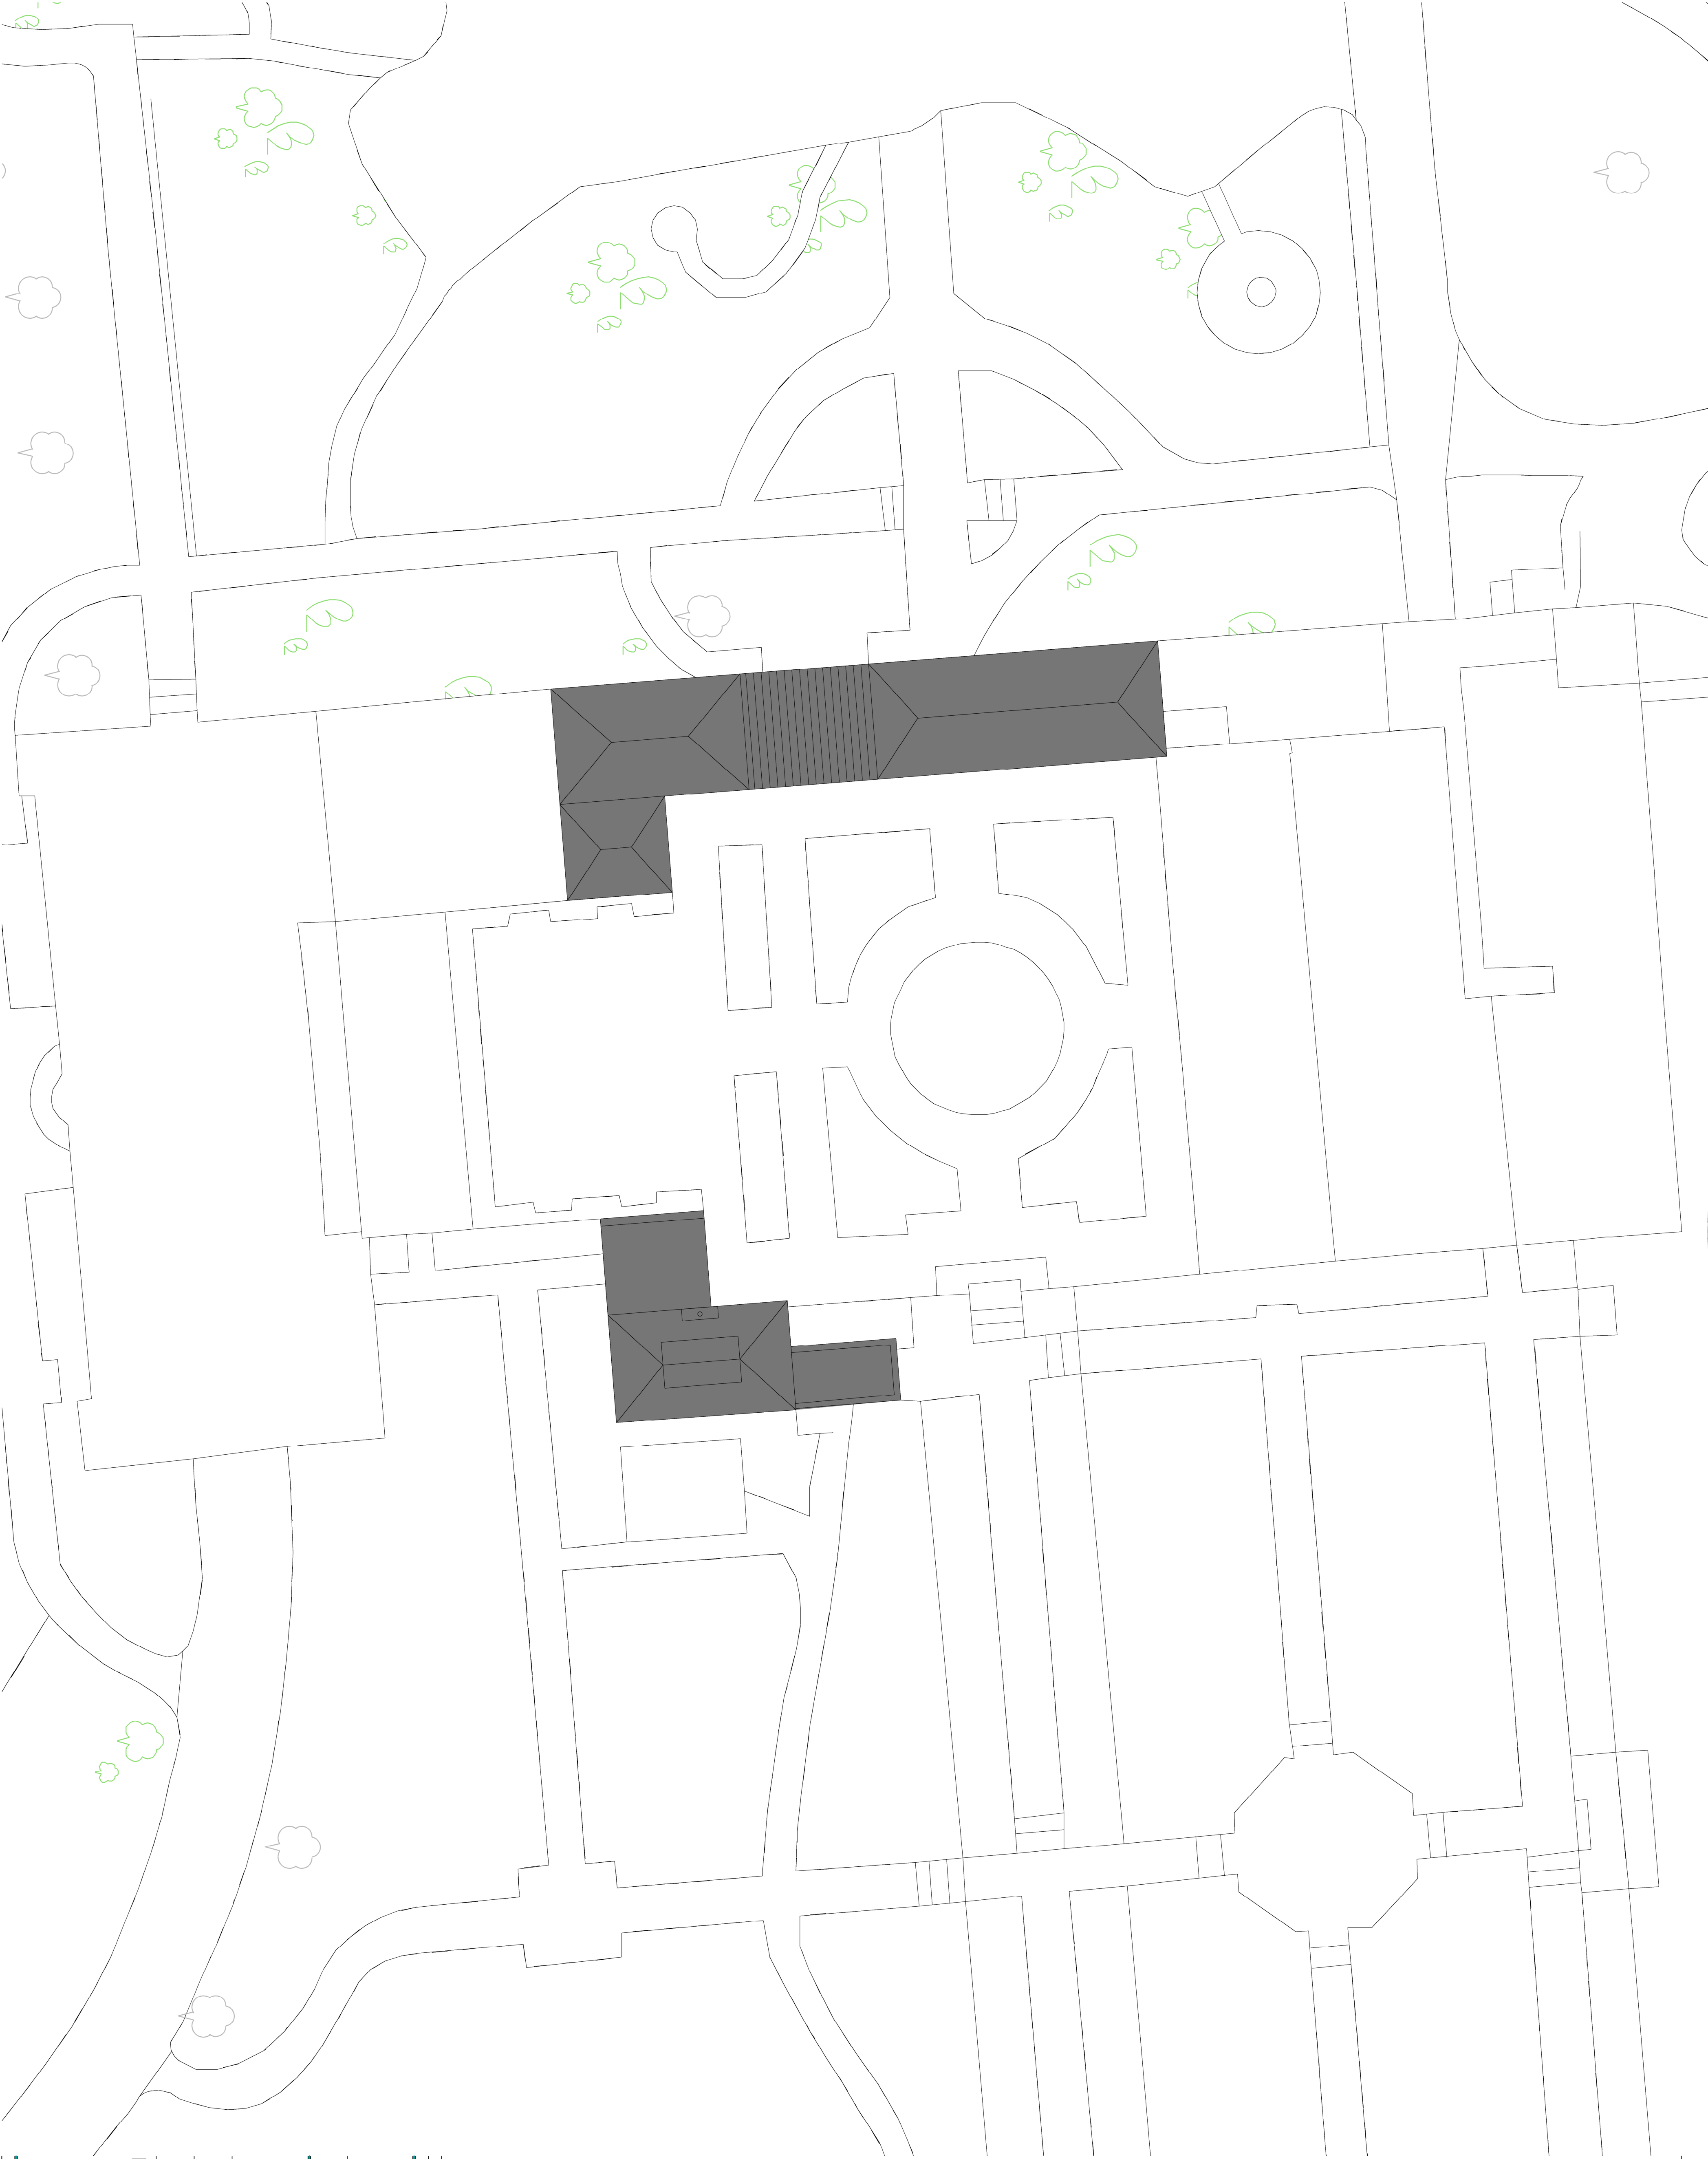


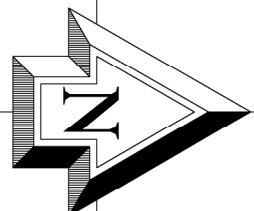

REV	DATE	DRAWN	CHECKED	REVISION DETAILS
A	28/11/23	JS	JB	PLANNING ISSUE

PROJECT TITLE
Fairings Park and Depot
Fairings Road, Roodale
OL12 6LE


CLIENT
Mark Robinson

DRAWING TITLE
As Existing Site Plan

© Harries & Pinfold Architects Ltd

DRAWING STATUS PLANNING	SCALE : 1:200 @ A1
DRAWING No. 2454-002	DATE : November 2023
REVISION A	DRAWN : JS
	CHECKED : JB



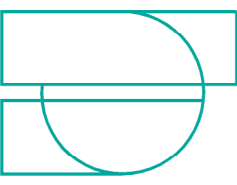

HPA CHARTERED ARCHITECTS
29 CASTLE HILL, LANCASTER LA1 1TN
01524 32479
hpa@hpa.ltd
www.hpa.ltd