



Side Elevation

Front Elevation

Rear Elevation

Side Elevation




EXISTING SITE PLAN 1:500



PROPOSED SITE PLAN 1:200

ARCON

Existing concrete surfaced vehicle access to be retained - no proposed changes in levels - provide drain channel at junction of existing and proposed drives - new access drive to drain to separate drainage system within the development site

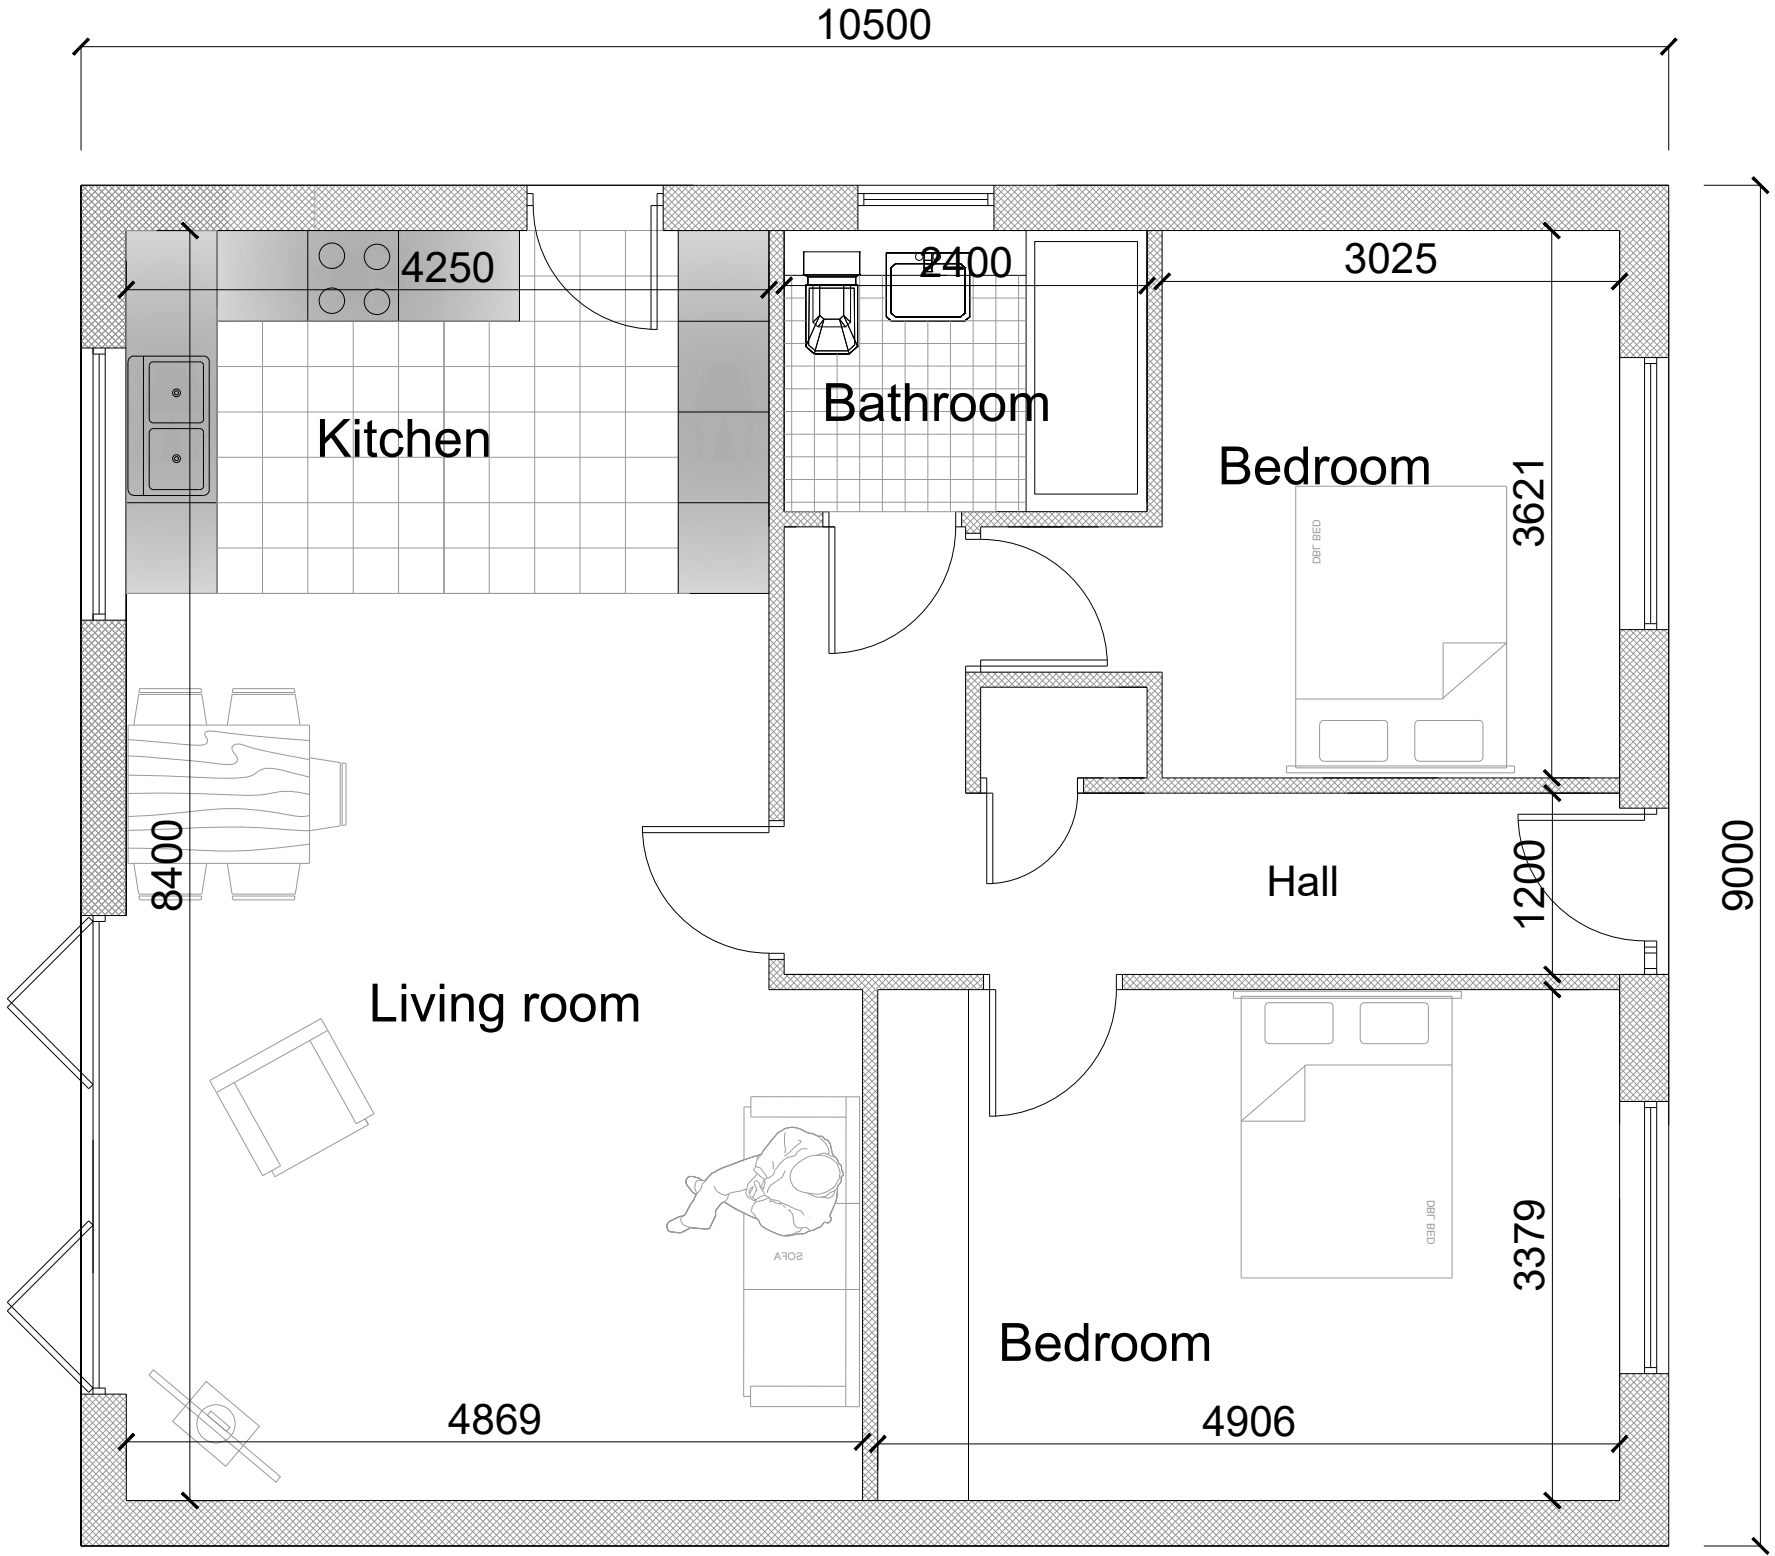

Floor Plan



LOCATION PLAN 1:1250

- General Notes;**
- Facing brickwork to outer walls to L.A. approval.
 - Concrete interlocking roofing tiles to L.A. approval
 - Contrasting colour brick heads and sills to openings where shown.
 - Black finish UPVC double glazed windows.
 - Insulated composite doors with double glazed panels.
 - Anthracite gray UPVC fascia's soffits and barge boards.
 - Black plastic gutters and downpipes.
 - Permeable tarmac surface to access drive - subject to site conditions and engineers recommendations.



New Century House
176 Drake Street
Rochdale
OL16 1UP
Tel: 01706 764880
Fax: 01706 764881
mail@ajcockerassociates.co.uk



Project:
Proposed development on land
at rear of Willows Lane, Milnrow
Proposals

Client: Mr. J.R.Grieves

scale: 1:100/1:50

date: Sept. 2022

drawn: NL

Dwg. Nr. H473-01