


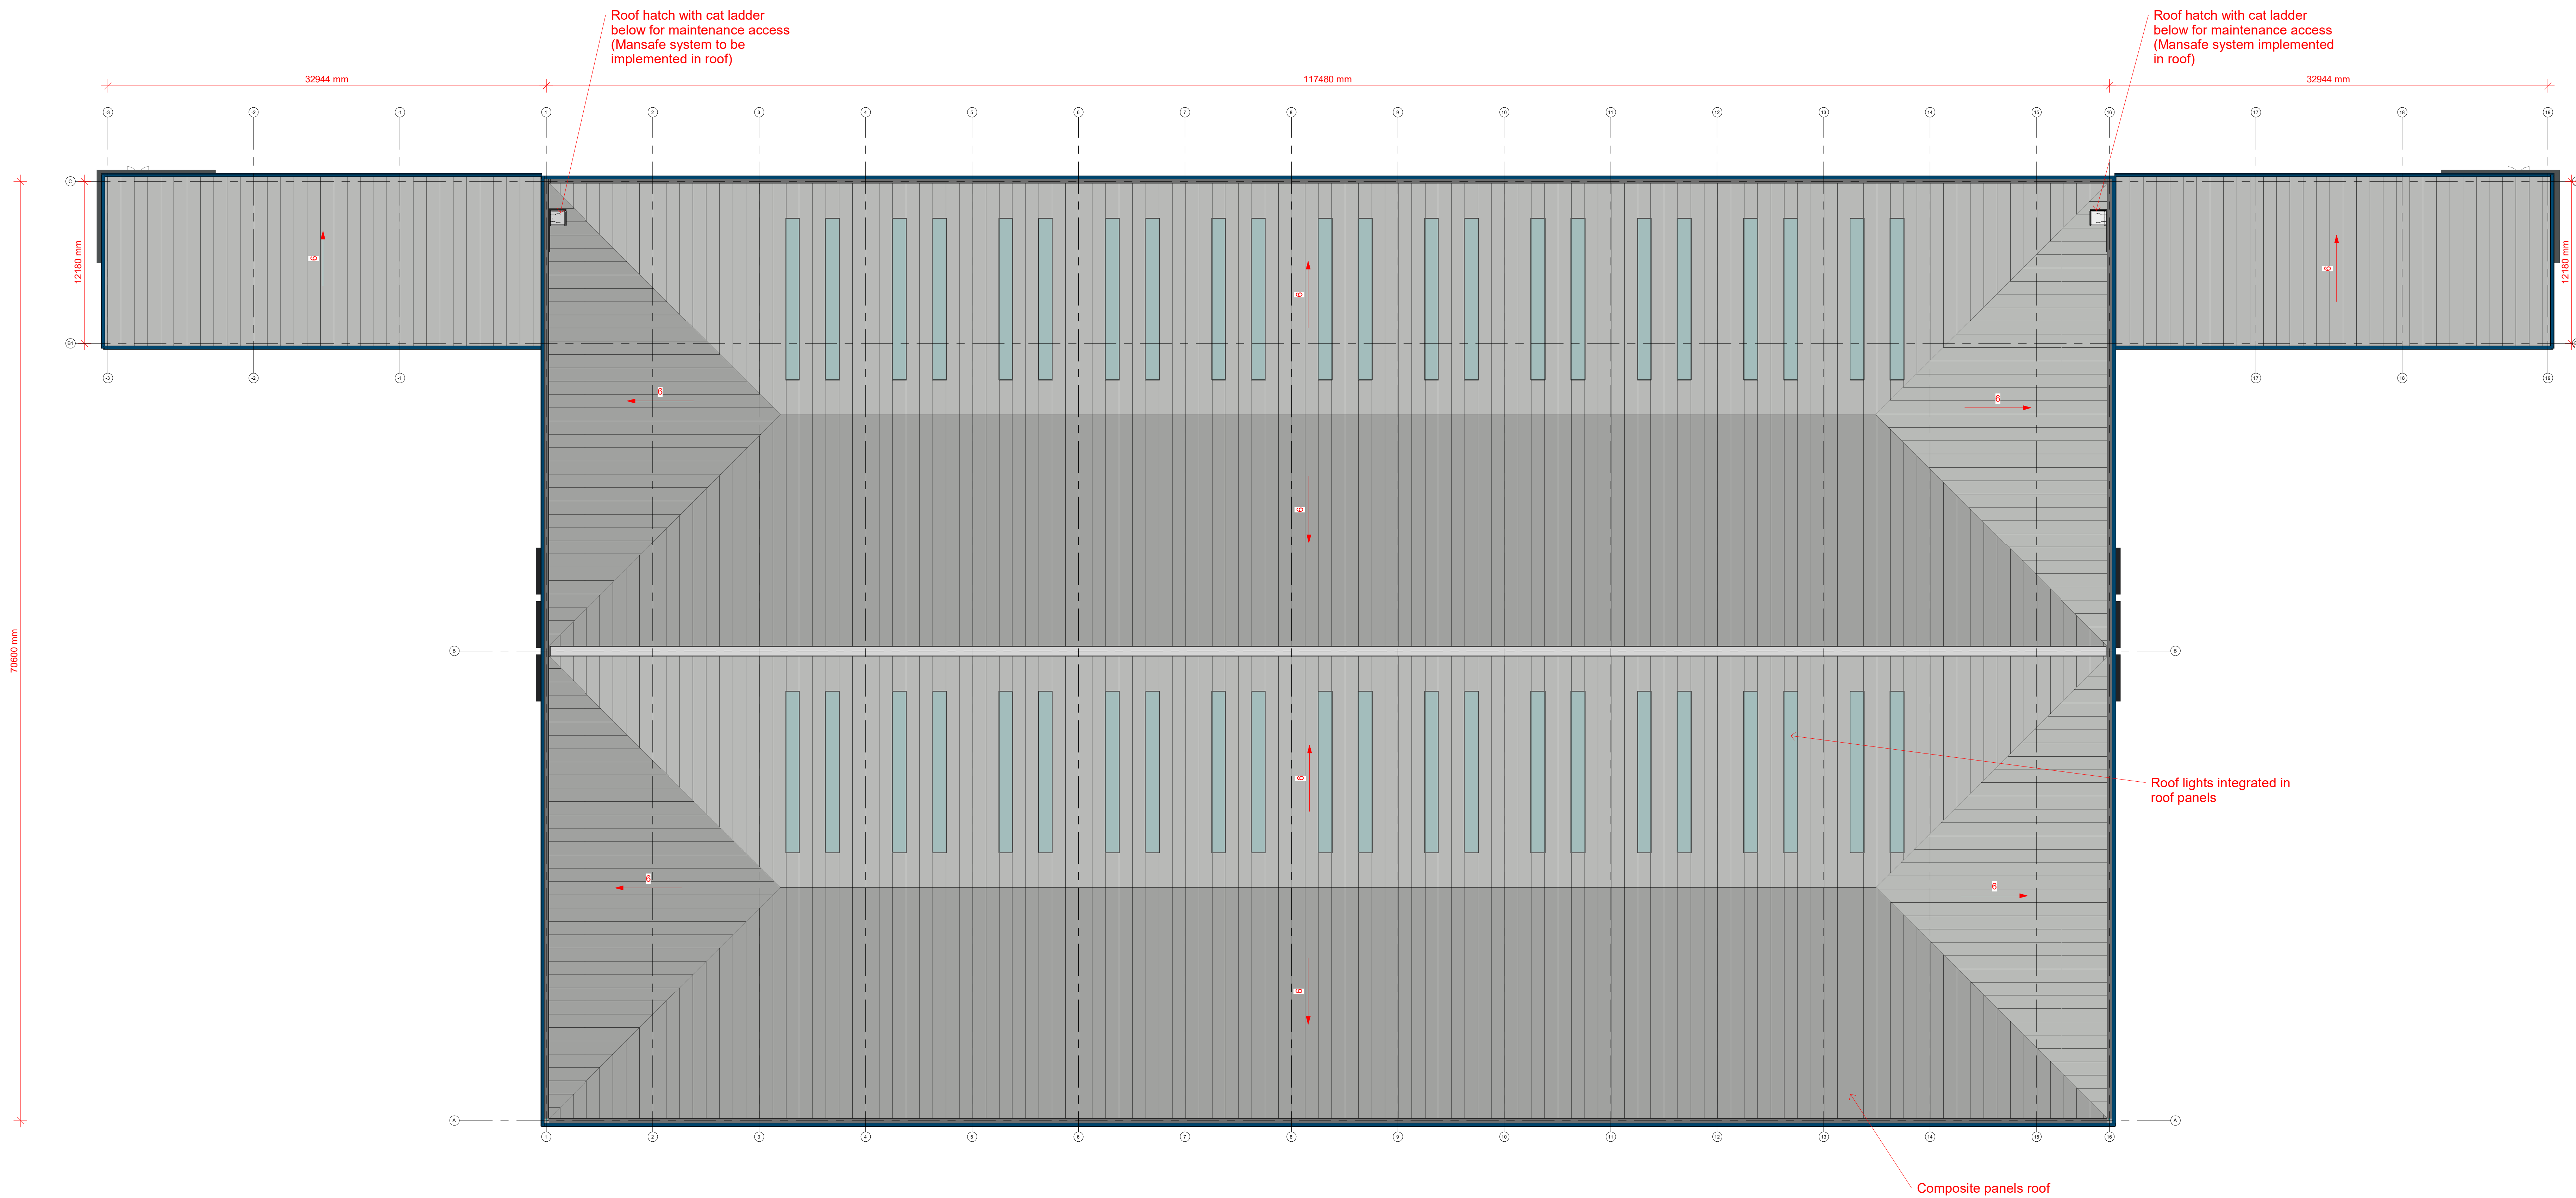

1 ROOF PLAN UNITS 1&2
1 : 200

Do not scale this drawing.
Ashton Smith to be notified of discrepancies in figured dimensions.
Corrections must check all dimensions from site.
This drawing is copyright and is for use on this site only.
This drawing is to be used solely for information as intended.
For other information refer to the latest revision of any cross referenced drawing.



LOCATION PLAN:

NOTES:
SLOPES IN DEGREES

REV	DATE	DESCRIPTION	DRAWN BY	CHECK BY
P6	08.11.22	Size of sheet increased to A0	JA	RR
P5	24.08.22	Office roof changed to transparent panel at 60deg	JA	RR
P4	22.08.22	Change between units 1&2 highlighted	JA	RR
P3	18.08.22	Offices and stairs arrangement revised	JA	RR
P2	16.08.22	Building width related to 2m	JA	RR
P1		Initial Drawing Issue	JA	RR

PROJECT TITLE					
MANCHESTER ROAD, HEYWOOD					
DRAWING TITLE					
PROPOSED ROOF PLAN UNITS 1&2					
REVISION	STATUS	DRAWN BY	CHECKED BY	DATE	REVISION
AD	1 : 200	02/08/22	S3	P6	
DRAWING NO. 21157 - ASA - 00 - ZZ.RT - D - A - 0012 (S3 - P6)					
BIM MODEL NUMBER: 21157-ASA-ZZ-ZZ-M3-A-0003 (S3-P1)					

CLIENT	
TrammellCrowCompany	
AshtonSmith	
Beyond Design	
Ashton Smith, Belvedere House, 3 Victoria Avenue, Harrogate, North Yorkshire, HG2 9LJ Tel: 01423 528882 Fax: 01423 565104 www.ashton-smith.co.uk	