


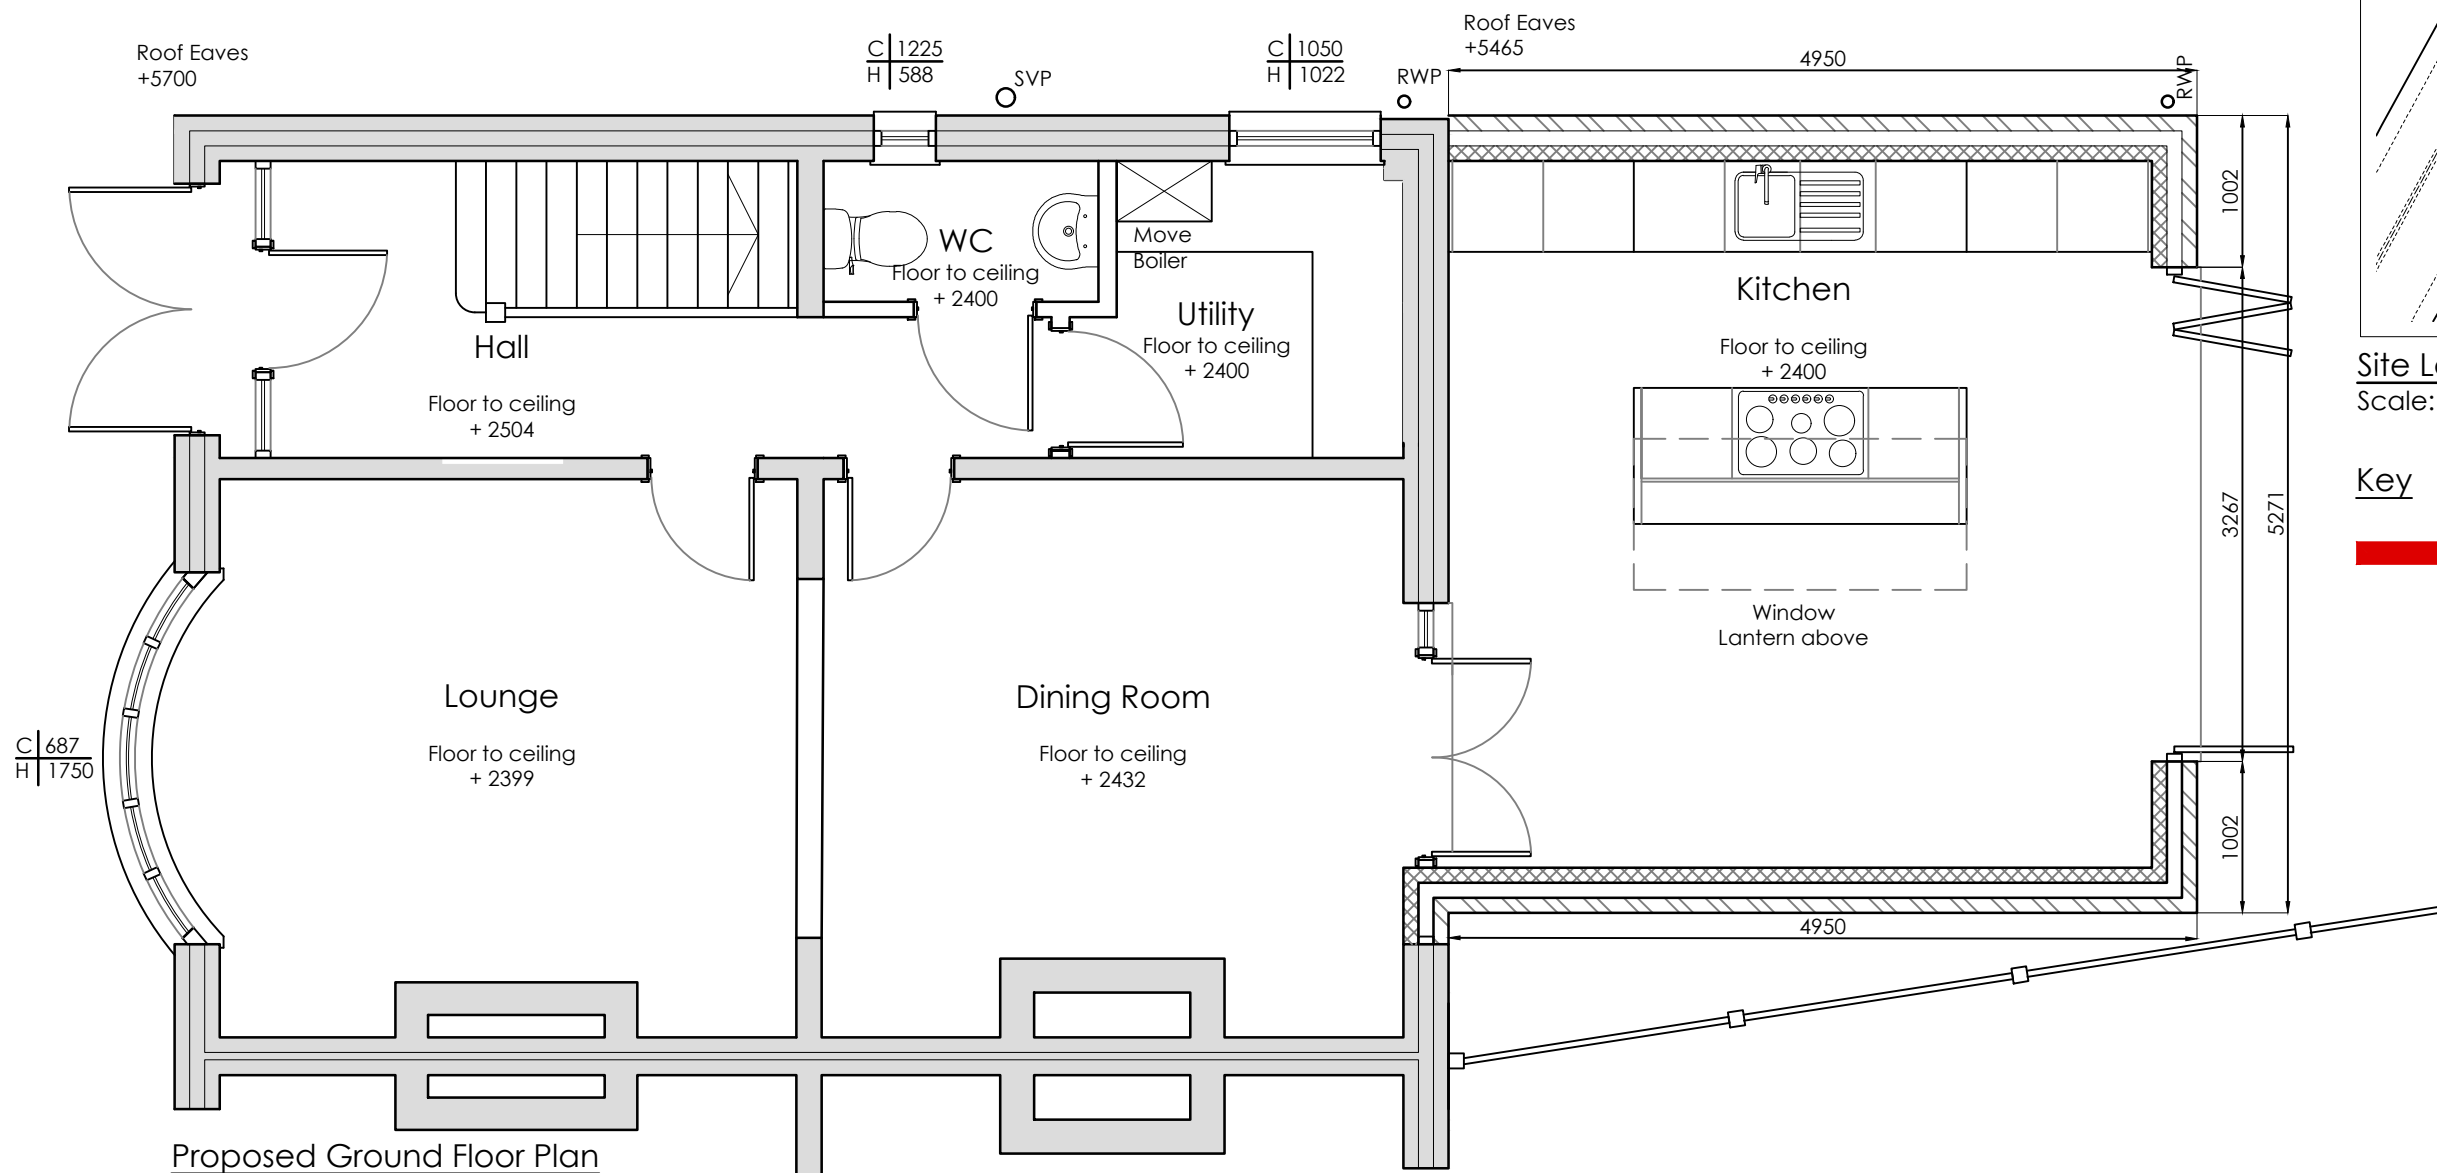

Proposed Ground Floor Plan
Scale: 1:50



Site Location Plan
Scale: 1:1250



Key

■ Site Boundary

REV	Notes	Date	By