



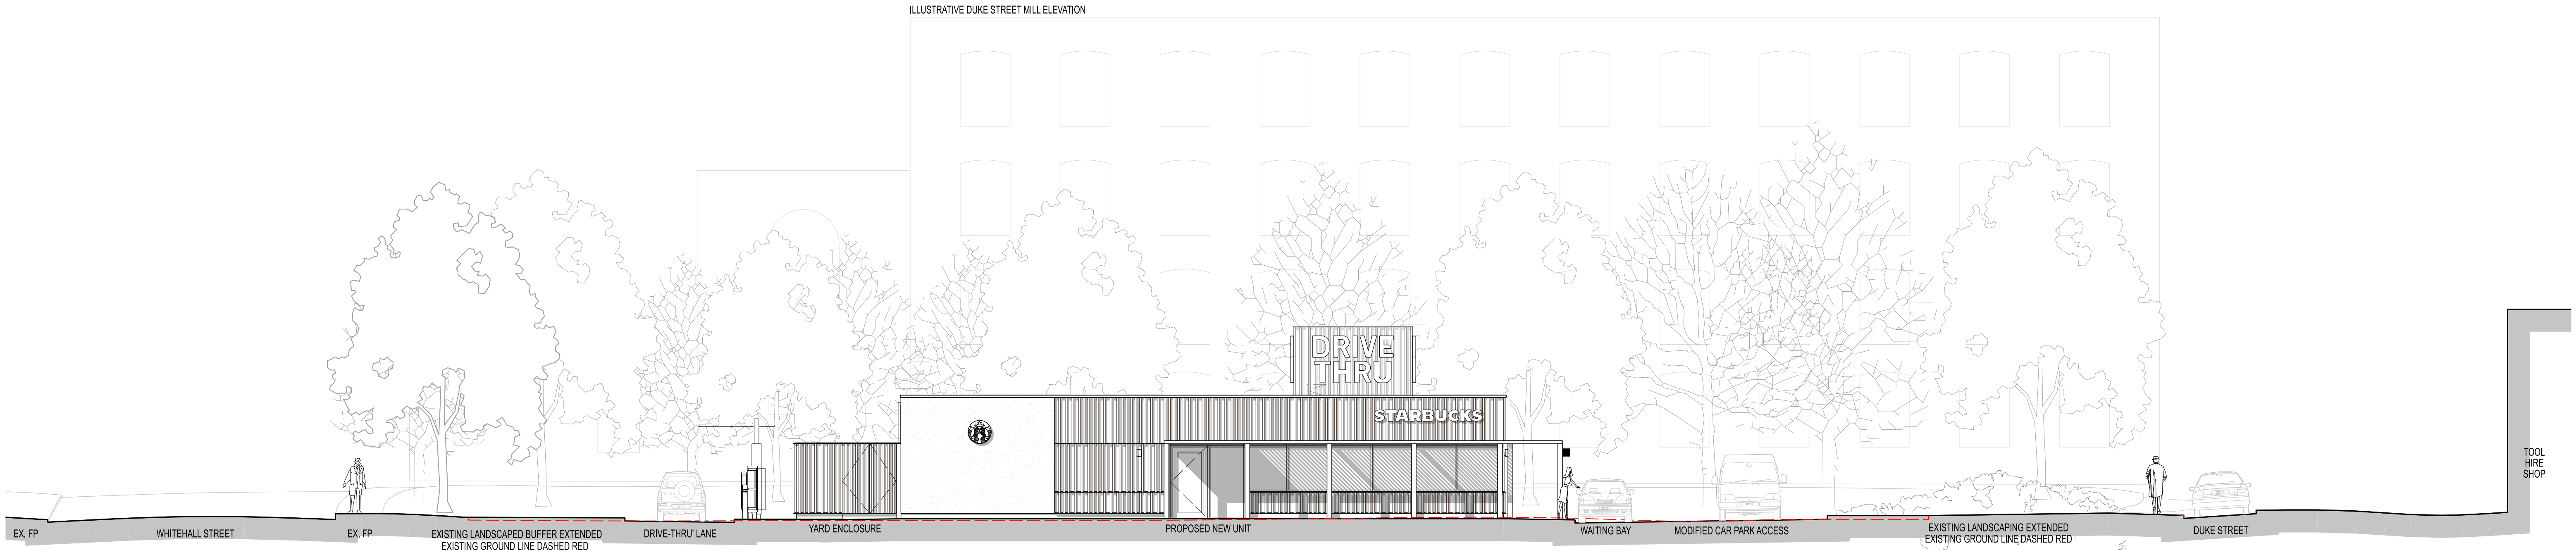

ILLUSTRATIVE CONTEXTUAL FRONT ELEVATION
LOOKING NORTH WEST TOWARDS QUEEN STREET AND DUKE STREET MILL

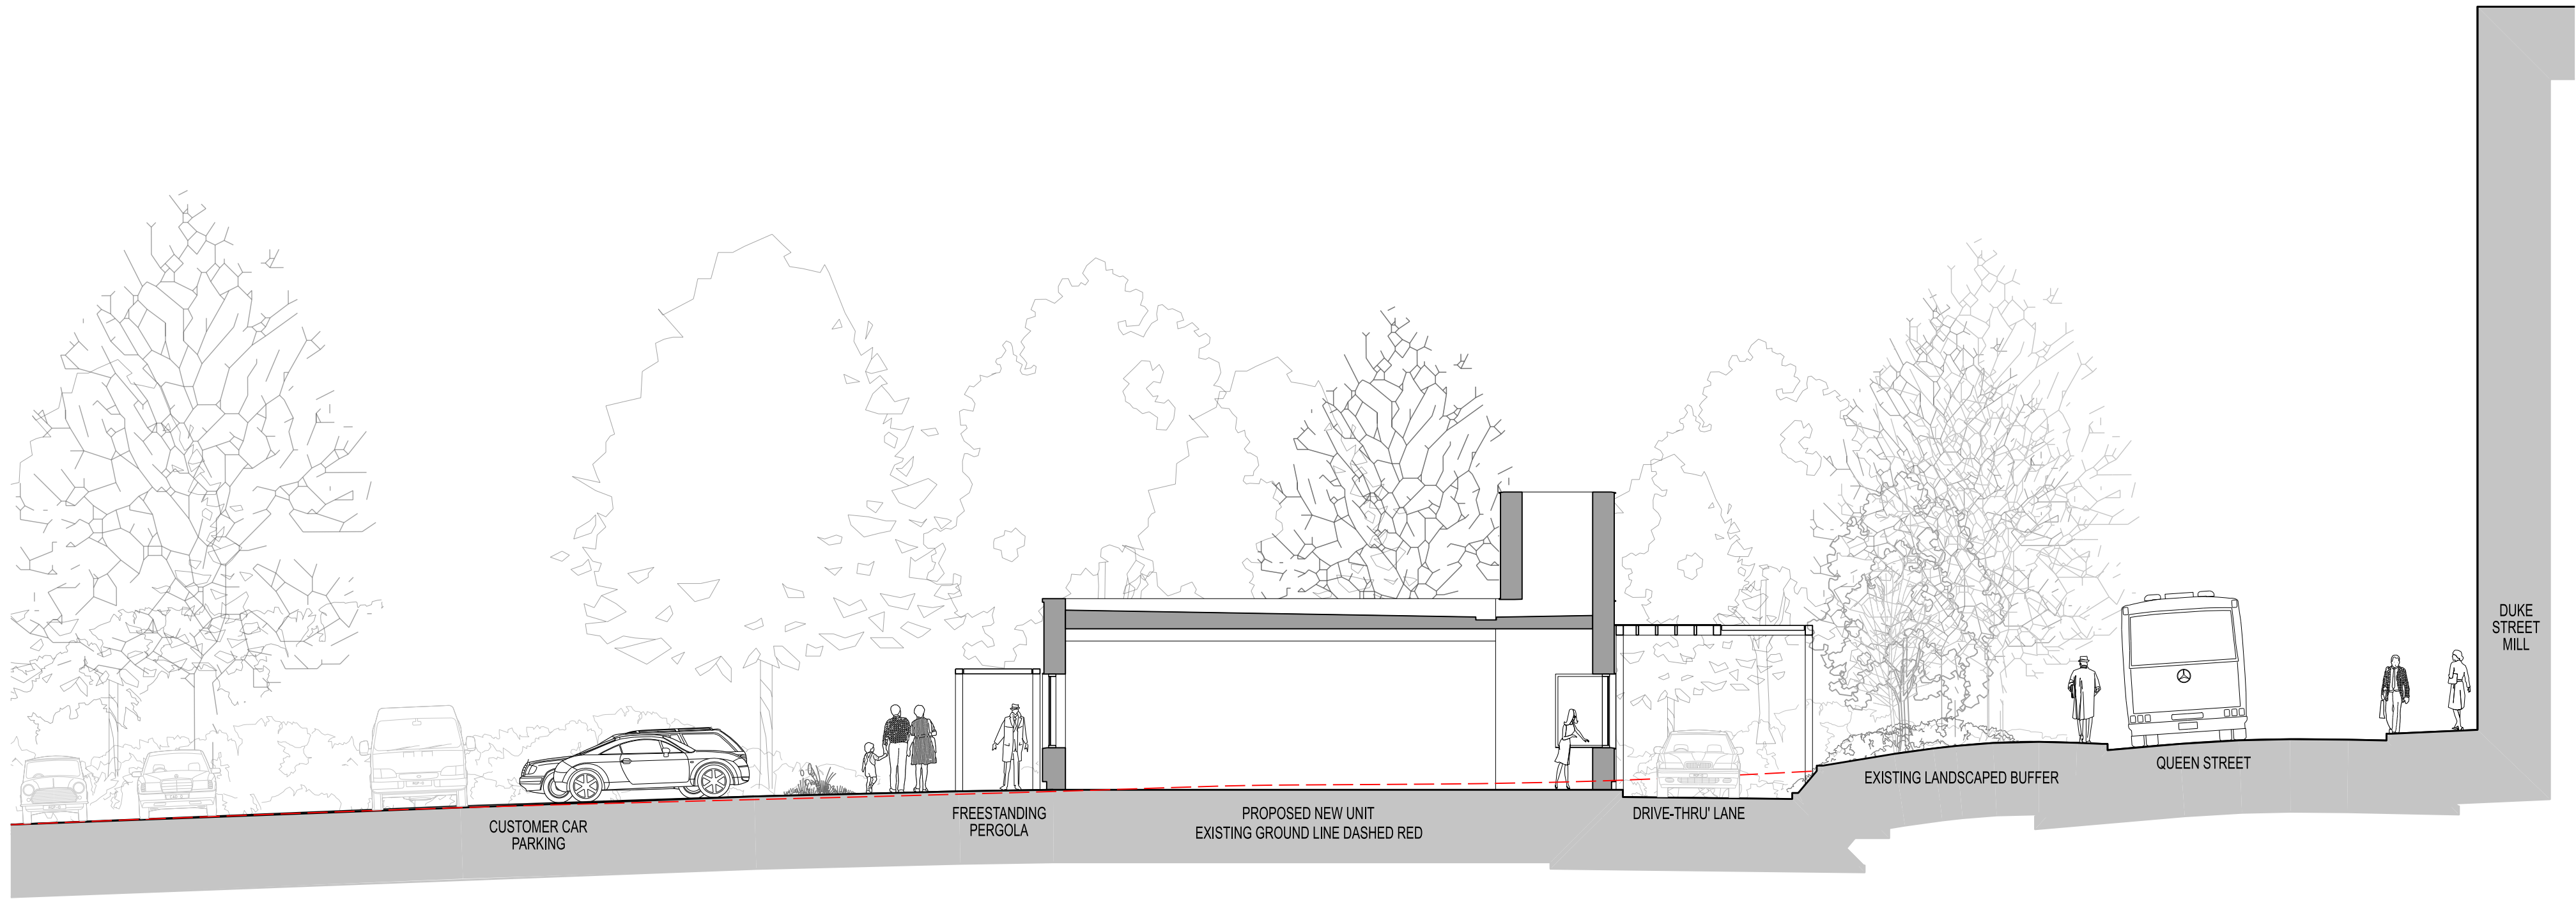

LONG SECTION AA
TAKEN THROUGH PICK-UP WINDOW LOOKING SOUTH WEST TOWARDS WHITEHALL STREET

REV. DATE NOTES INIT.

CLIENT / PROJECT

GLENBROOK
ST. MARYS GATE
ROCHDALE

DRAWING TITLE
PROPOSED SITE SECTION AND
CONTEXTUAL FRONT ELEVATION

STATUS
PLANNING

DATE 10.02.23 DRAWN AJP SCALE @ A1 1:100

PROJECT NUMBER UNIT F/BLOCK C / S/B CODE TYPE & NUMBER REVISION LETTER

DRAWING NO. 11390 PL S02

Site Location Plans L GA Plans P Elevations E
Sections S Details D Profs Colour C

THE RATCLIFFE GROVES PARTNERSHIP

MANCHESTER
100 MANCHESTER ROAD
BURF LANCASHIRE BL5 6TD
www.rgp.co.uk

LONDON
19 REDFORD ROW
LONDON WC1R 4EB
T. 020 7600 6666 E. london@rgp.co.uk

