


The use of this data by the recipient acts as an agreement of the following statements.
Do not use this data if you do not agree with any of the following statements:-

Ryder Architecture has co-ordinated relevant information received from third parties, but are not responsible for the content of the information received from others.


The controlled version of this drawing should be viewed in DWG or PDF format not DWG or other formats. All prints of this drawing must be made in full colour.

Where this drawing has been based upon Ordnance Survey data, it has been reproduced under the terms of Ryder Licence No. 100000144. Reproduction of this drawing in whole or in part is prohibited without the prior permission of Ordnance Survey.

Do not scale the drawing. Use figured dimensions in all cases. Check all dimensions on site. Report any discrepancies in writing to Ryder before proceeding.

 

Key Plan :

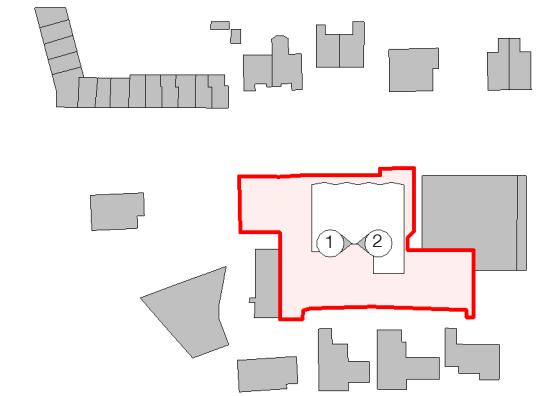


Key

- 1 Red brick
- 2 Dark grey Roof Slate
- 3 Grey aluminium framed windows
- 4 Grey aluminium deep reveals to windows
- 5 Grey aluminium rainwater goods
- 6 Shrubs/planting behind metal railings, colour to match window frames
- 7 Grey aluminium canopy
- 8 Glazed curtain wall with grey aluminium framing
- 9 Glazed single door with grey aluminium framing
- 10 Grey aluminium single fire escape door
- 11 Grey aluminium panel
- 12 Corbelled brick pattern
- 13 Grey aluminium railing
- 14 Covered bin store (see landscape info)



1 Proposed West Elevation 2
1:100

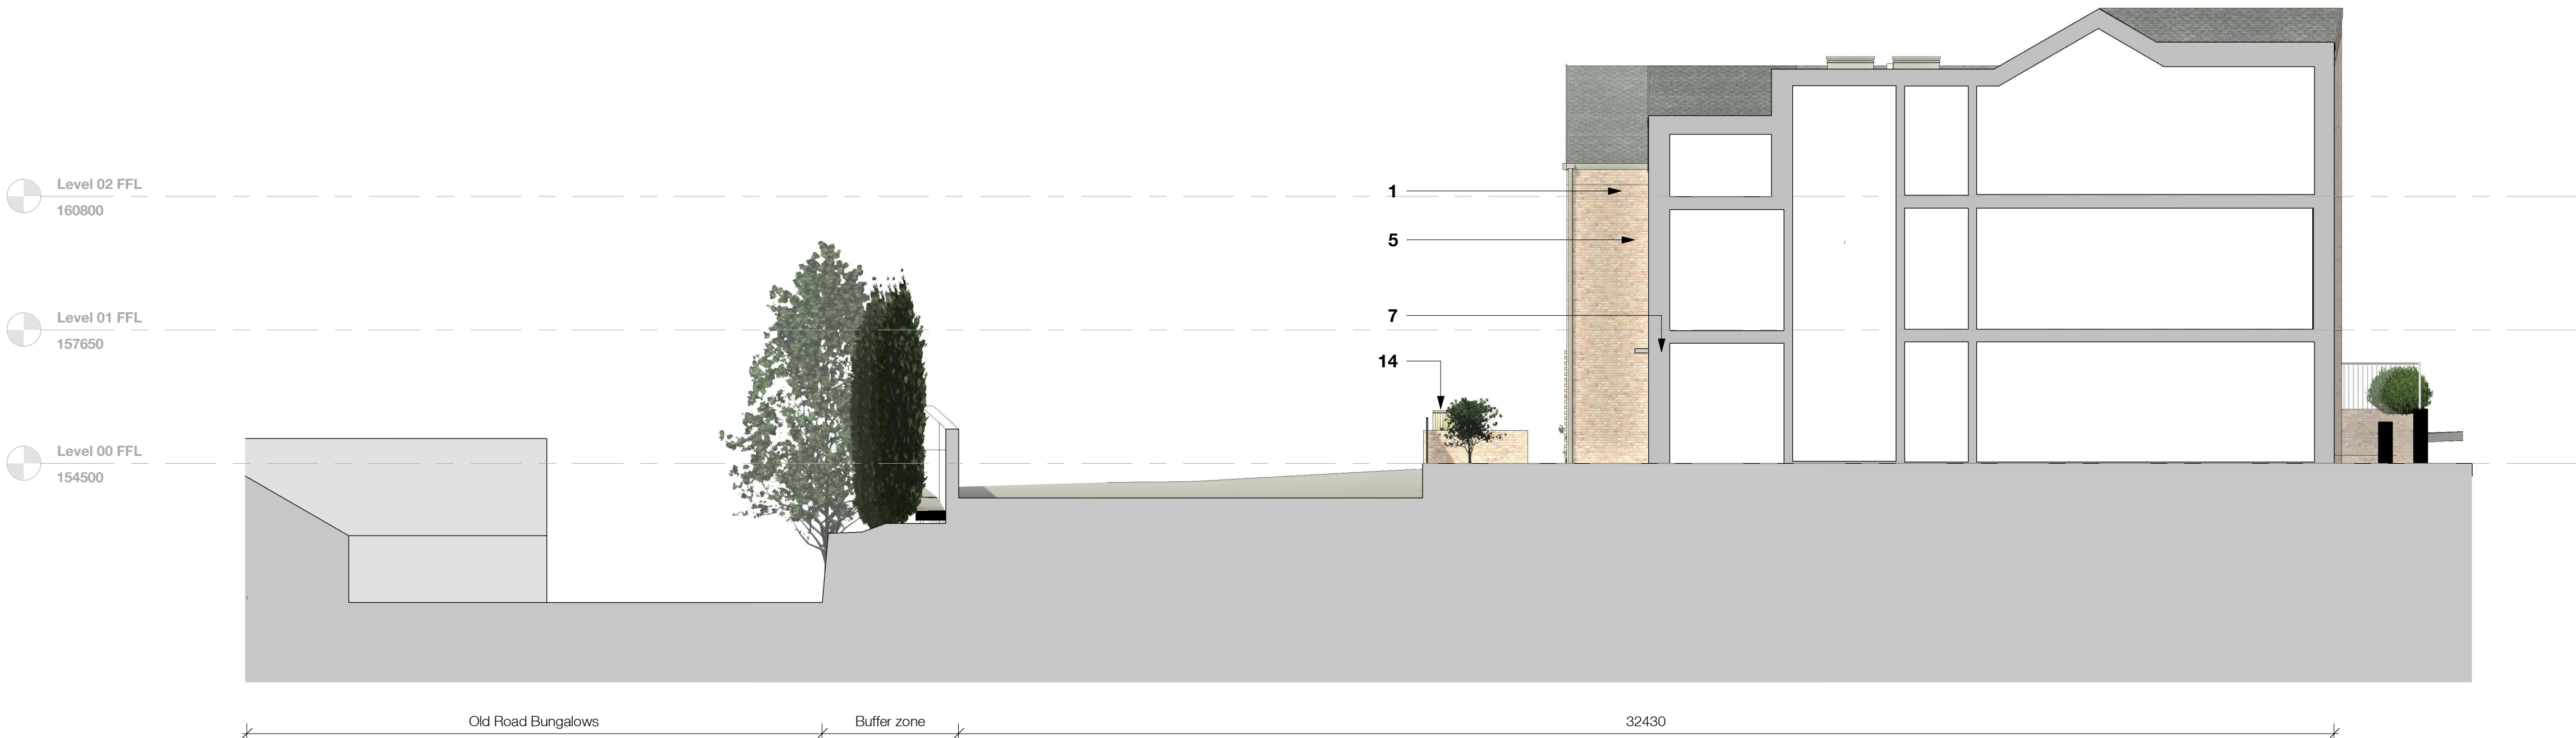

2 Proposed East Elevation 2
1:100

P3	Scheme revised for planning	LWA	AWI	17/07/24
P2	Scheme revised for planning	AWI	AAL	12/06/24
P1	Drawing Updated based on planning comments	DPA	FTA	26/10/23

Rev	Description	Drawn	Checked	Date
-----	-------------	-------	---------	------

Suitability
Information

Project
PossAbilities
Wuerdle Street
Halifax Road, Rochdale, OL12 9QD

Drawing
Proposed GA Elevations

Drawing Number	Project ID	Originator	Zone	Level	Type	Role	Number
POSWD	- RYD	- 00	- XX	- DR	- A	-	3603
Project Number	Scale at A1	Status	Revision				
10745-01	As indicated	S2	P3				