
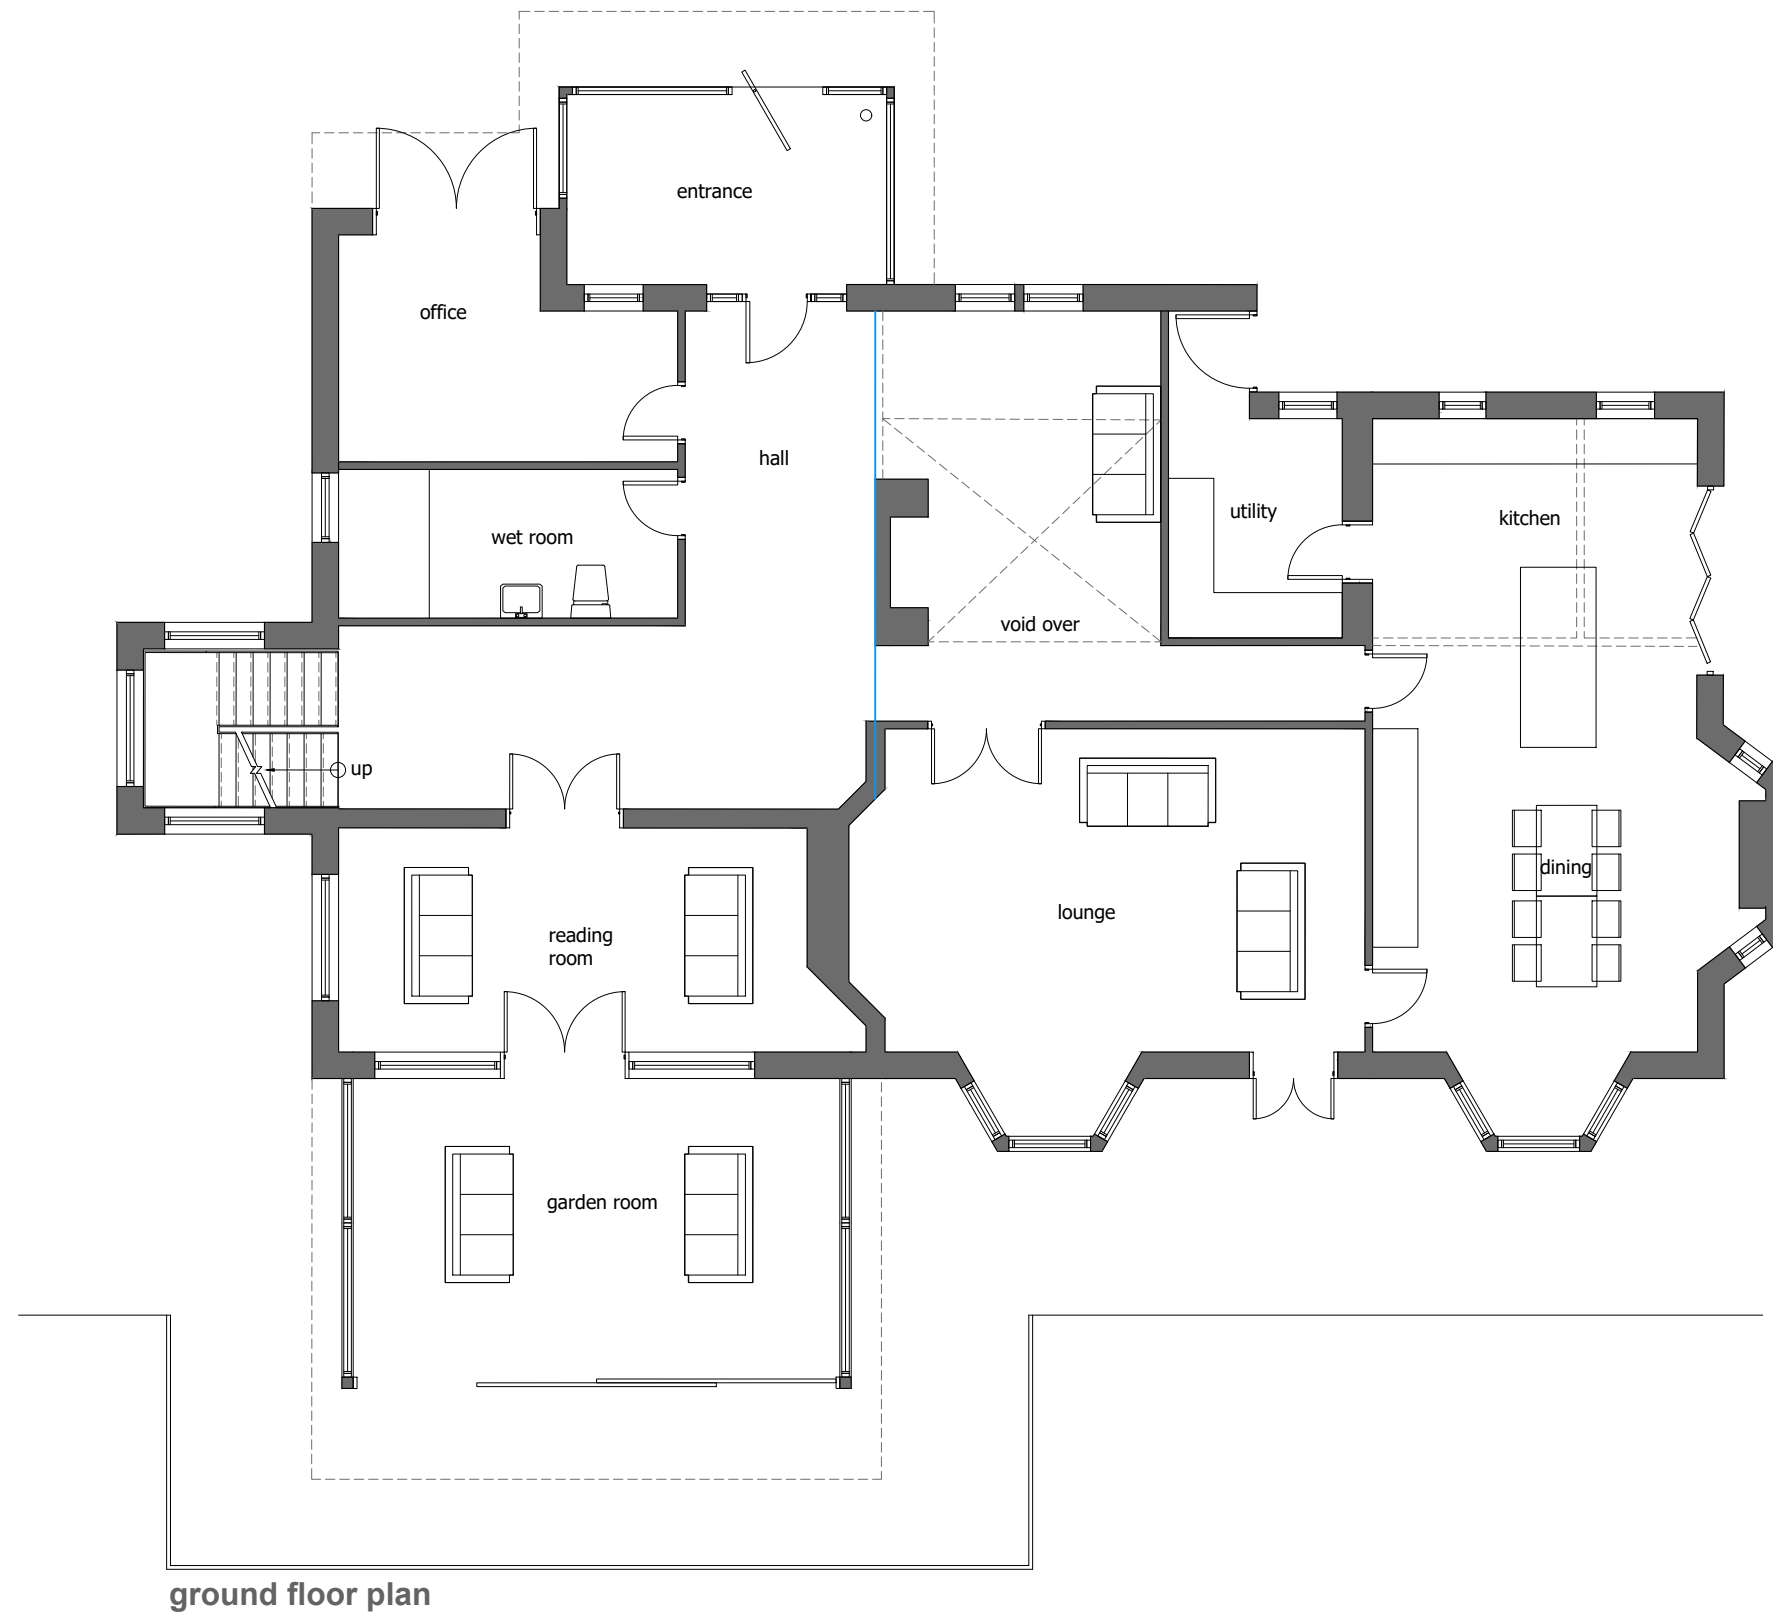
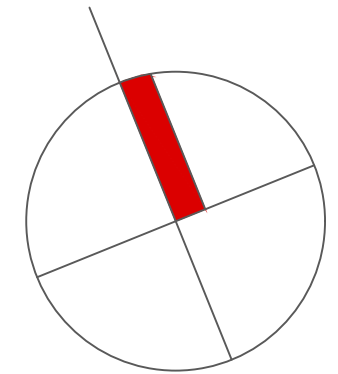


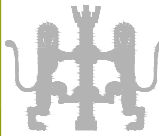

ground floor plan

Mark Sharples Red House 13 Broadhalgh Bamford Rochdale	Ground Floor Plan as Proposed	contract no	drawing no	revision	Planning Revisions: A. Existing glazed screen to rear retained and single storey extension designed to be more light-weight and transparent in complimentary materials.PDC.August 2022 B. Proposed front extension deleted and replaced with fully glazed porch. Rear extension design amended. PDC.April 2024 C. Entrance lobby reduced in size and opening to study amended.PDC.October 2024	Blue Pit Mill Queensway Castleton Rochdale OL11 2PG +44 (0)1706 631347 info@cjpartnership.com www.cjpartnership.com	CJPARTNERSHIP ENVIRONMENTAL ARCHITECTS 
	work to figured dimensions	3609	08	C			
	© CJ Partnership owns the copyright of this design / drawing which must not be reproduced in whole or in part without the written permission of CJ Partnership	drawn by	date October 2021	scale @ A3 1:100			