





EXISTING FRONT ELEVATION

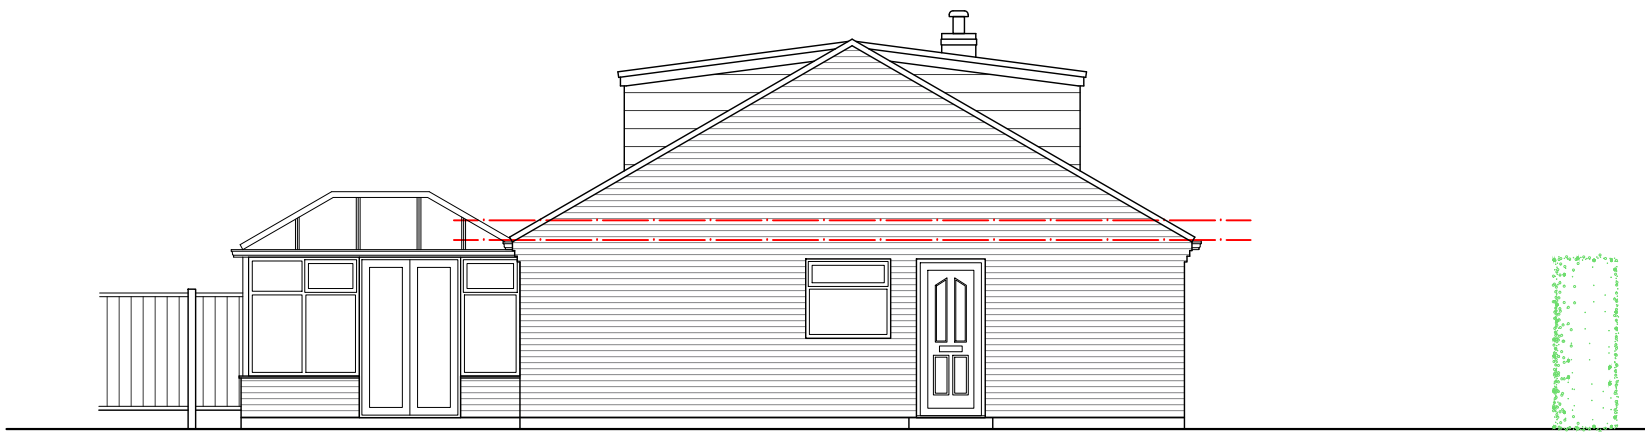


EXISTING SIDE ELEVATION




EXISTING REAR ELEVATION

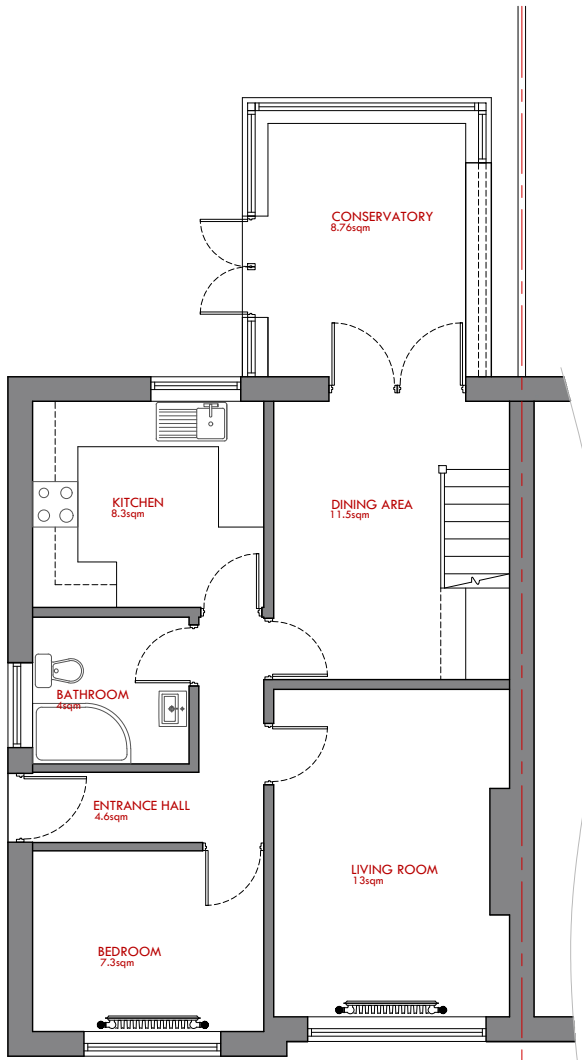

EXISTING GROUND FLOOR PLAN

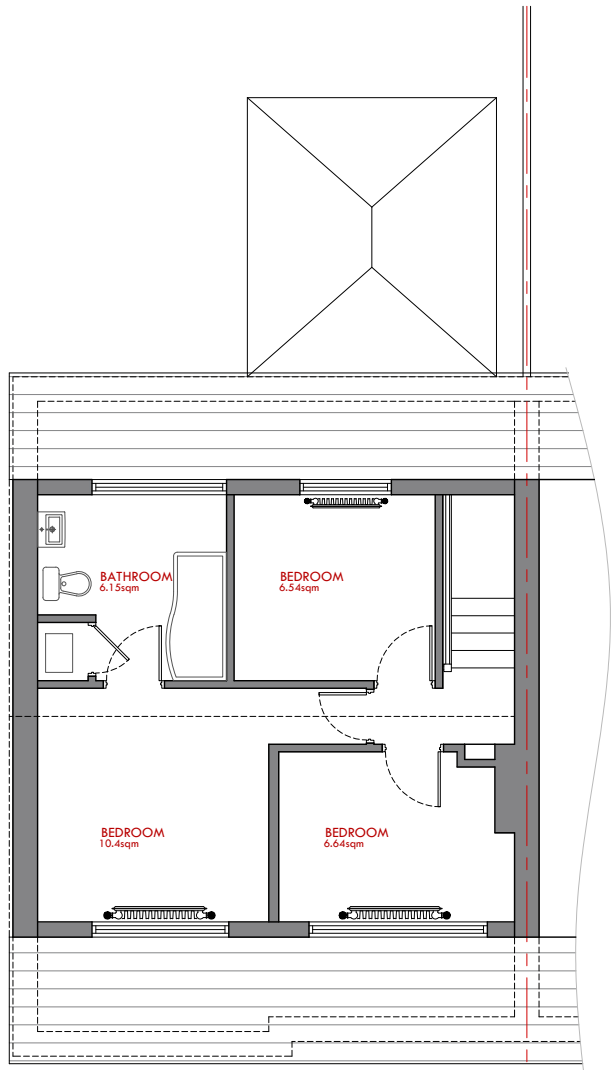

EXISTING FIRST FLOOR PLAN

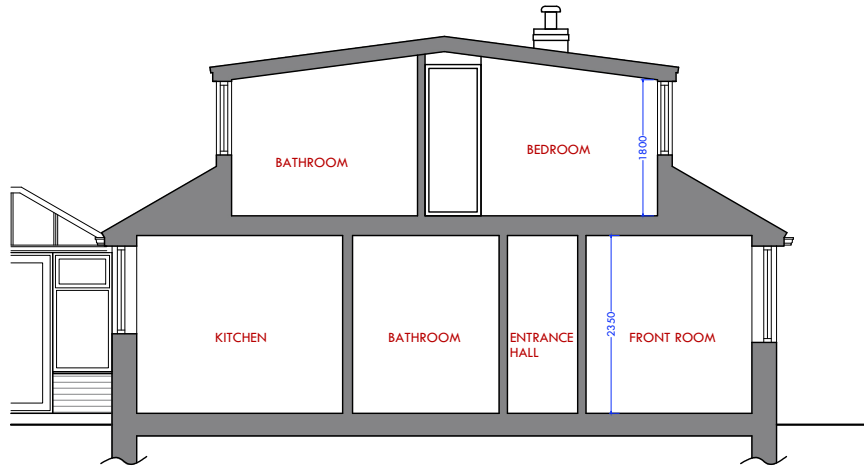

EXISTING SECTION

1:100

6 Kensington Close, Rochdale, OL16 3HJ: Existing Drawings

NB: All boundary and party wall matters to be confirmed by client and subject to necessary boundary surveys

Rev	Amendments	Date
0		
Project Title: Proposed Change of Use from C3 Use to C2 Use		
Client: Bellbrooke Care Ltd		
Site Address: 6 Kensington Close, Shaw, Rochdale		Postcode: OL16 3HJ
Drawing Sheet: Existing Plans, Elevations & Section		
Drawing Status: Planning		
Proj No: 24-244	Dwg No: P-100	Scale: 1:100 @ A3
Designed By: TMK	Drawn By: RK	Checked By: MKWA
		Date of 1st Issue: 17.09.2024
Only figured dimensions are to be used. All dimensions to be checked on site prior to construction, order or manufacture of any element. In the event of any discrepancy, notify MKW Architecture Ltd immediately. This drawing remains the copyright of MKW Architecture Ltd and shall not be copied in whole or part without prior written consent of the Company Director.		
MKW Architecture Ltd Suite 31, East Business Centre, Dawry St, Oldham, OL8 2PF T: +44(0)7932932599 E: info@mkwarchitecture.com W: www.mkwarchitecture.com		