




facing west
proposed equestrian building

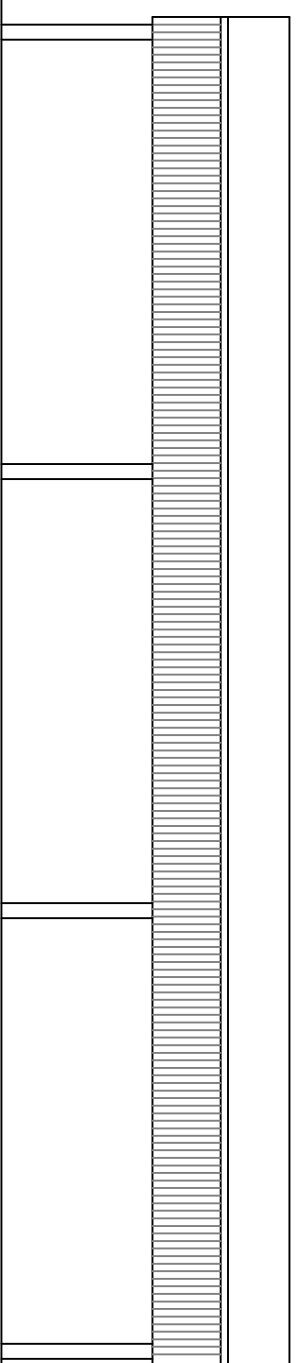


facing south

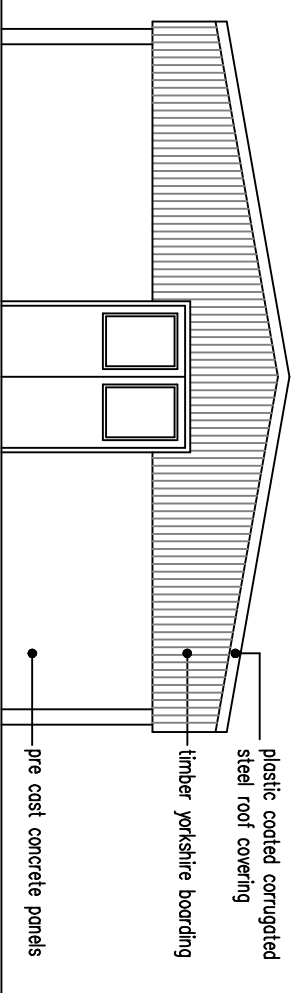


facing east

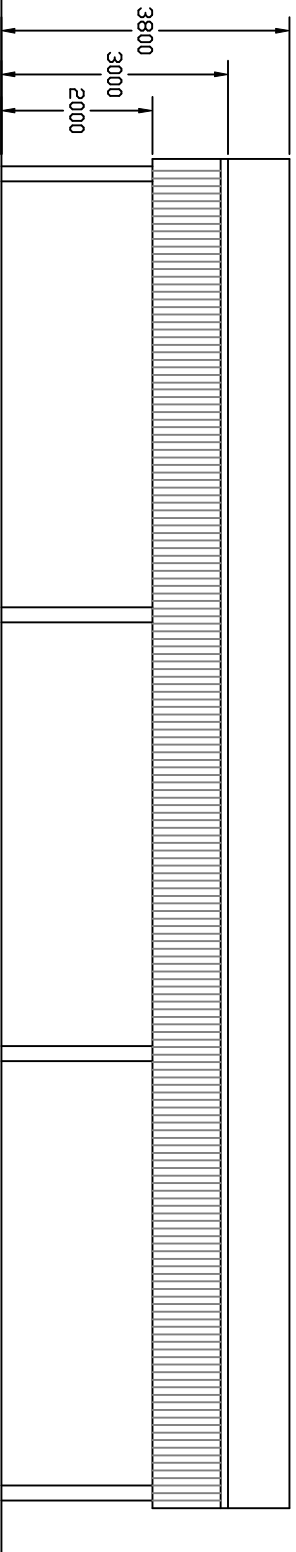

facing north

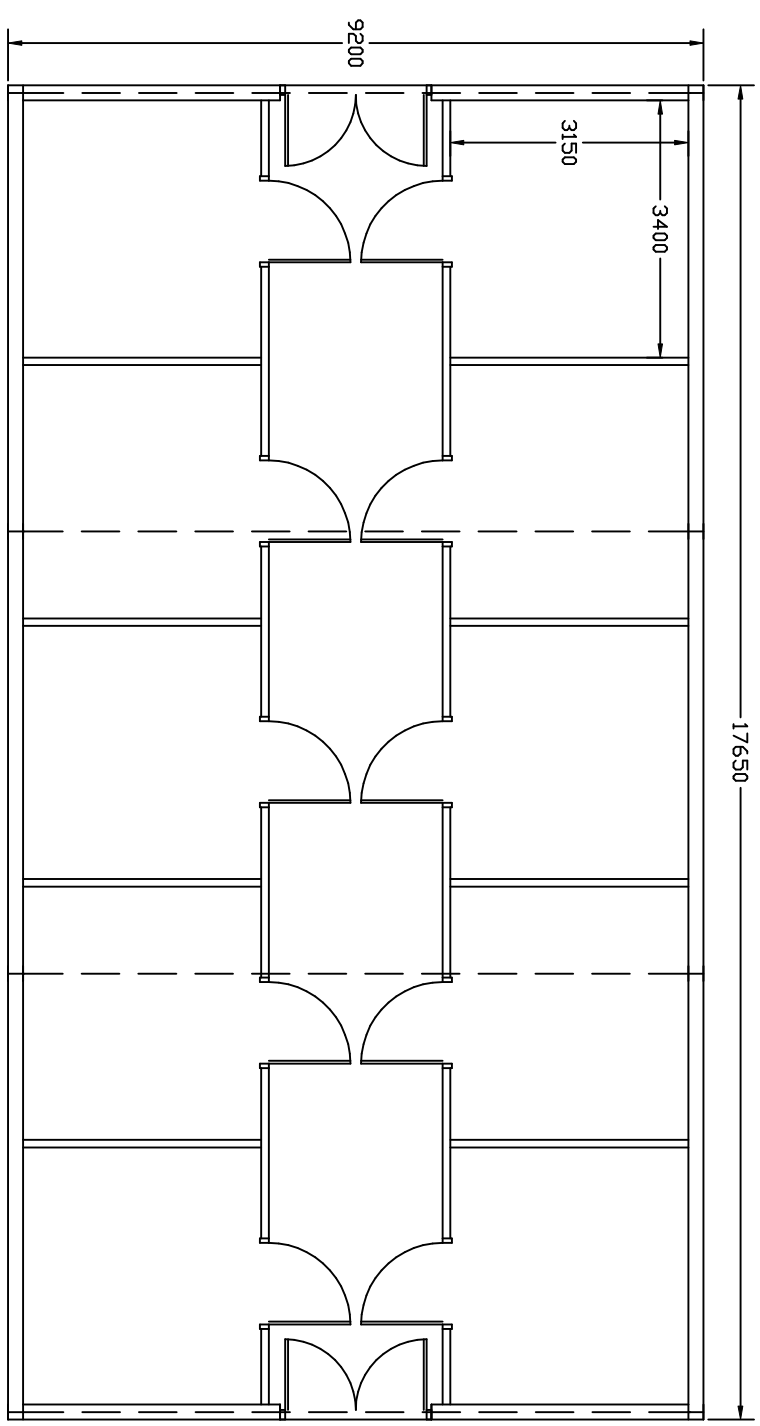

floor plan (1:100)

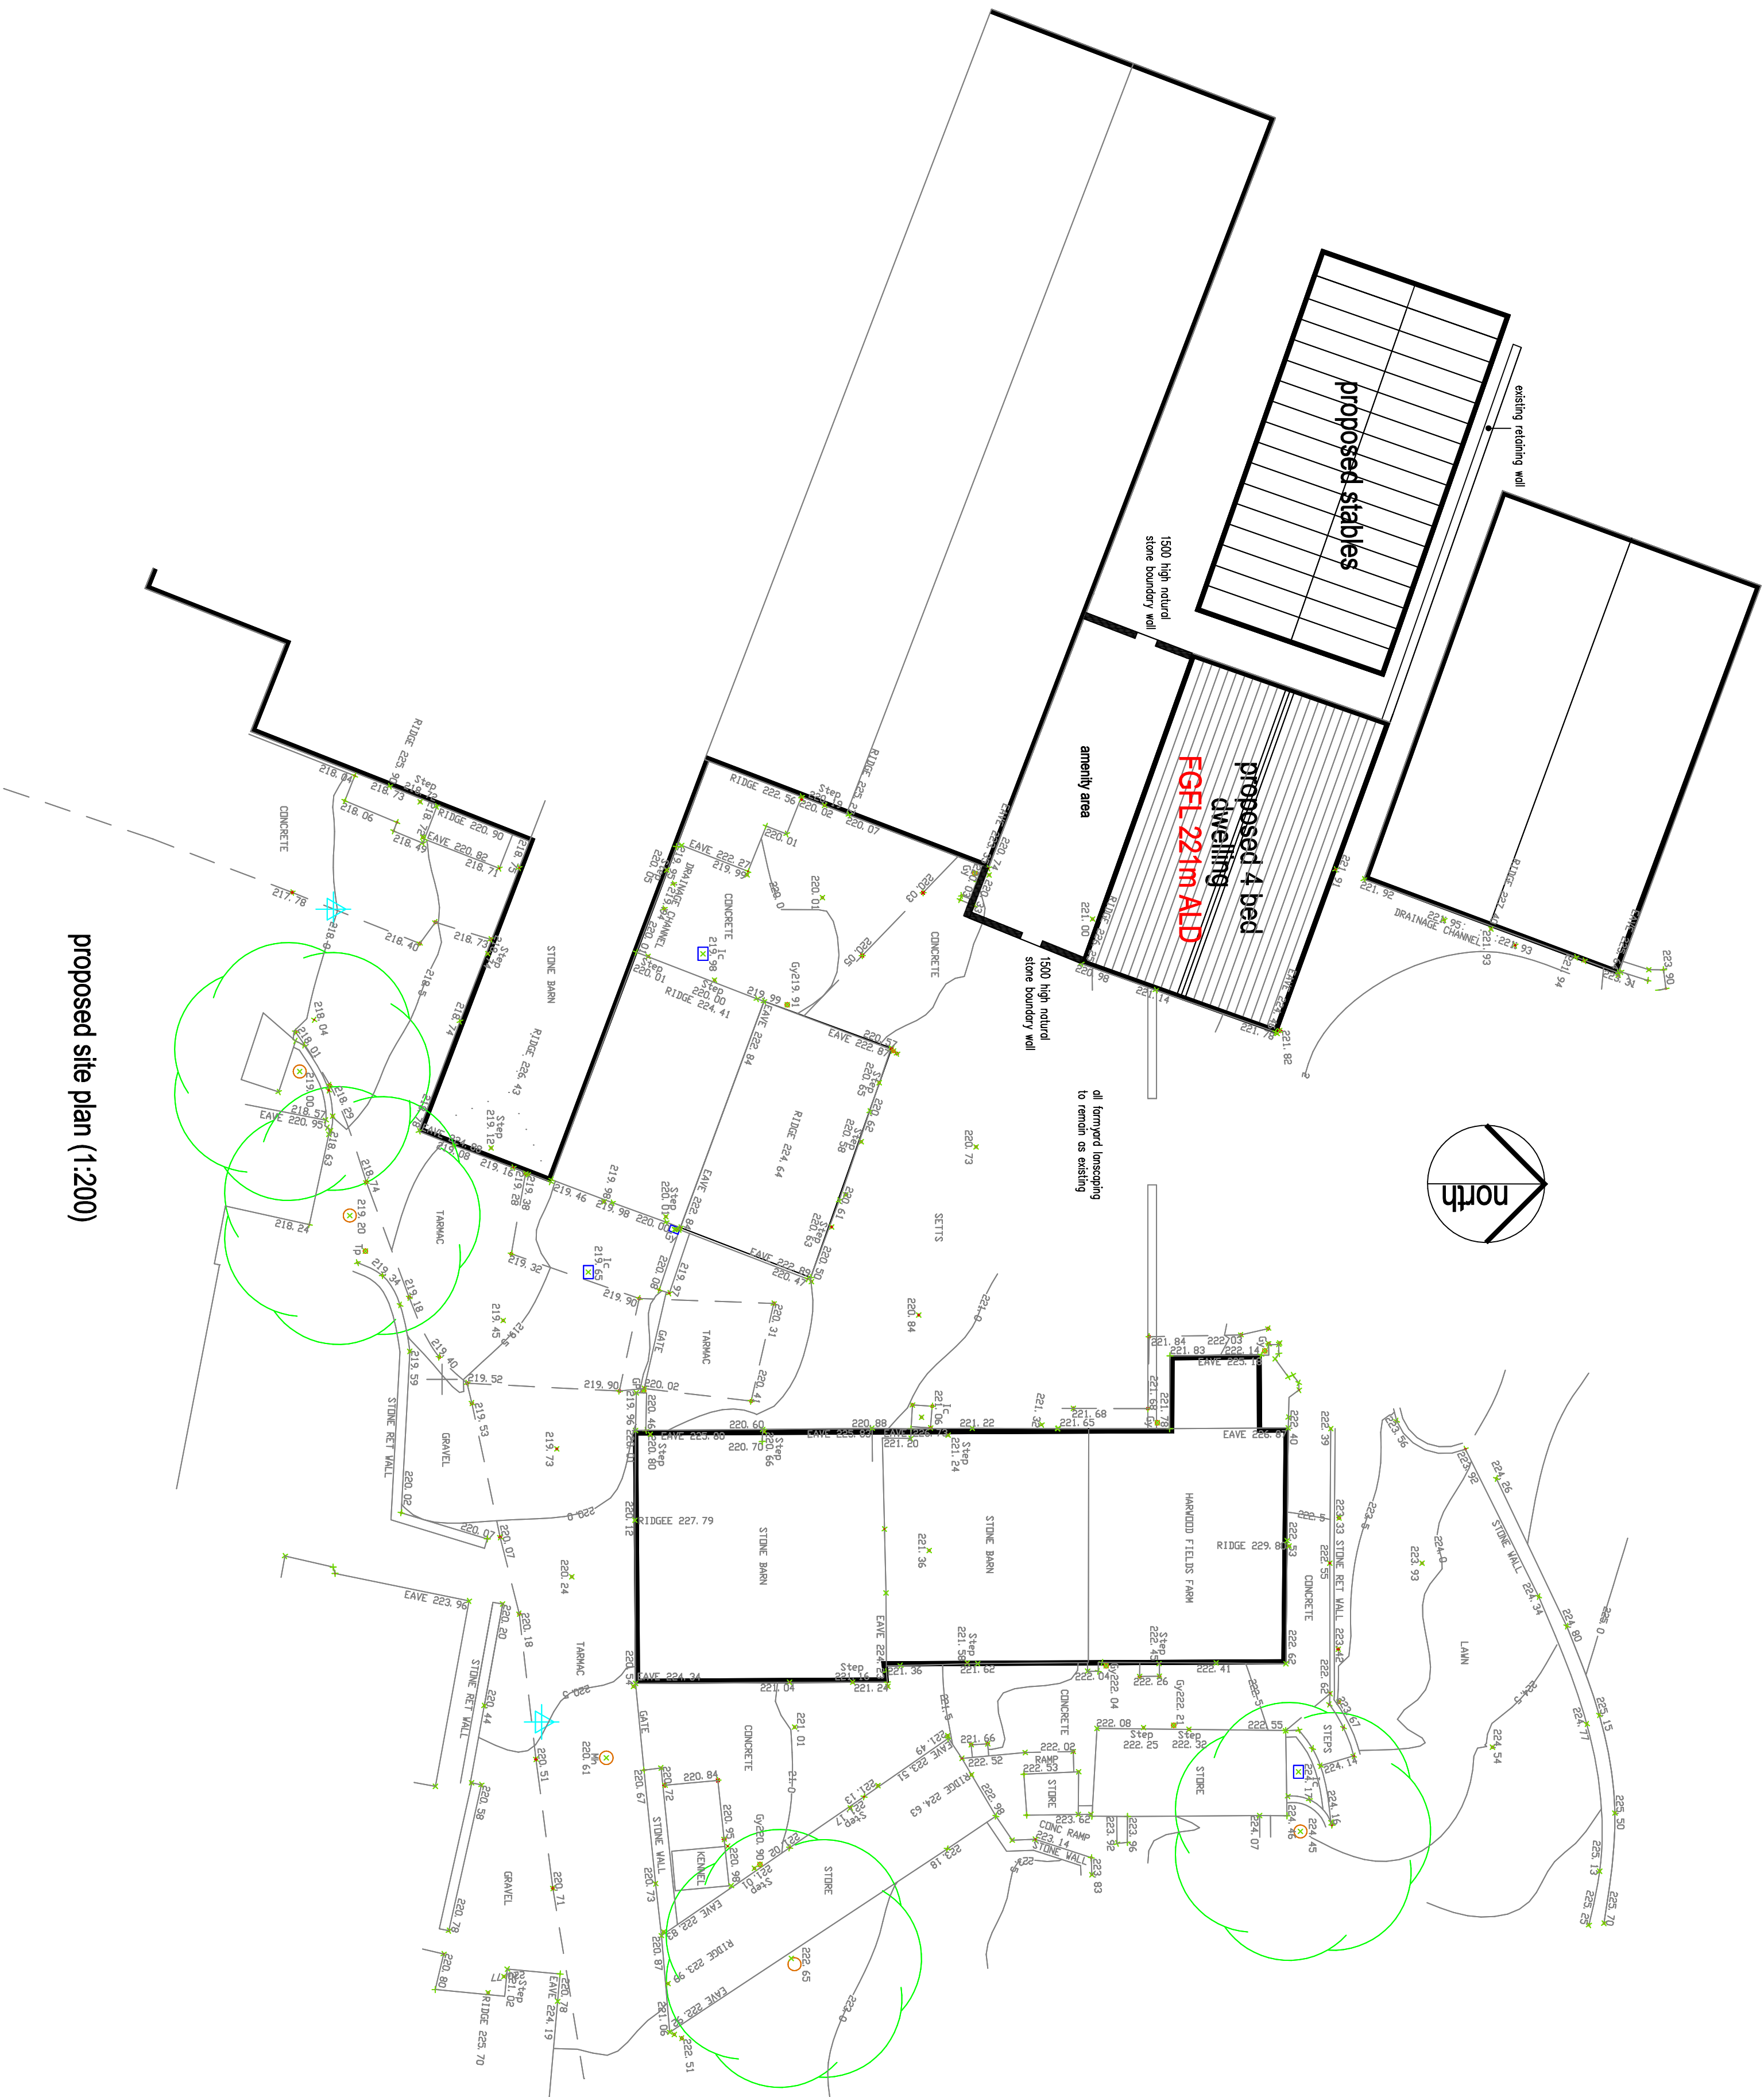


proposed site plan (1:200)

amended 14-11-2024
finished ground floor level added

proposed conversion of existing equestrian building
to form 4 bed dwelling and associated replacement
equestrian building at
Robinsons Equestrian
Harwood Fields Farm
Birtle

scale 1:100 1:200 @ A1

 

linear scale 1:100 @ A1

drawing number SR-24-09-23-B2

Rae Cornell Associates Building Design and Planning Consultants
214 Burnley Road Bacup Lancashire
01706 873000