


CDM REGULATIONS 2015
1. CONTRACTOR TO NOTE THE RESULTS OF THE GROUND INVESTIGATION REPORTS BY EARTH, ENVIRONMENT & GEOTECHNICAL (March & April 2023), LK GROUP (Feb 2020).
2. CONTRACTOR TO AGREE ANY EXCAVATION OR FILLING WORKS ADJACENT THE ROCHDALE CANAL BOUNDARY WITH THE CANAL & RIVER TRUST – AREA SURVEYOR.

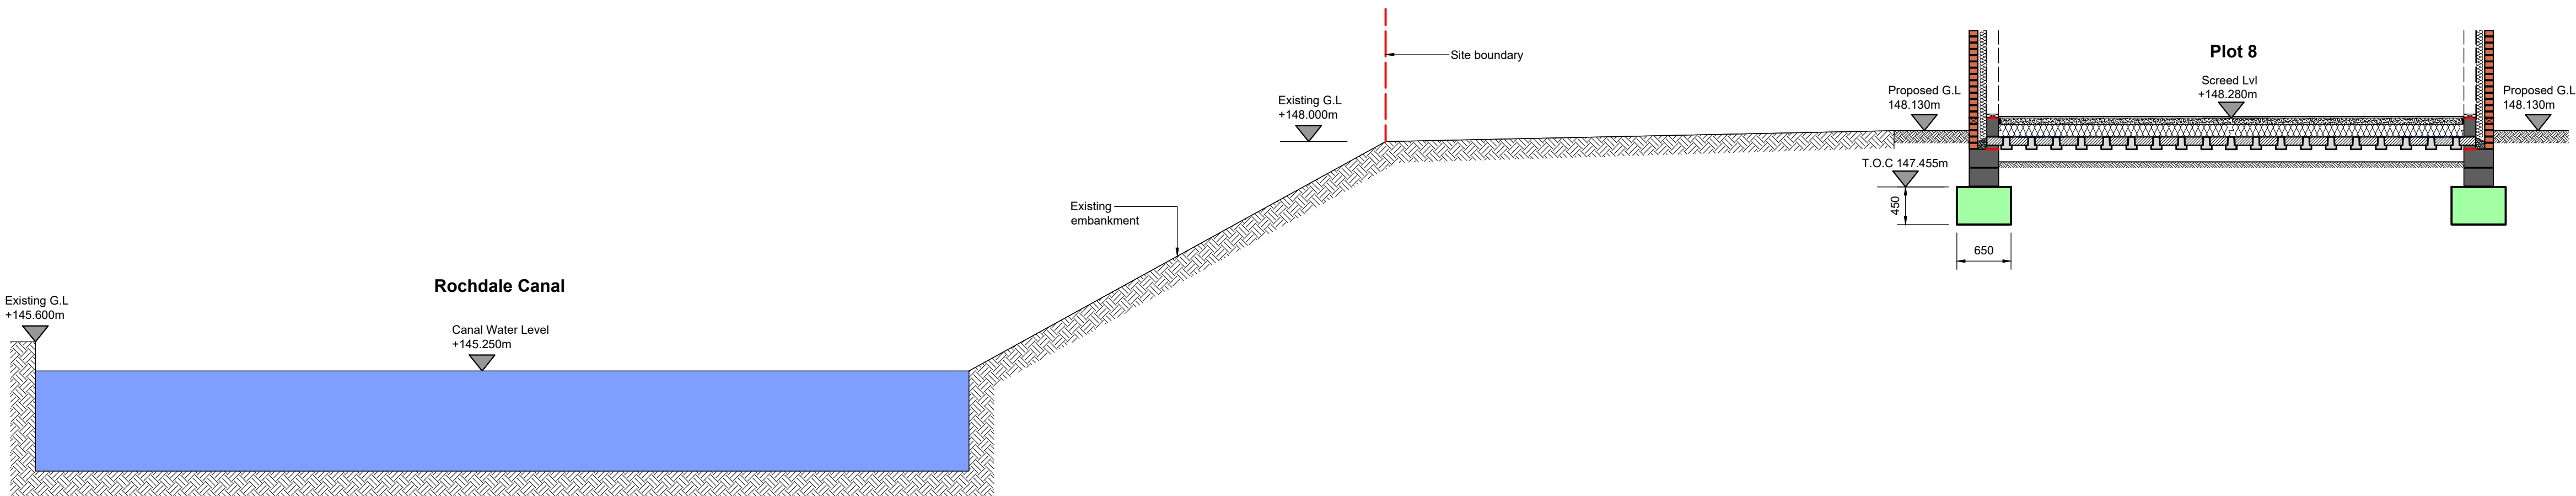

Section A-A
(Scale 1:100)



Proposed Site Plan (Plot 8)
(Scale 1:100)

To be read in conjunction with drawings EBC01070-010, EBC01070-100-1-PLT8, EBC01070-100-2-PLT8, EBC01070-100-3-PLT8.

P3	29.05.23	House Levels Revised	Comment	MM
P2	22.05.23	House FFL Raised	Comment	MM
P1	10.05.23	First Issue	Preliminary	MM
Rev.	Date	Description	Status	Rev. By



Project Proposed Housing Development,
Dobfield Road, Rochdale OL16 3AW

Title Plot 8 - House Type 03 (B1):
Plan & Cross-Section Adjacent Canal

This drawing is the property of Elliot Bond Consulting Ltd and must not be reproduced without permission.

Drawn by M.M.	Checked by P.D.	Client PIC Homes	
Scale As Shown @A1	Date May 2023	Drawing Number EBC01070-100-4-PLT 8	Rev. P3