



Dimensioning

Figured dimensions only to be taken from these designs and drawings. Work to annotated dimensions only. All dimensions to be checked on site. Architectural designers to be informed immediately of any discrepancies before work proceeds. Drawings are to be read in conjunction with relevant specifications, structural engineers and service engineers' drawings.

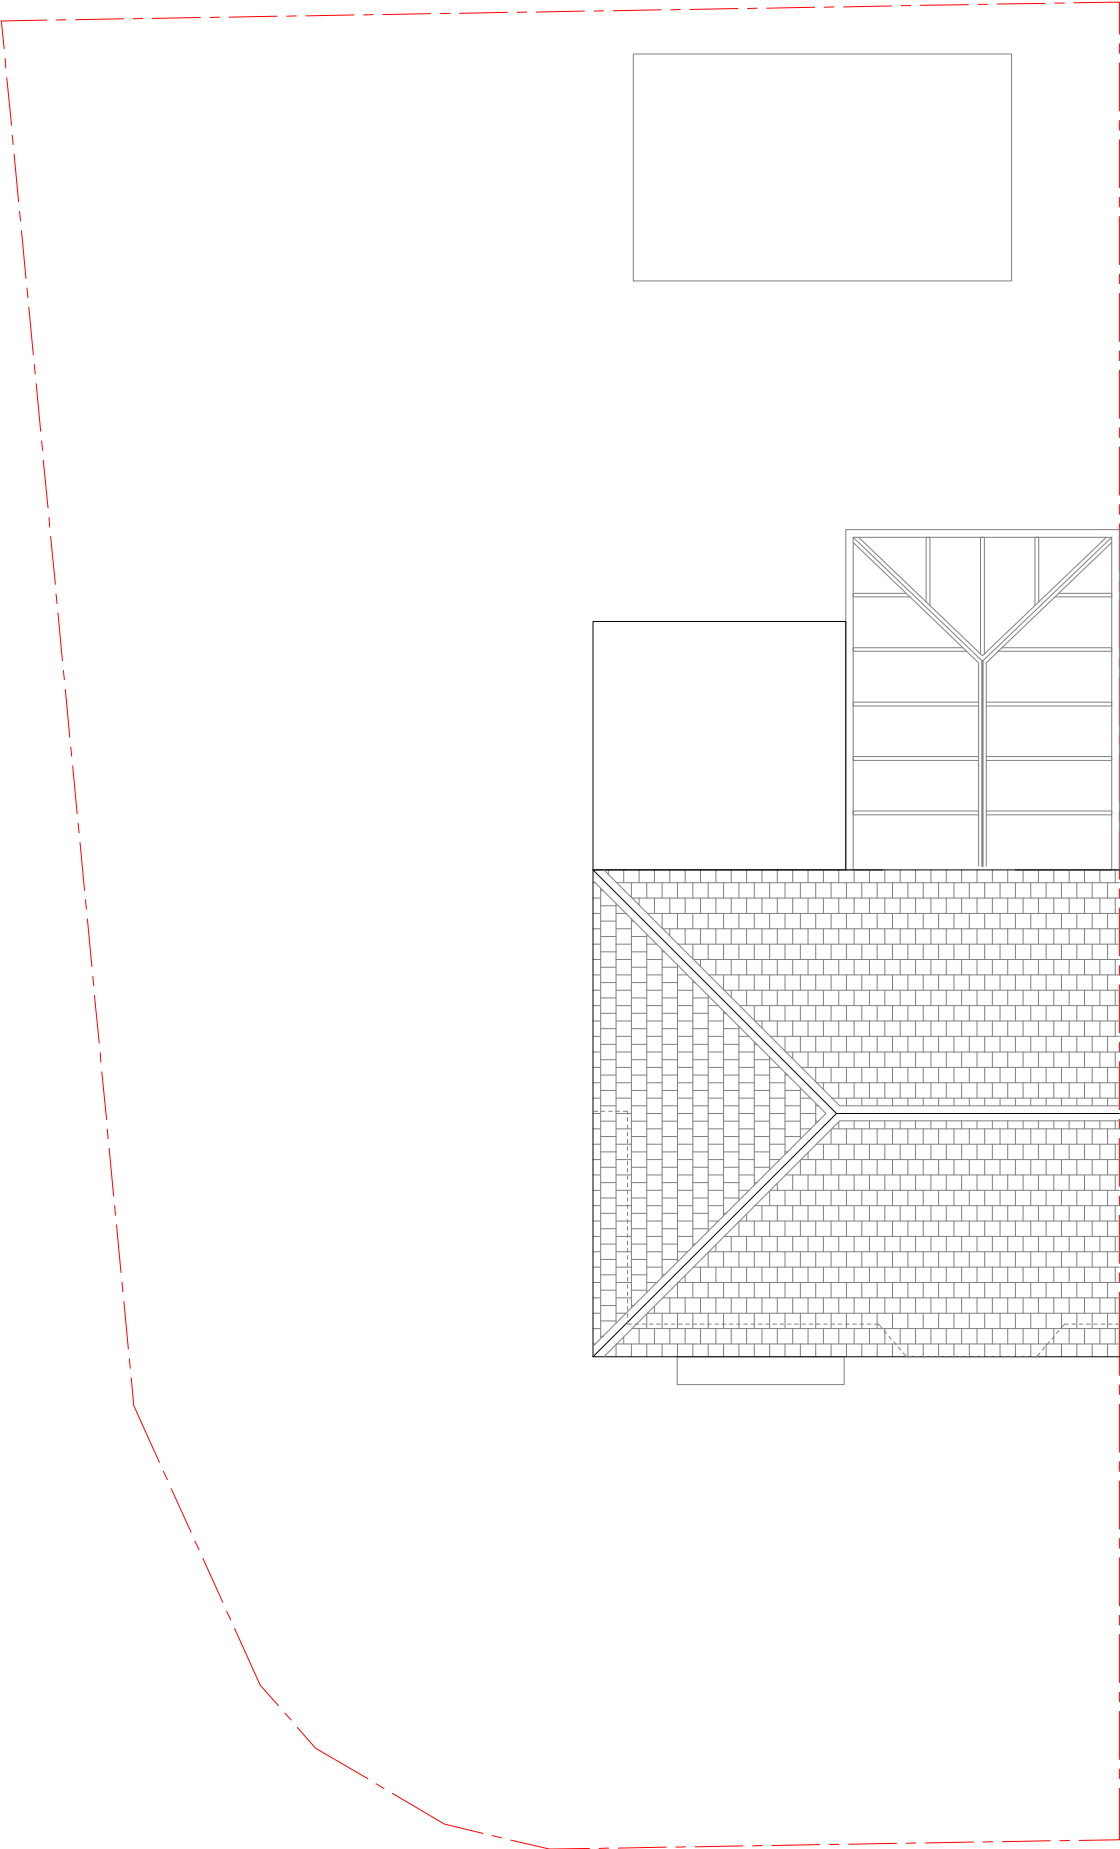

EXISTING ROOF PLAN  
1:100 @ A3

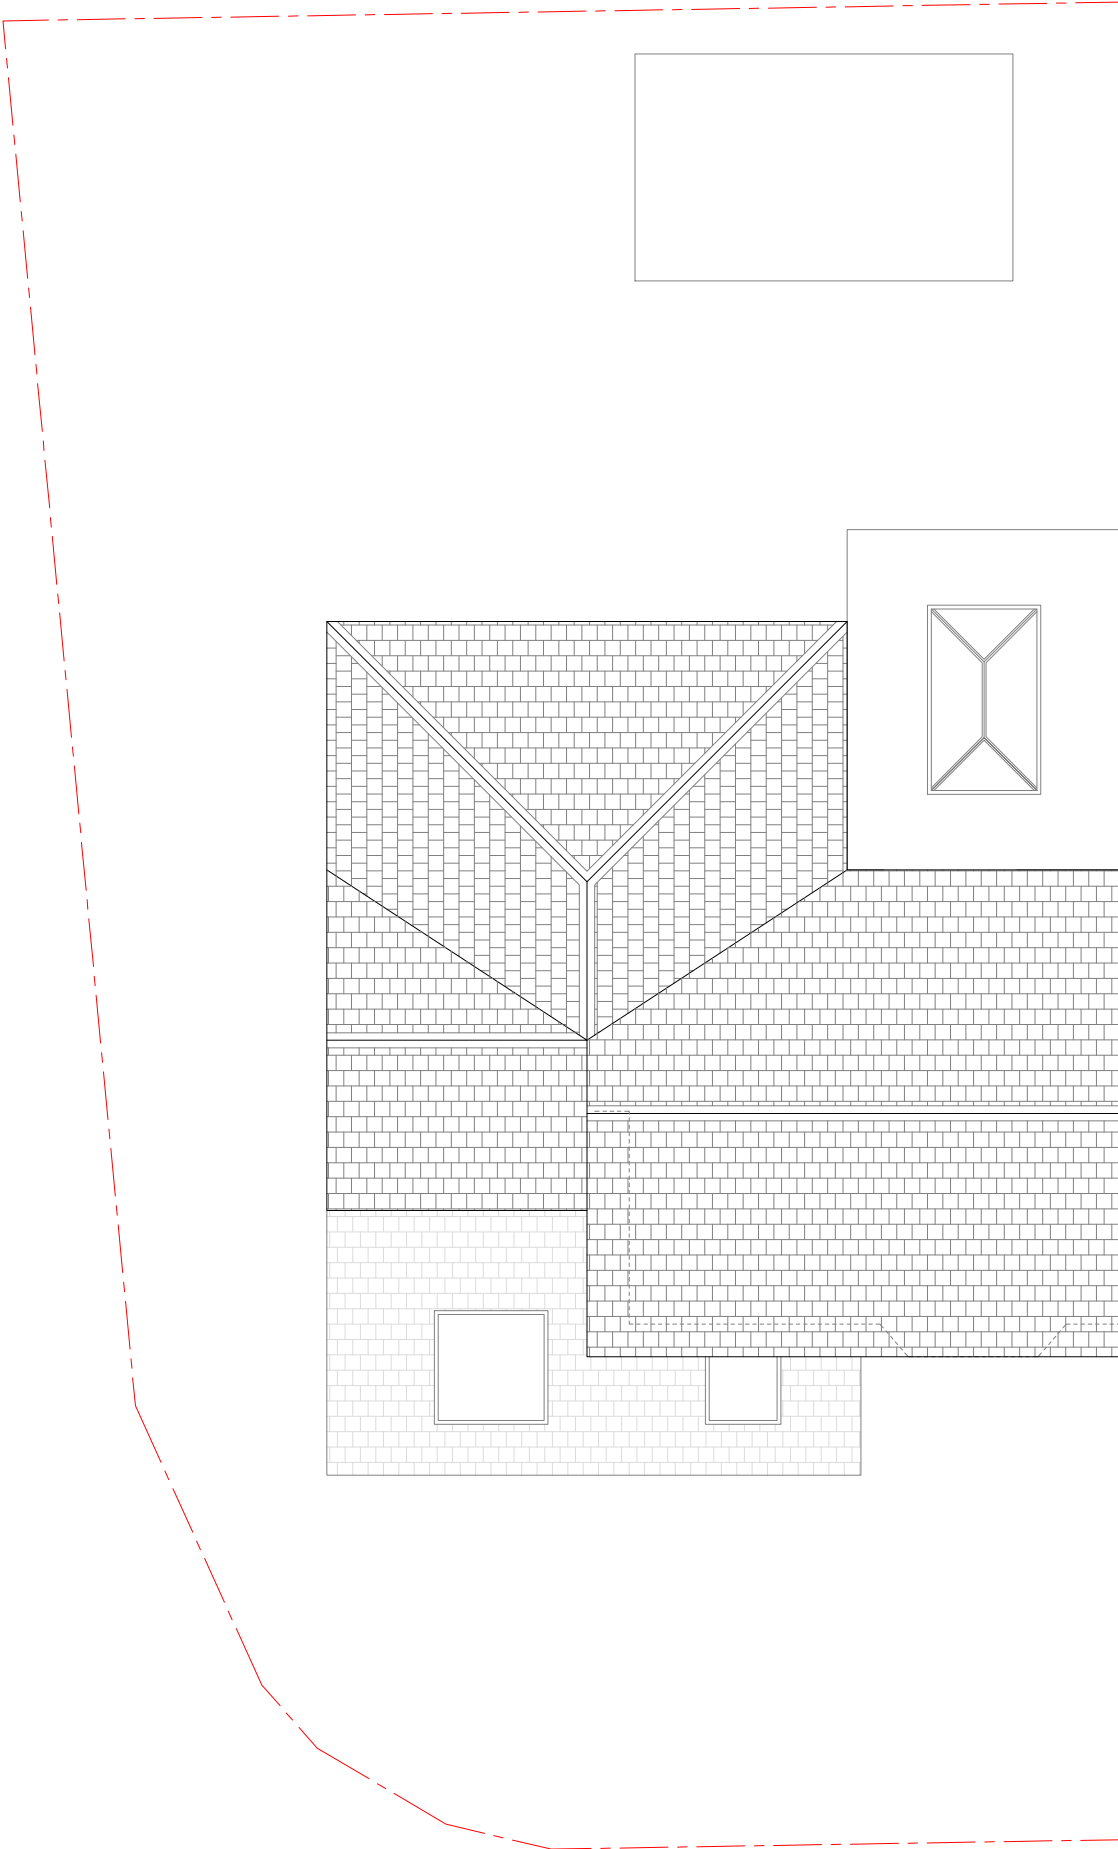

PROPOSED ROOF PLAN  
1:100 @ A3



| Rev | Date     | Description                   |
|-----|----------|-------------------------------|
| -   | 05/07/24 | Issued to client for comments |



S A L E E M  
ARCHITECTS

Architecture | Masterplanning | Graphics

CLIENT:  
Homeowner

PROJECT:  
5 Hartley Lane  
Rochdale  
OL11 2NF

TITLE:  
Existing & Proposed Roof Plans

SCALE:  
1:100 @ A3

DRAWING NO.  
Sheet 3

REV:

DATE:  
July 2024