




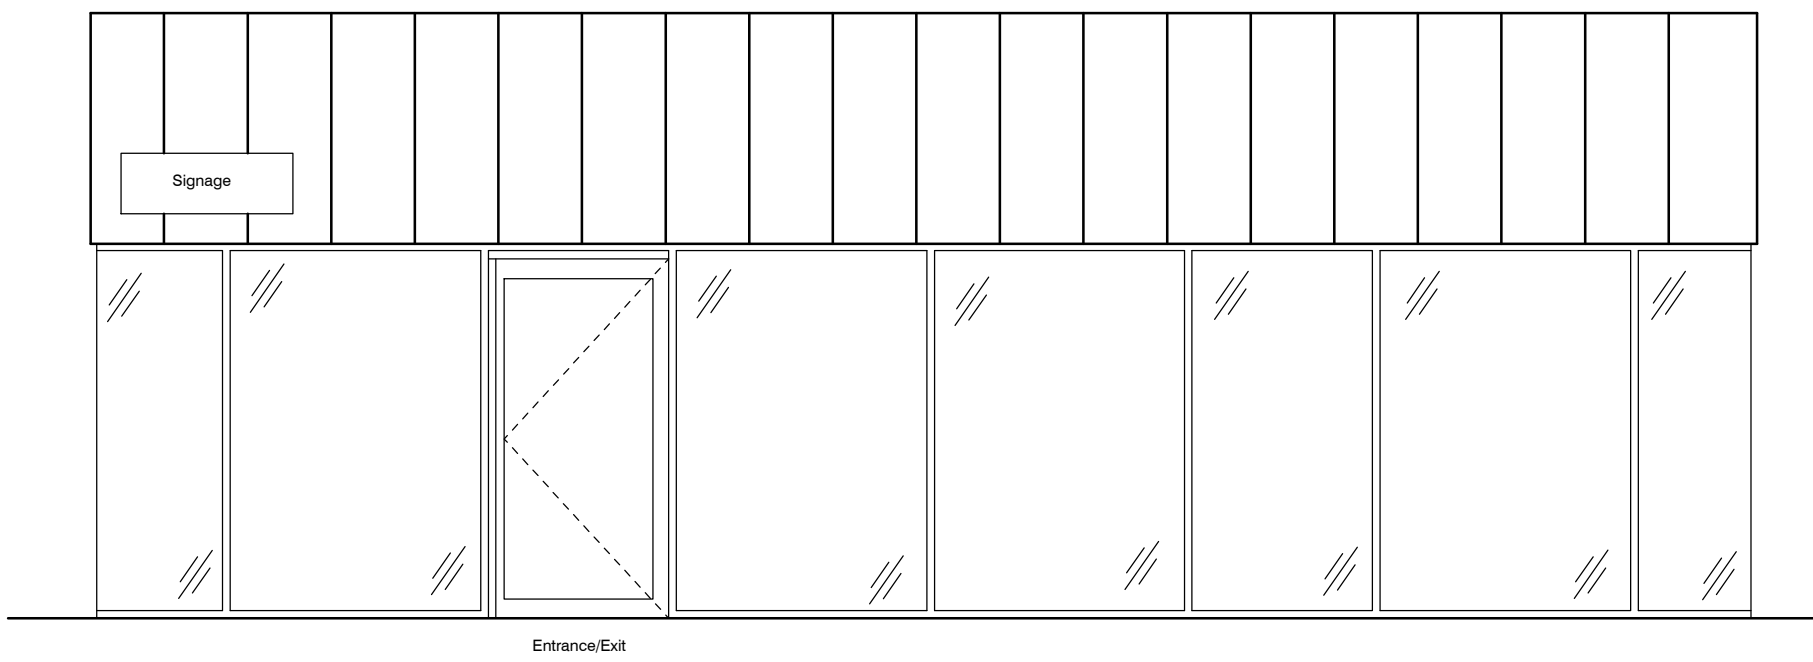


EXISTING FRONT ELEVATION (1:50)

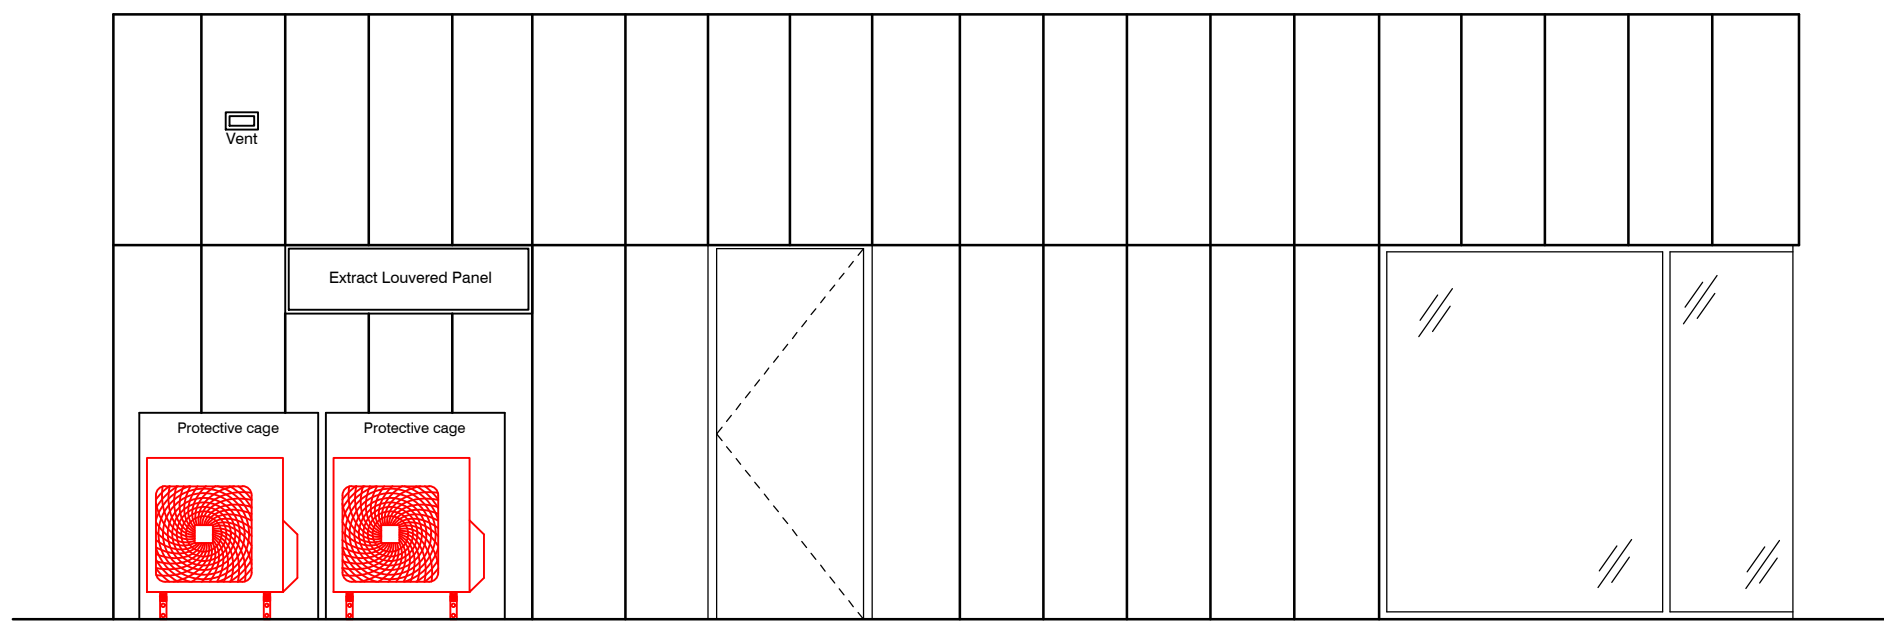

EXISTING RH SIDE ELEVATION (1:50)

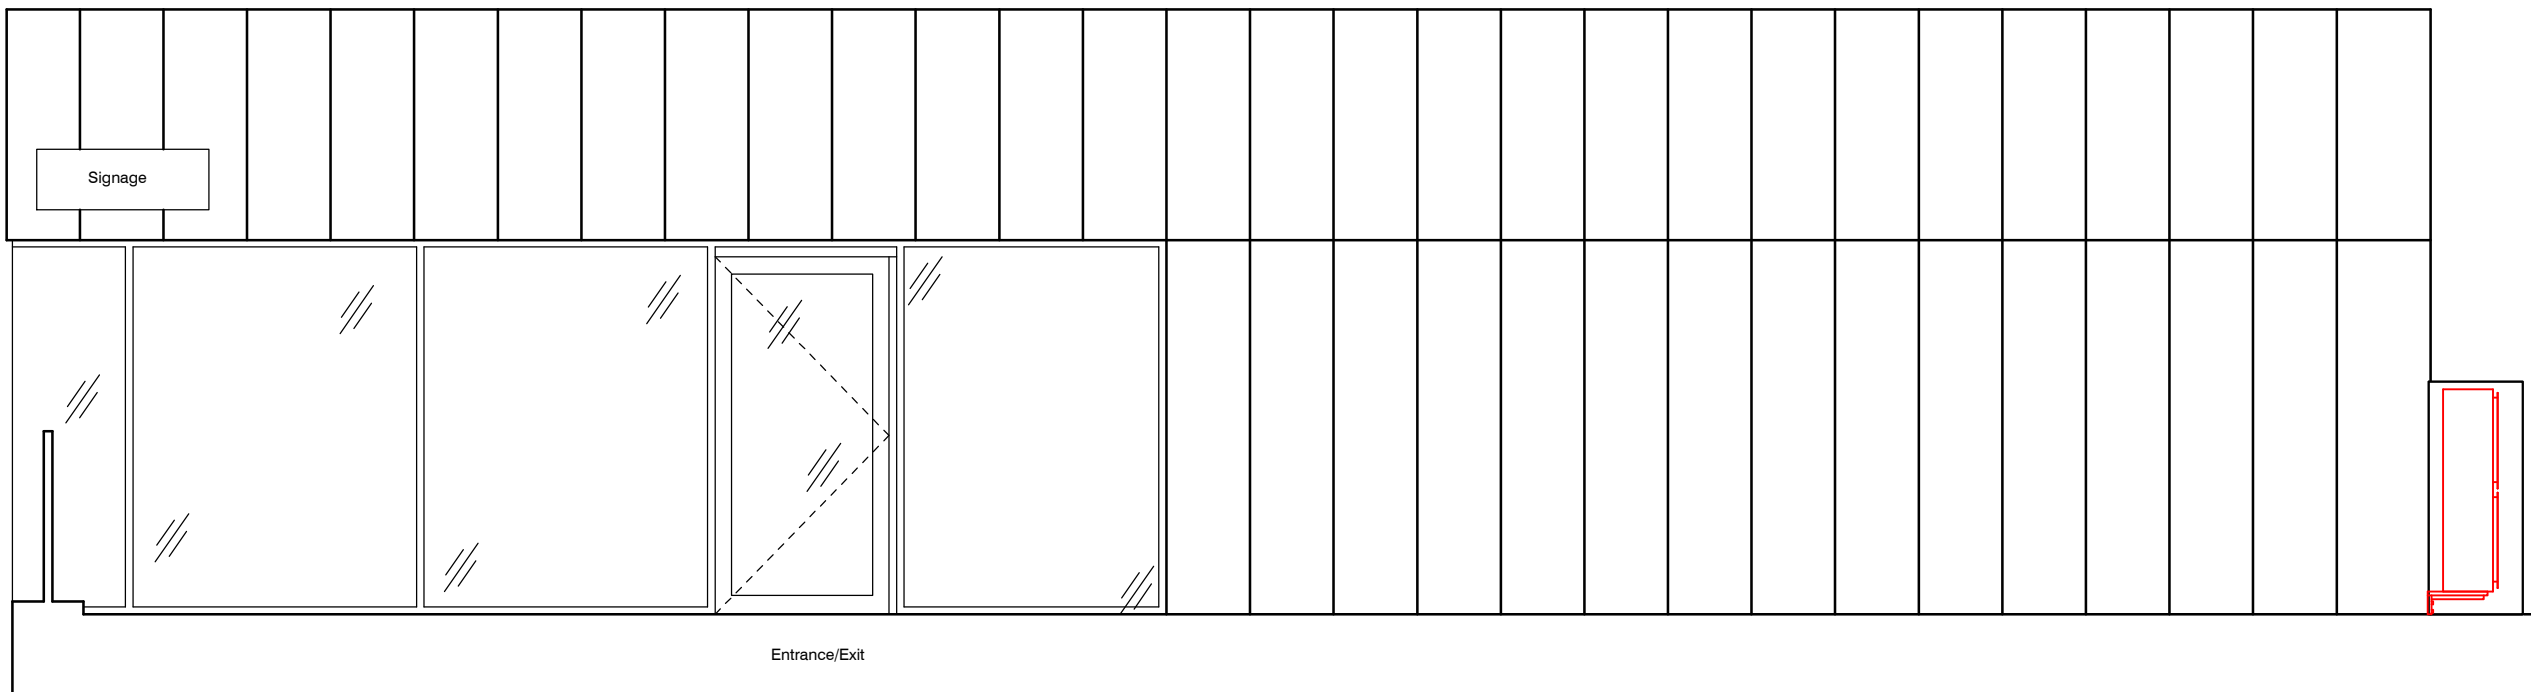

EXISTING REAR ELEVATION (1:50)

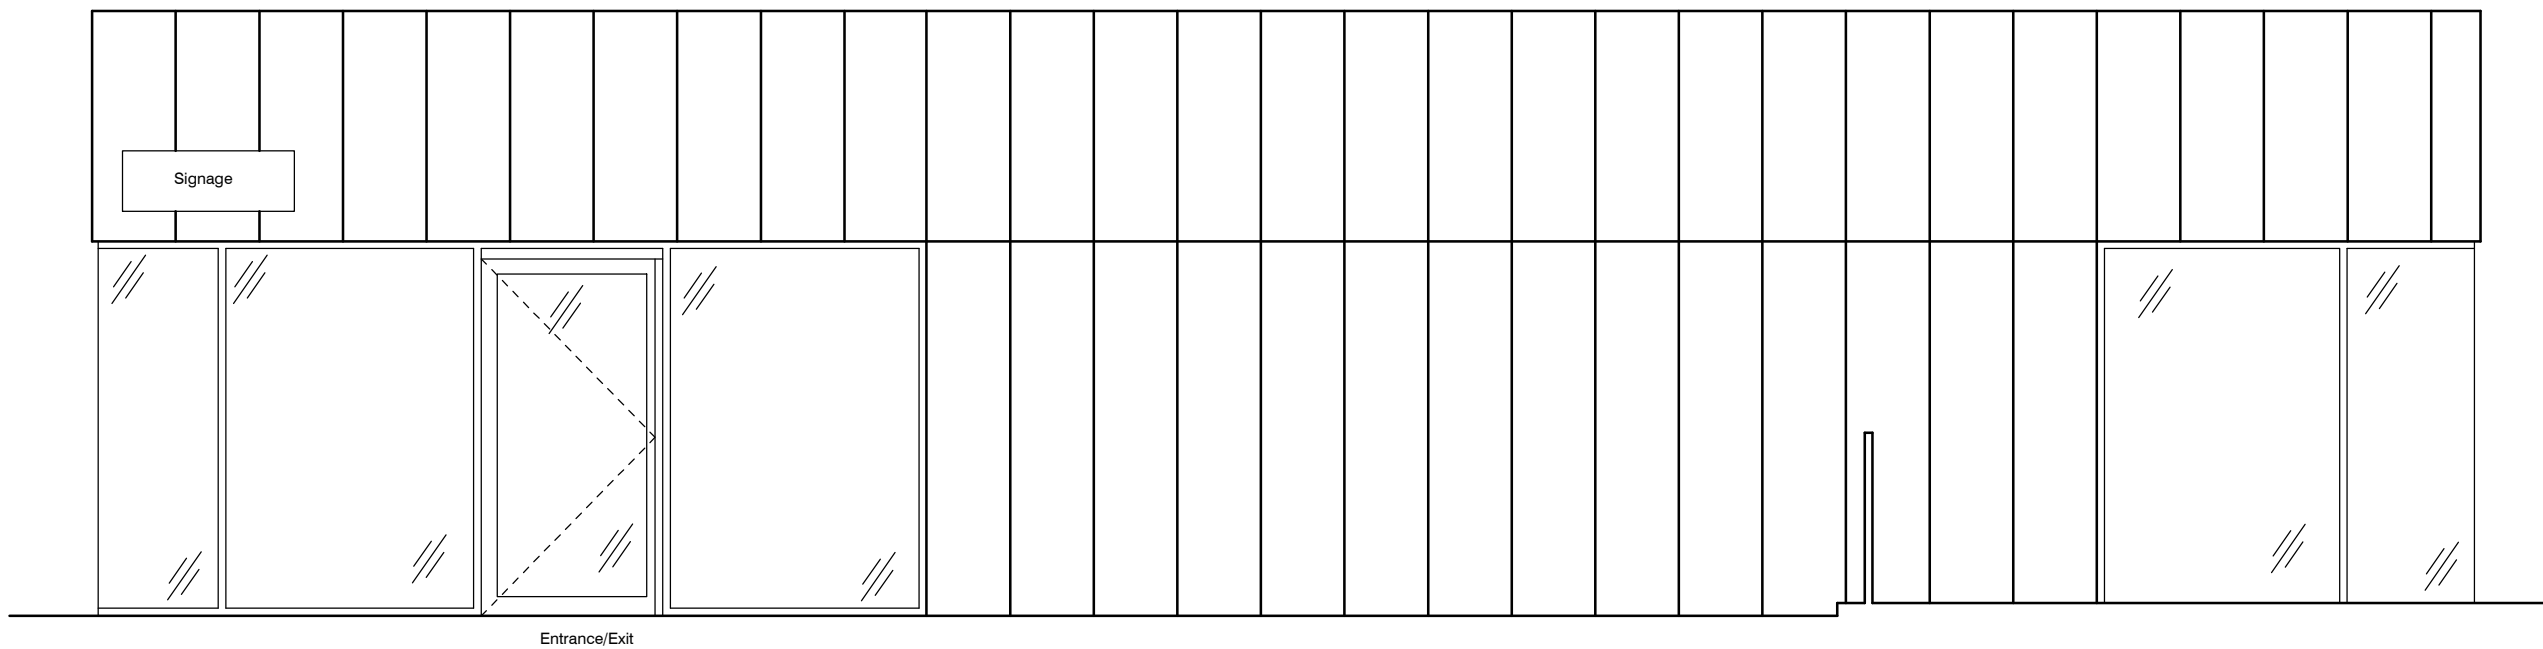

EXISTING LH SIDE ELEVATION (1:50)

U22 RIVERSIDE WALK
ROCHDALE
GREATER
MANCHESTER
OL10 1BE

0 500 1000 1500 2000 2500mm
SCALE 1:50