



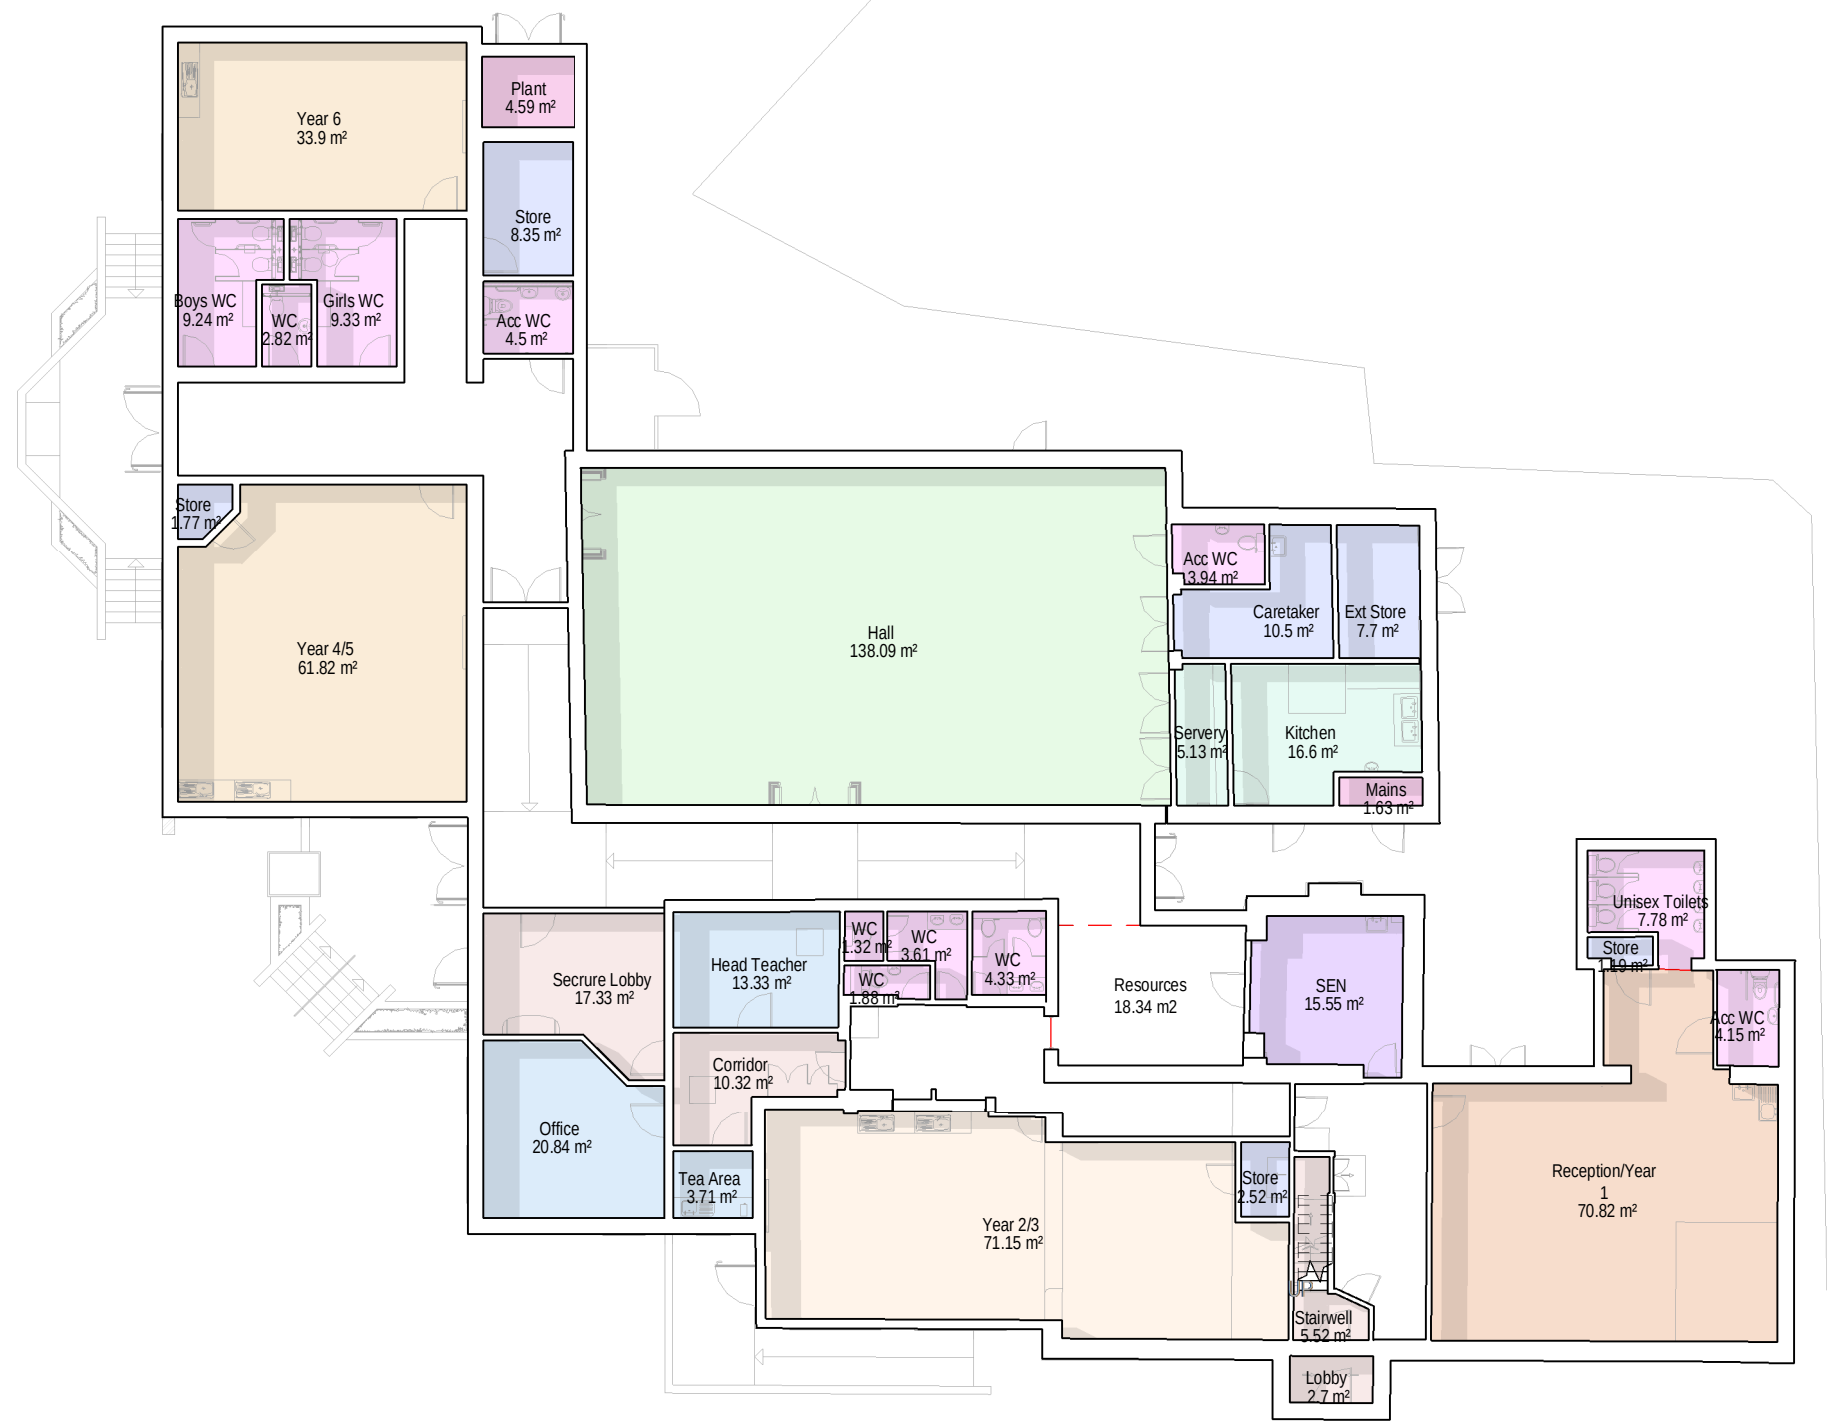

Departments

- Circulation
- Classroom - KS2
- Classroom Early Years
- Classroom KS1
- Hall
- Kitchen
- Plant
- SEN
- Staff Areas
- Store
- Toilets

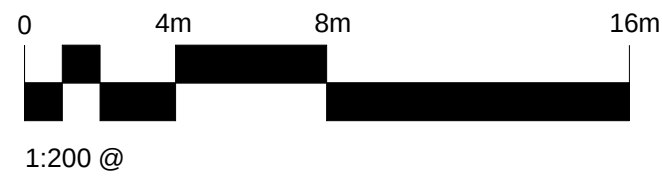

1 Existing Ground Floor
1 : 200 @ A1

Revision	Description	Date	Drawn	Checked
Halliday Meecham Architects Limited				
111 Piccadilly Manchester M1 2HY +44 (0)161 661 5566				
4 Devonshire Street London W1W 5DT +44 (0)203 440 5175				
hma@hallidaymeecham.com www.hallidaymeecham.com				
Client:				
Project: St Johns Thornham				
Phase/ Location: Middleton				
Drawing: Existing Ground Floor Plan				
Scale @ A1 1:200	Scale @ A3	Date: 04/12/23	Drawn: SD	Checked: PEH
Job No. 5635			Drawing No. 10101	
Drawing Ref. 5635-HMA-SJT-00-DR-A-10101				Revision



HALLIDAY
MEECHAM
ARCHITECTS