




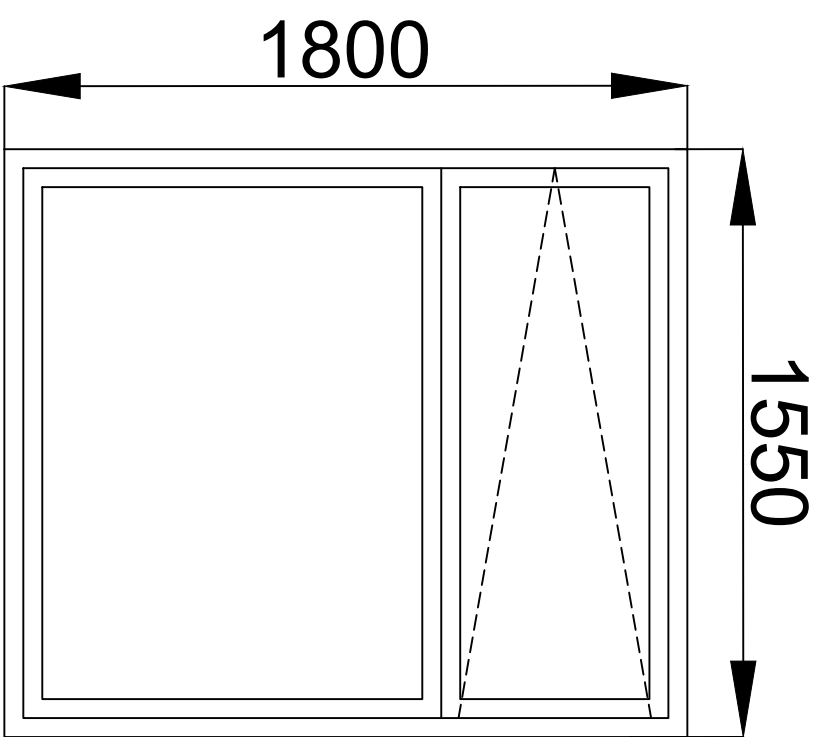


W10 W34

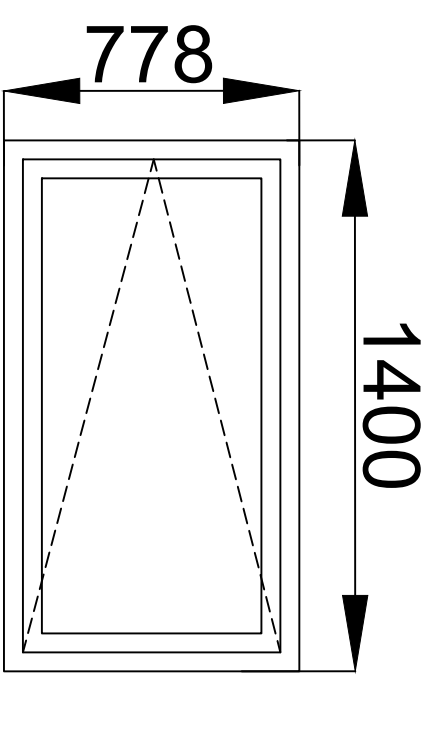

W35 W35A
W11 W11A

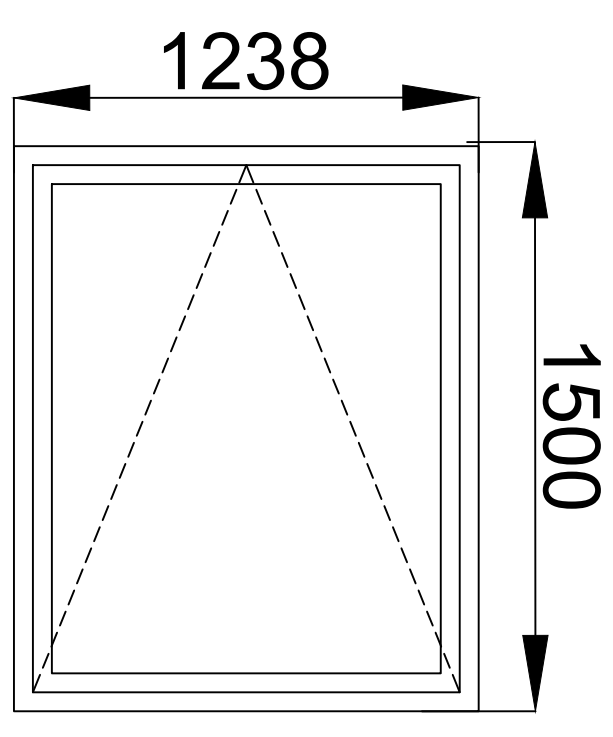


W31 W32

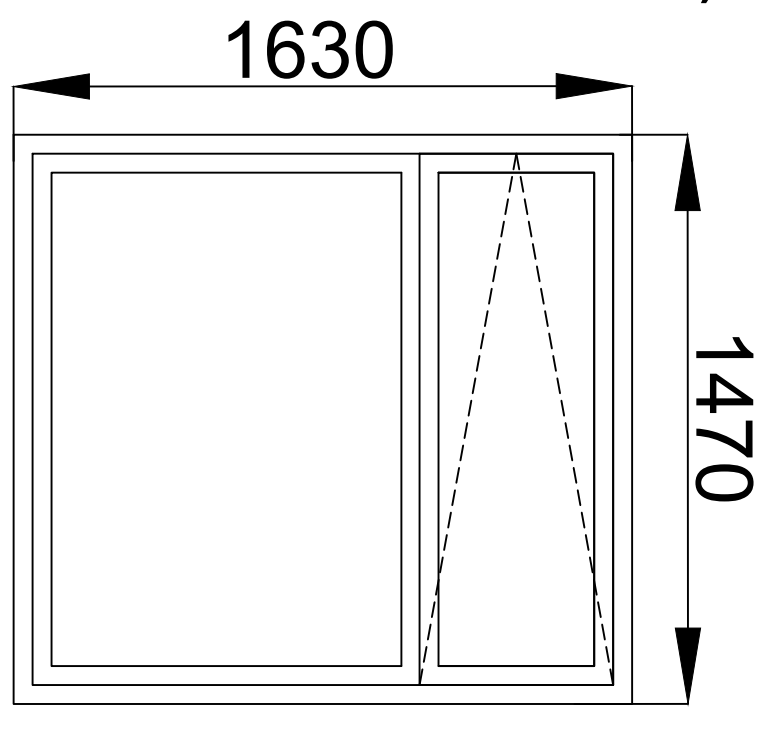


(THIS WINDOW STRUC.
OPE IS BASED ON SITE
MEASURE AT 1ST FLOOR)


W22 W23 W25
W28 W30 W37
W38 W39 W42
W43 W44 W45
W14

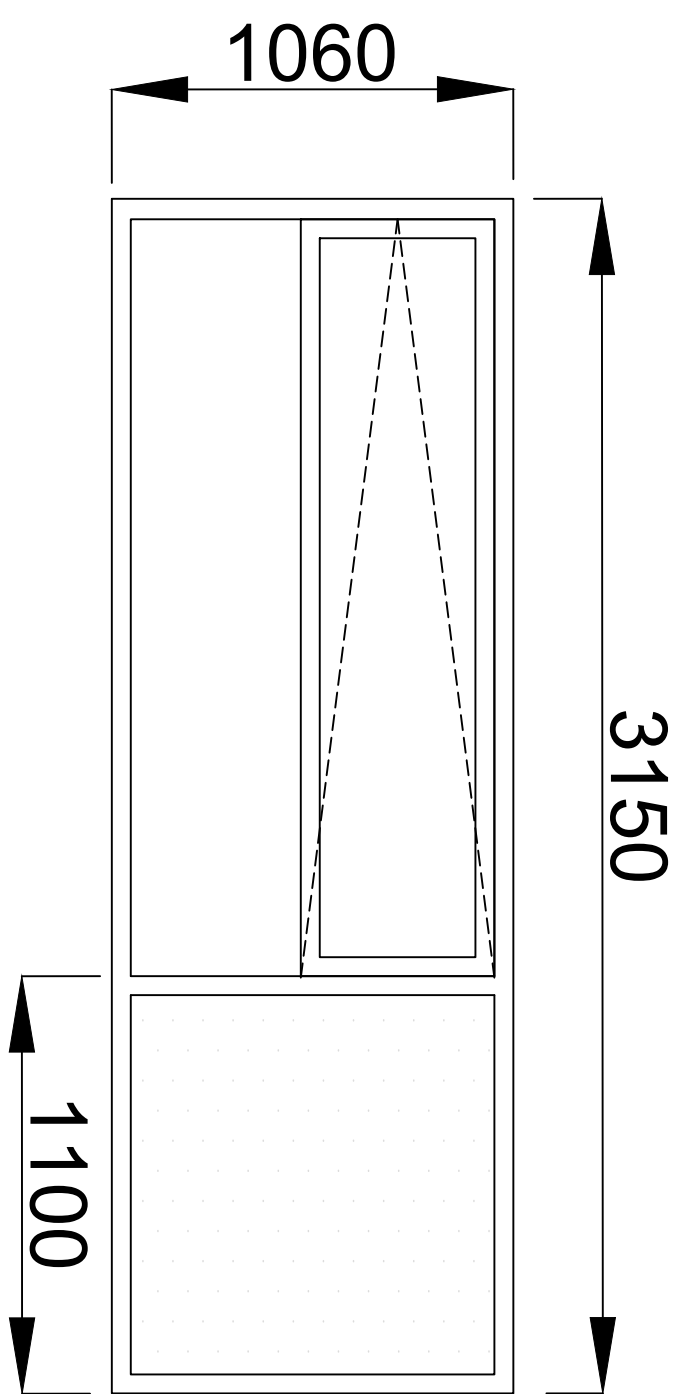


W6

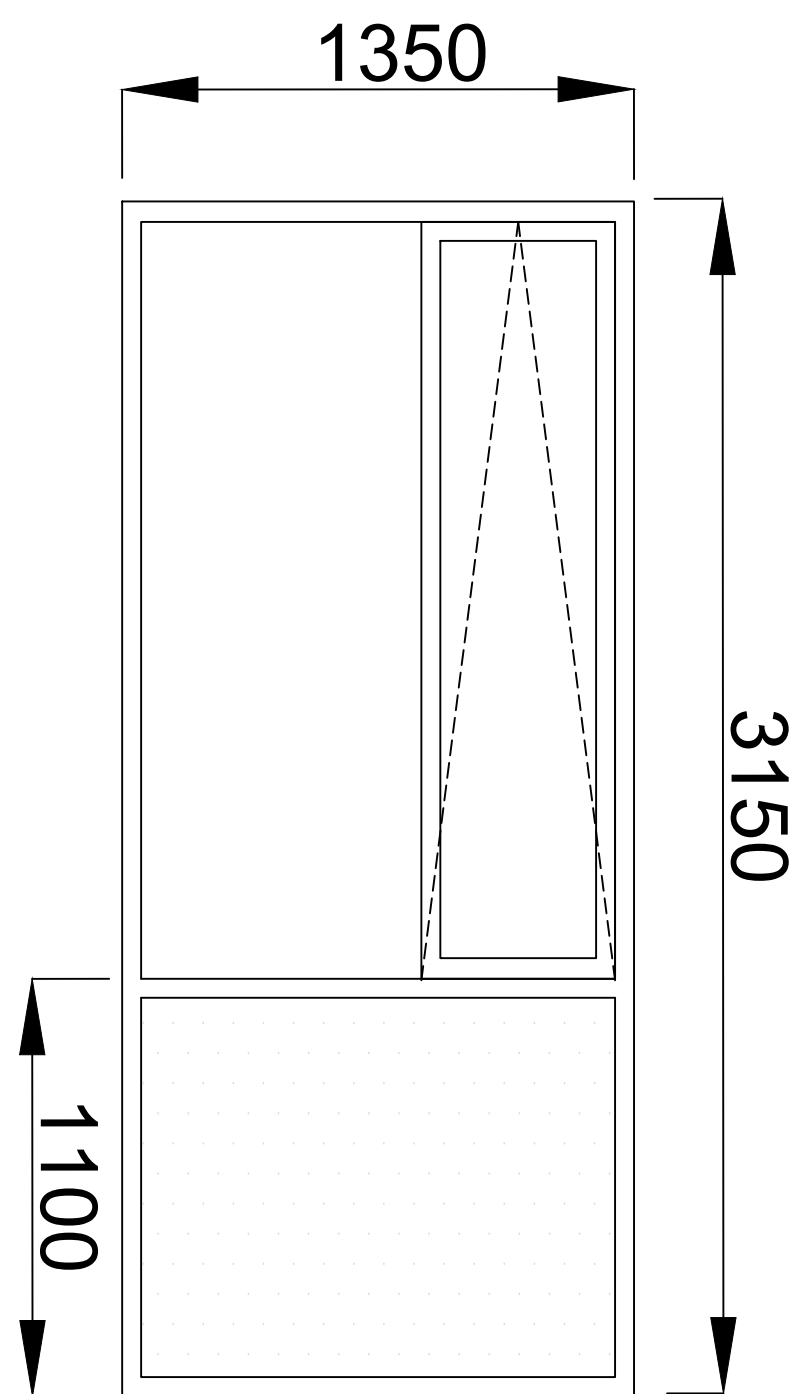


W5

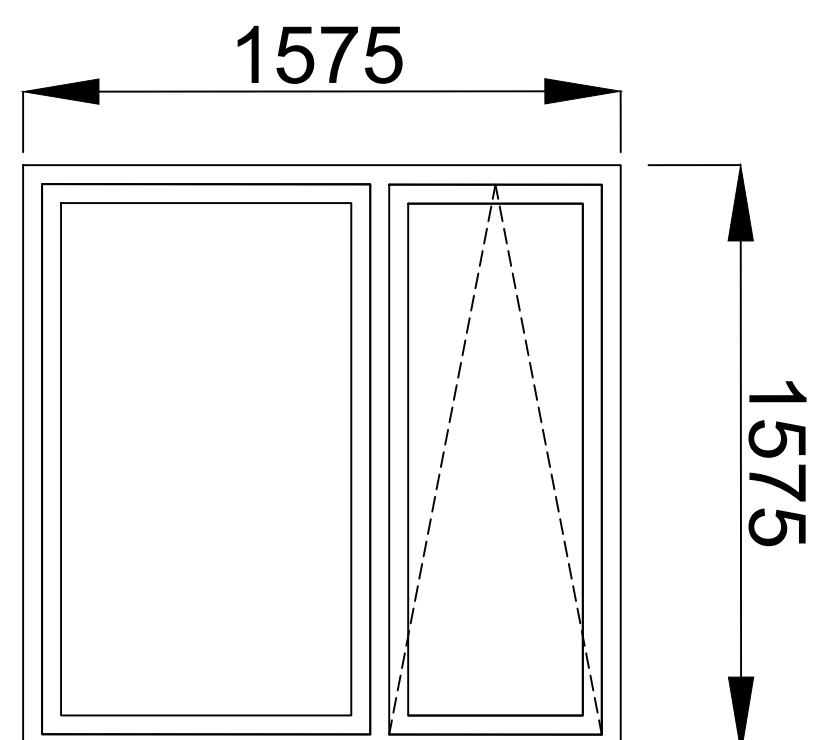


W41 W60

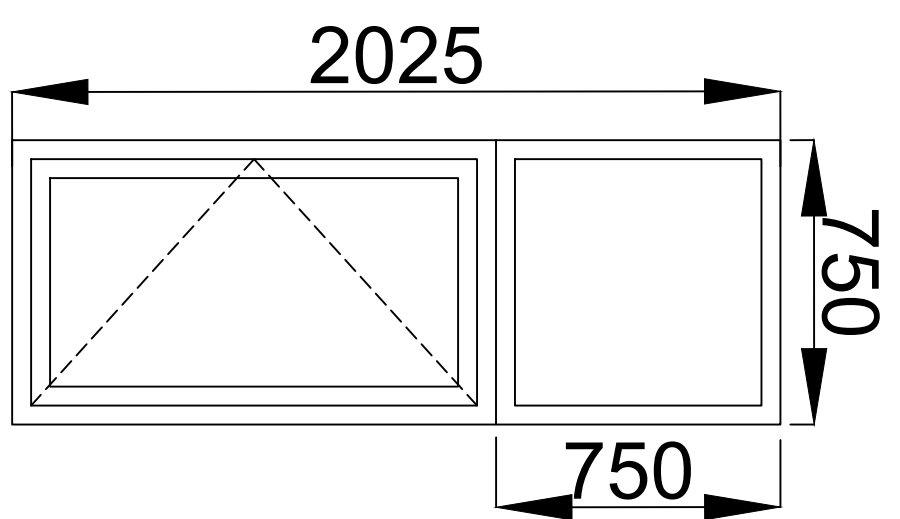


W61 W62

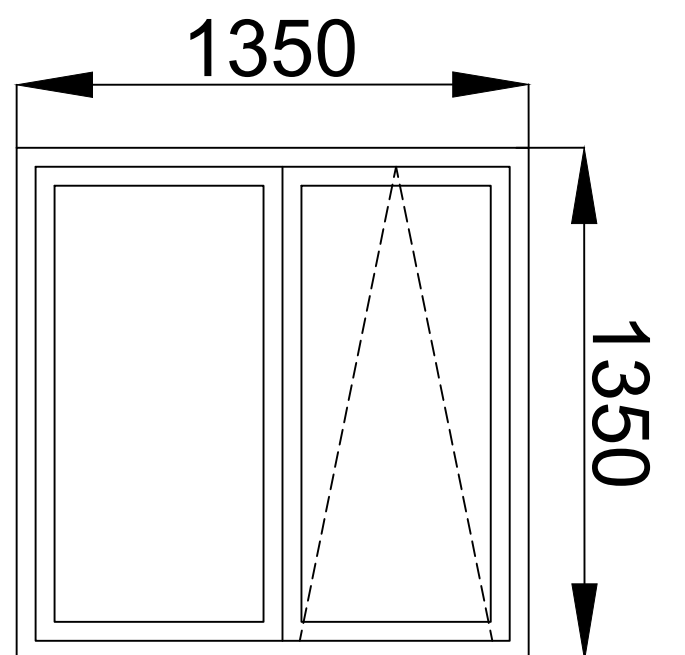


W56

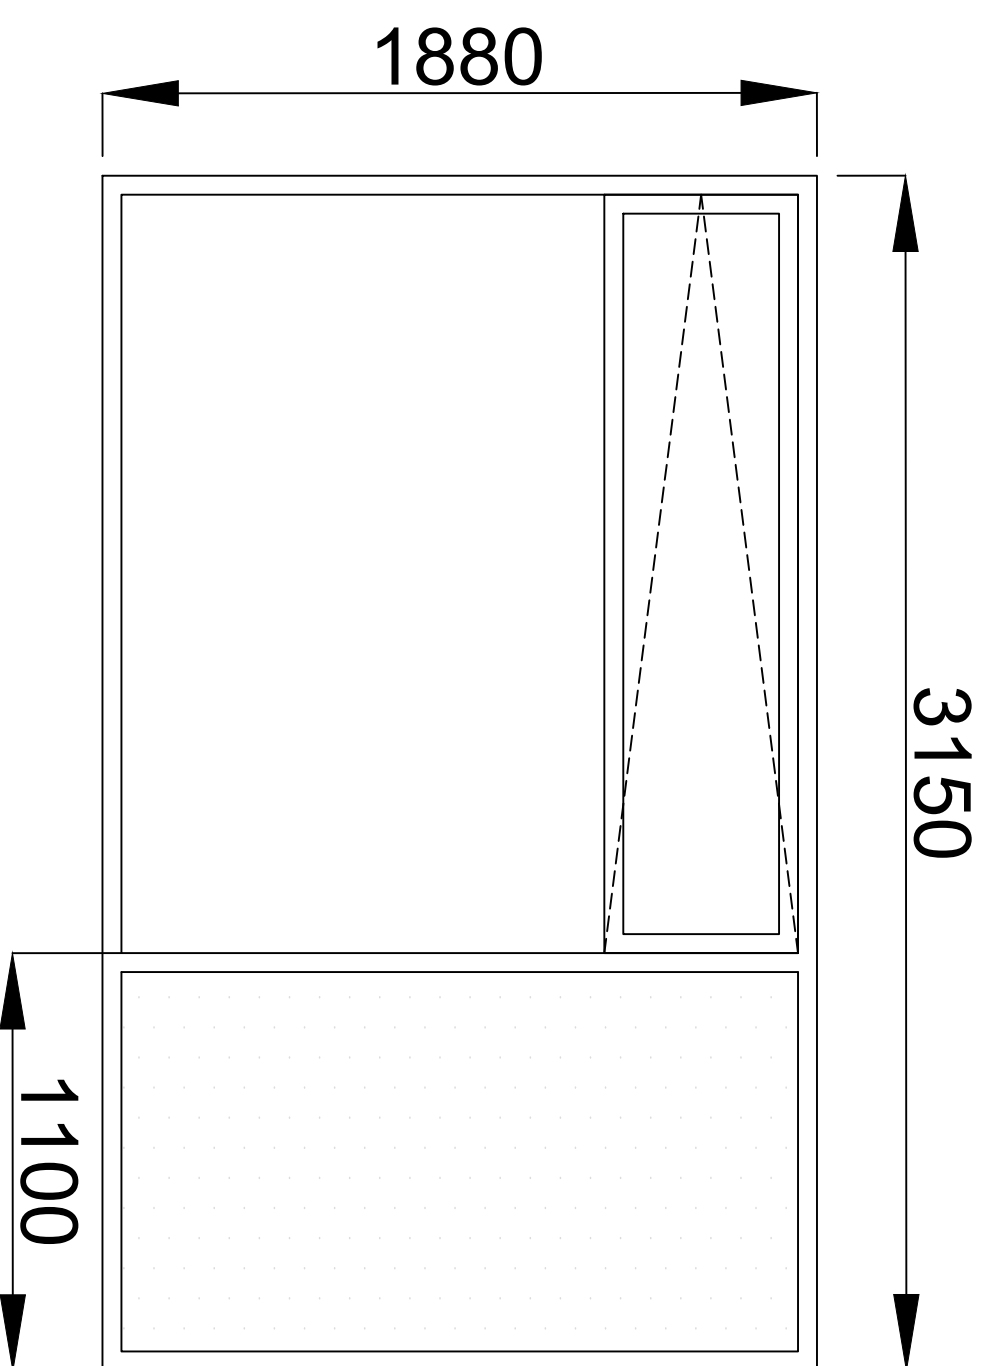


W3

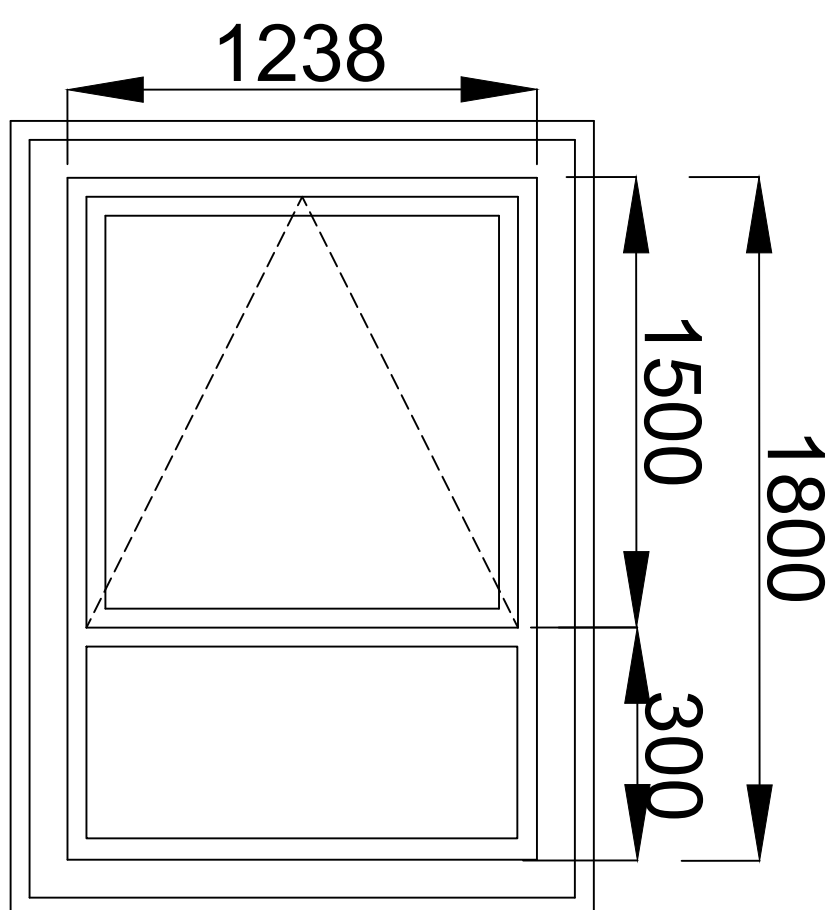


W21 W24 W33
W26 W27 W29

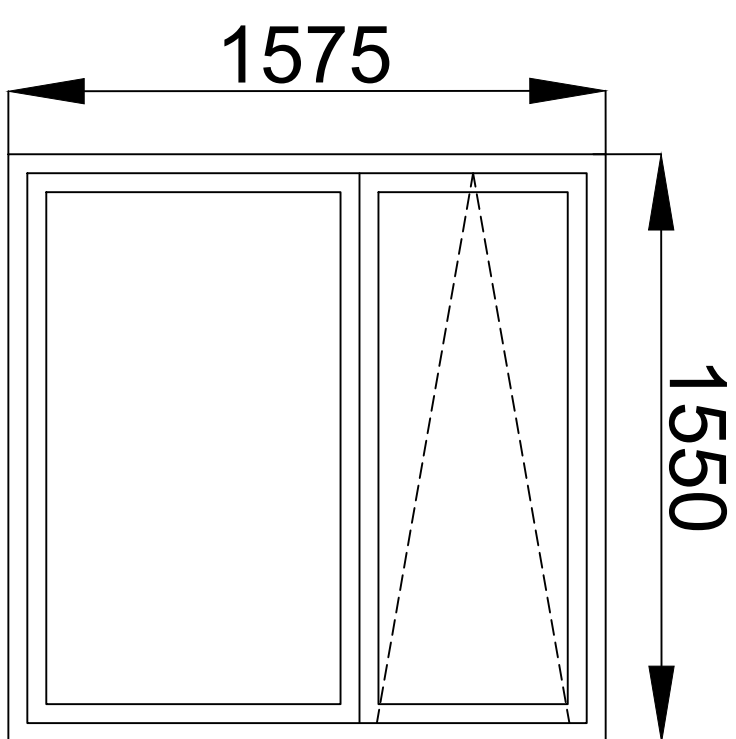


W7 W9 W12
W13 W36 W56
W57 W58 W59
W63 W64

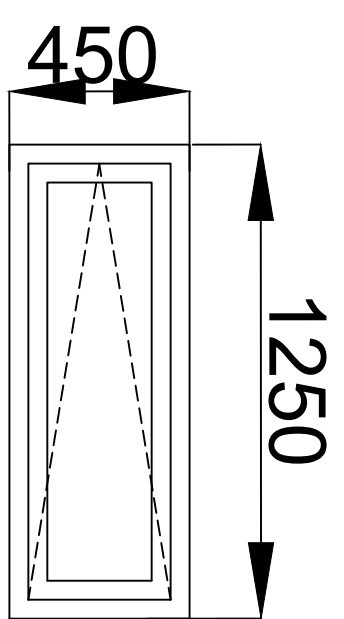


W48 W52
W54

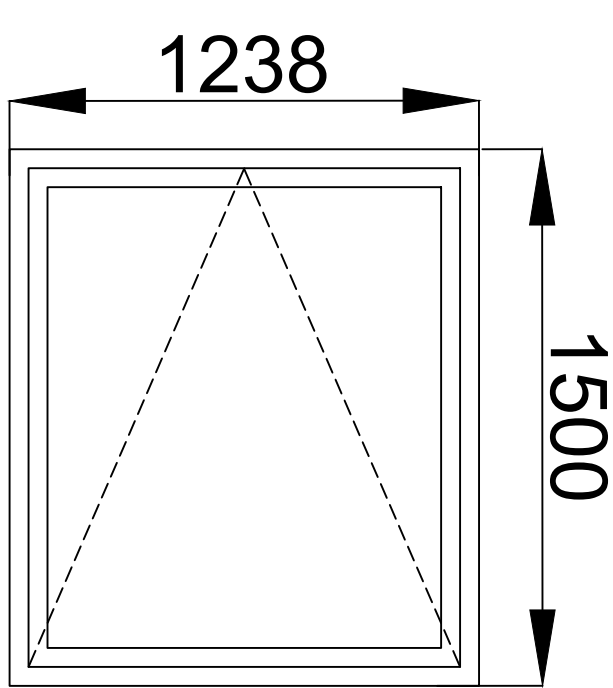


W15 W20

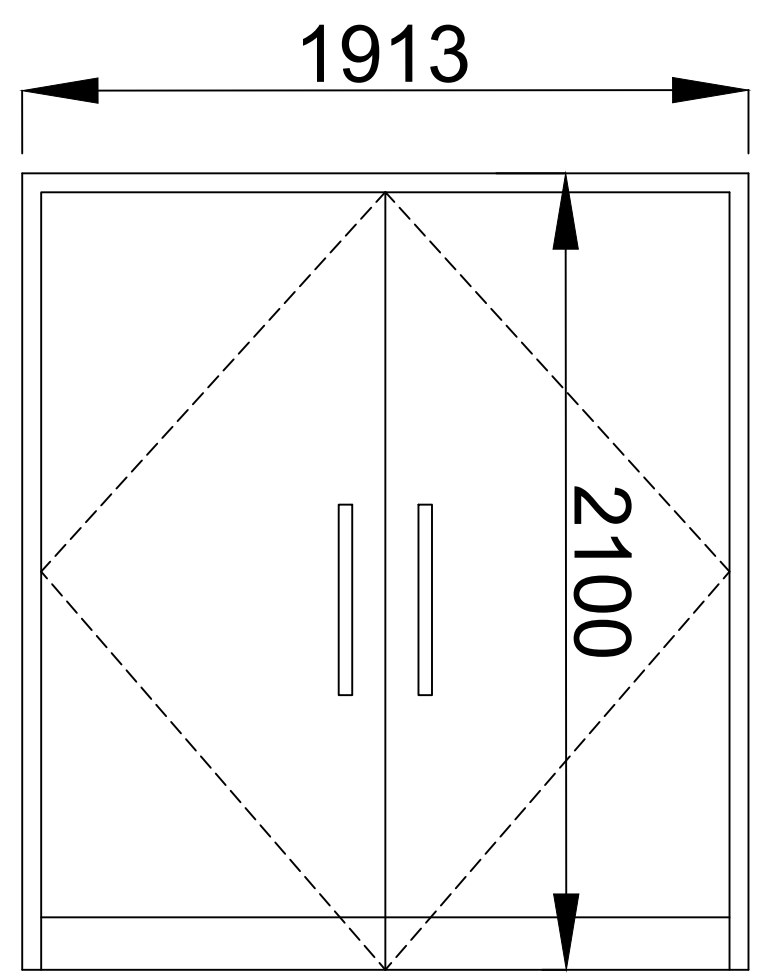


D3

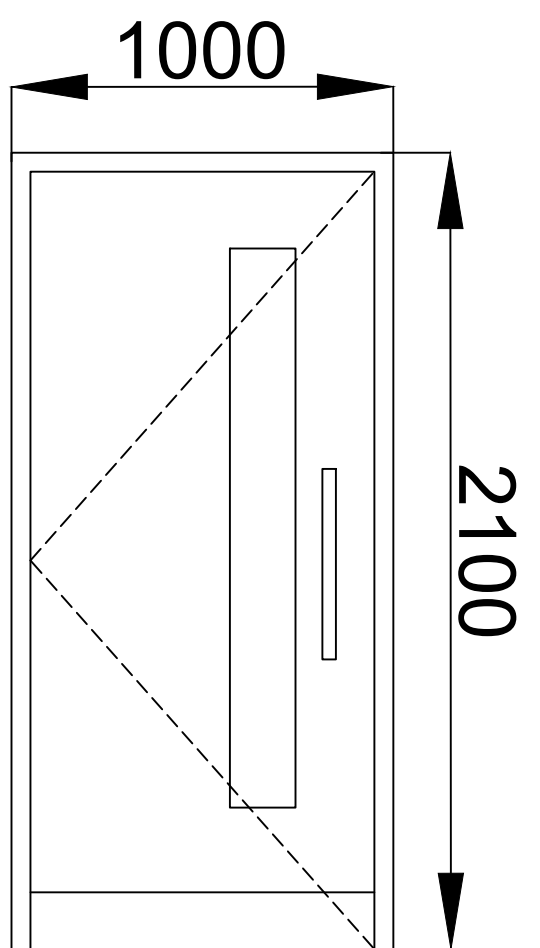


D9

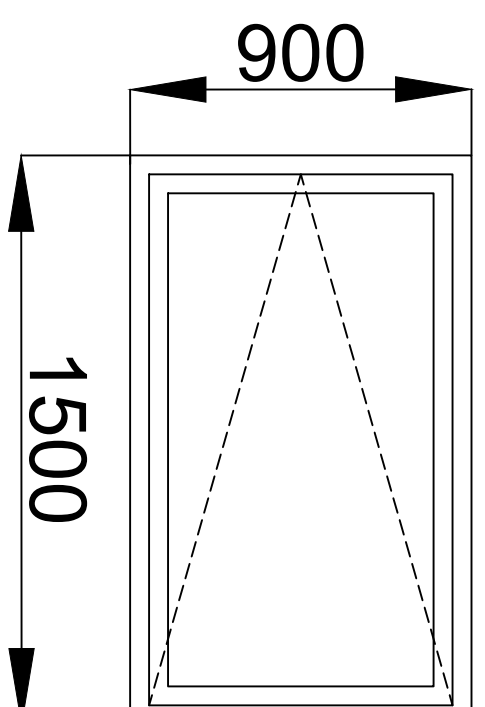


W8

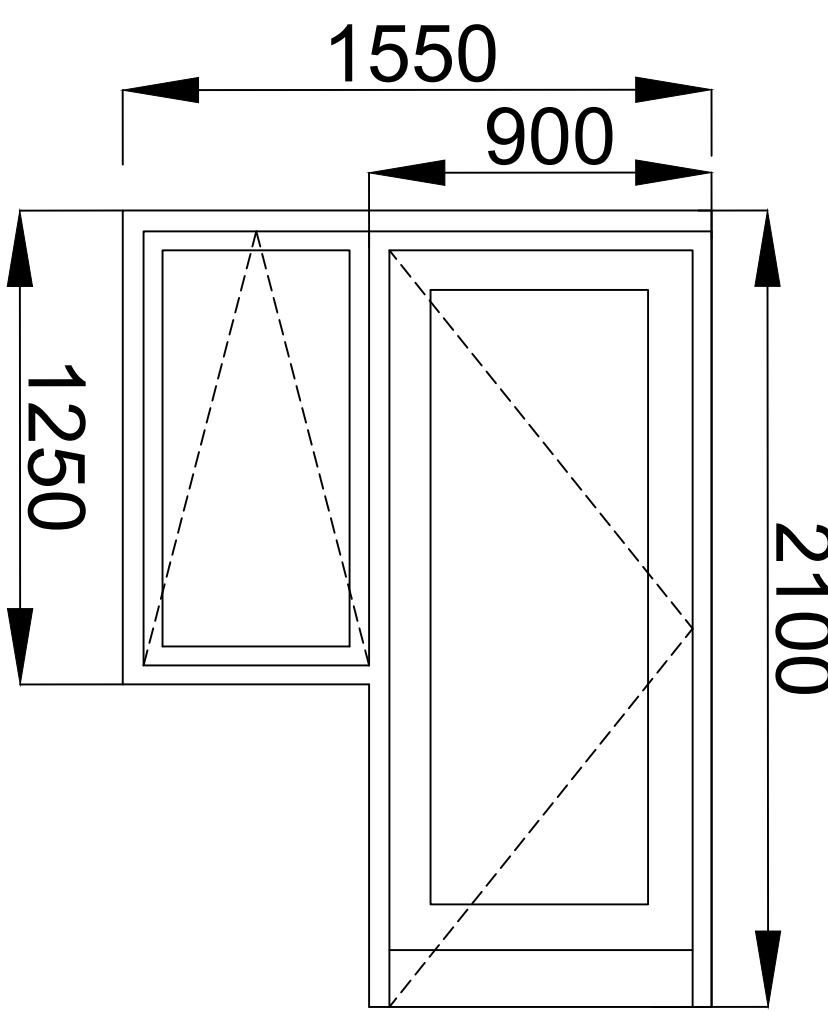


D4 D5 D6
D7 D8

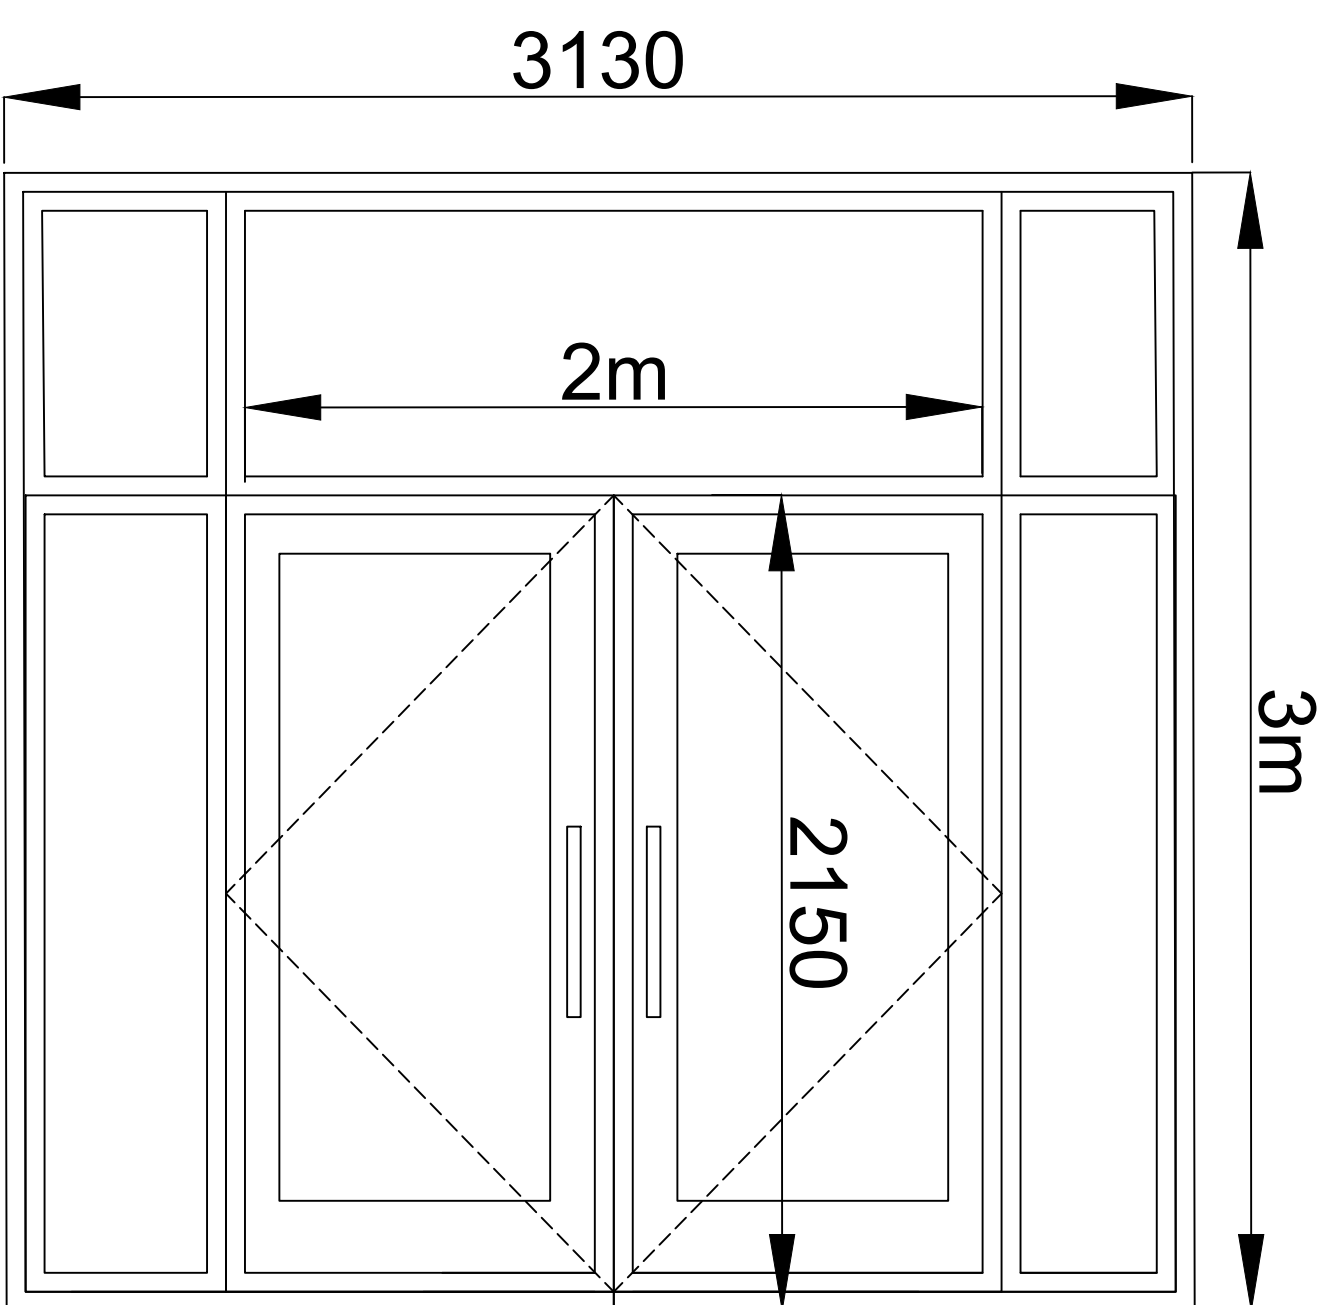


D2

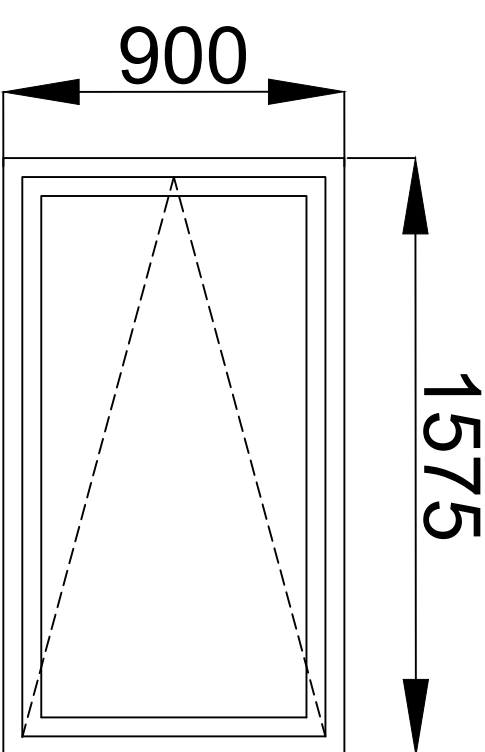


W47 W49
W50 W51
W53 W55

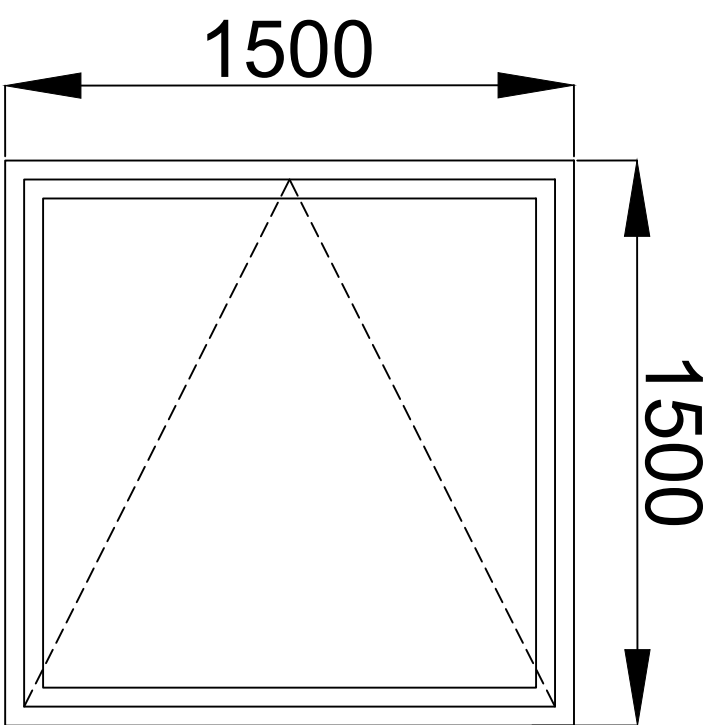


W18 W17

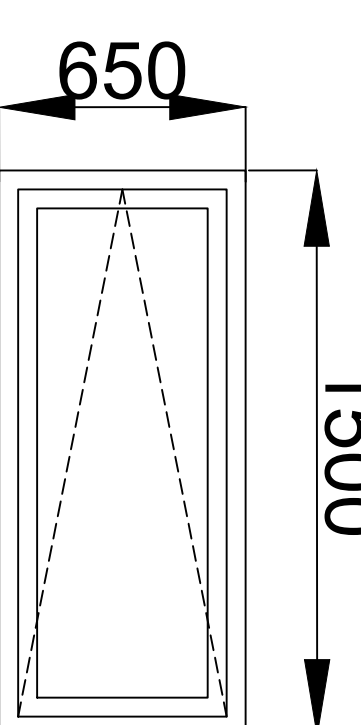

W16 W19

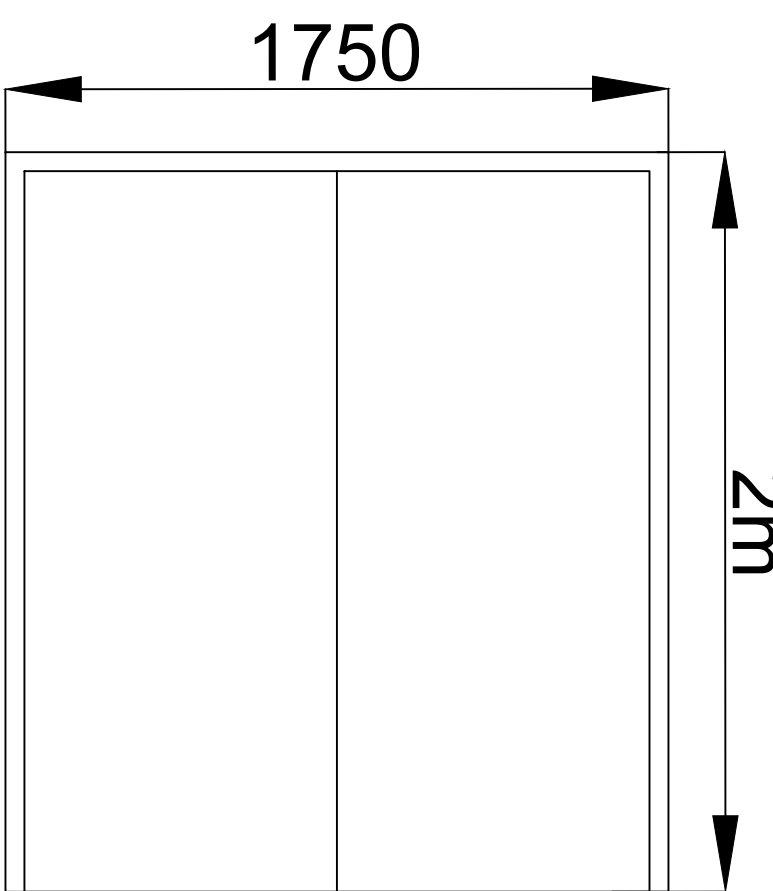

D1 D1A

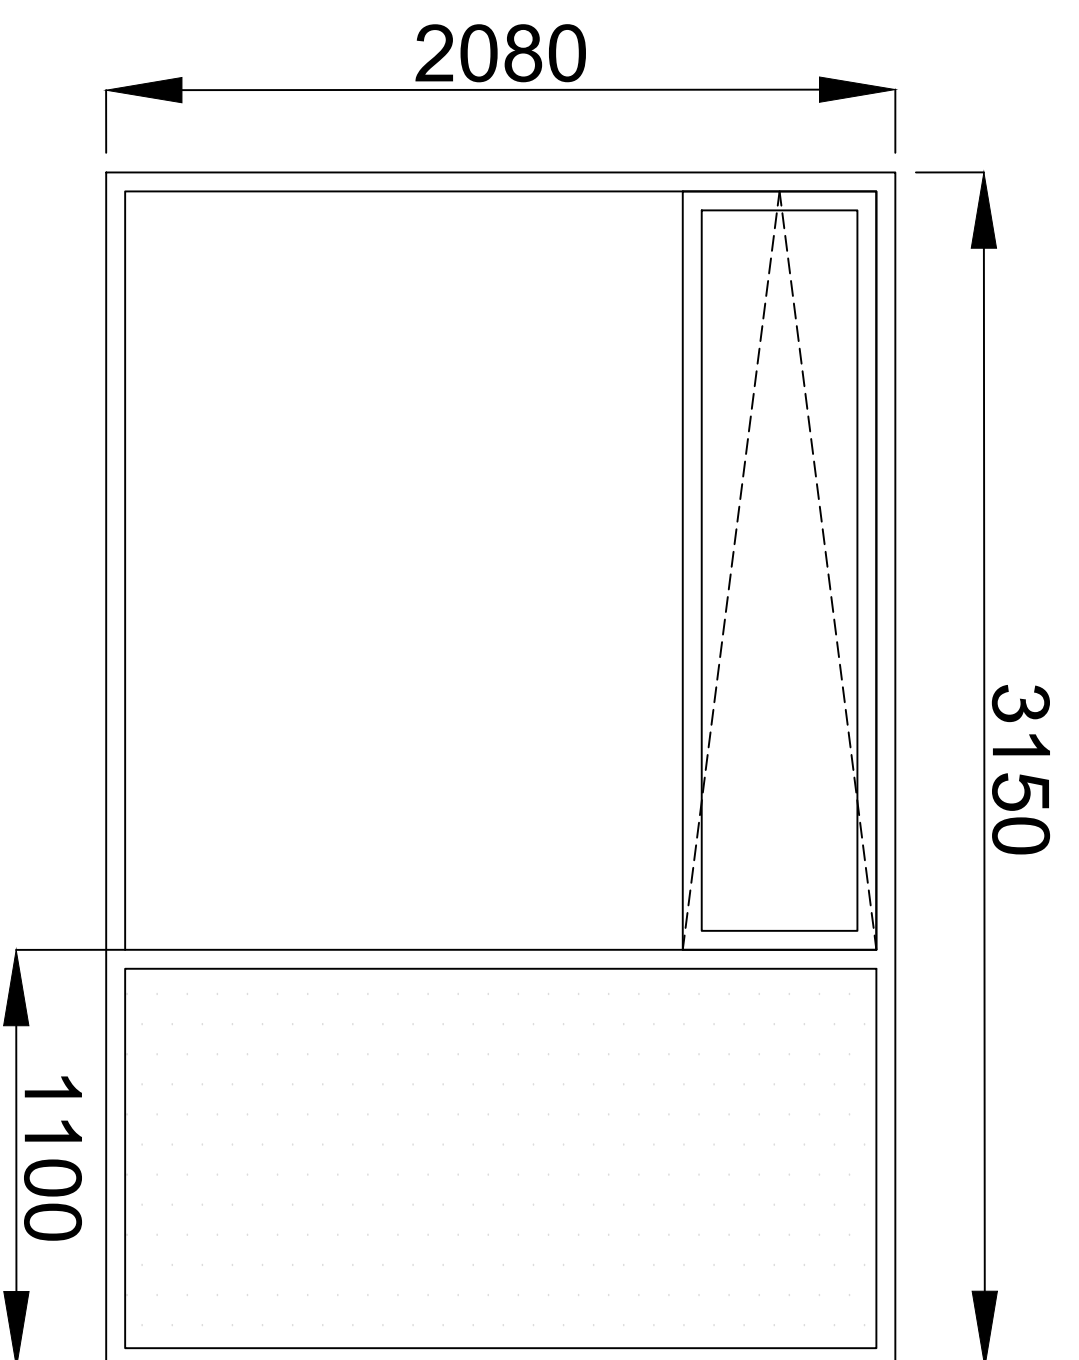

W4

NOTE:
ALL FRAMES TO BE IN:
ALUMINIUM FRAMED,
ALUNET SYSTEMS
ALUNA WINDOW IN
RAL 7016

C 25.06.24 WINDOW NOTE ADDED
B 18.03.24 NEW WINDOWS ADDED
A 23.11.23 WINDOW SIZES AMENDED

REV: DATE: DETAILS:

BM ARCHITECTURAL DESIGNS
APARTMENT 8
224 GREAT CLOWES STREET
MANCHESTER M7 2ZS
TEL: 07415 493002

PROJECT: FORMER POUND WORLD,
44-46 YORKSHIRE STREET,
BAILLIE STREET AND THE BANK,
ROCHDALE OL16 1JW

CLIENT: CASSEL AND FLETCHER PROPERTY
MANAGEMENT LTD.

TITLE: WINDOW AND DOOR SCHEDULE

SCALE: 1:20@A0 DATE: 06/ 2023 DRAWN: BM

STATUS: BUILDING REGULATIONS

DRAWING NO: BM/0623/BAILLIE/ BR10 REV: C