

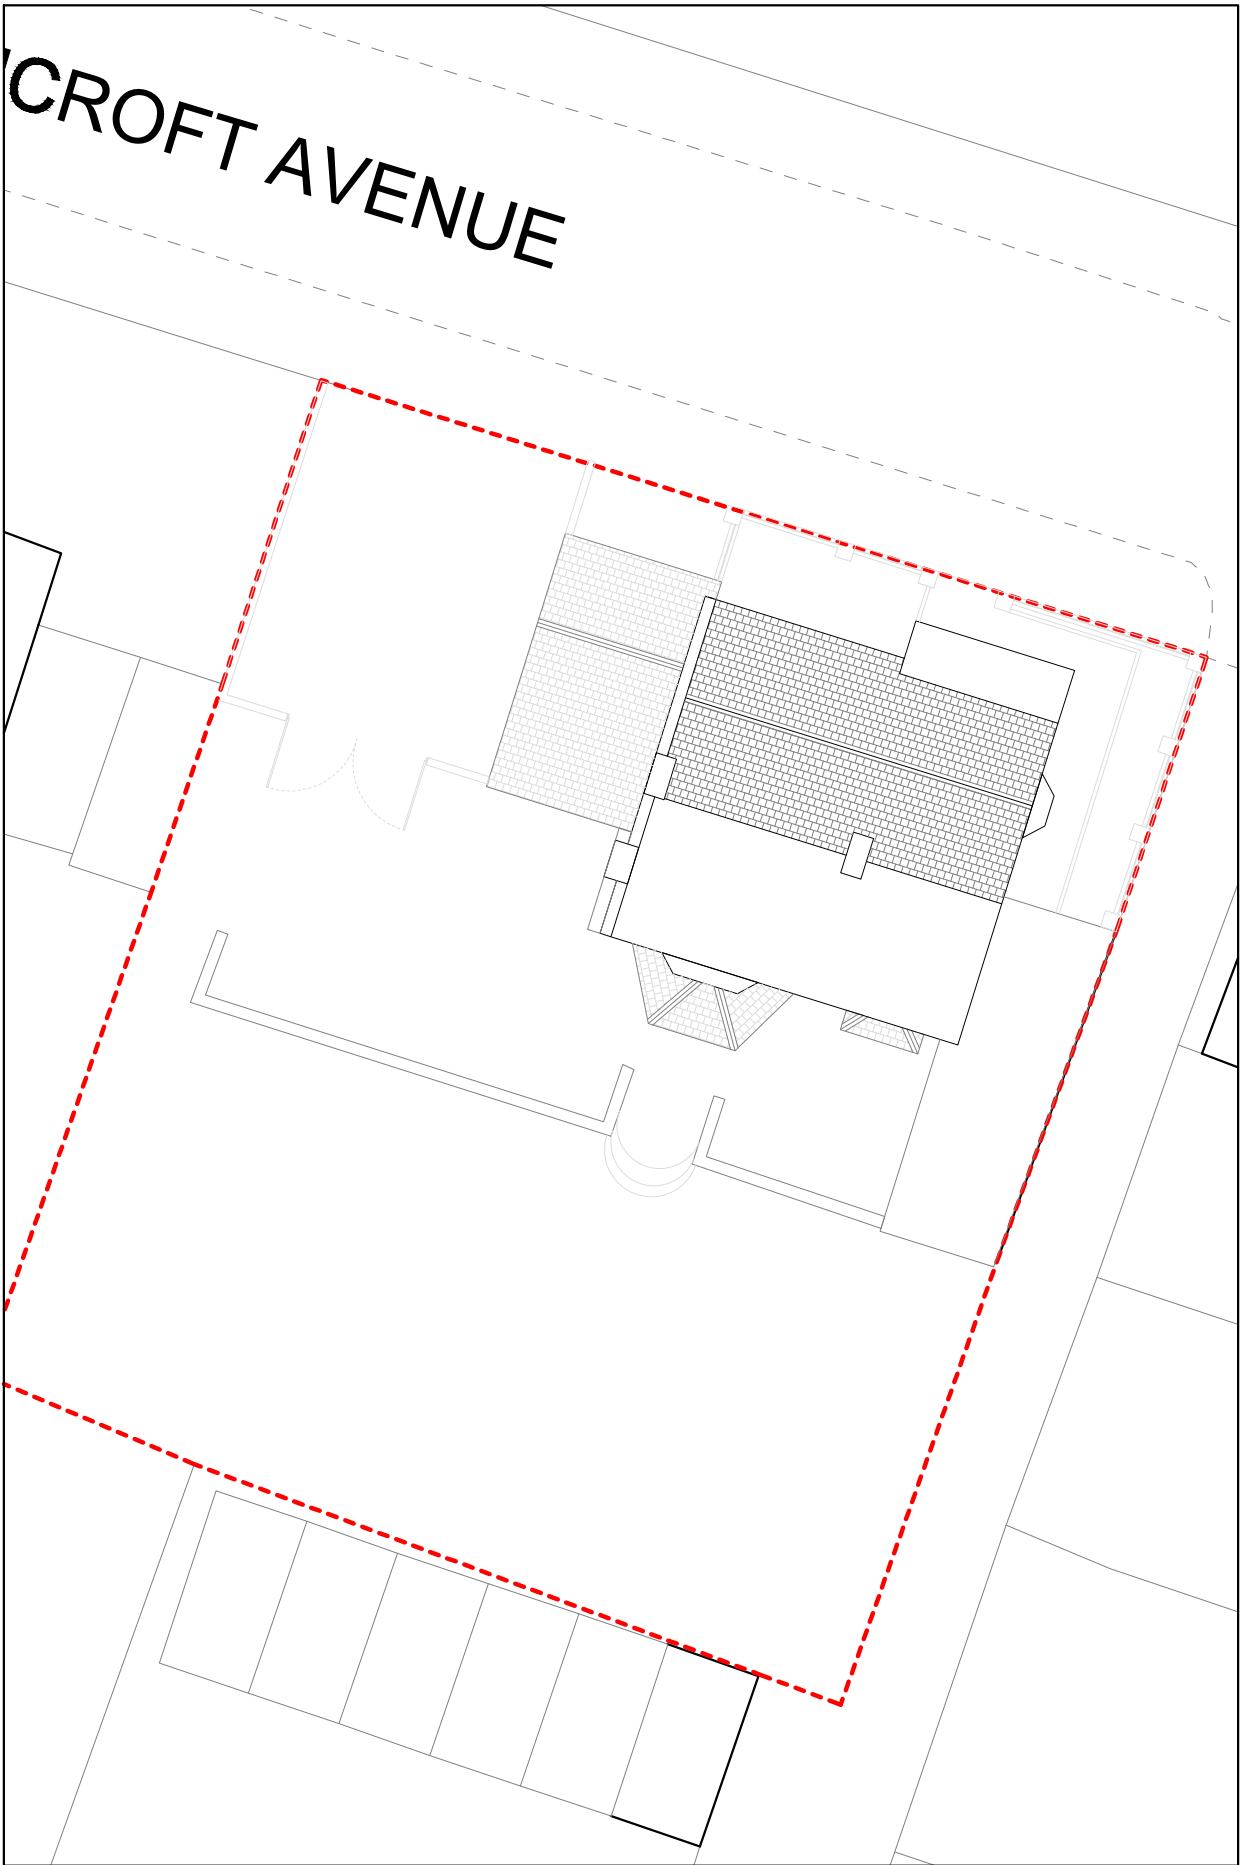


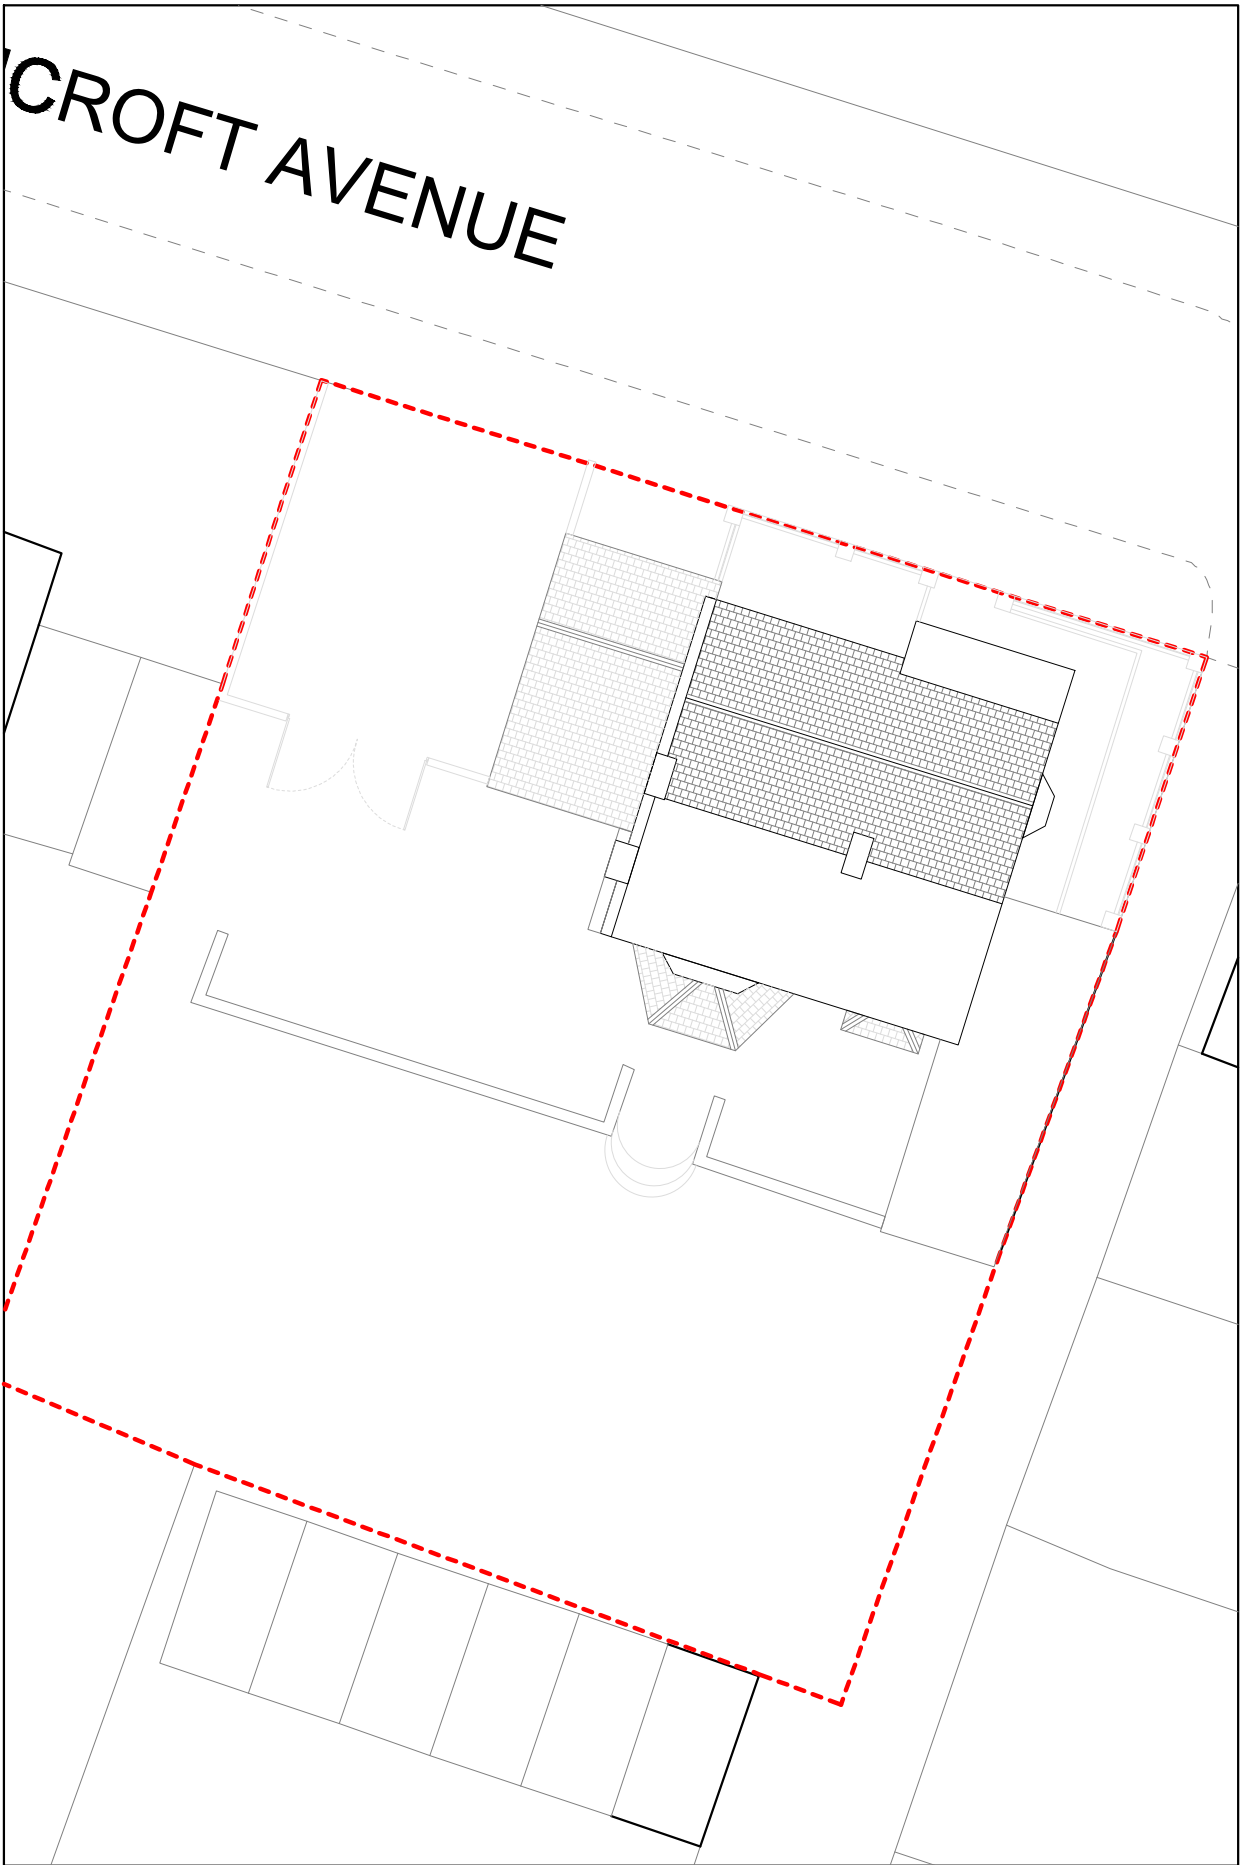

EXISTING SITE PLAN
1:200 @ A3

A horizontal scale bar with markings at 0m, 1m, 3m, 5m, 10m, 15m, and 20m.

PROPOSED SITE PLAN
1:200 @ A3

 

Dimensioning
Figured dimensions only to be taken from these designs and drawings. Work to annotated dimensions only. All dimensions to be checked on site. Architectural designers to be informed immediately of any discrepancies before work proceeds. Drawings are to be read in conjunction with relevant specifications, structural engineers and service engineers' drawings.

Rev	Date	Description
-	30/01/25	Issued to client for comments



S A L E M
ARCHITECTS

Architecture | Masterplanning | Graphics

CLIENT:
Homeowner

PROJECT:
1 Towncroft Ave
Middleton
Manchester
M24 5DA

TITLE:
Existing & Proposed Site Plan

SCALE:
1:200 @ A3

DRAWING NO.
Sheet 12

REV:
DATE:
January 2025