





00 Ground Floor Plan
1 : 100

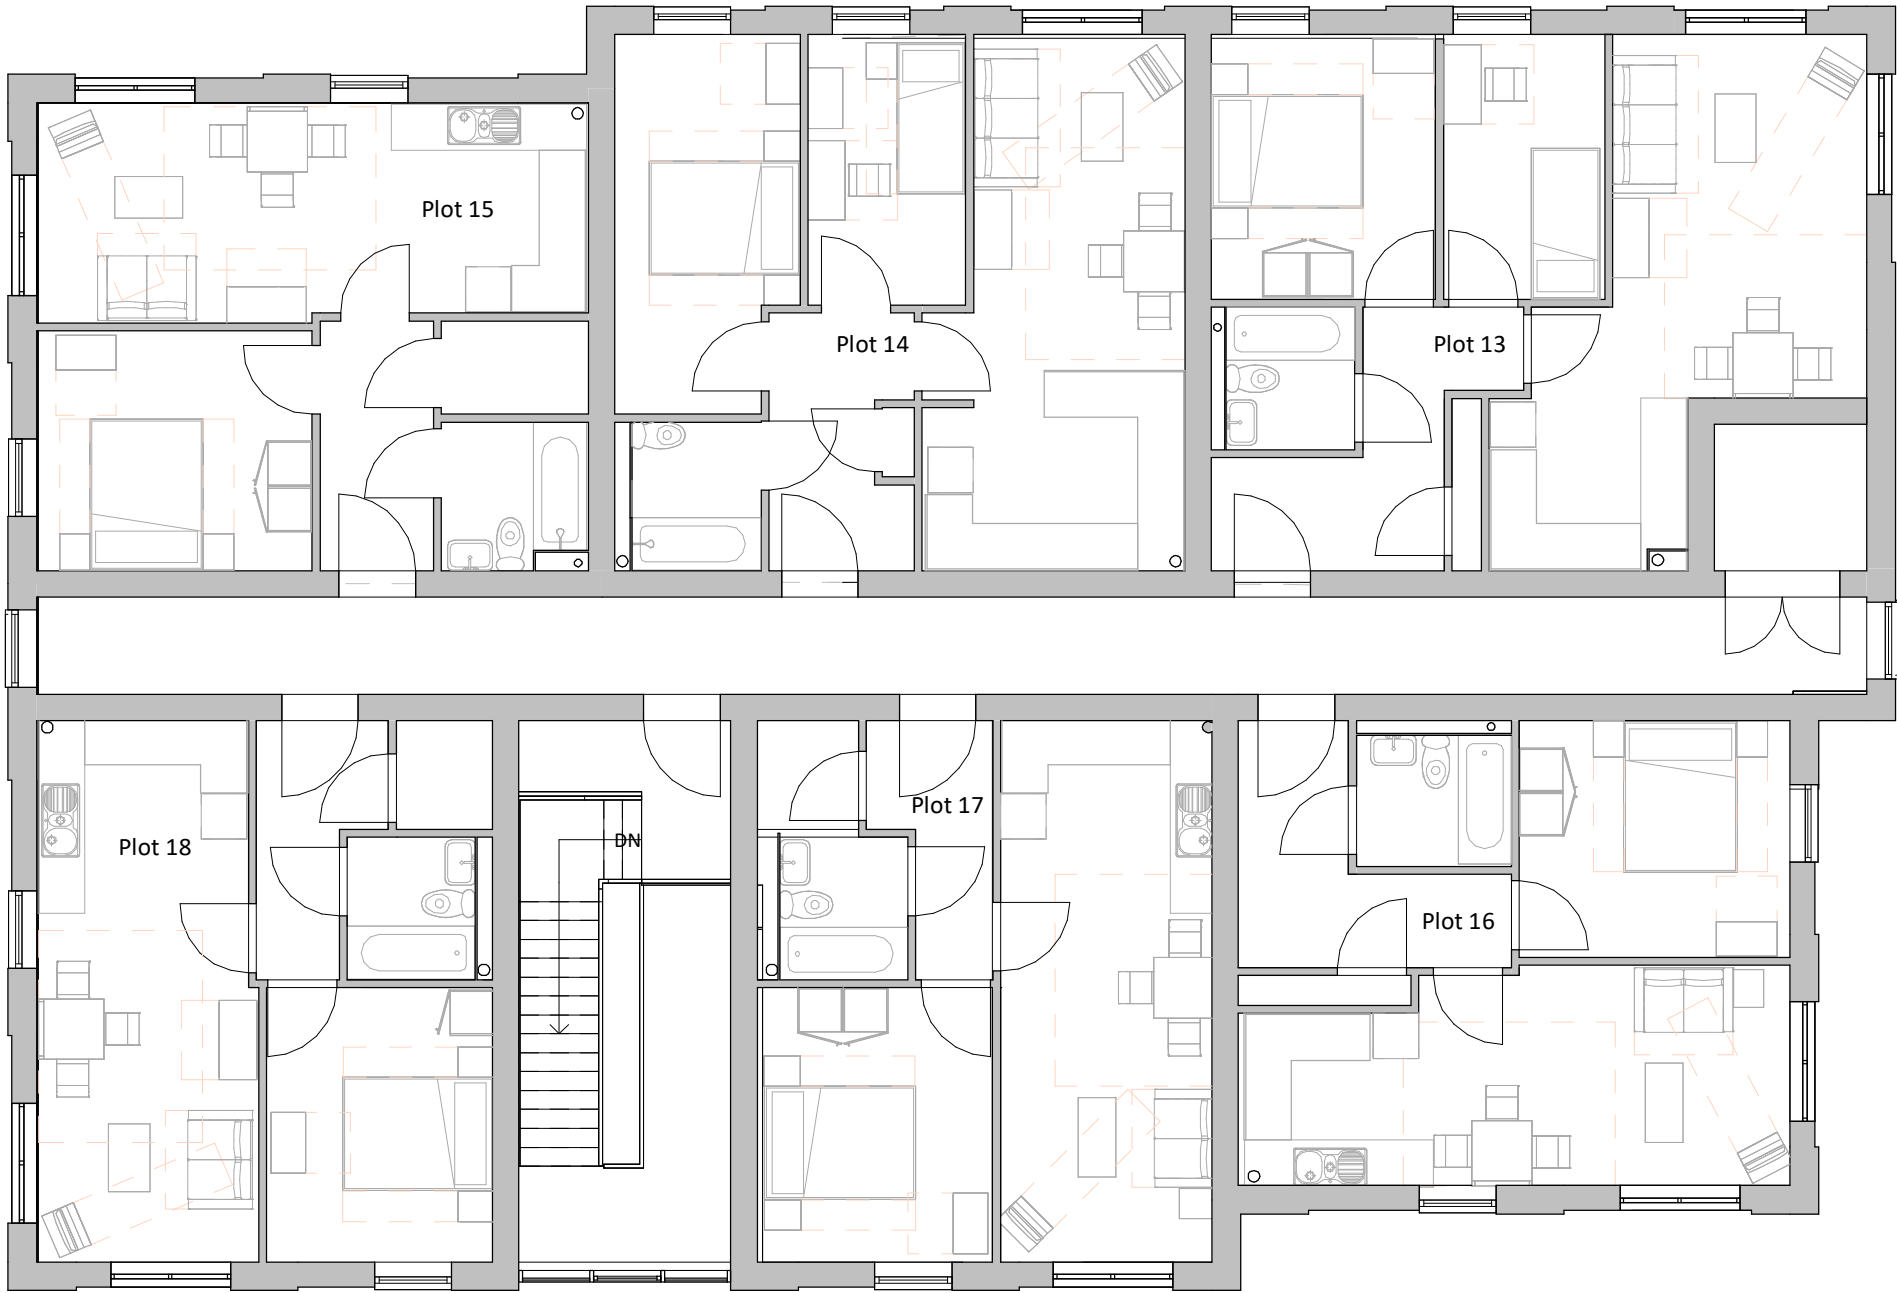

01 First Floor Plan
1 : 100



02 Second Floor Plan
1 : 100

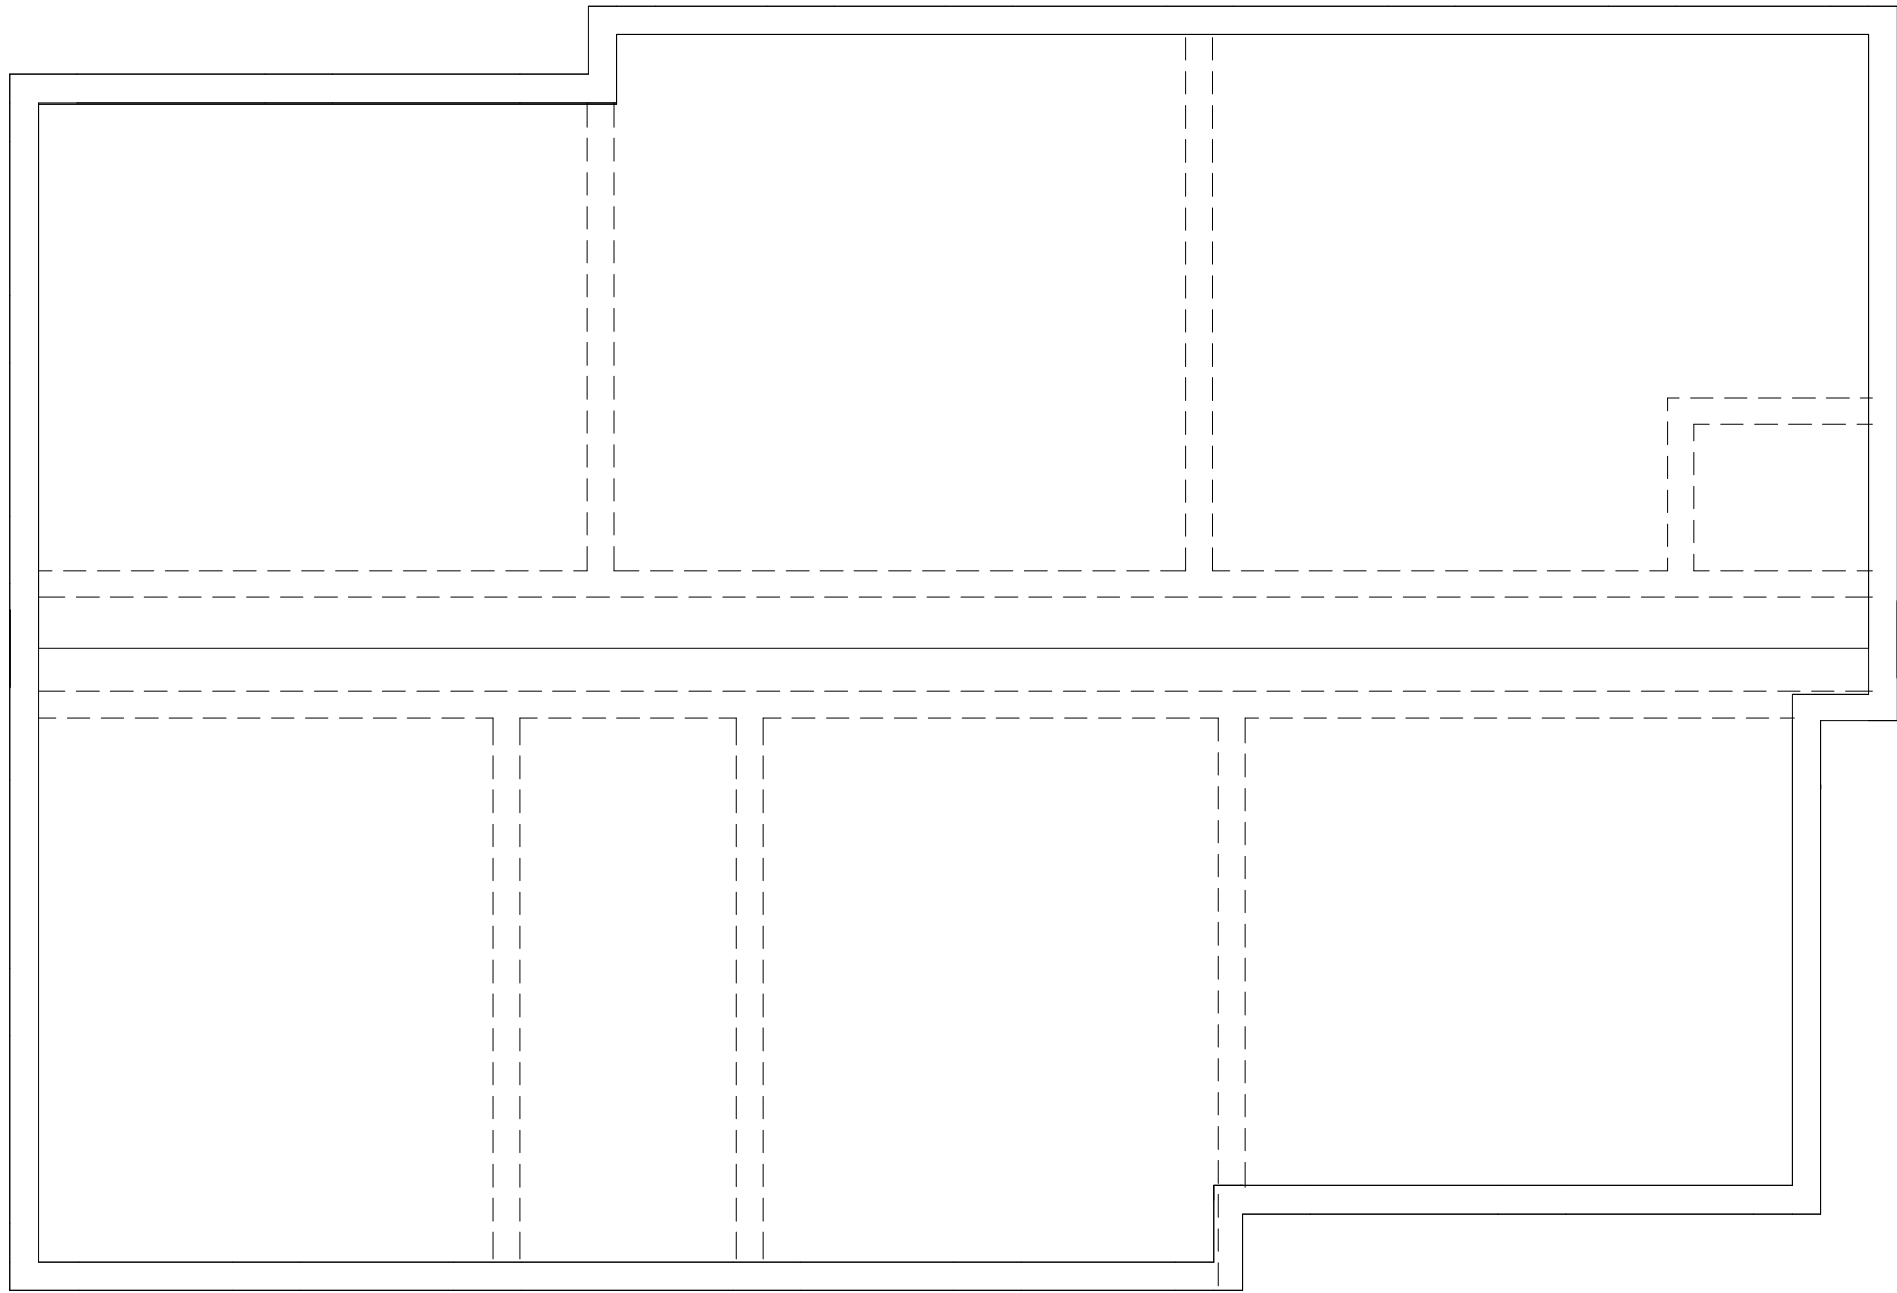

03 Roof Plan
1 : 100

2	15.03.23	ED	Drawing revised following feedback from LPA - elevational treatment amended / bike store relocated.
1	07.11.22	ED	Drawing revised following comments from LPA
Rev	Date	Int	Description



CLIENT:
Arcon Housing Association

PROJECT:
Woodbine Street / Oldham Road

DESCRIPTION:
Typical Floor Plans

PURPOSE OF ISSUE:
Planning

DRAWN BY: CHECKED BY: DATE: SCALE @ A1:
ED VJS 27.07.22 1:100

JOB NO: STATUS CODE: DRAWING NO: REV:
3576 S2 107 2

FILE IDENTIFIER:
WS-BTP-10-ZZ-DR-A-3576_107.2