





Front Elevation - Proposed
Scale @ 1 : 50

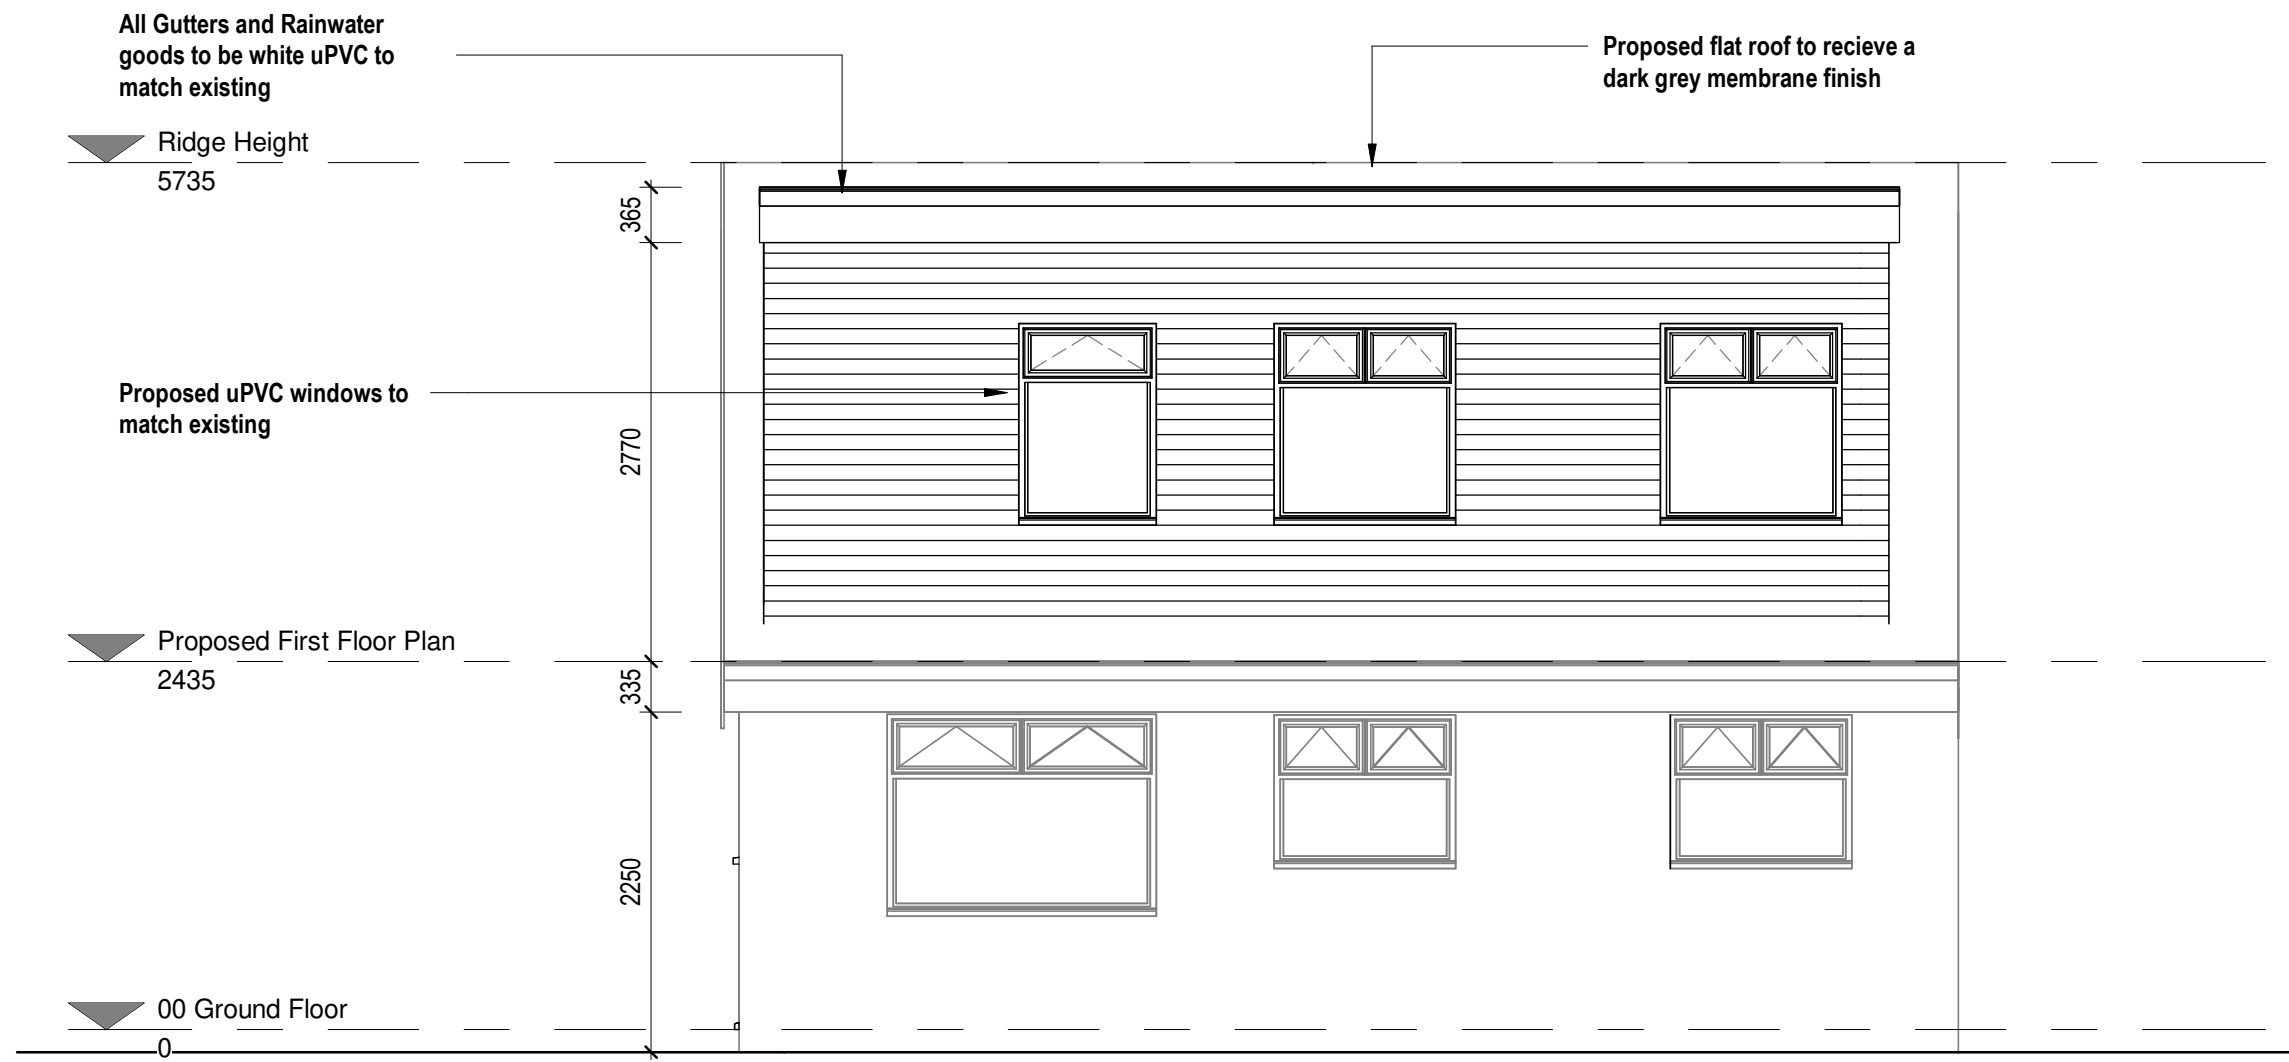

Rear Elevation - Proposed
Scale @ 1 : 50

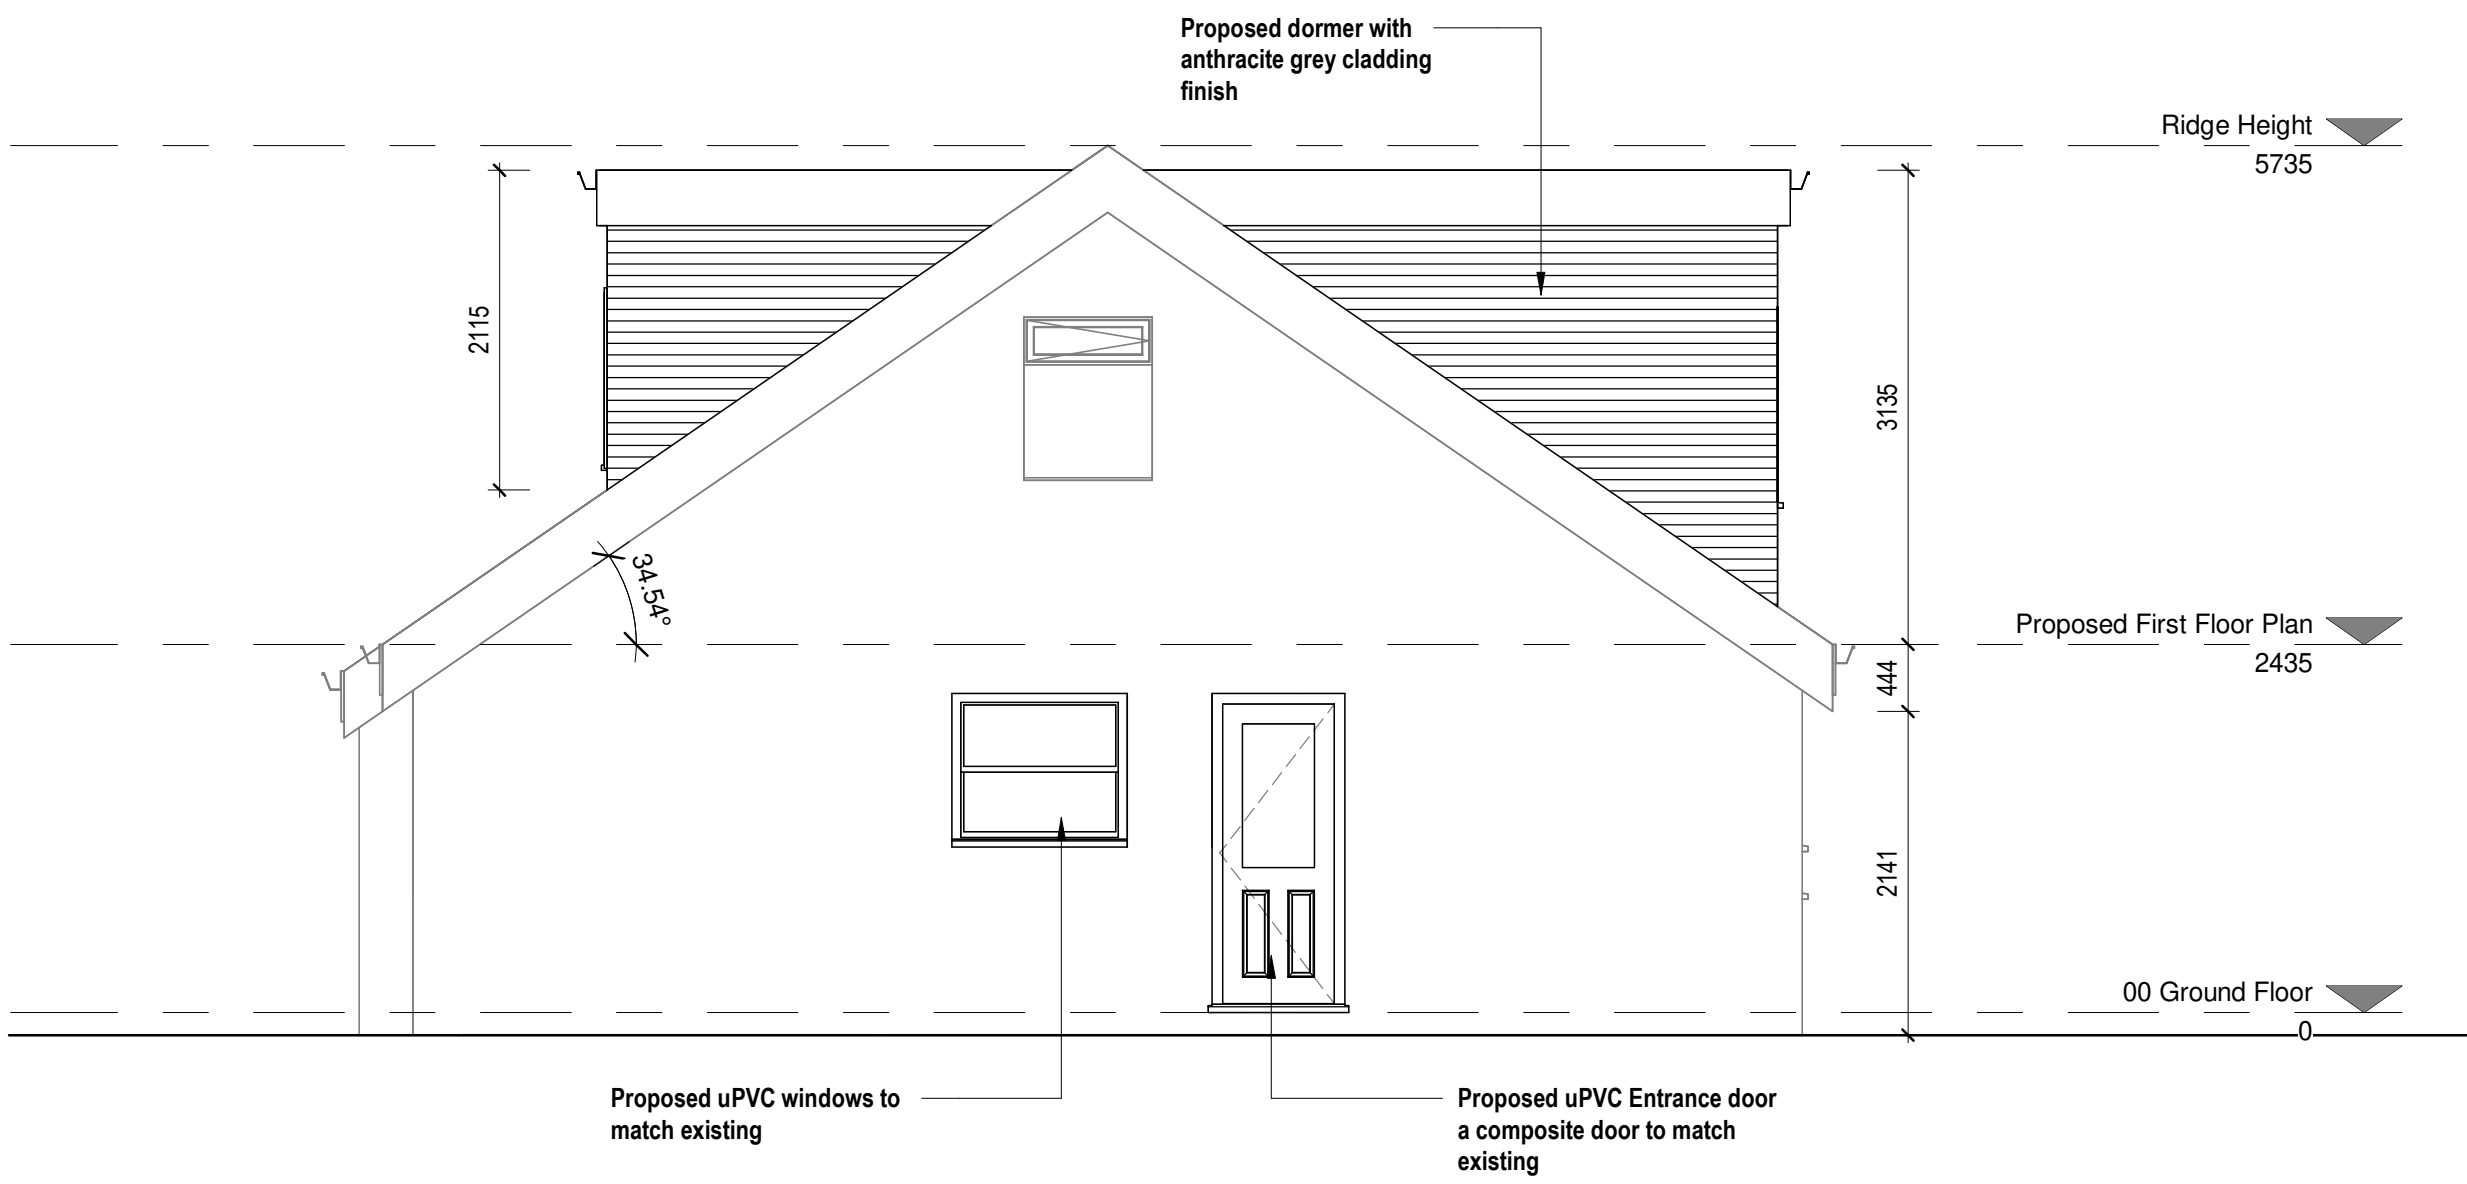

Side Elevation - Proposed
Scale @ 1 : 50

ALL STEEL WORK SIZES AND DESIGN TO
BE CONFIRM BY ENGINEER BEFORE
COMMENCEMENT OF WORK

No.	Description	Date

MRS AND MRS BAILEY
30 Newfield View,
Milnrow

Elevations as Proposed

Project number	202	P-03
Date	18/08/23	
Drawn by	SN	
Checked by	JL	
Scale @ A1		1 : 50