


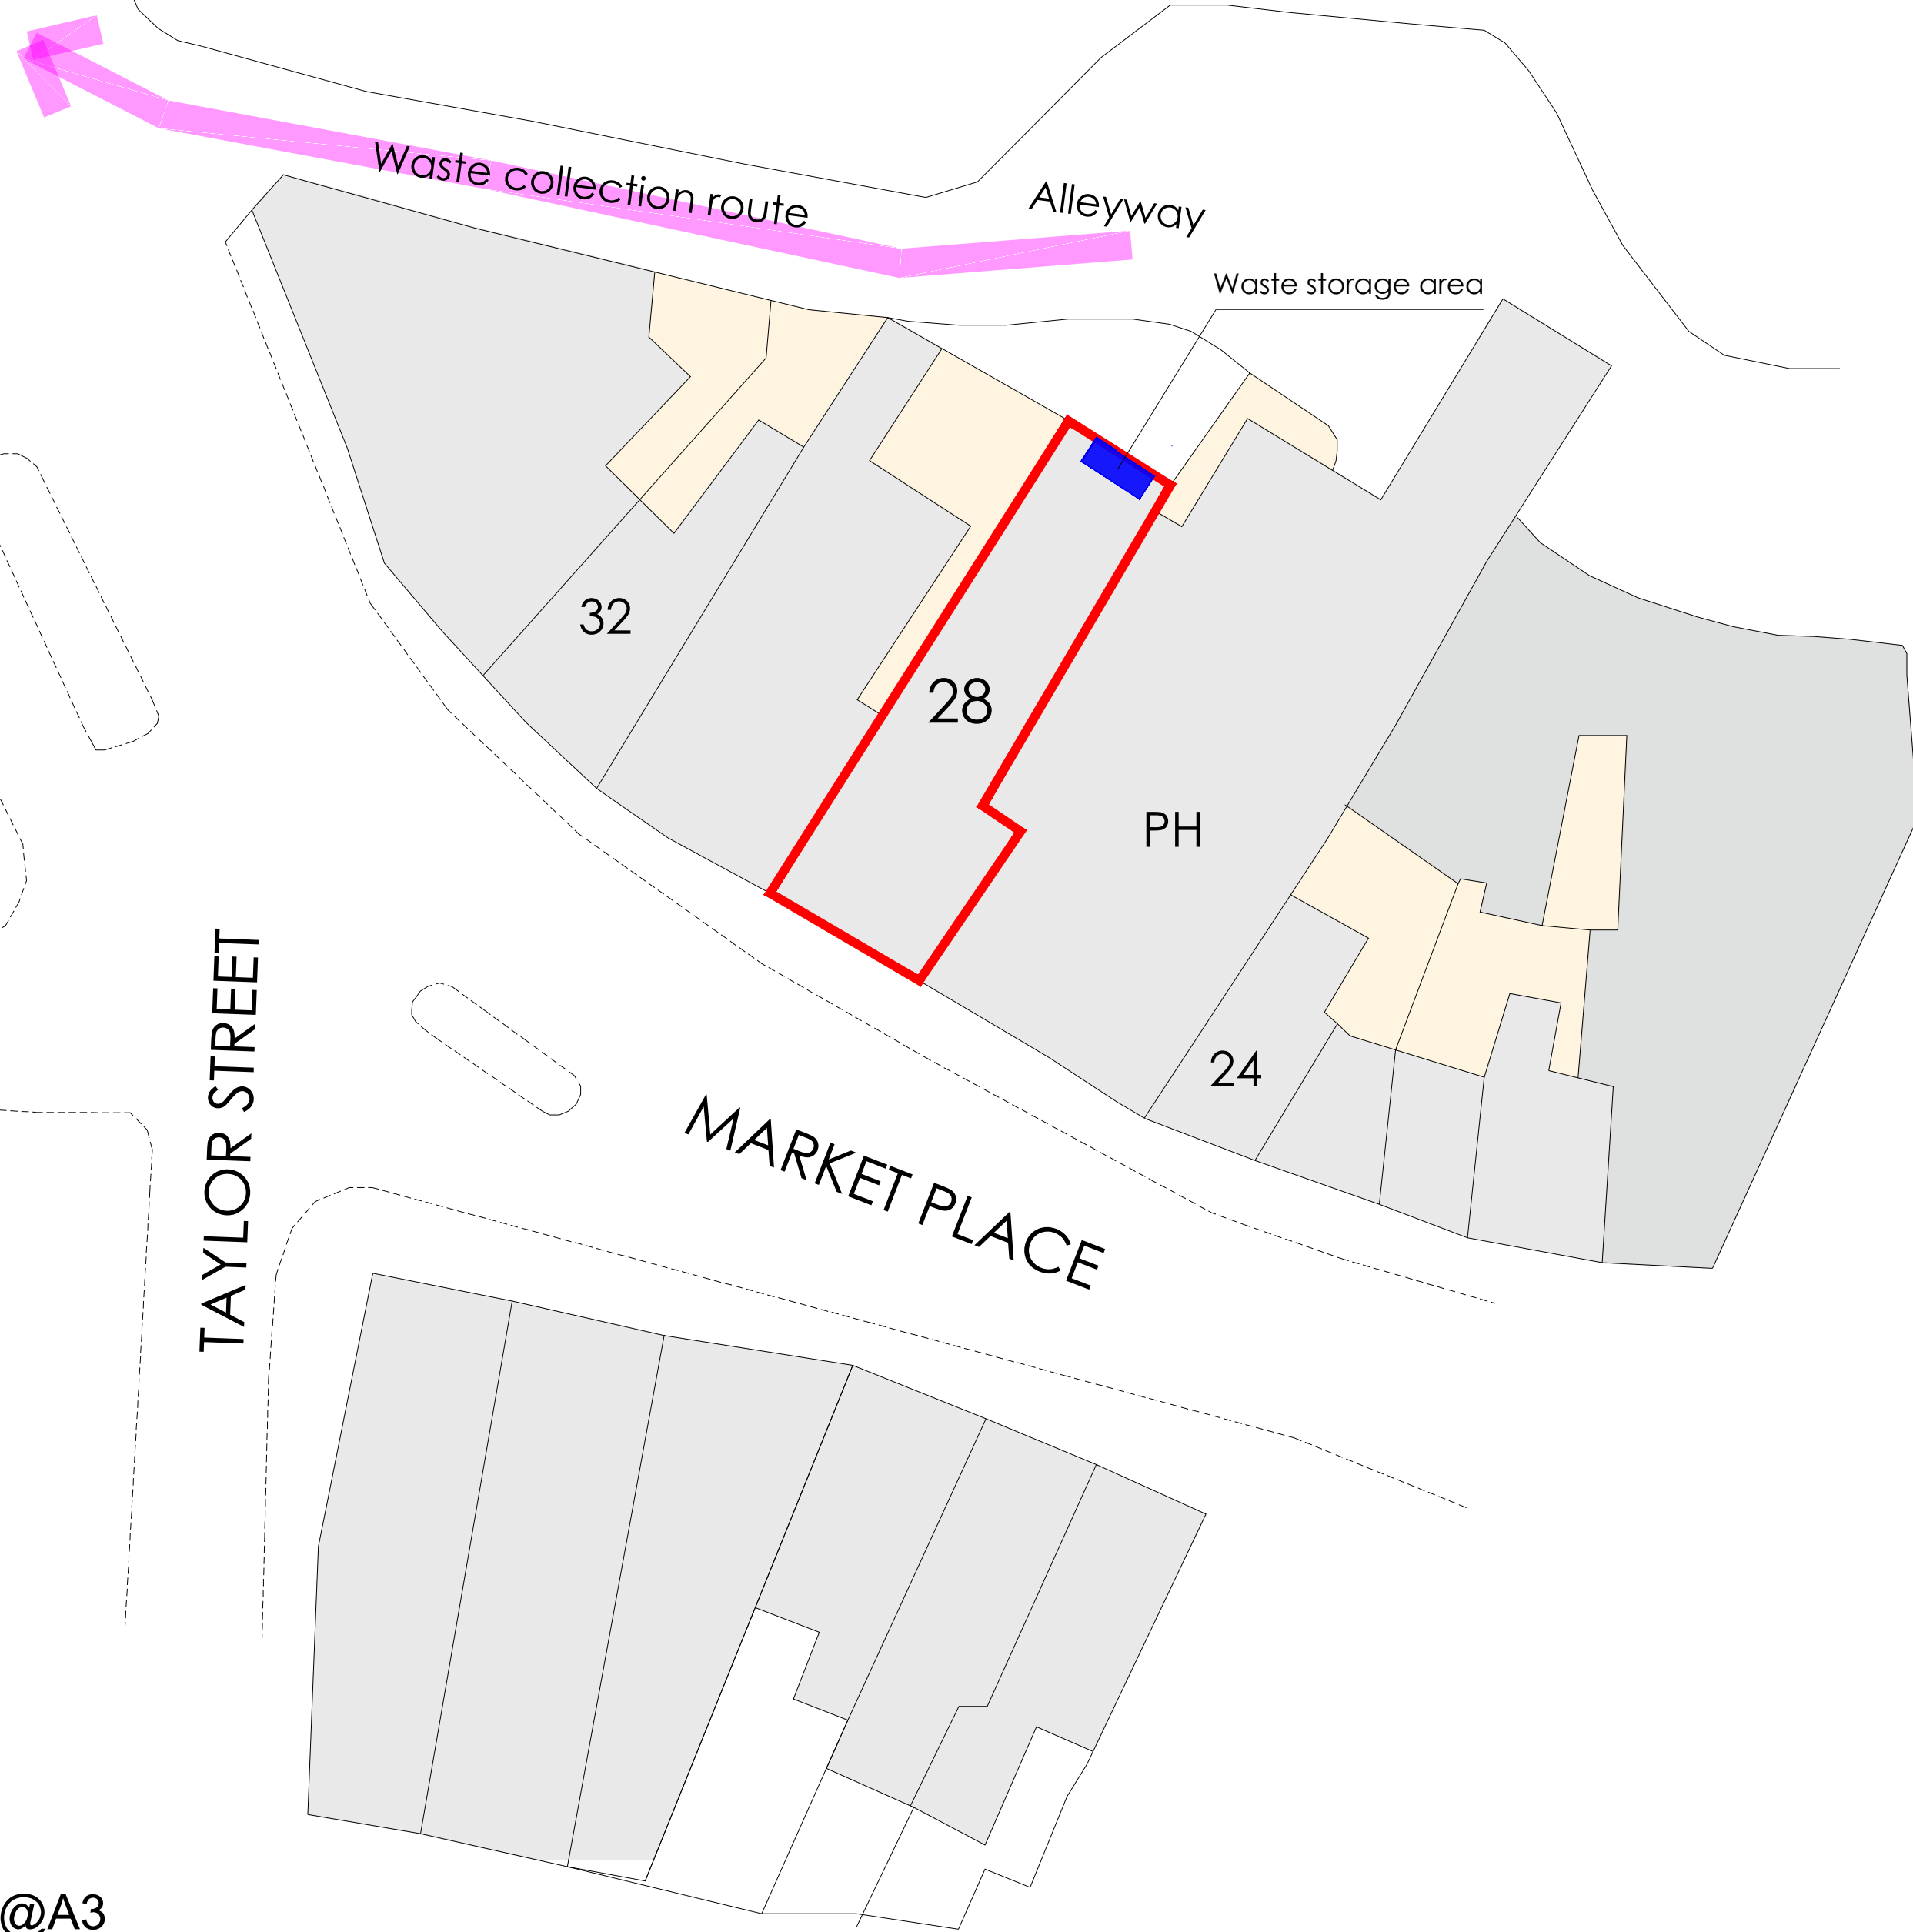
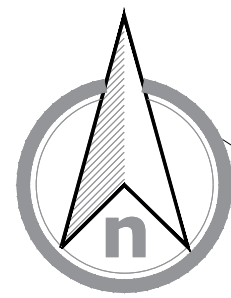


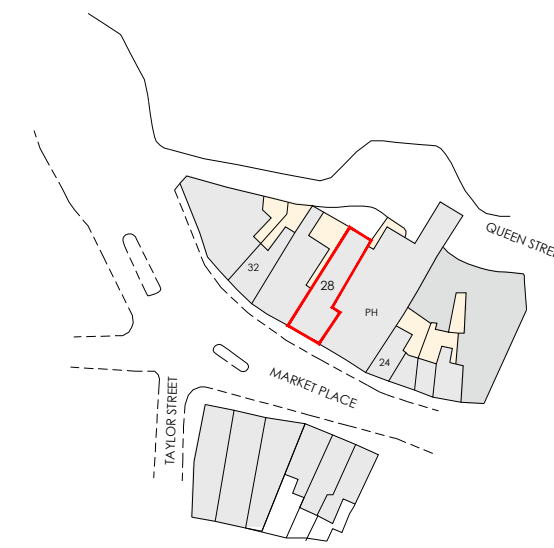

SITE PLAN
SCALE 1:200@A3

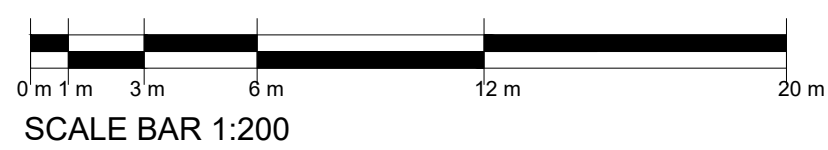

Location Plan
Scale 1:1250

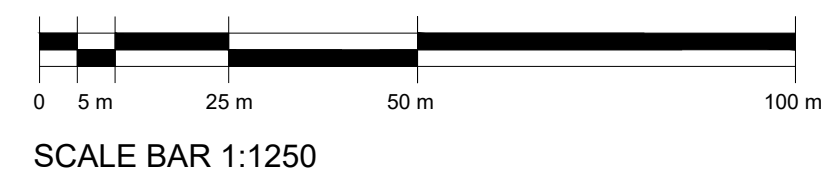

GENERAL NOTES

1. The contractor must check the site and the approved drawings before commencing the works and must take any working measurements as necessary and any discrepancy must be reported to the client.
2. Work shall comply with any current relevant BS/codes of practices and confirm to the Building Regulations including the latest amendment. The contractor is responsible for setting out the works.

Site Address	28 Market Place Heywood OL10 4NL
Drawing statuses	Location Plan Site Plan
Project	Charity to restaurant conversion
Drawing No.	PP115(1)21
SCALE	1:200@A3 1:1250@A3
PAPER SIZE	A3
DATE	13.08.2021
DRAWN BY	AT
Key	Red line - Location Plan
	AT A. Design 12 Hastings Gardens Stockport SK5 8BF ata_design@hotmail.com 07830039347