



Bin Store A - Mid-Terrace Houses

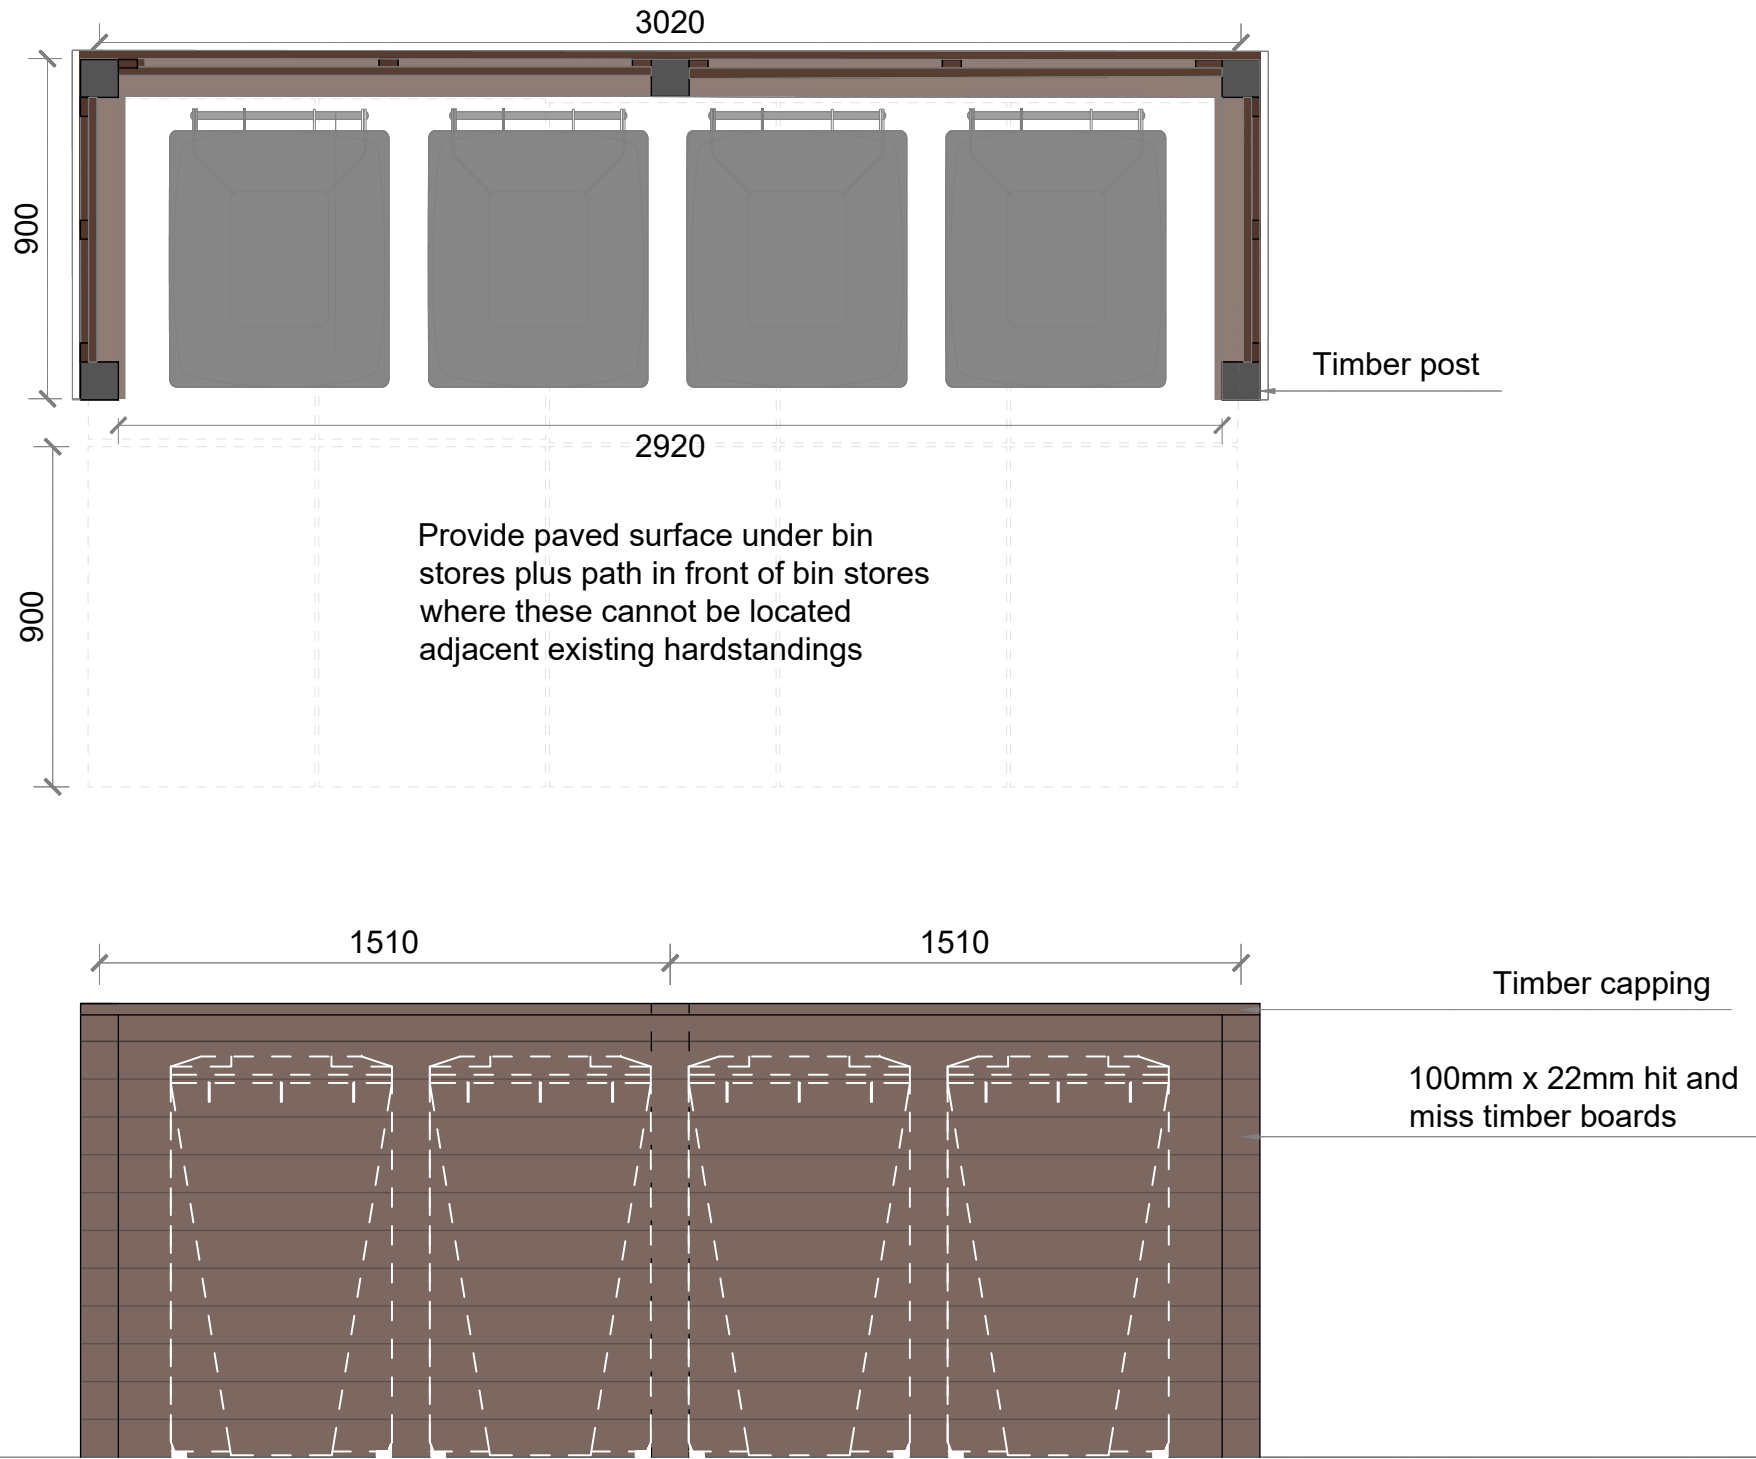

4 bin arrangement for houses shown




Bin Store B - Apartments

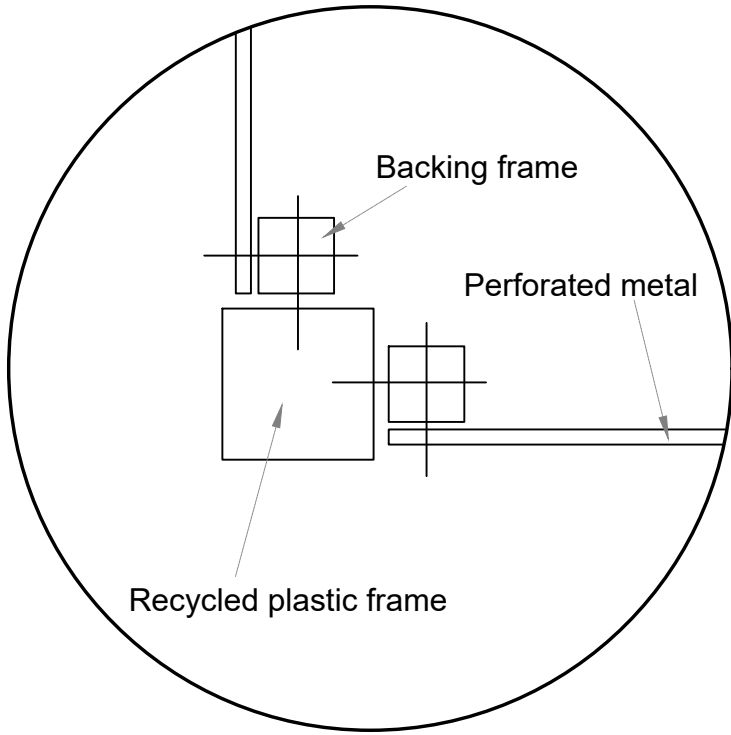


1:5 Bin store corner detail

4 bin arrangement where apartment bin stores are split, as at 2-8 Kirkway and 1-7 Tavistock Road, refer to site plans

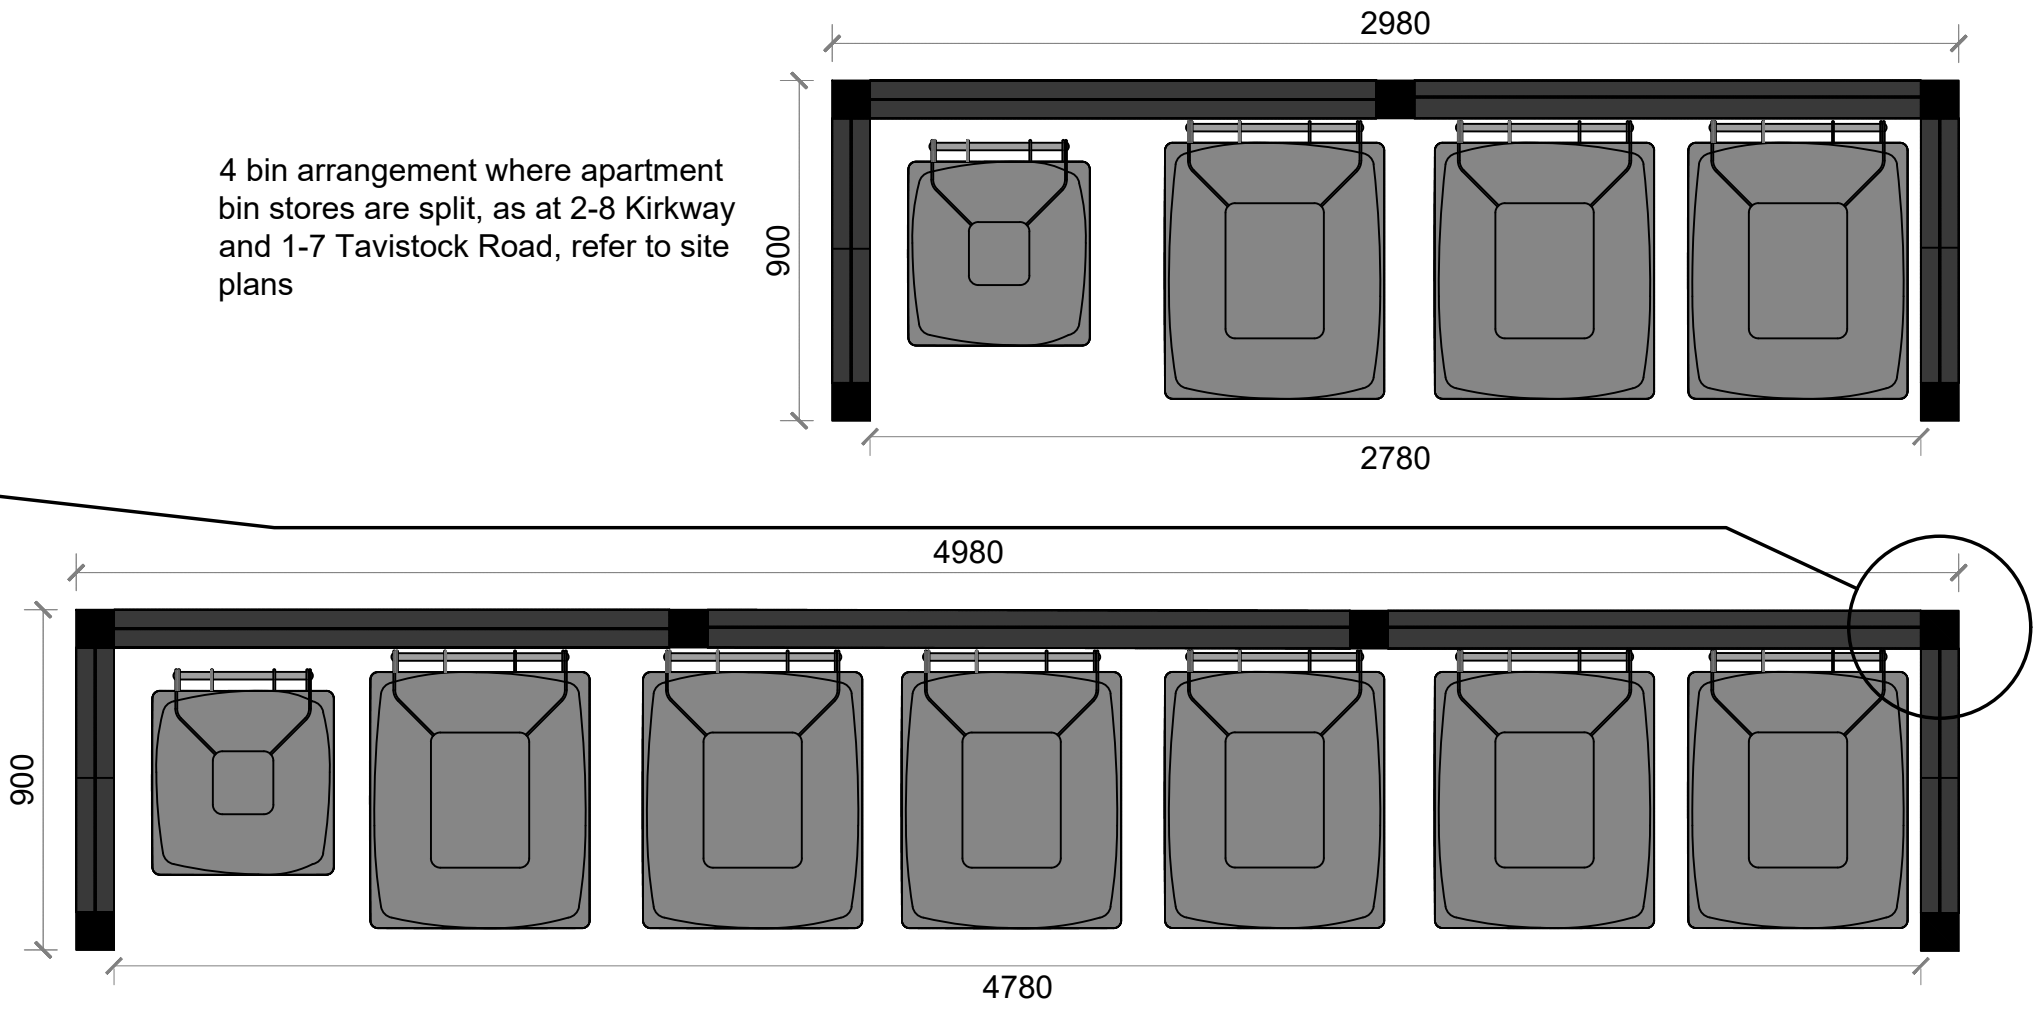

7 bin arrangement for flats shown provides:
1no. 140L bin for garden and food waste
2no. 240L bins for waste
2no. 240L bins for recycling 2no. 240L bins for paper/card.

This exceeds minimum LA refuse requirements

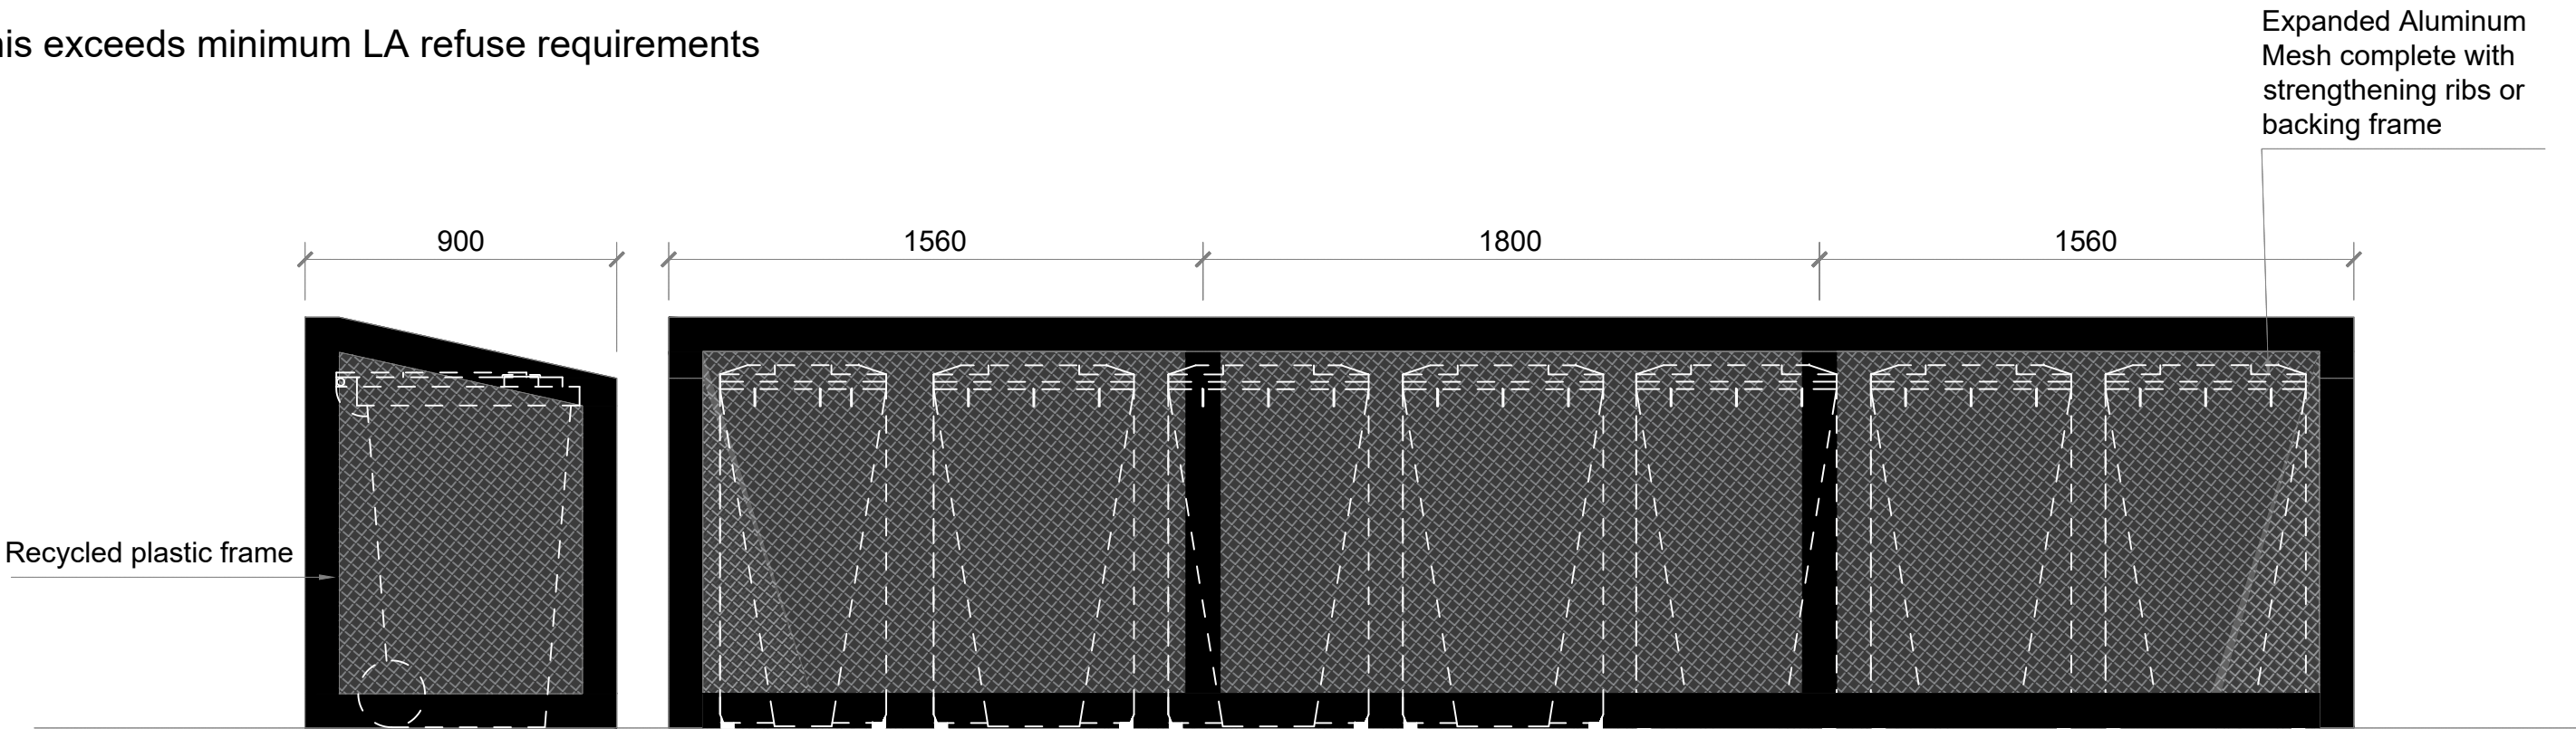

General Notes
01: Dimensions must not be scaled from this drawing. If in doubt, please ask.
02: All dimensions are in millimetres unless noted otherwise.
03: All dimensions should be verified on site before proceeding with the work.
04: TADW Architects shall be notified in writing of any discrepancies.
05: © TADW Limited (UK) 2015

Legend

Issue	Description	Date	Drawn	Checked
C2	4 bin arrangement for apartments shown	31.10.22	AM	
C1	For Construction	26.09.22	AM	

Drawing Status
P - Planning | T - Tender | C - Construction | R - As Record

For Construction

tadw architects



Six St. Petersgate Stockport Cheshire SK1 1HD
Ph 0161 477 6158 Fx 0161 480 8342 mail@tadw.co.uk www.tadw.co.uk

Client	Rochdale Boroughwide Housing		
Job	RBH Estate Improvements		
Title	Bin Stores		
Scale	1:20 @ A1		
Note - Prints from PDF files may not be to scale, check accuracy against scale			
			
Job Number	Drawing Number	Issue	
021289	27	C2	