


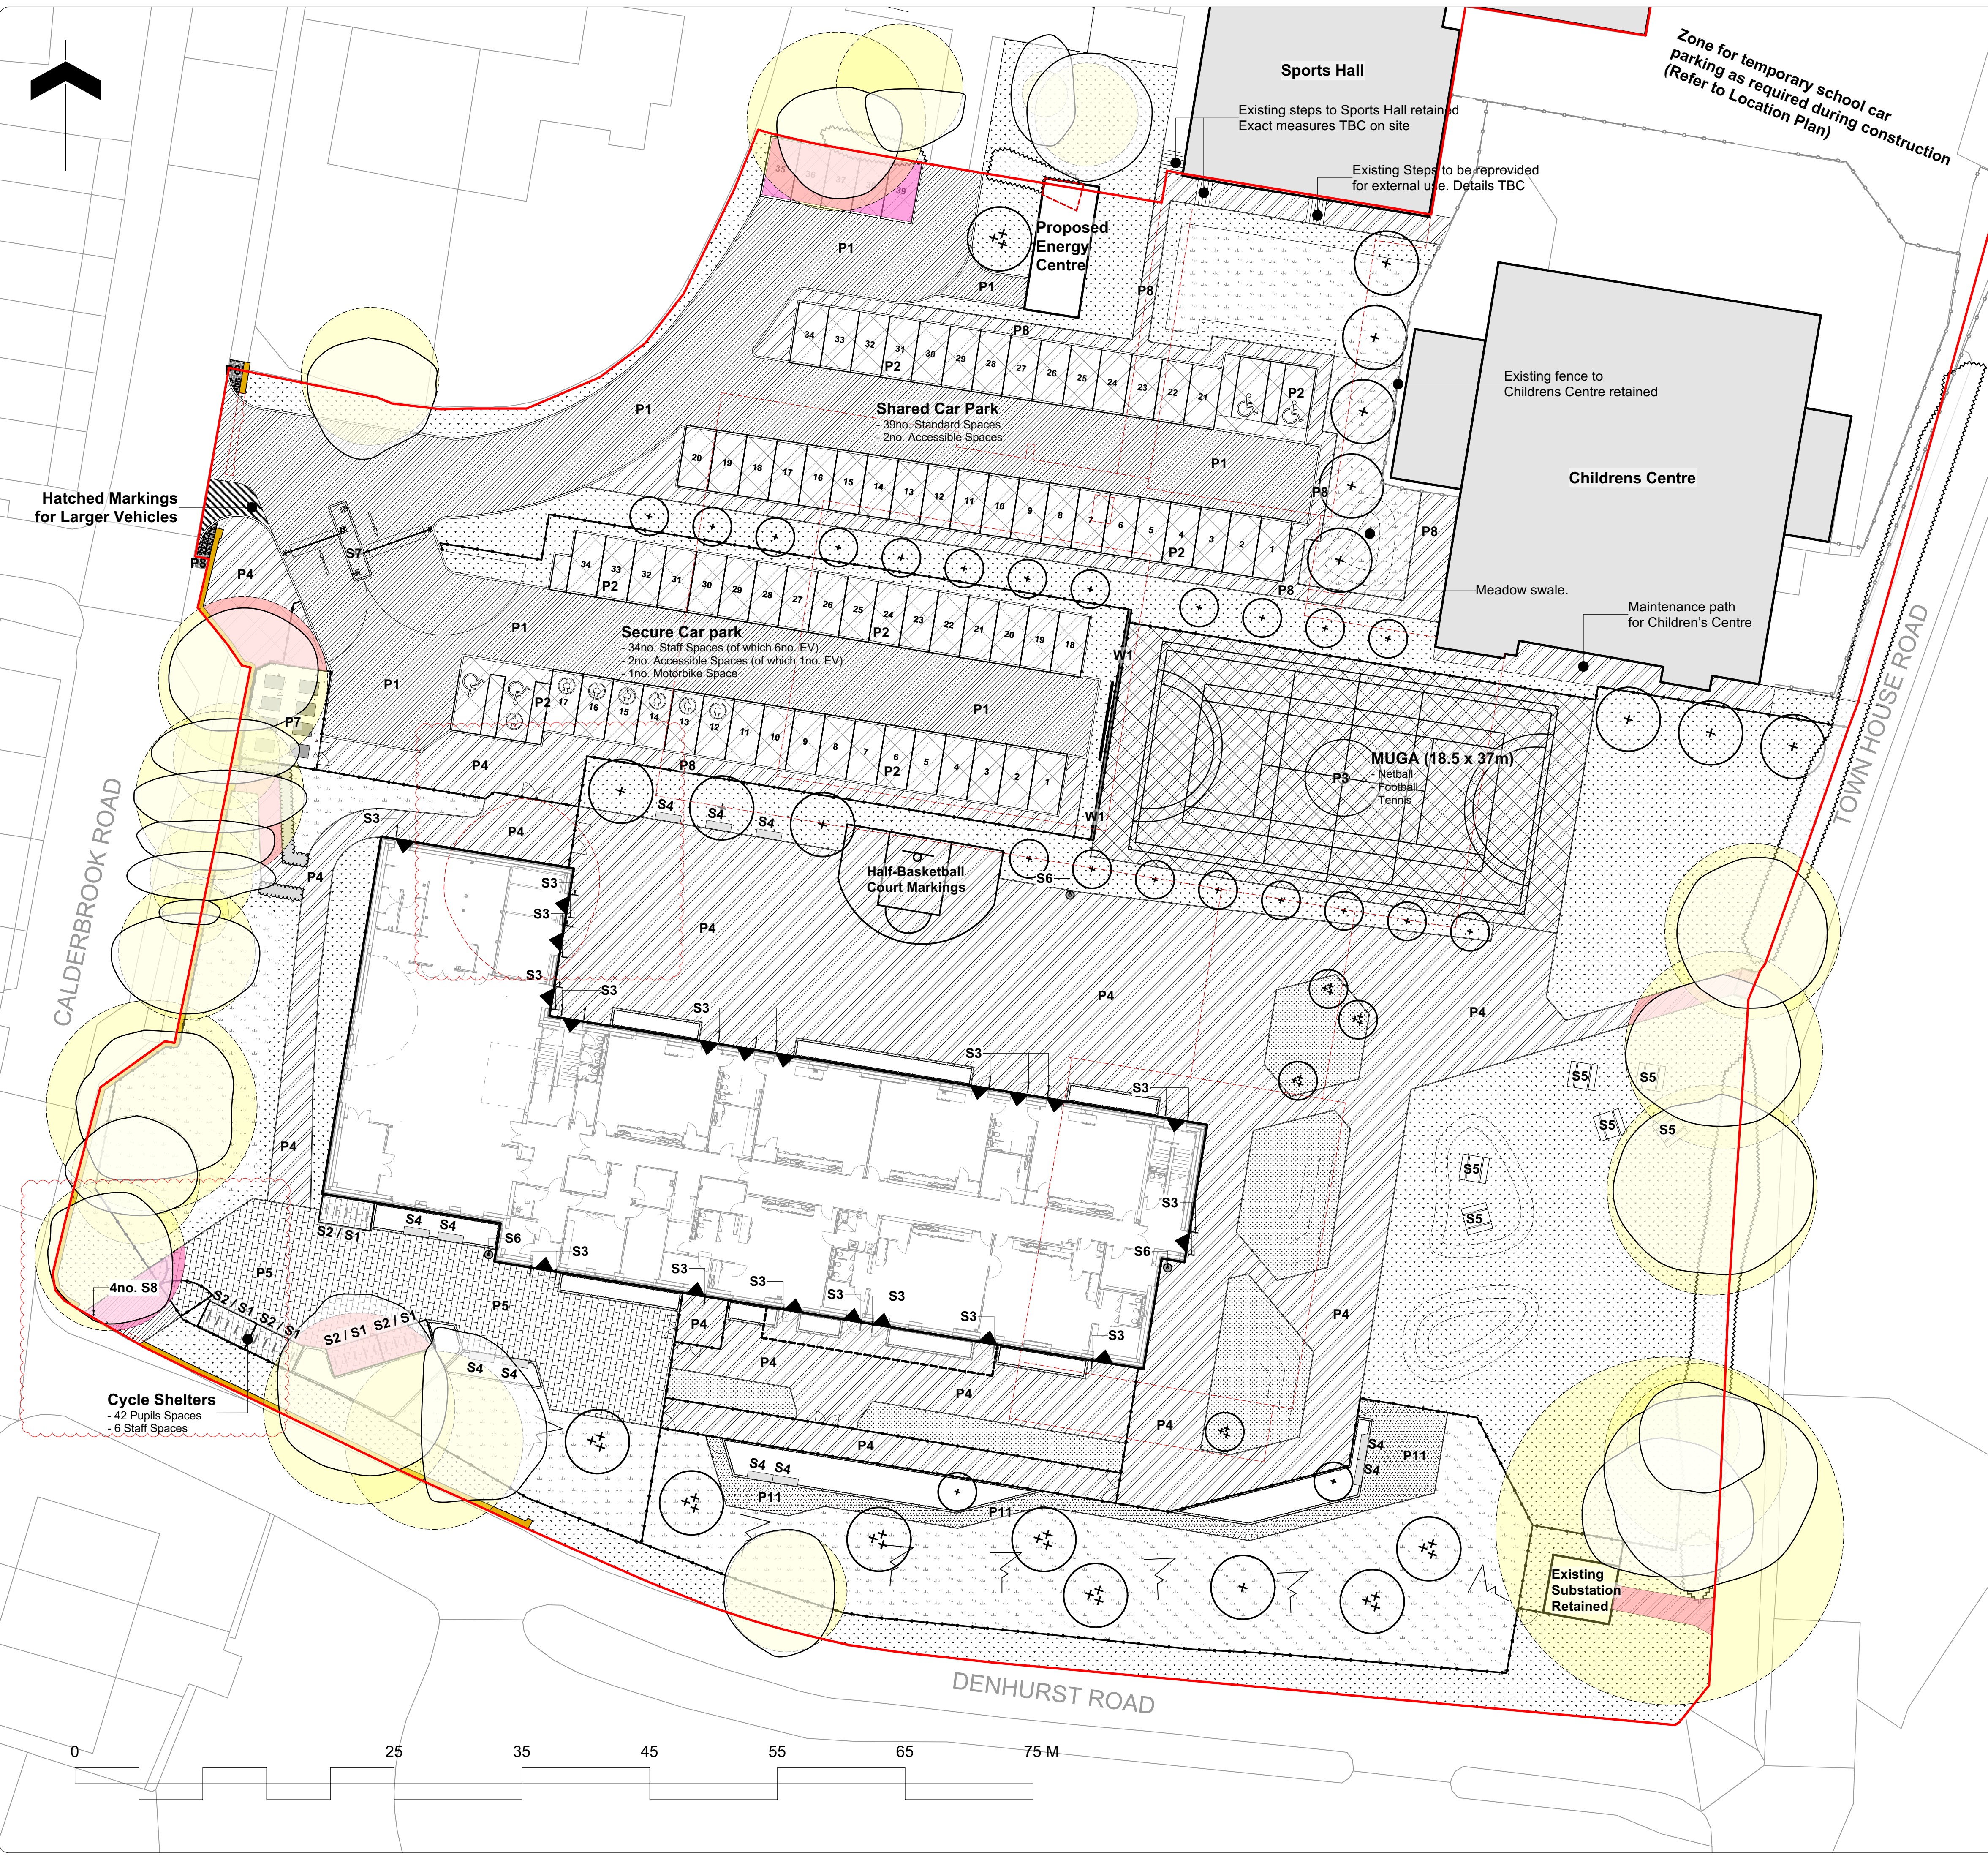

KEY

Planning Application Boundary
School Boundary Line
Fence Line
Proposed Level
Ex / 12345mm Existing Level
Gradient
Proposed Building
Existing Building to be demolished
Canopy / Building Overhang
Existing Tree / Root Protection Area
Existing Tree to be removed

Planting

Proposed Tree
Refer to Planting Plan
Proposed Multi-stem Tree
Refer to Planting Plan
Grass Seed
Refer to Planting Plan
Grass Turf Lawn
Refer to Planting Plan
Amenity Planting
Refer to Planting Plan
Hedge Planting
Refer to Planting Plan
Meadow Planting
Refer to Planting Plan

Paving

Vehicular Tarmac
To Engineer's Specification
[LPS-CUR-XX-00-DR-C-84700]
[LPS-CUR-XX-00-DR-C-84701]
Permeable Asphalt (Car Park Bays)
To Engineer's Specification
[LPS-CUR-XX-00-DR-C-84700]
[LPS-CUR-XX-00-DR-C-84701]
MUGA Permeable Surface
To Engineer's Specification
[LPS-CUR-XX-00-DR-C-84700]
[LPS-CUR-XX-00-DR-C-84701]
Pedestrian Tarmac (MEWP)
To Engineer's Specification
[LPS-CUR-XX-00-DR-C-84700]
[LPS-CUR-XX-00-DR-C-84701]
Concrete Block Paving
Q24116A
Concrete Surface
To Engineer's Specification
[LPS-CUR-XX-00-DR-C-84700]
[LPS-CUR-XX-00-DR-C-84701]
Pedestrian Tarmac (Pedestrian Only)
To Engineer's Specification
[LPS-CUR-XX-00-DR-C-84700]
[LPS-CUR-XX-00-DR-C-84701]
Vehicular / Pedestrian Area within RPA*
To Engineer's Specification
[LPS-CUR-XX-00-DR-C-84700]
[LPS-CUR-XX-00-DR-C-84701]
Bark Chippings
Q2323
Blister Tactile Paving
Q25329

***NOTE:** for build-ups refer to Engineer's drawings and specifications.
Alternative build-ups have been specified for pedestrian and vehicular surfaces within tree Root Protection Areas. Ref:
[LPS-CUR-XX-00-DR-C-84700]; [LPS-CUR-XX-00-DR-C-84701]

Furniture

S1 Cycle Stands
Q82108
S2 Cycle Shelter
Q8211A
S3 Door Protection Barrier
Q8211C
S4 Seating Bench
Q8222E
S5 Picnic Table
Q8228D
S6 Litter Bin
Q8248E
S7 Vehicle Barrier and Intercom
Q8119
S8 Removable Bollard
Q82

Fencing and Structures

Existing Fencing Retained
Proposed Fencing
Refer to Fencing General Arrangement for details
Proposed Gates
Refer to Fencing General Arrangement for details
Proposed Vehicle Barrier
Refer to Fencing General Arrangement for details
Concrete Wall
Specification TBC
Existing Stone Wall Retained
Existing Stone Wall Removed

Notes

1. Do not scale from this drawing
2. To be read in conjunction with Project Risk Register REF: XXX
3. To be read in conjunction with all other Landscape Architect's drawings

RESIDUAL PROJECT RISKS

ID	RISK	MITIGATION	DATE MITIGATED
16/02/2023	C09	Entrance to Plaza amended to allow for Fire Engine access. Gate amended and 4no. bollards added to prevent unauthorized access. Gates to north of building amended to 2.4m width.	BS
01/02/2023	C08	Main pedestrian entrance amended to allow for fire tender access.	BS
10/01/2023	C07	G1 Gate and Arm Raised Barrier Amended following tracking exercise. Plant Room Size revised with latest design	BS
02/11/2022	C06	Fence line amended to avoid clashes with electric cables. Gate G2 to south of carpark removed and gate G5 to south of carpark moved in place of G2. Area of soft south of the fence amended to navigate level difference.	BS
12/09/2022	C05	Shown additional staircase to South of Retained Sports Hall. Added 1m wide maintenance path to south of Children's Centre	BS
18/08/2022	C04	Key amended to be in line with Engineer's drawings and specifications.	BS
20/06/2022	P16	Updated for Planning. Energy centre size and location amended.	BS
03/02/2022	C03	Building footprint amended to latest Architect's drawings. Landscape modified to tie in with updated building footprint.	BS
28/09/2021	C02	Building dimensions and road location amended following coordination exercise. 14no. Door hoops added to doors location. Benches location amended slightly to avoid windows.	BS
18/08/2021	C01	Issued for Construction. Secondary pedestrian access from Calderbrook Road amended to suite newly surveyed existing levels. Kerbs drawn on plan. Substrate to retaining wall changed to 1.1m timber post and rail fence	BS SB
05/08/2021	P15	Updated for Planning. 2.4m wide mesh fencing and Gate added to back of substation	BS
06/07/2021	P14	Updated for Final CP.	BS
06/07/2021	P13	Note to zone for temporary classroom, amended.	BS
01/07/2021	P12	Updated for Planning. Updated for CP's	BS SB
28/06/2021	P11	Existing Steps to Sports Hall added to plan following recent survey. Landscape around west elevation of Childrens Centre amended as per revised extent of Childrens Centre building. Blister paving added to pedestrian crossing to vehicular access from Calderbrook Rd.	BS
23/06/2021	P10	Issued for Planning	BS
23/06/2021	P09	Issued for Contractor's Proposal	BS
17/06/2021	P08	Plant room removed and shared carpark redesigned. Number of standard parking bays changed from 28no. to 39no. Energy Centre added near Leisure Centre Energy Centre added near Childrens Centre	BS SB
11/06/2021	P07	Extent of plant room updated as per latest site survey. Permeable block paving to parking bays amended to be permeable tarmac.	BS SB
02/06/2021	P06	Updated for Draft CP's 1. Fence Line / School Boundary Line amended. Habitat area extended consequently 2. Cycle shelters dimension amended to be 4100mm x 2250mm each 3. Gates to carpark and playground amended: adding gate removed. 1.5m single leaf automatic gate with intercom added. 4m wide gate to playground reduced to be 2.4m wide.	BS

REVISIONS

DATE	REV	DESCRIPTION OF REVISION	DRAWN BY	APPROVED BY

STATUS

A1 - FOR CONSTRUCTION

ares
LANDSCAPE ARCHITECTS

Ares Landscape Architects LTD
Galacrasher,
51 Eyre Lane
Sheffield
S1 4RB
t: 0114 276 2000
e: hello@aresdesign.co.uk
w: ares.eu.com

CLIENT:
Wates Construction

PROJECT TITLE:
Littleborough Community Primary School

DRAWING TITLE:
Site Layout as Proposed (Block Plan)

DRAWING SCALE:
1:250

PAPER SIZE:
A1

DRAWN BY:
BS

APPROVED BY:
SB

DRAWN DATE:
08/03/2021

ALA PROJECT CODE:
ALA664

DRAWING NUMBER:
LCPS-ALA-00-XX-DR-L-0002

STATUS:
A1

REVISION:
C09