



EXISTING FRONT ELEVATION




EXISTING SIDE ELEVATION



PROPOSED FRONT ELEVATION



PROPOSED SIDE ELEVATION

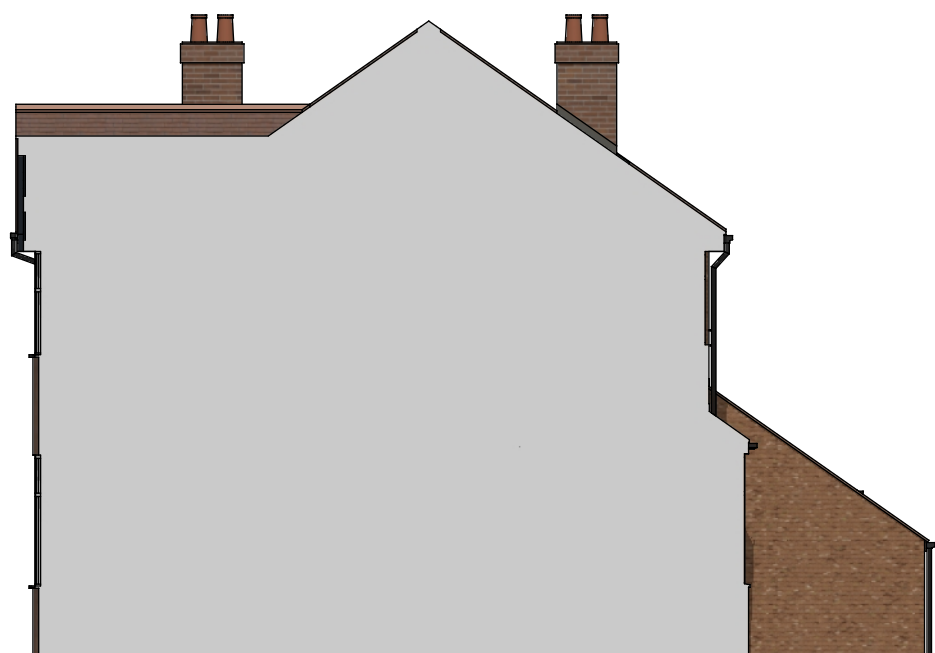

EXISTING SIDE ELEVATION



EXISTING REAR ELEVATION




PROPOSED SIDE ELEVATION




PROPOSED REAR ELEVATION




SECTION A-A

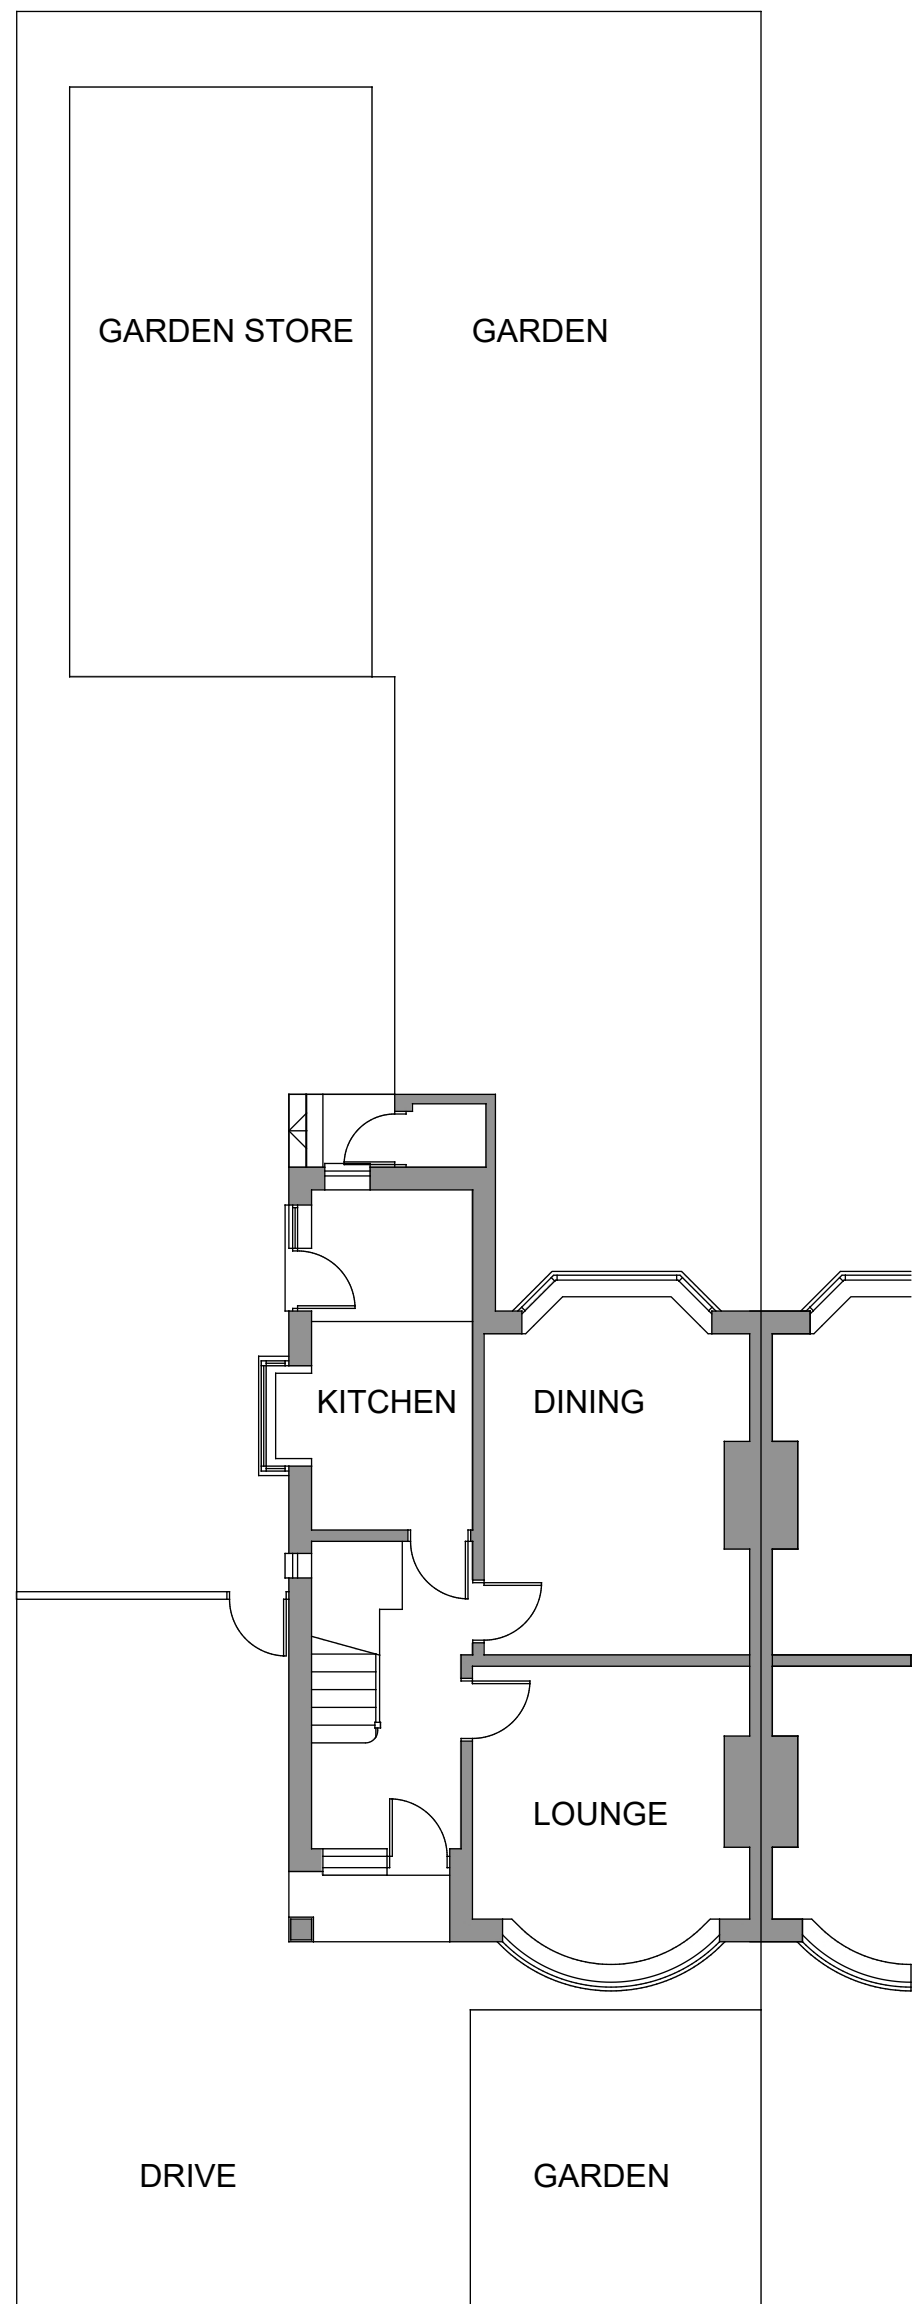


EXISTING GROUND FLOOR & SITE PLAN 1:100

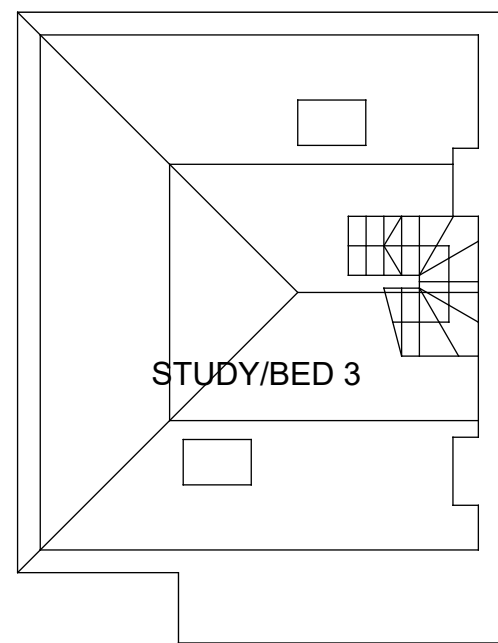

EXISTING ATTIC FLOOR PLAN
UNAFFECTED BY PROPOSALS

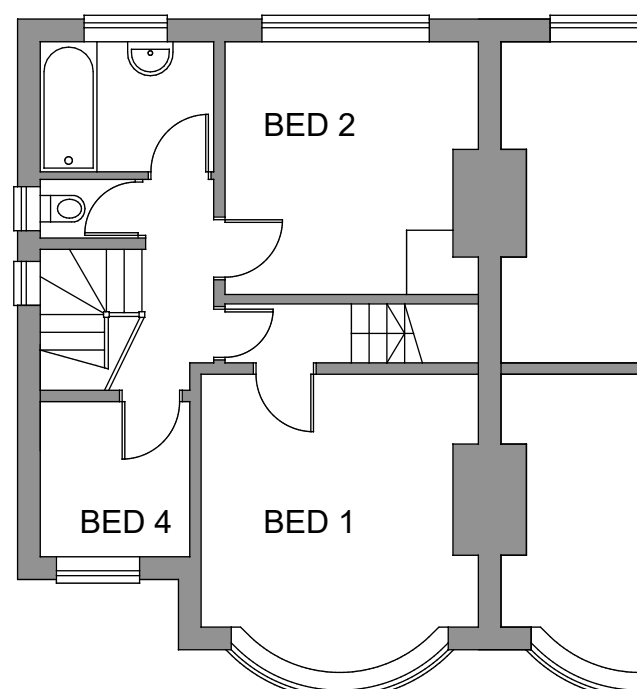

EXISTING FIRST FLOOR PLAN
UNAFFECTED BY PROPOSALS

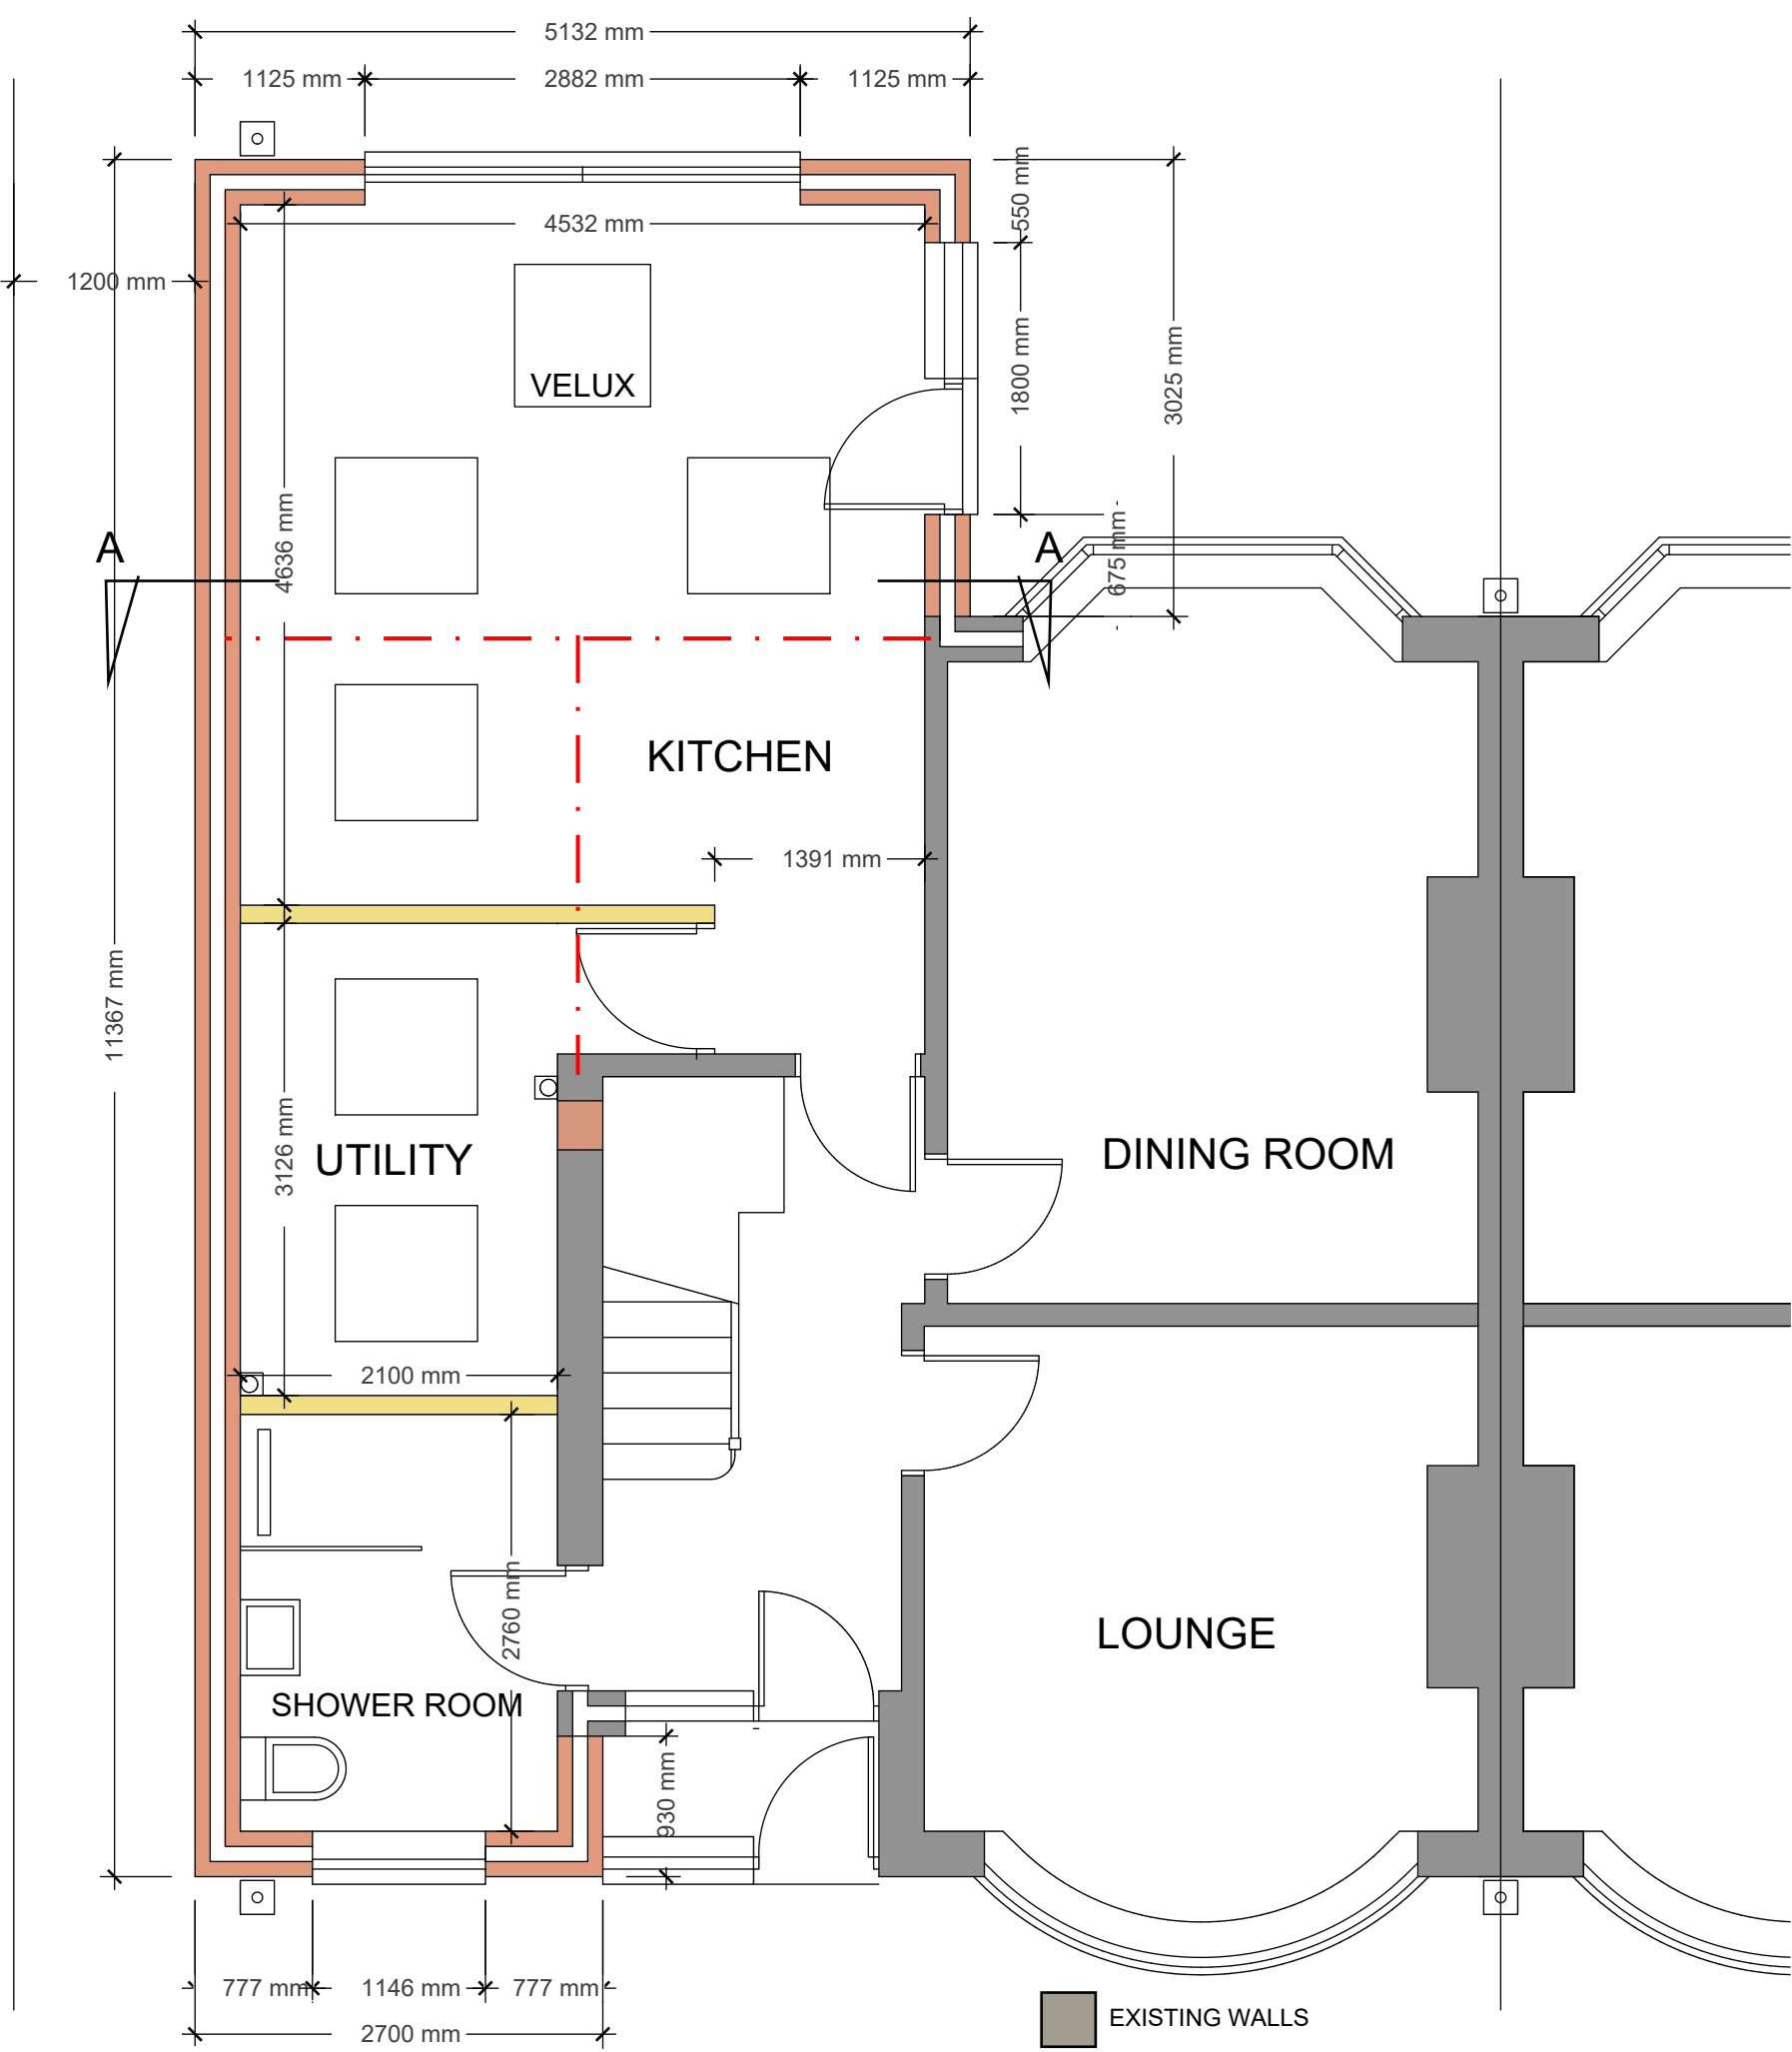

PROPOSED GROUND FLOOR PLAN


EXTENT OF WORK

Demolish front porch and the rear lean-to. Build a single storey side and rear extension to provide a family kitchen, utility and shower room and a new front porch.

All materials and finishes to match the existing.



O.S. 1:1250 @ A1

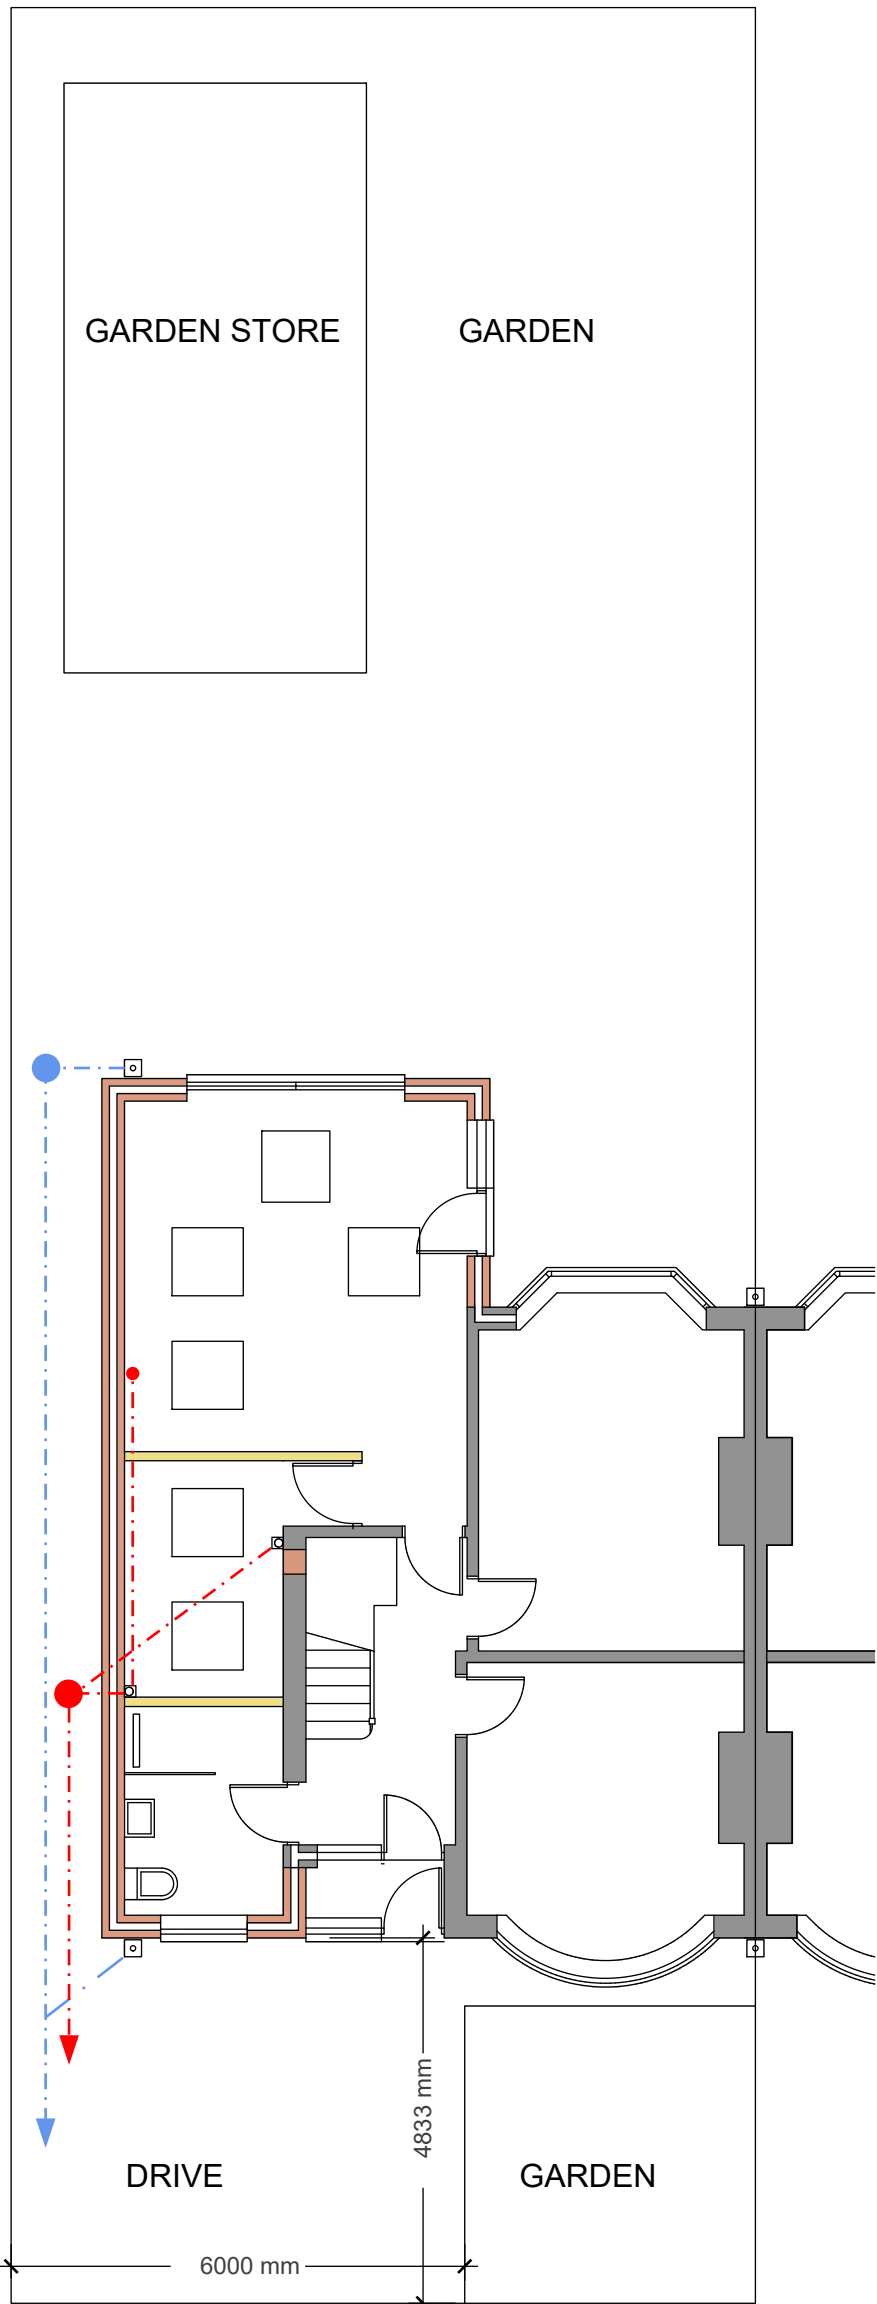

PROPOSED SITE PLAN 1:100

PROPOSED EXTENSION **PLANNING ISSUE**
9 SUNNY BROW ROAD, MIDDLETON, M24 4AD

CLIENT MR & MRS PASLOWSKI
PROJECT PROPOSED EXTENSION
DRAWING EXISTING & PROPOSED PLANS & ELEVATIONS
DATE APRIL 2023 SCALE 1:50 & 1:100 @ A1 DWG. NO: 6383_100_1

watergrove **CGI**
architectural visuals
07904 971504
3d@watergrove.co.uk
www.watergrove.co.uk