



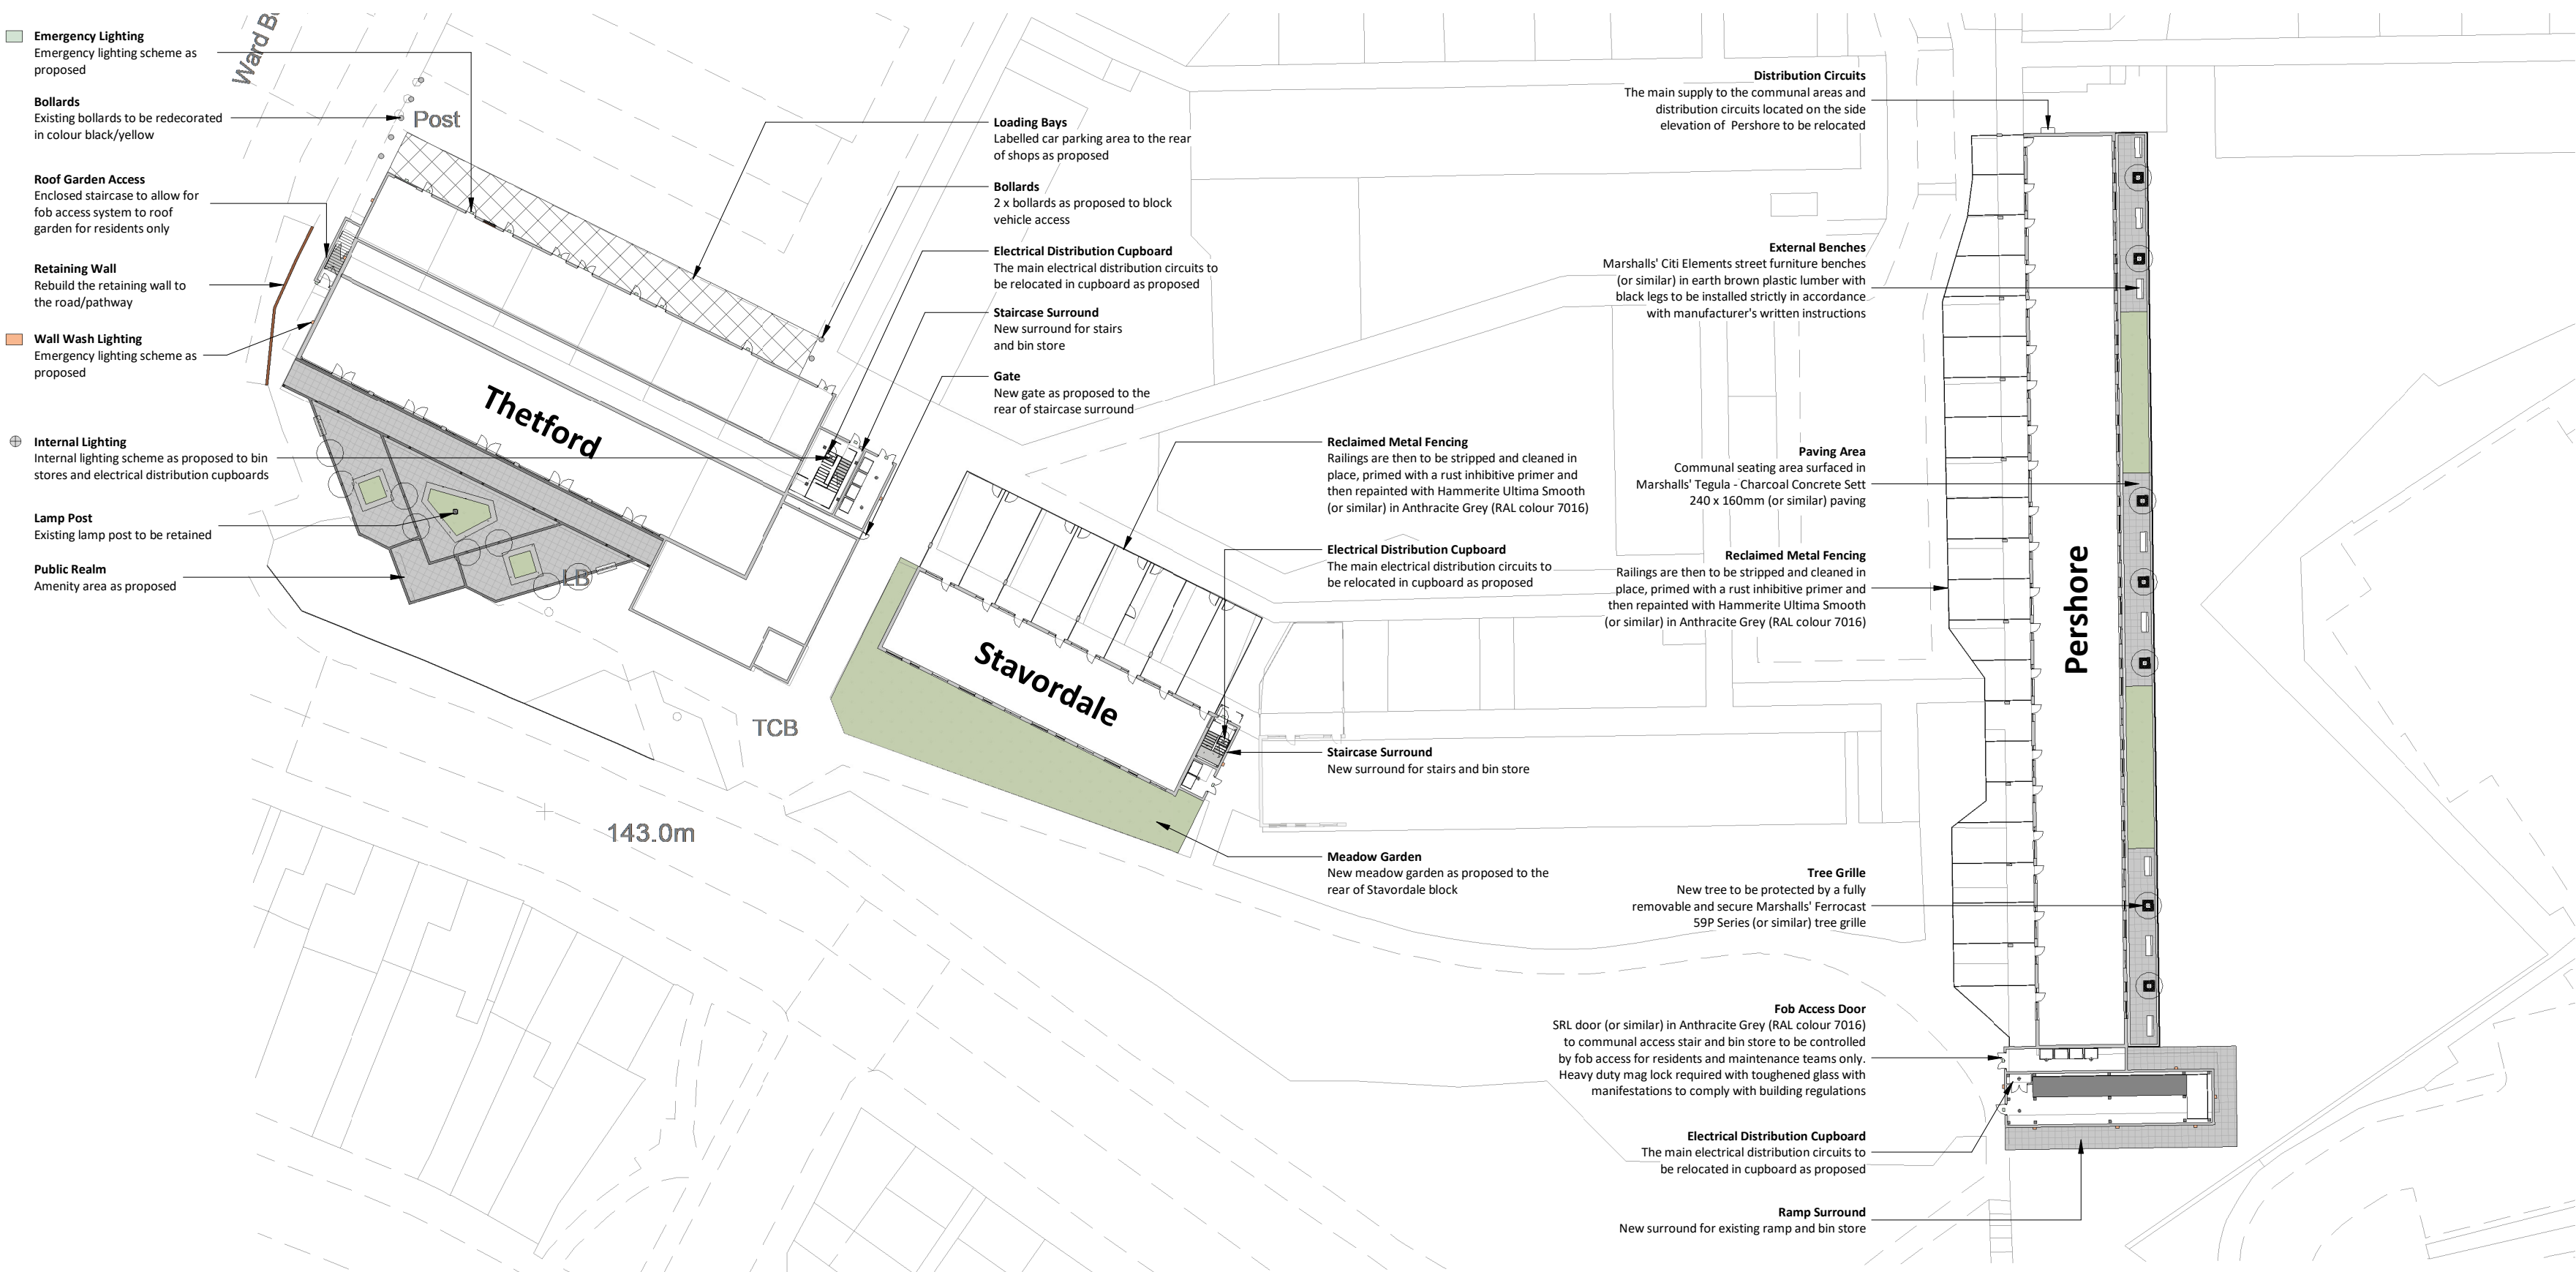

Site Plan as Proposed
1 : 500

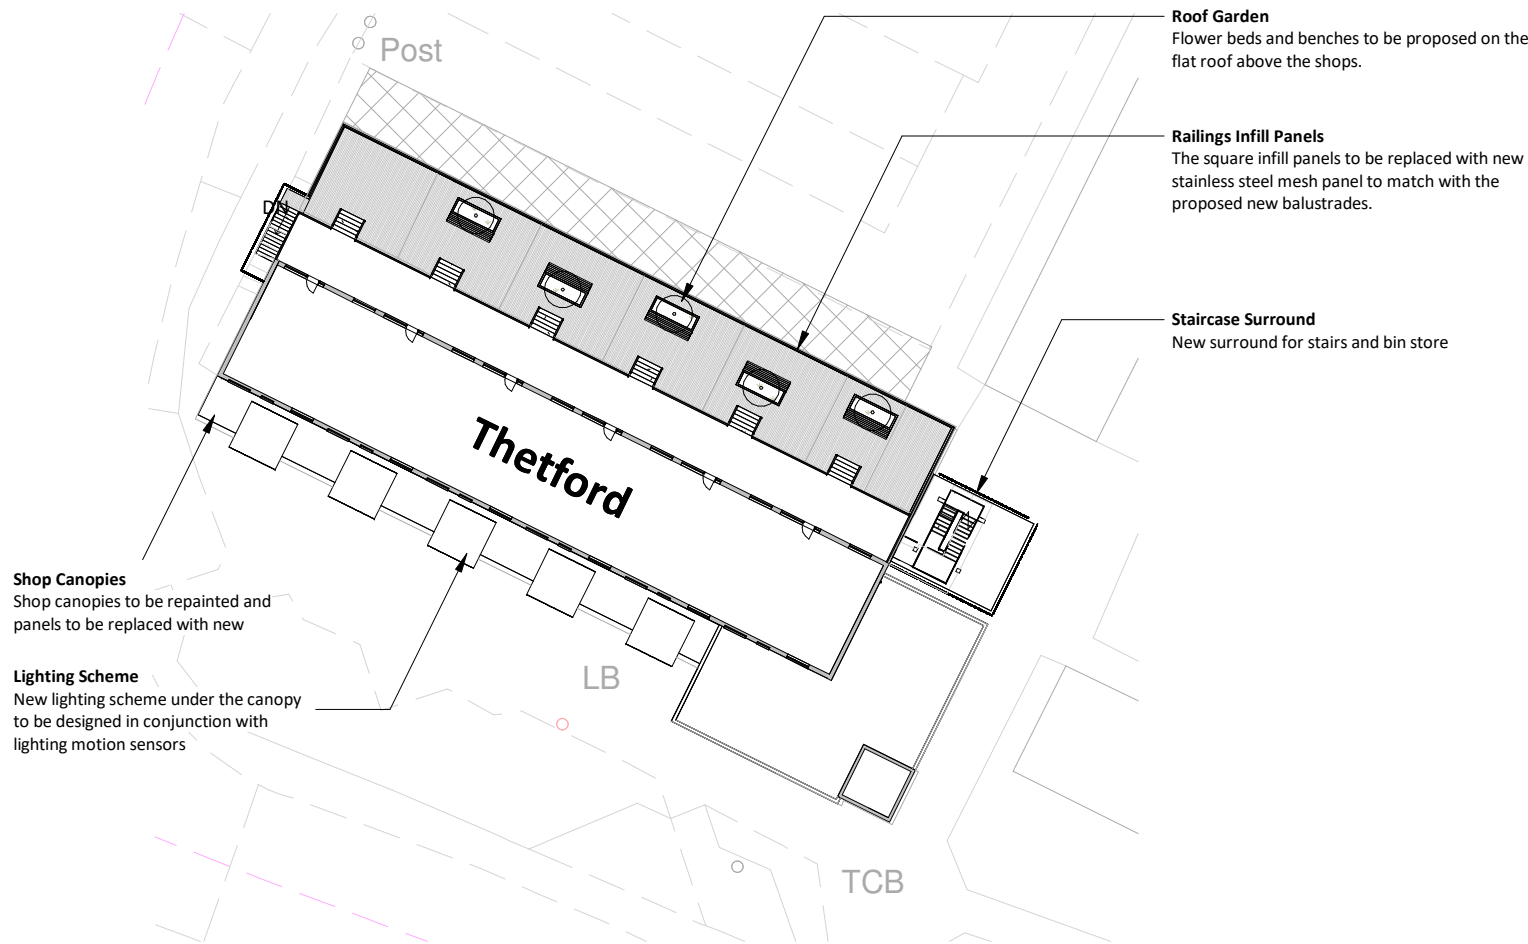

Roof Garden as Proposed - Thetford
1 : 500

This drawing is copyright Bernard Taylor Partnership Ltd and must not be copied or disclosed by or to any unauthorised persons without the prior written consent of Bernard Taylor Partnership Ltd

Do not scale from this drawing. Do not take measurements from the CAD base. Any discrepancies are to be reported to the architect for clarification.

All dimensions are to be checked on site prior to construction, manufacture of any components and ordering of materials and equipment.

All materials and workmanship to be in accordance with the current British Standards and codes of practice.

6	29.04.24	AP	Drawing revised to remove the proposed fob access gates to Stavordale block following Client's comments.
5	04.03.24	AP	Drawing revised following Client's comments to propose a meadow garden to the rear of Stavordale block.
4	28.02.24	AP	Drawing revised to show an access gate to the rear of Thetford's staircase surround following Client's comments.
3	14.02.24	AP	Drawing revised following Contractor's comments to reduce the size of existing ramp at Pershore following on-site dimensions.
2	08.01.23	AP	Drawing revised following S.E. comments on the stair enclosure structure system and design to the roof garden access stair enclosure.
1	19.10.22	AP	Drawing revised following redesign of the staircase at Stavordale block.
Rev	Date	Int	Description

btp
ARCHITECTS

RIBA
Chartered Practice

CLIENT:
Rochdale Borough Housing

PROJECT:
LOWER FALINGE

DESCRIPTION:
Site Plan as Proposed Ph4

PURPOSE OF ISSUE:
Planning

DRAWN BY:	CHECKED	DATE:	SCALE @ A2:
AP	VS	30/06/23	1 : 500
JOB NO:	STATUS CODE:	DRAWING NO:	REV
3749	S2	106	6

FILE IDENTIFIER:
LF-BTP-00-SP-DR-A-3749_106.6

Elizabeth House 486 Didsbury Road Heaton Mersey Stockport SK4 3BS
0161 443 1221 info@bernardtaylor.co.uk www.btparchitects.co.uk