




FRONT ELEVATION (EAST)

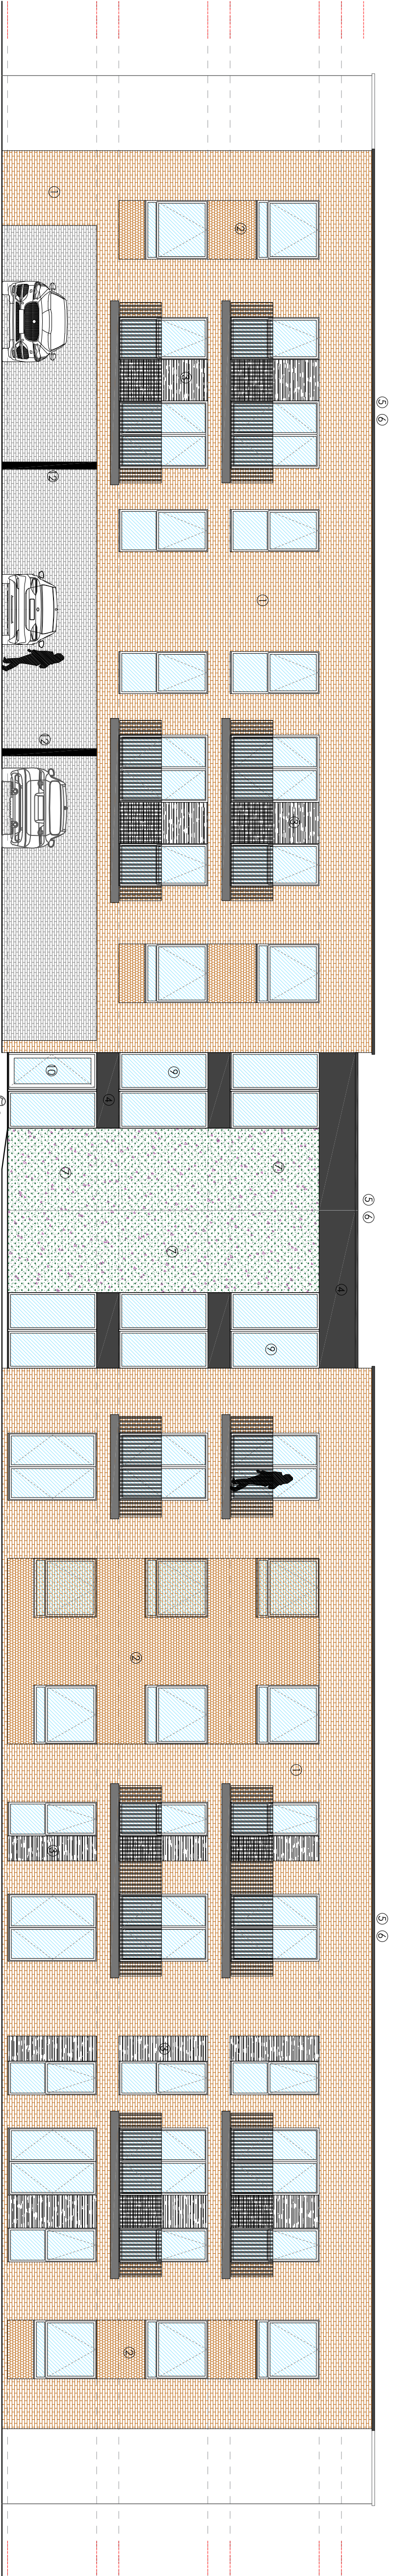

REAR ELEVATION (WEST)

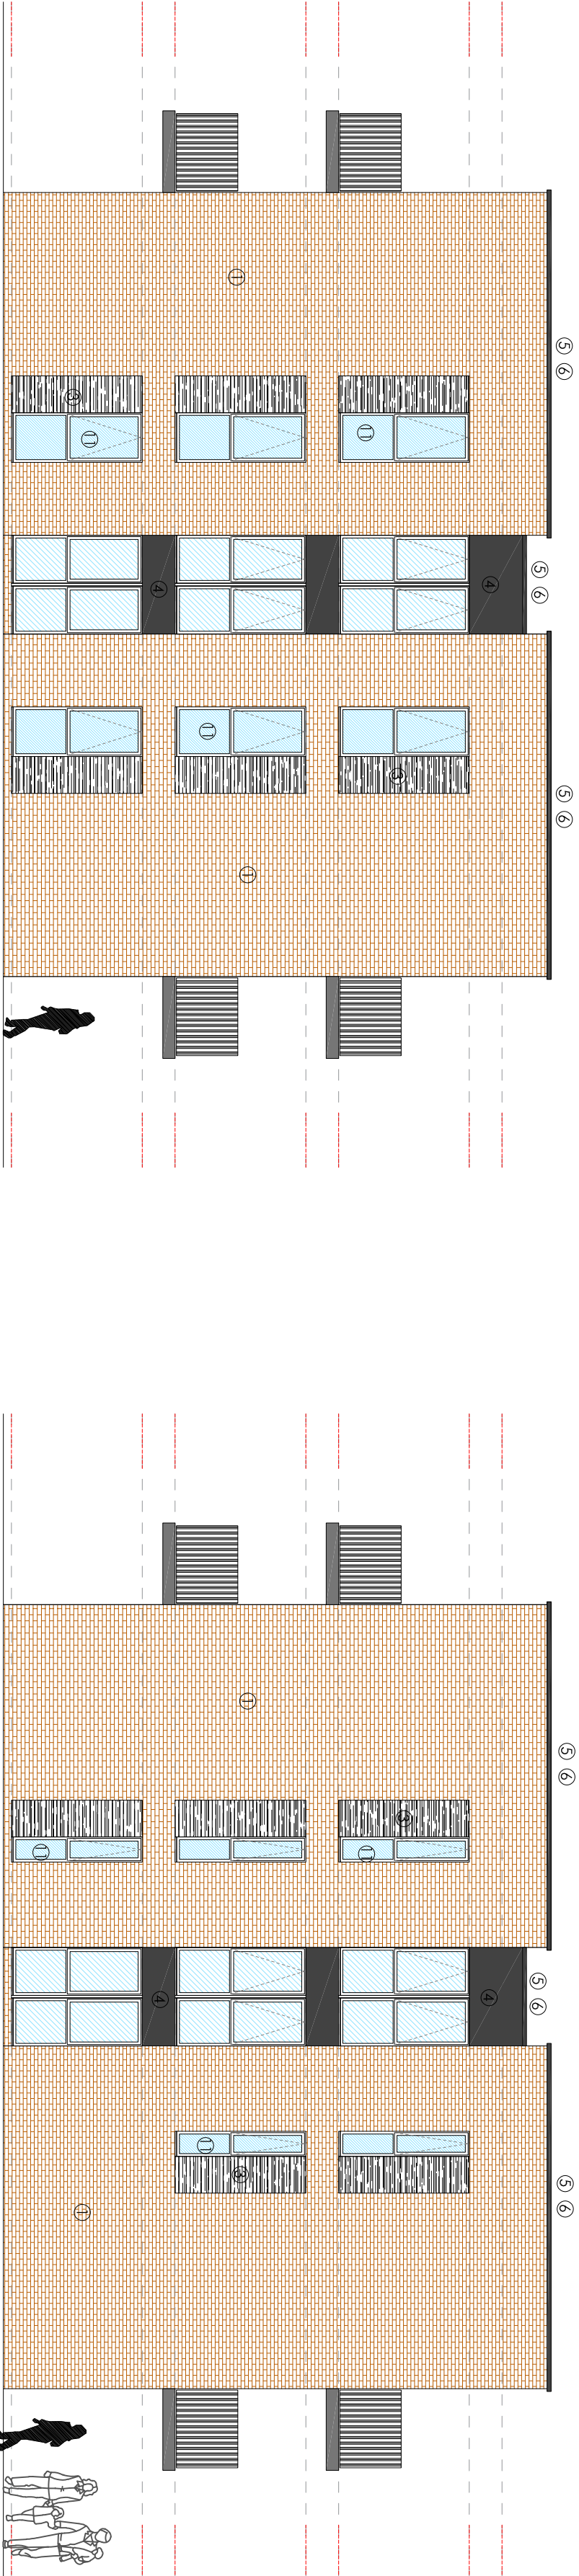

SIDE ELEVATION (SOUTH)

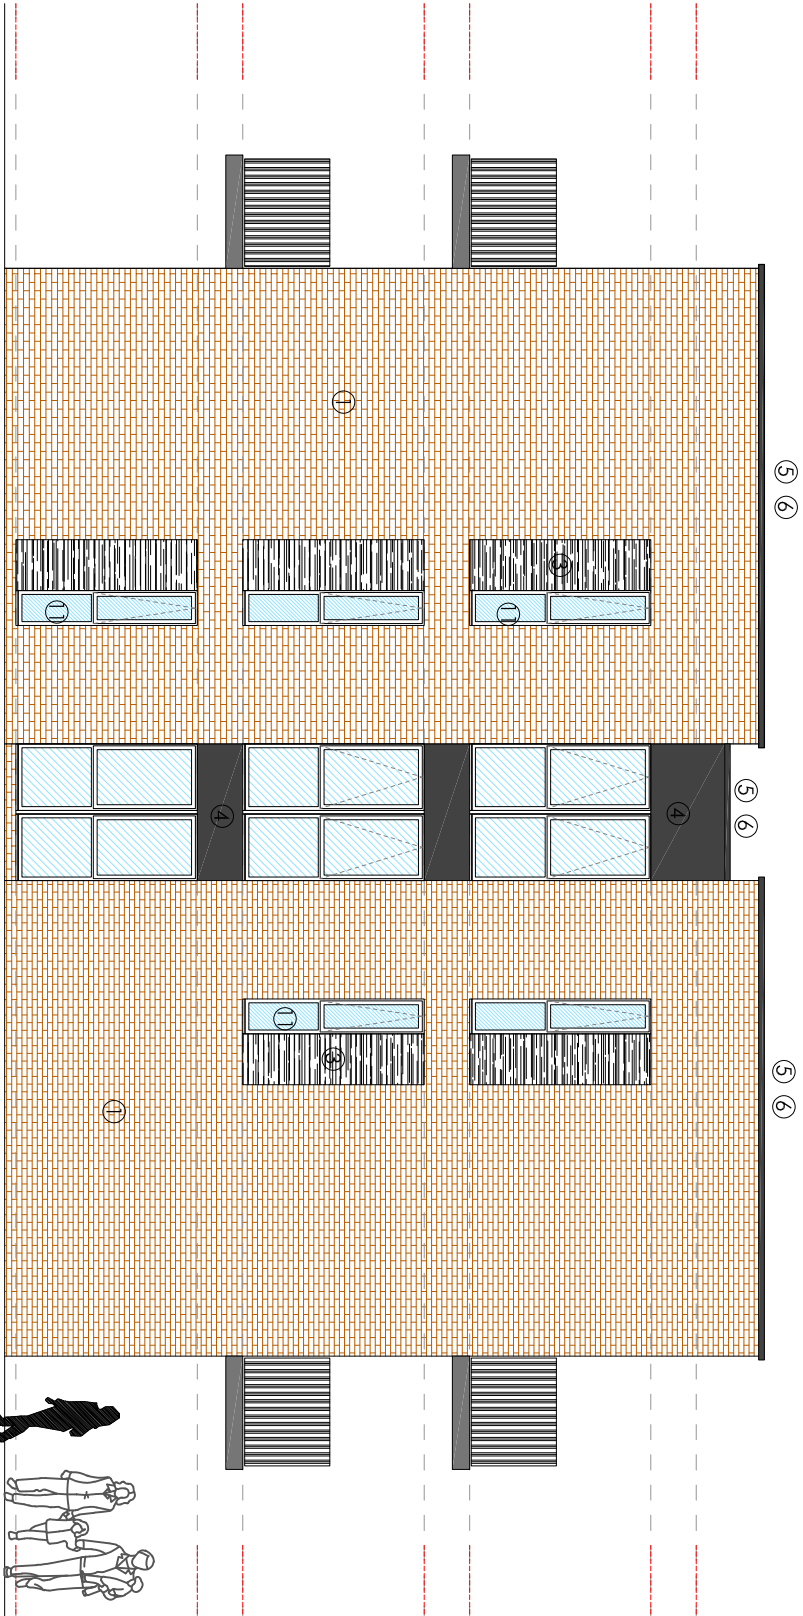

SIDE ELEVATION (NORTH)

- 1 FACING BRICK
2 HEADER BRICK
3 BLACK TIMBER CLADDING
4 ALUMINIUM CLADDING
5 ALUMINIUM COPING
6 FLAT ROOF
7 GREEN WALL
8 BALCONY / BLACK RAILS
9 BLACK ALLY FRAME WINDOWS
10 BLACK ALLY FRAME DOORS
11 SATIN GLASS
12 BLACK STEEL POSTS
13 BLACK STEEL DOORS

PROJECT REF

24067

DRAWING REF

210 B

SCALE

1:100 @ A1

DATE

NOV '24



BLUECHIP ARCHITECTURE

MR A CARTWRIGHT
WEST HILL HOUSE
158-170 MANCHESTER ROAD
ROCHDALE
MANCHESTER
OL11 4JQ

CLIENT

PROJECT

DEVELOPMENT OF LAND
& ASSOCIATED LANDSCAPING


DRAWING TITLE

PROPOSED ELEVATIONS

PLANNING

B ADDRESS AMENDED
A NORTH ELEVATION AMENDED
ISSUED FOR PLANNING APPROVAL

19.04.25
23.04.25
27.02.25

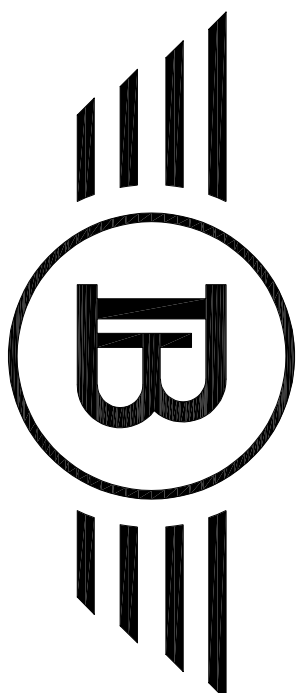

BLUECHIP ARCHITECTURE

07999 294 675
DESIGN@BLUECHIP-ARCHITECTURE.CO.UK
WWW.BLUECHIP-ARCHITECTURE.CO.UK
18 BOATY ROAD | WORKLEY | MANCHESTER | M20 9LS
COPYRIGHT PROTECTED & ISSUED UNDER LICENCE TO THE CLIENT NAMED ABOVE. ALL INFORMATION CONTAINED HEREIN IS NON-TRANSFERABLE WITHOUT APPROVAL FROM BLUECHIP ARCHITECTURE (S) 91 LTD