


Makin Metal Powders (UK) Ltd

Planning Application 21/01594/FUL

Existing Site Plan - Elevations

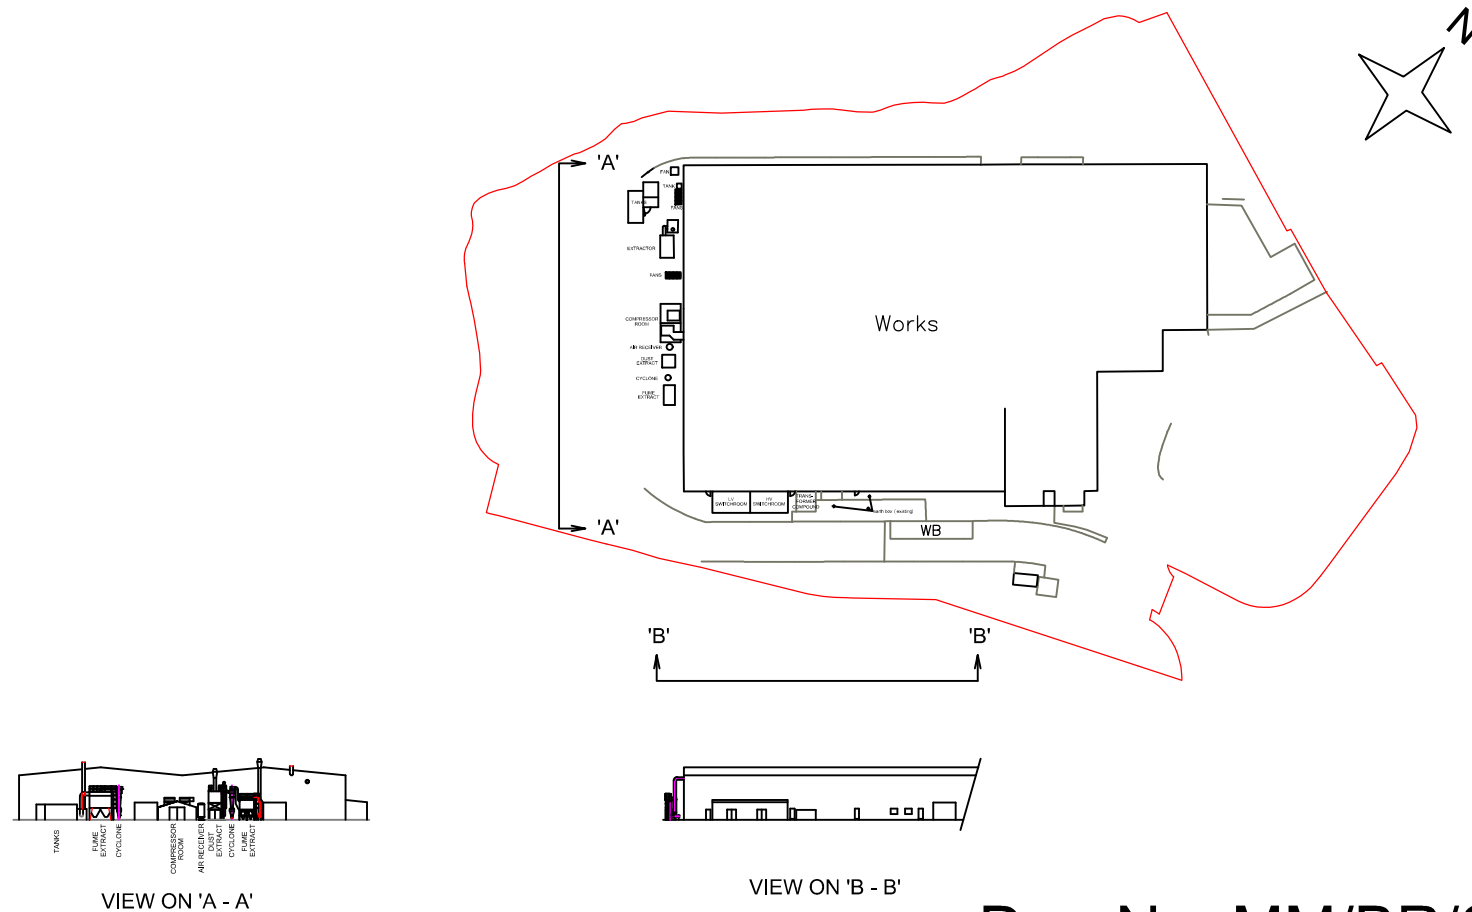

Drg. No. MM/BR/007-03
Scale: 1 : 1250 Rev 1