




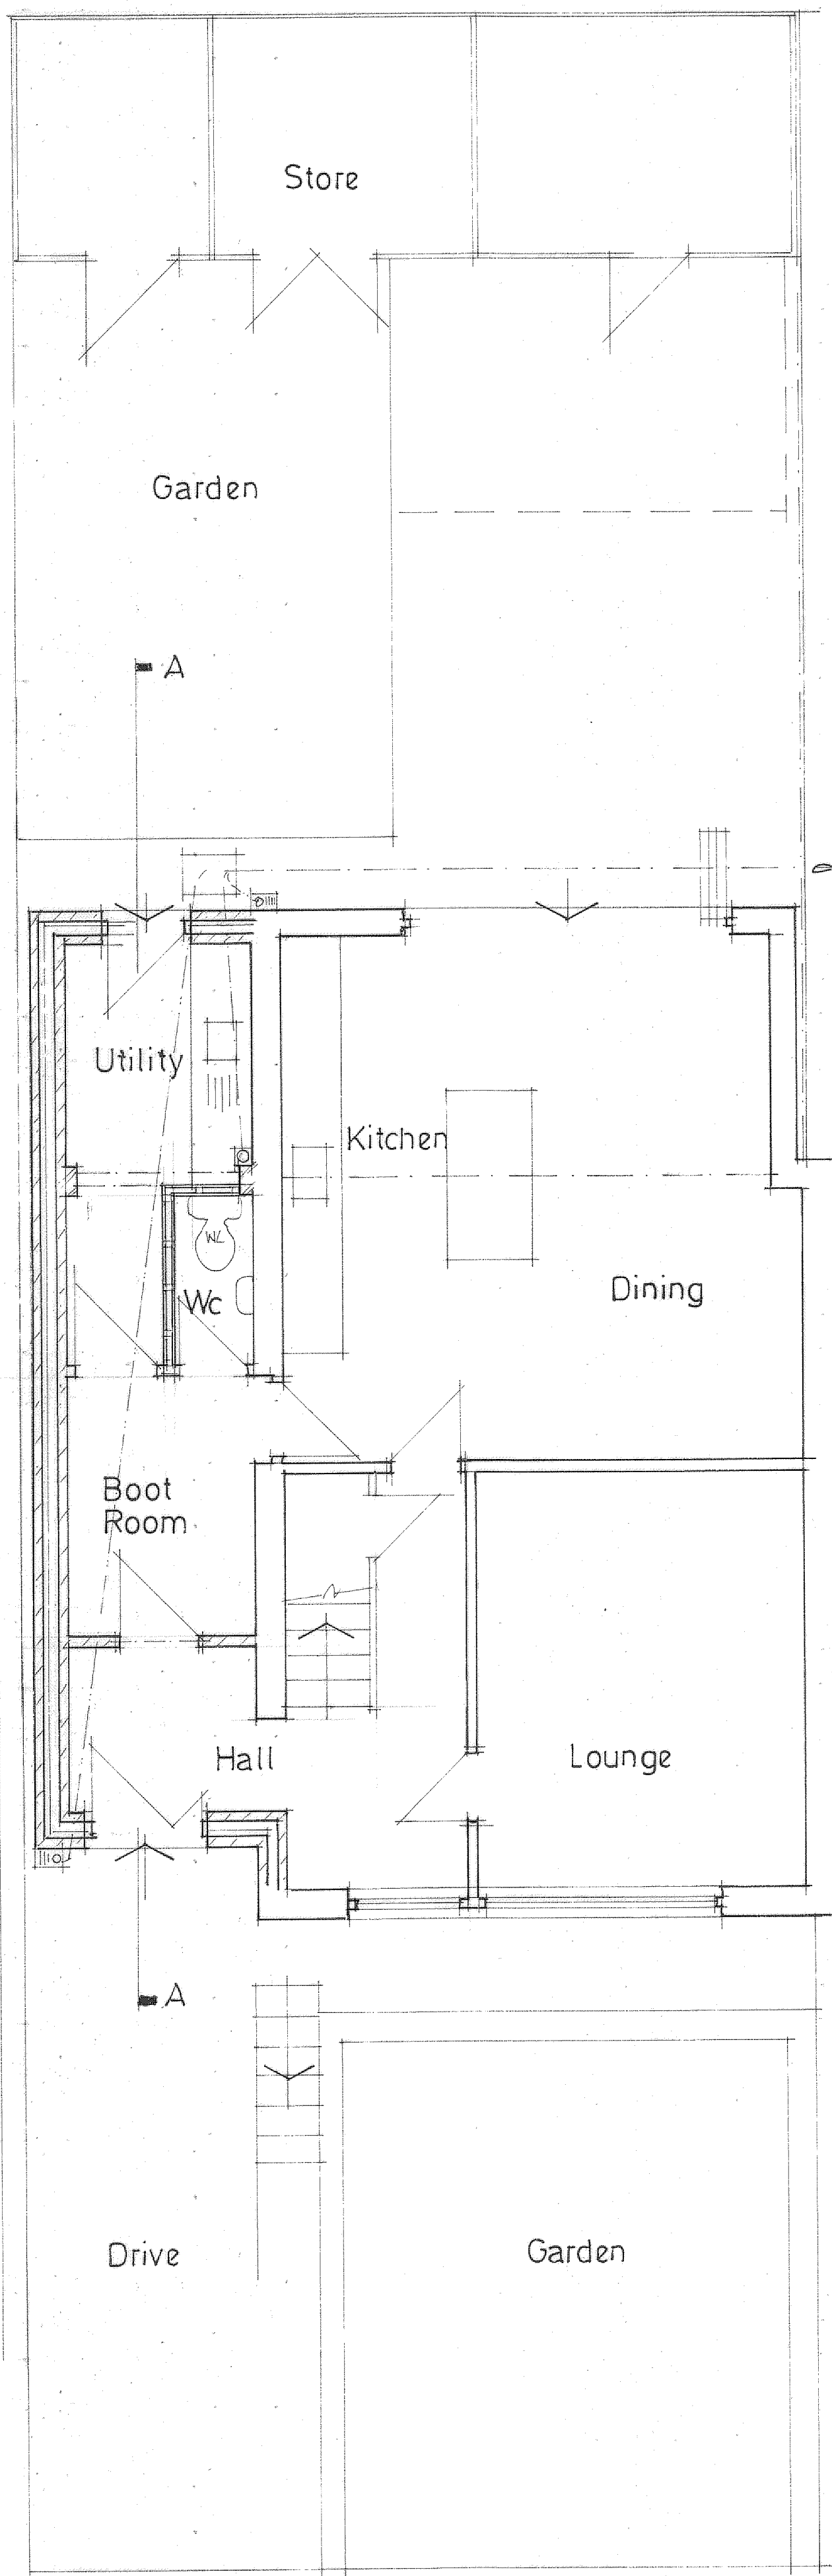


GROUND FLOOR PLAN

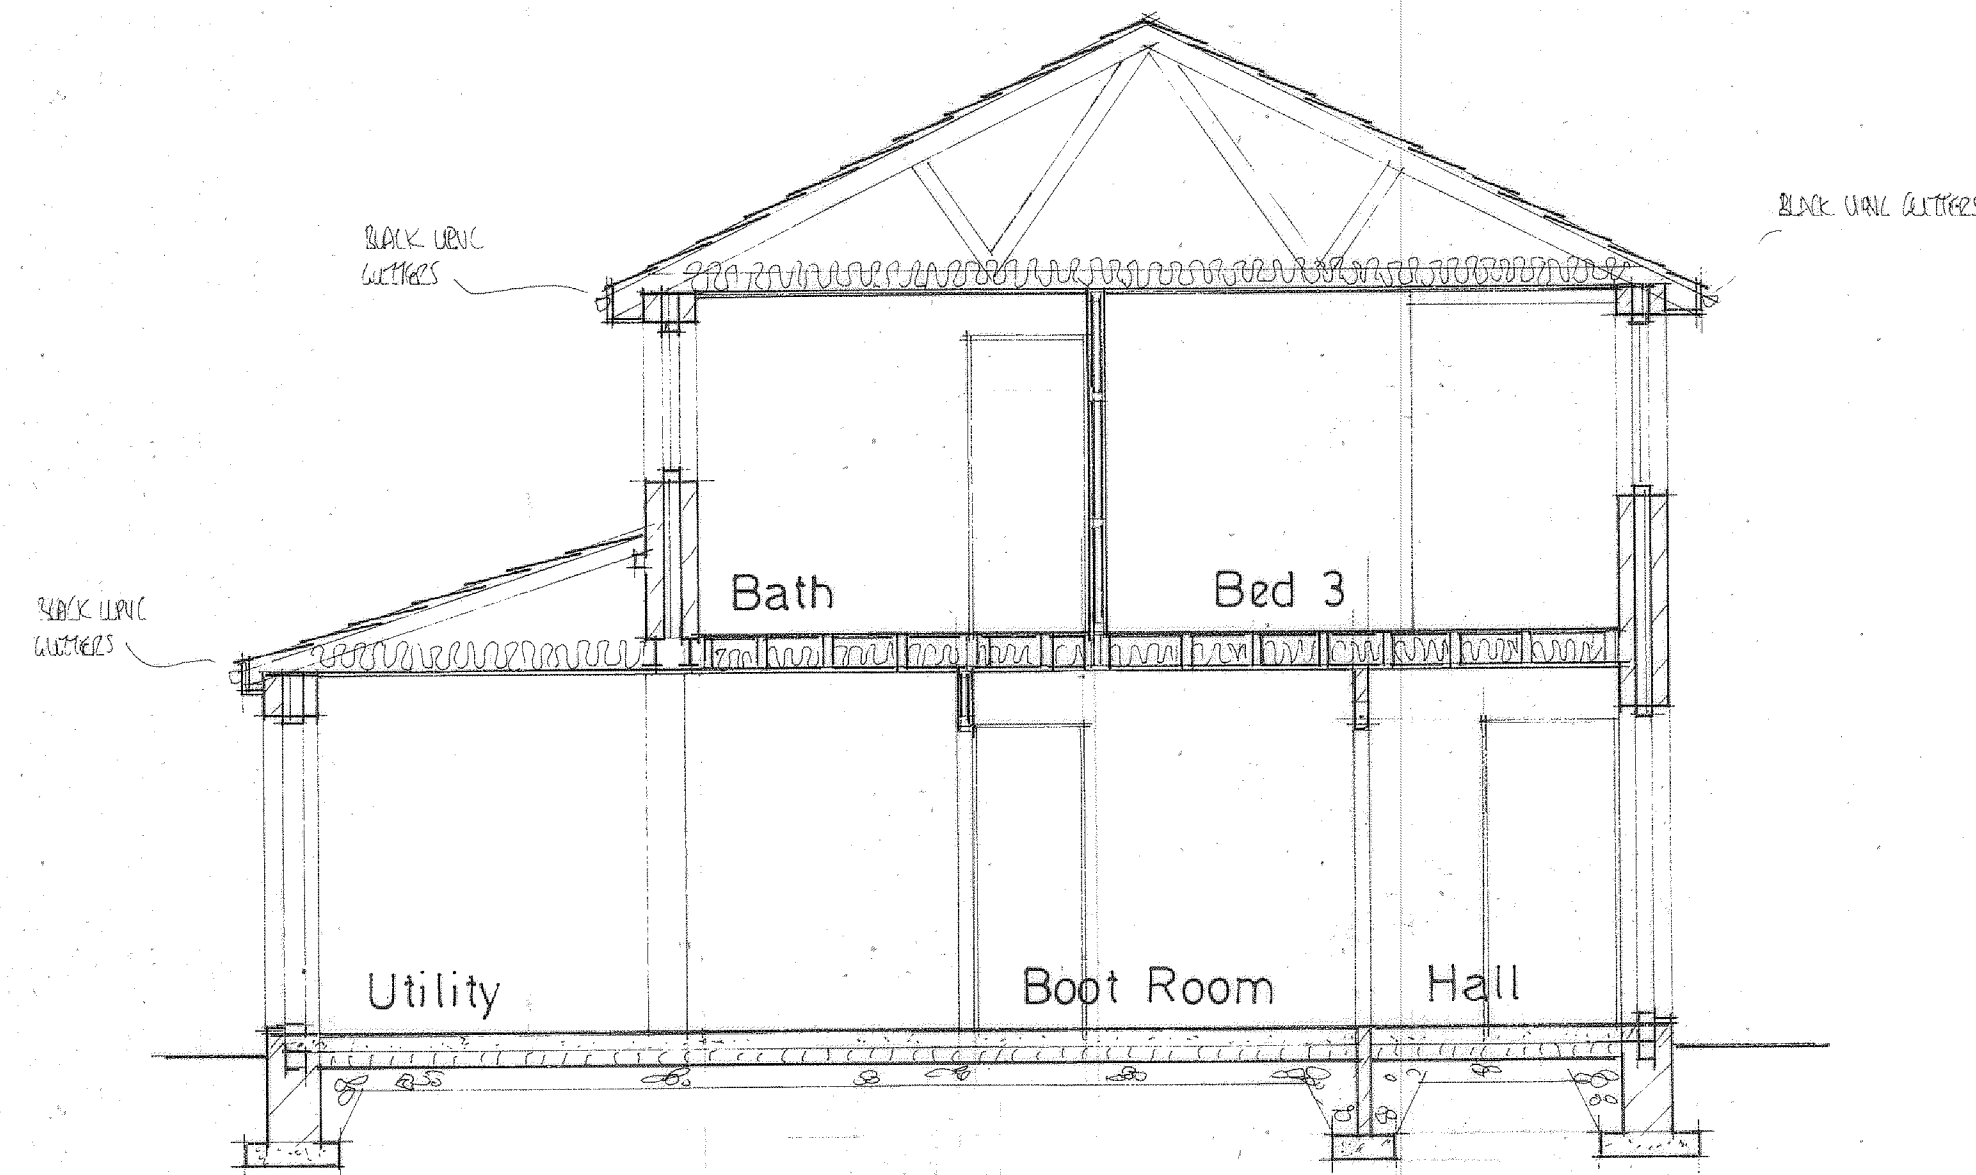

SECTION A-A

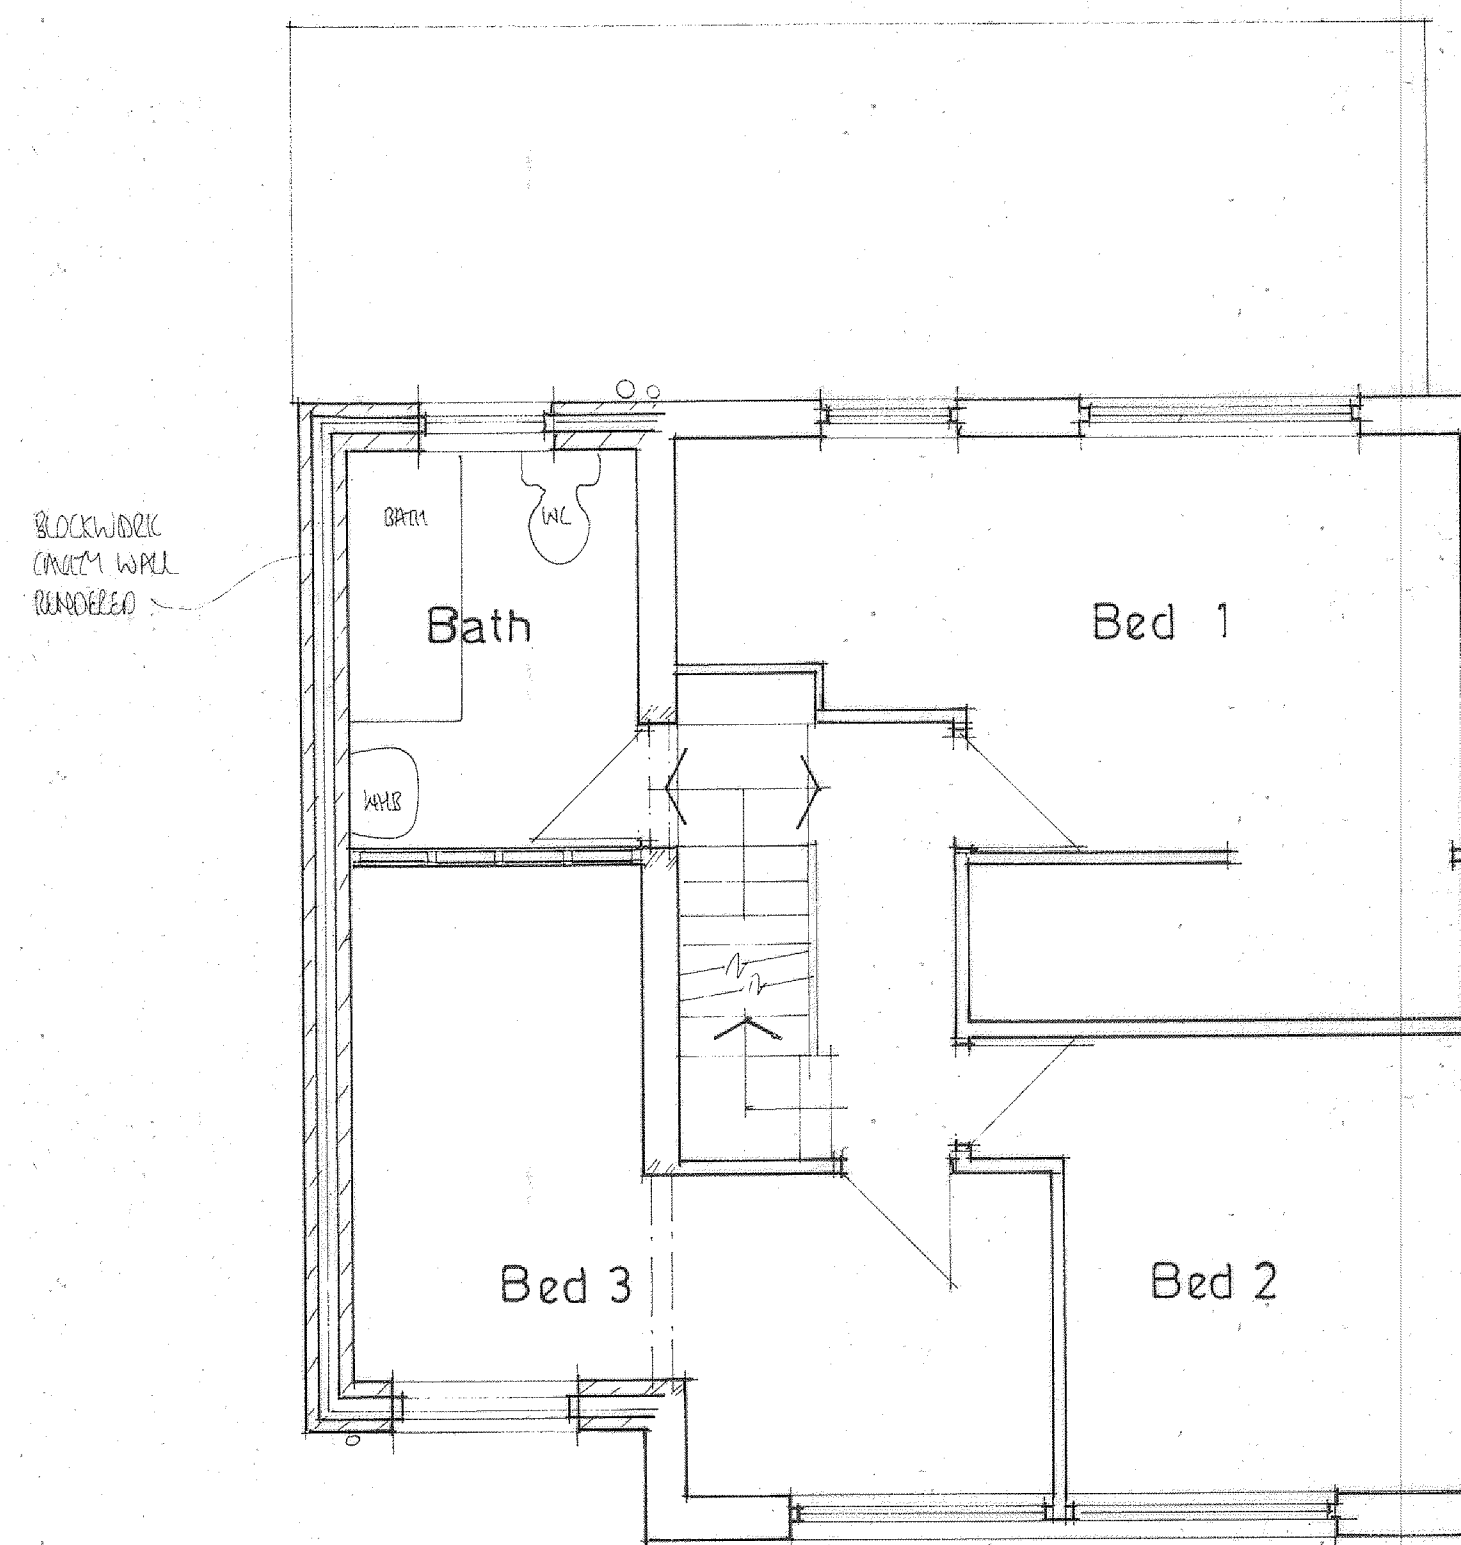

FIRST FLOOR PLAN

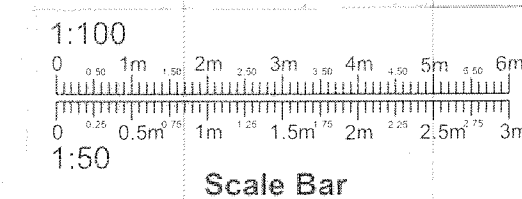

PROJECT
 PROPOSED TWO STOREY
 SIDE AND SINGLE STOREY
 REAR EXTENSION
 DRAWING TITLE
 PROPOSED LAYOUTS
 AND SECTION.
 CLIENT
 MISS B BRIERLEY
 ADDRESS
 20 LINCOLN DRIVE
 SMITHYBRIDGE,
 ROCHDALE.
 SCALE
 SCALE 1:50@A1.
 DRAWING No
 FO 01235811/2
 DATE
 Jan 2023.