



DO NOT SCALE THIS DRAWING ALL DIMENSIONS TO
BE CHECKED ON SITE BEFORE WORK COMMENCES


LINE OF EXISTING DRAINAGE ALL NEW DRAINS TO
BE CONNECTED INTO EXISTING DRAINAGE

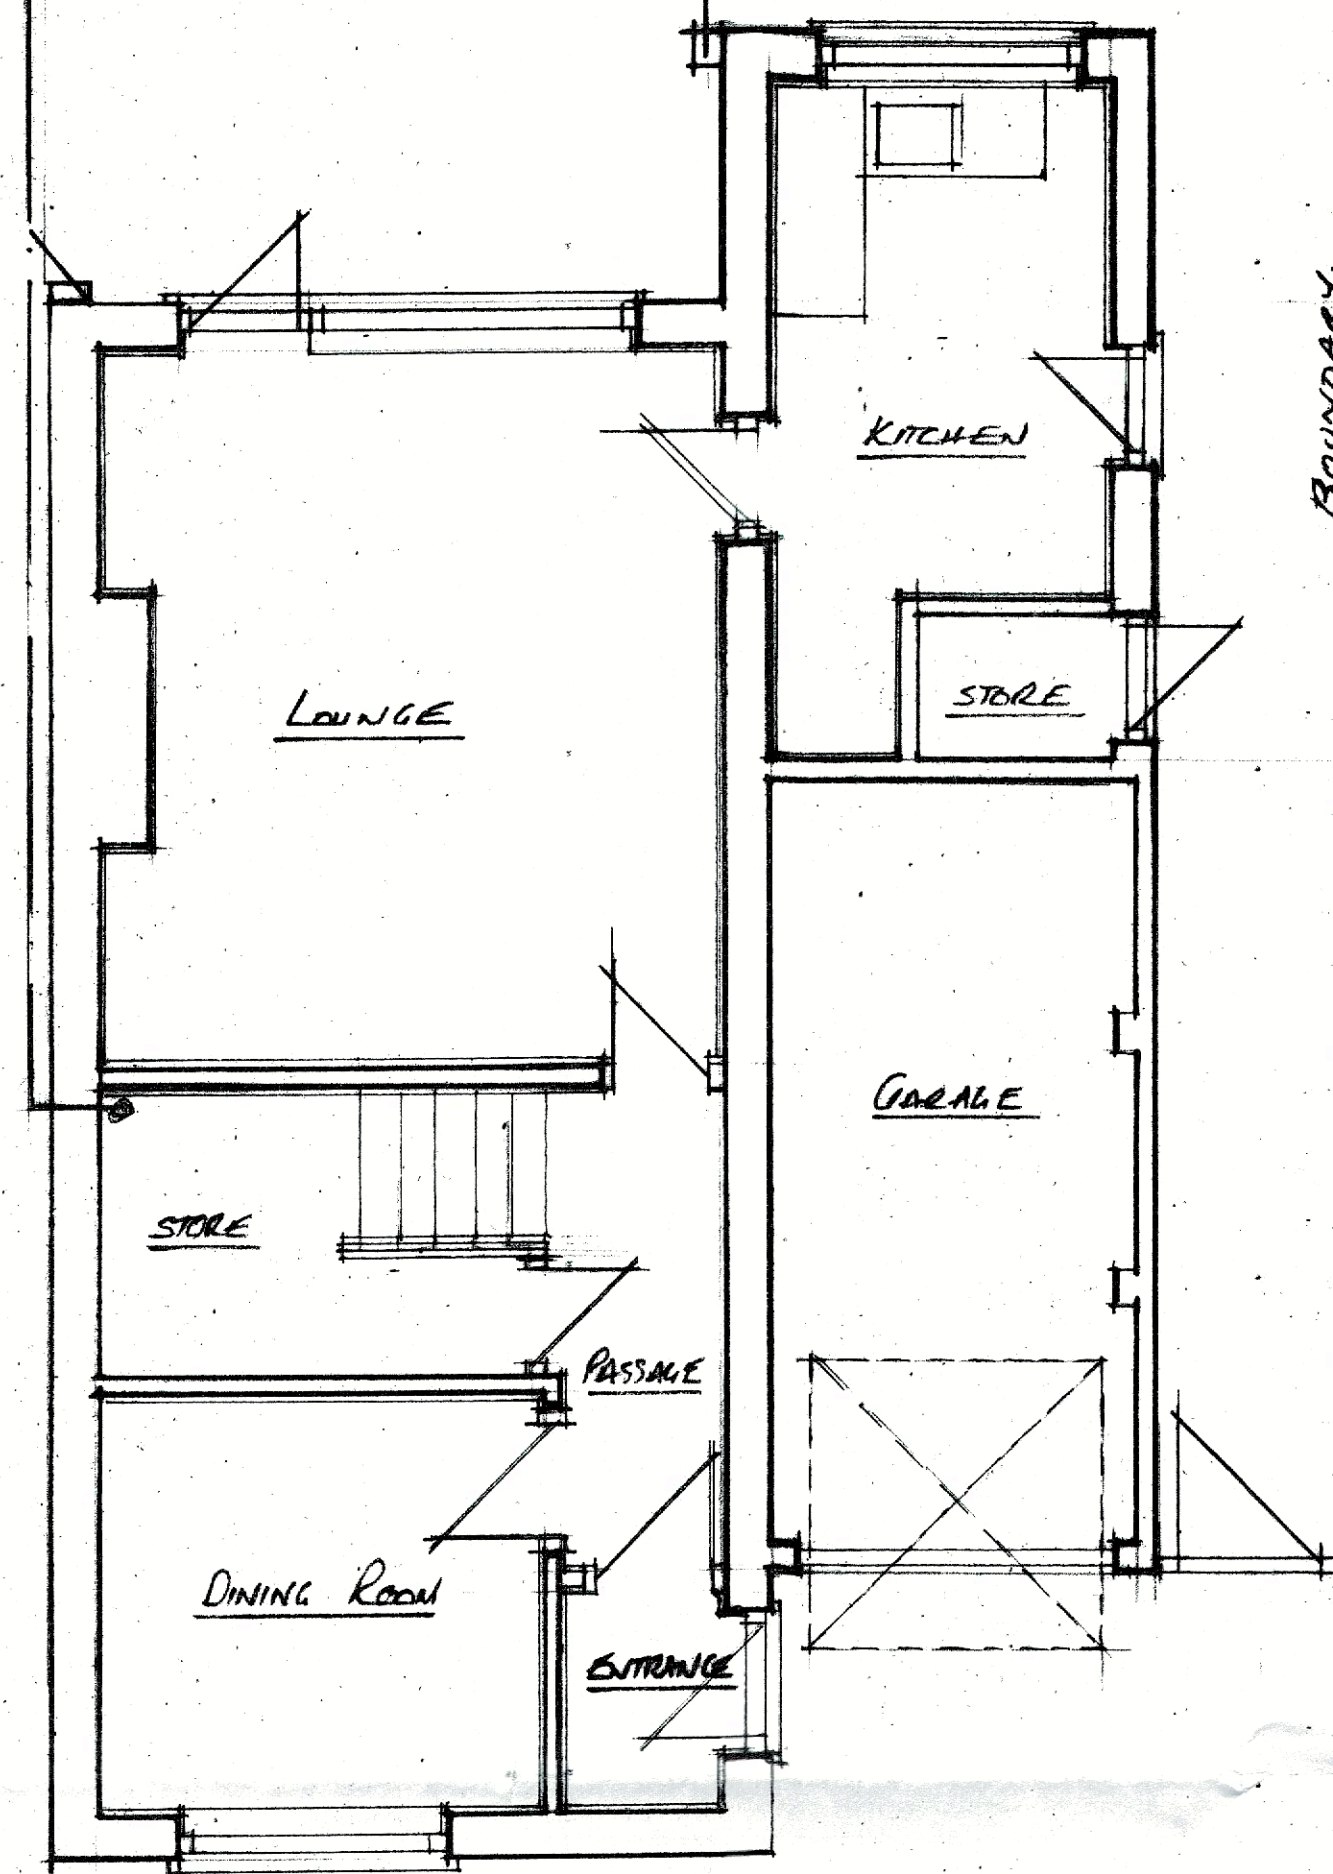


AS EXISTING GROUND FLOOR PLAN

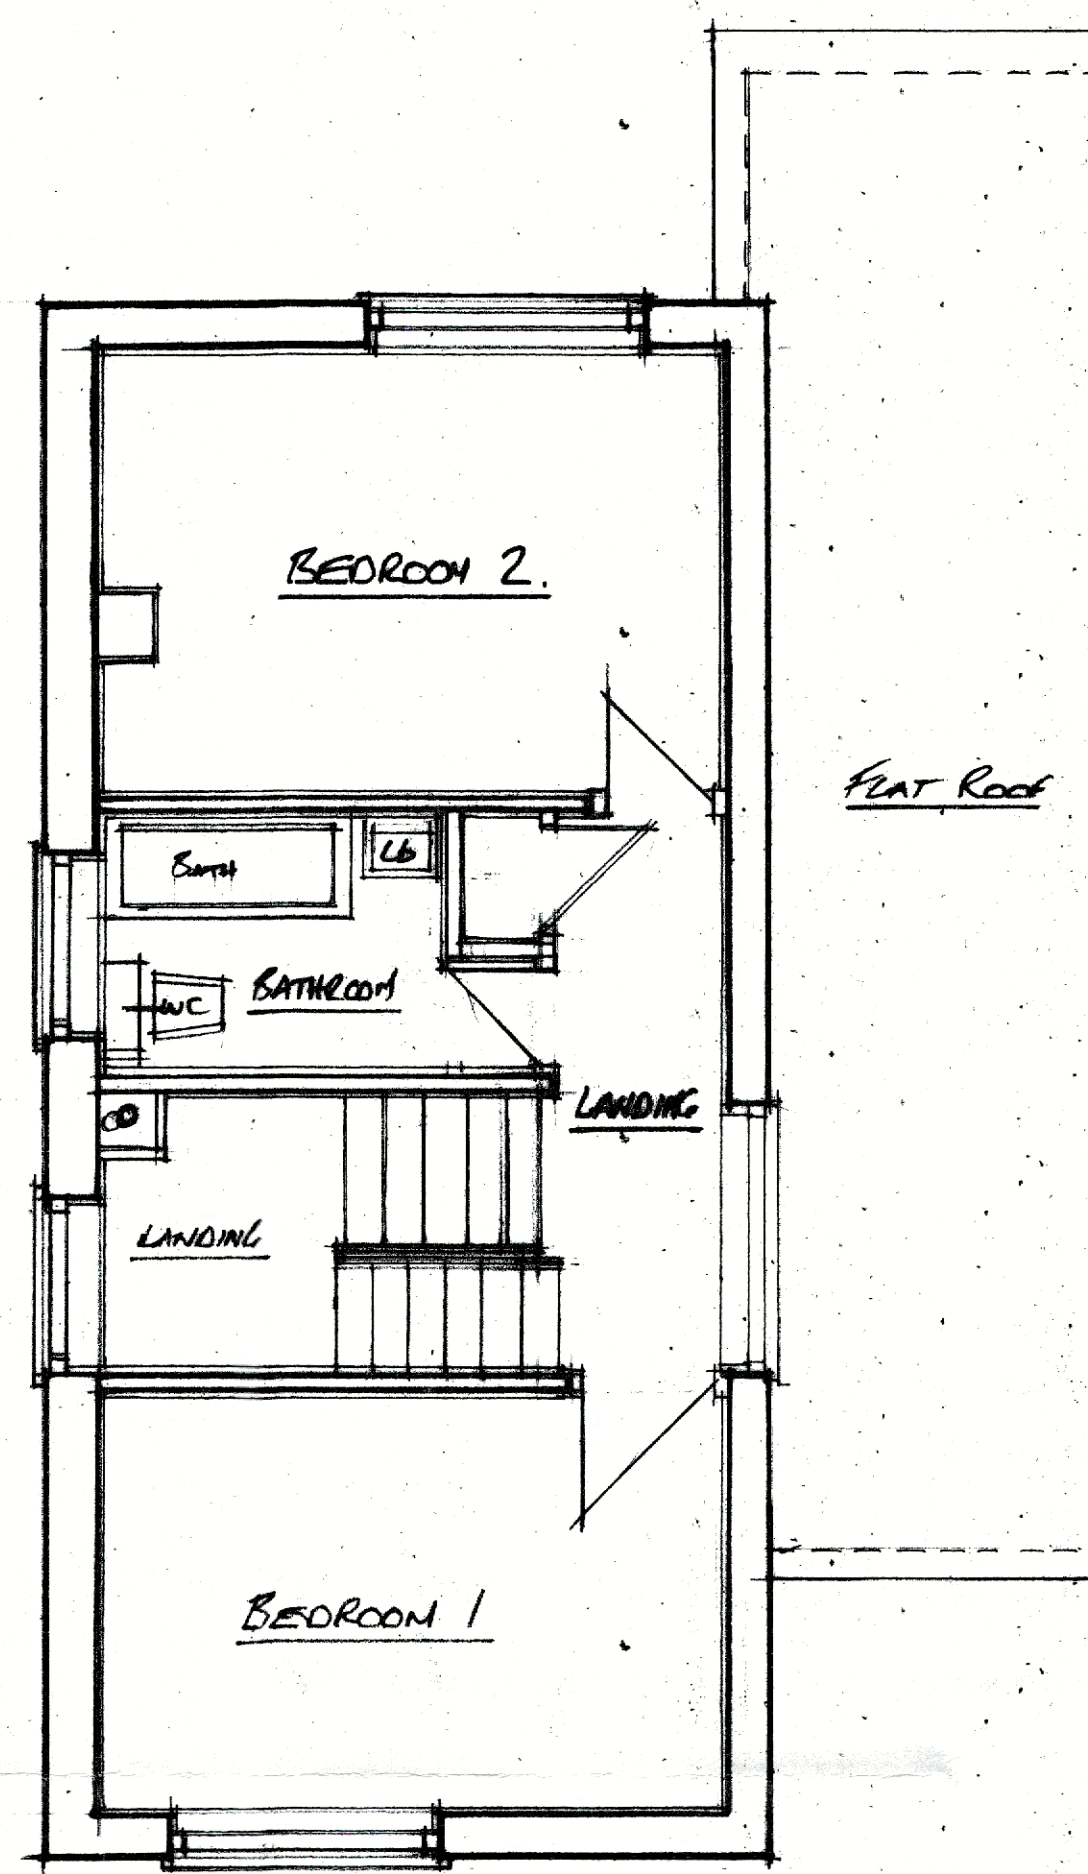


AS EXISTING FIRST FLOOR PLAN

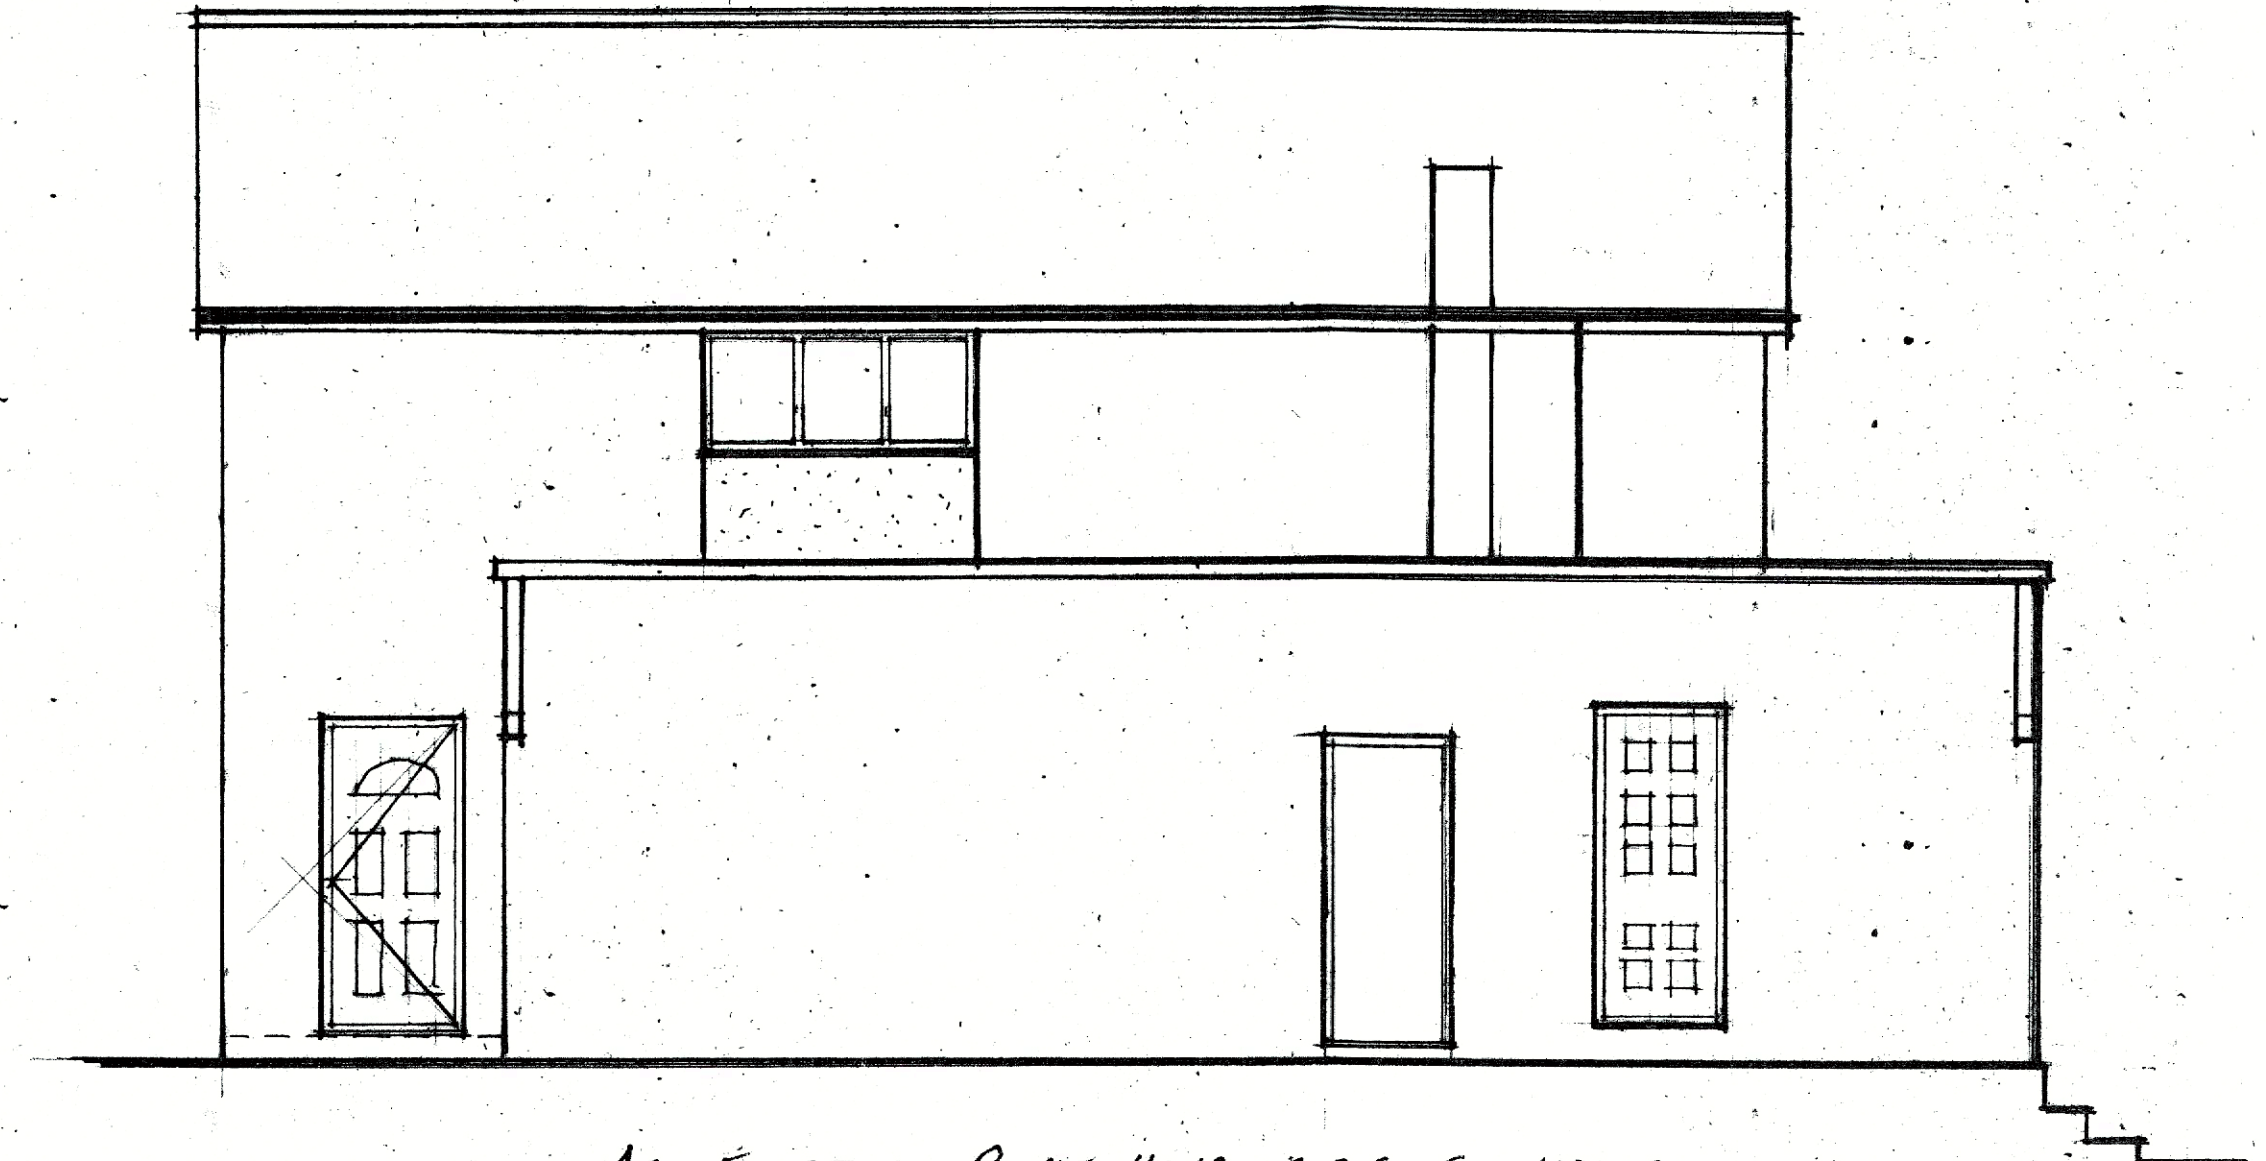


AS EXISTING RIGHT HAND SIDE ELEVATION

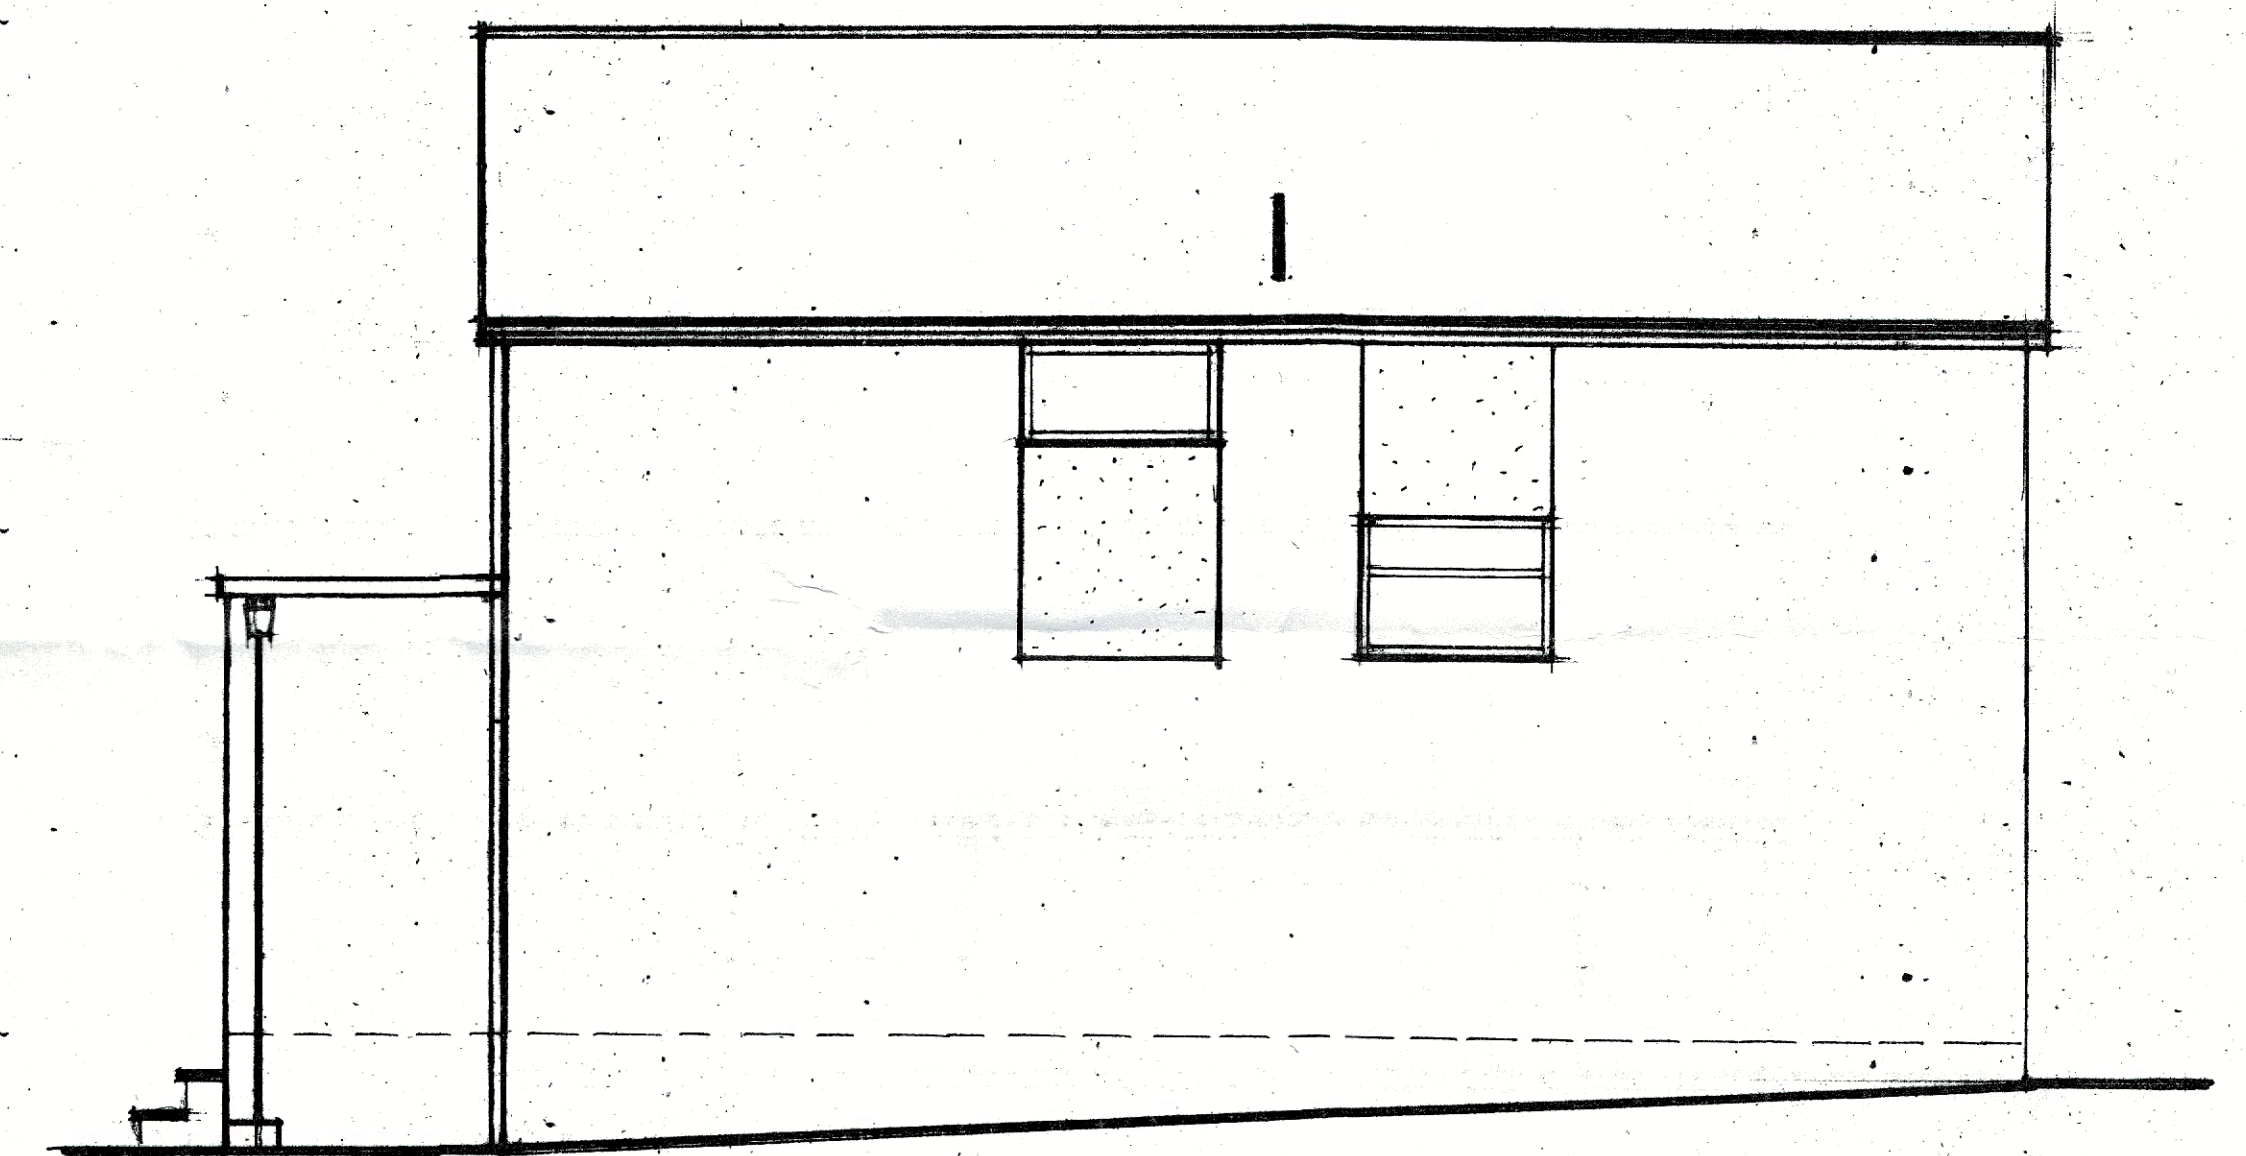

AS EXISTING LEFT HAND SIDE ELEVATION

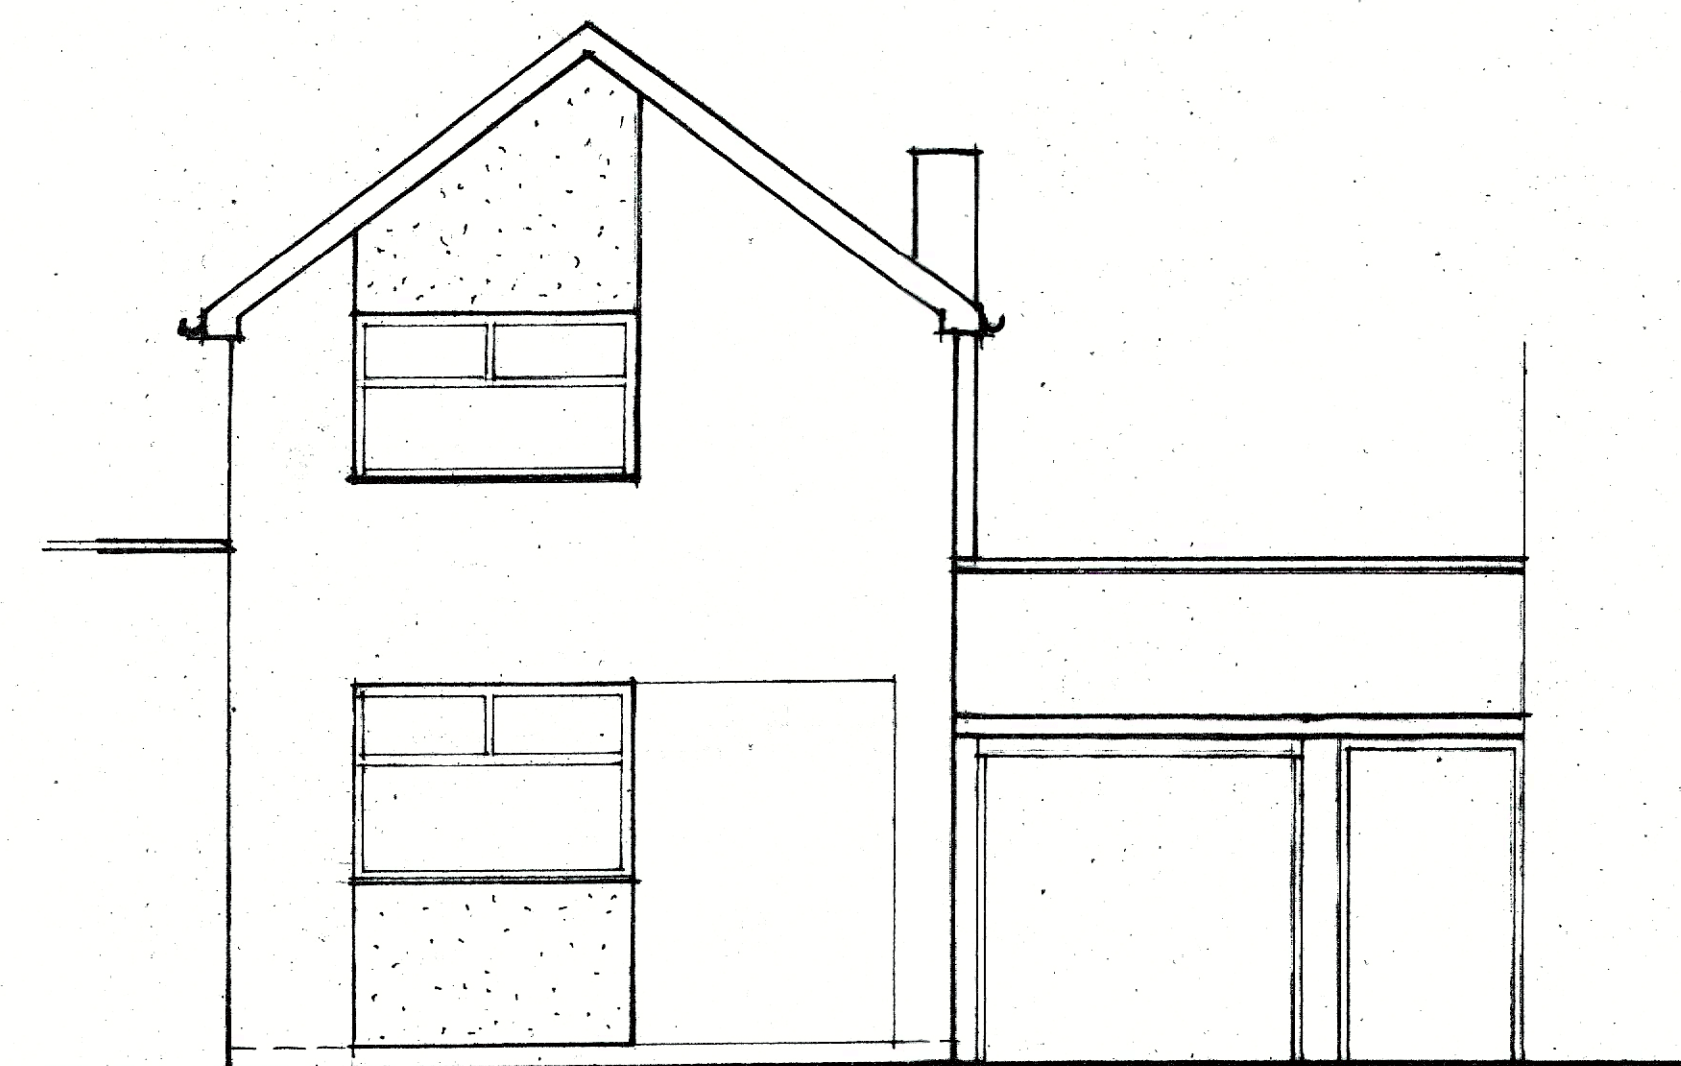

AS EXISTING FRONT ELEVATION

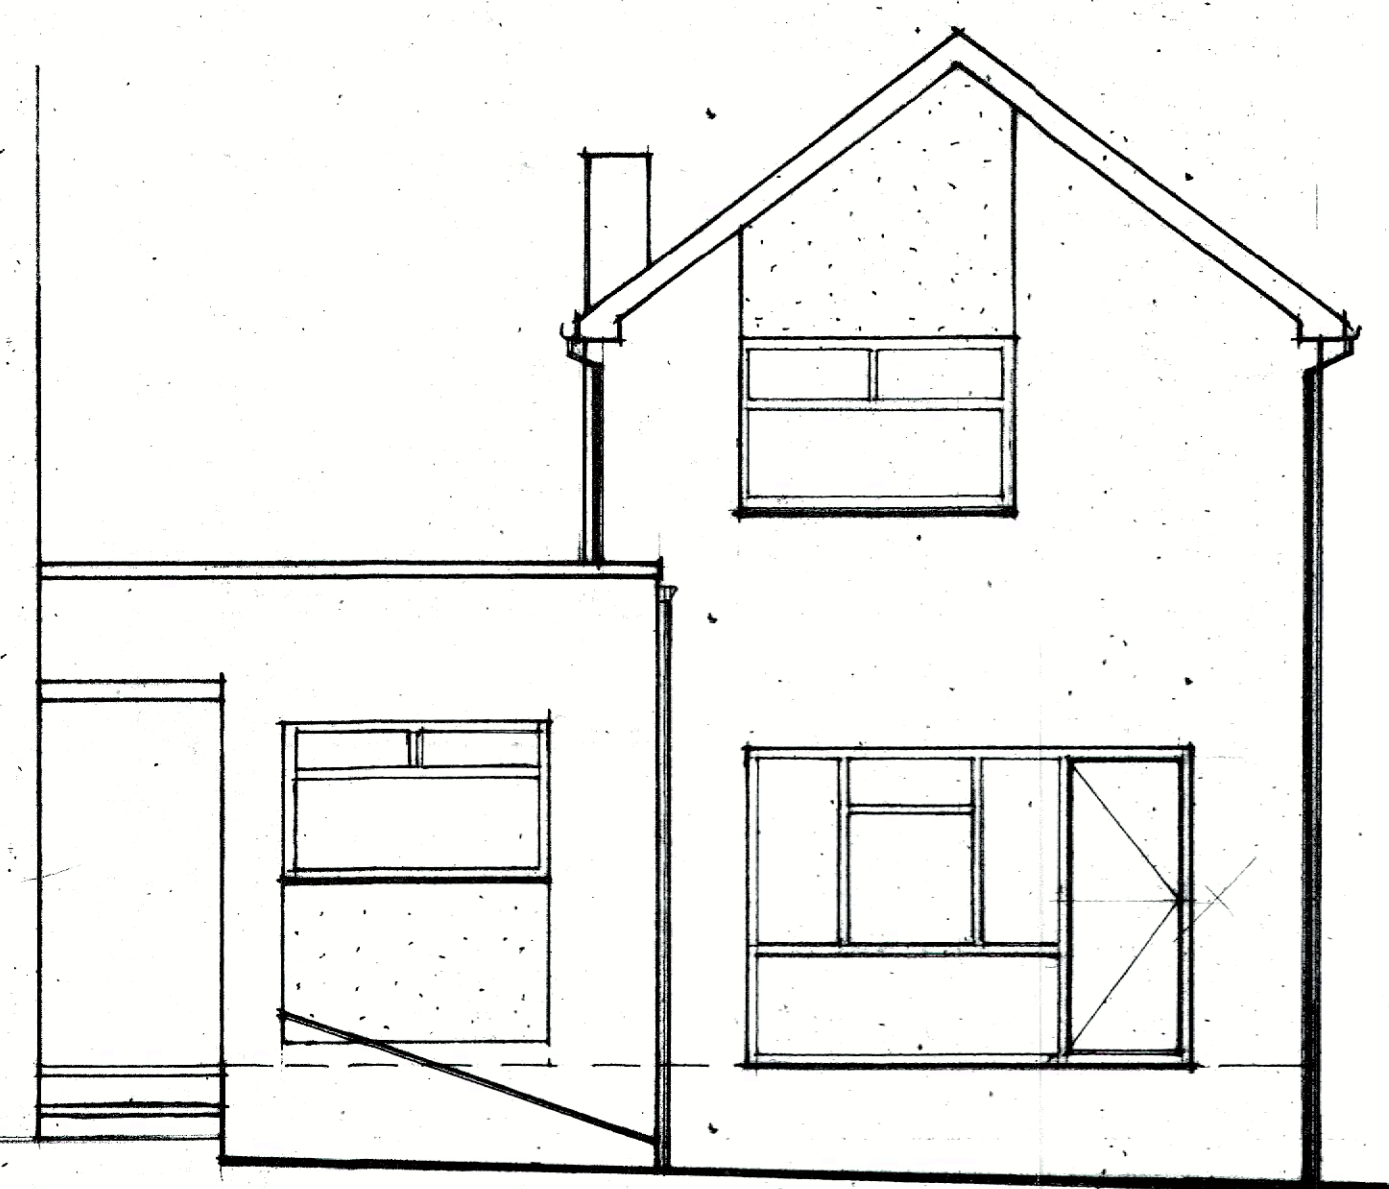

AS EXISTING REAR ELEVATION

PROPOSED 2 STOREY EXTENSION TO SIDE & REAR TO PROVIDE 2 NEW BED ROOMS & BATHROOM AND LARGE KITCHEN & FAMILY ROOM & NEW LOUNGE		DWG No H.A.1
FOR DR. LUQMAN ALI, 9, HEIGHTS AVENUE, RICHMOND ON TAMES.		DATE:- OCTOBER 2024
SCALES:- 1:50		