


PLAN



FRONT ELEVATION

BURY & ROCHDALE OLD ROAD

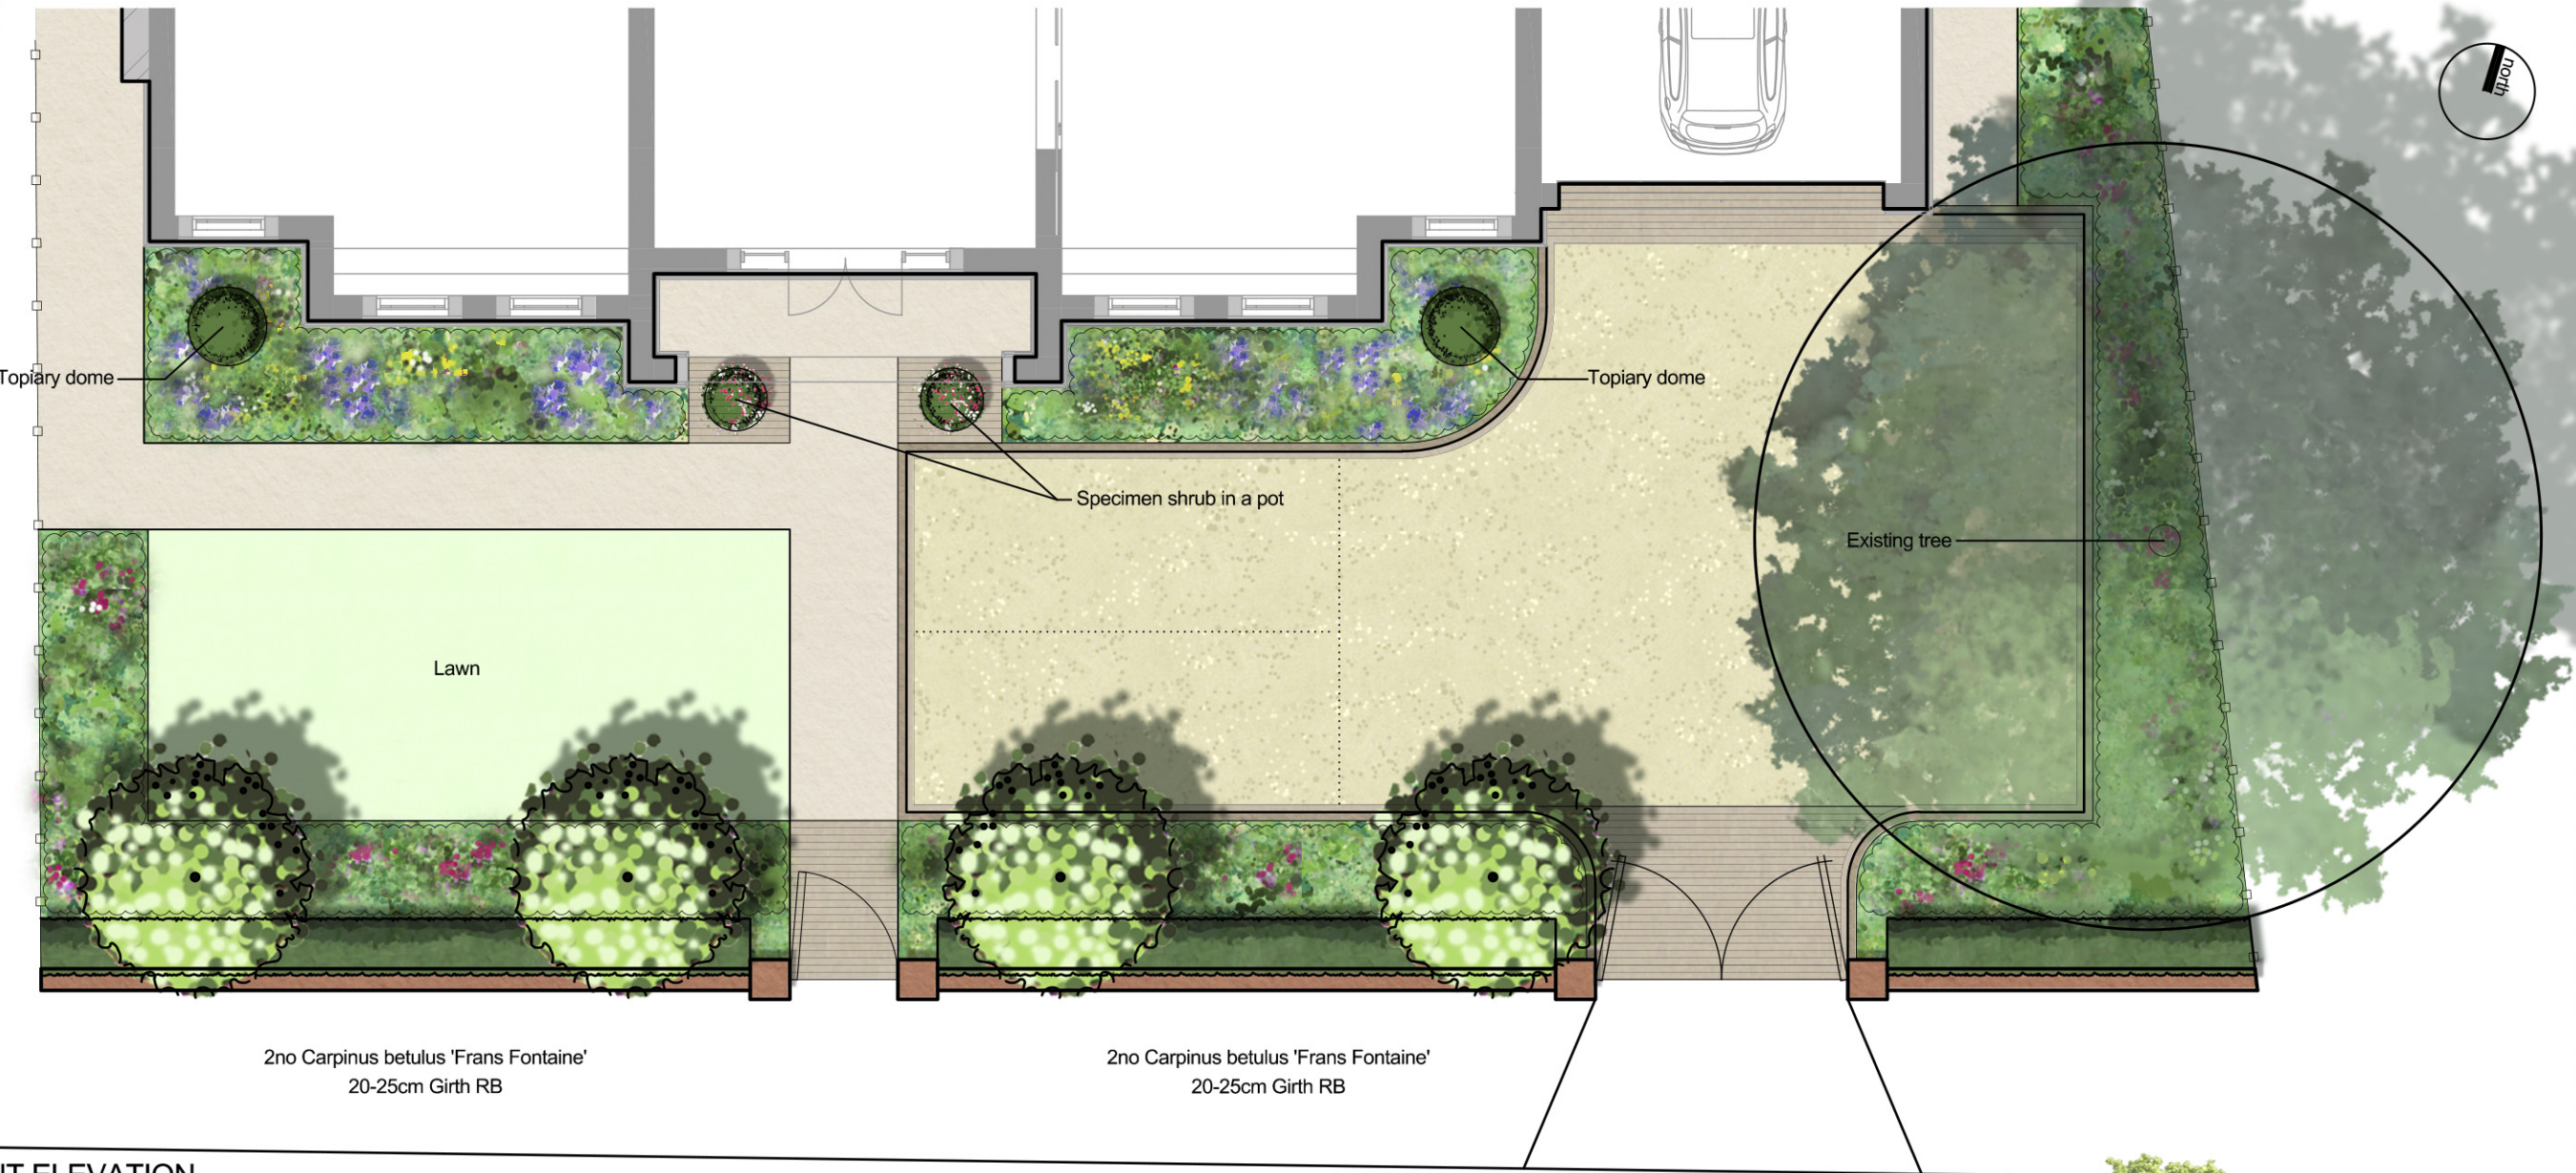

V2 - Gate and elevation adjusted_02.25_CL

DWG TITLE:
PROPOSED LANDSCAPE LAYOUT
PLAN AND ELEVATION
PROJECT TITLE:
385 BURY & ROCHDALE OLD ROAD,
ROCHDALE
DATE:
01.2025

DWG NO.
M3907-PA-01-V2
CLIENT:

Unit 6, Longley Lane
Northenden, Manchester
M22 4WT
T: 0161 946 0808
E: design@barneswalker.co.uk
W: www.barneswalker.co.uk

WORK STAGE:
PLANNING
SCALE:
1:100@A3

bw
BARNES
WALKER

© This drawing, the graphics and the landscape works and ideas depicted therein remains the copyright of Barnes Walker Limited and may not be used, copied in whole or part, or amended without prior written consent. Figured dimensions to be followed in preference to scaled and all dimensions are to be checked on site and in the event of any discrepancy refer to Barnes Walker Limited.