



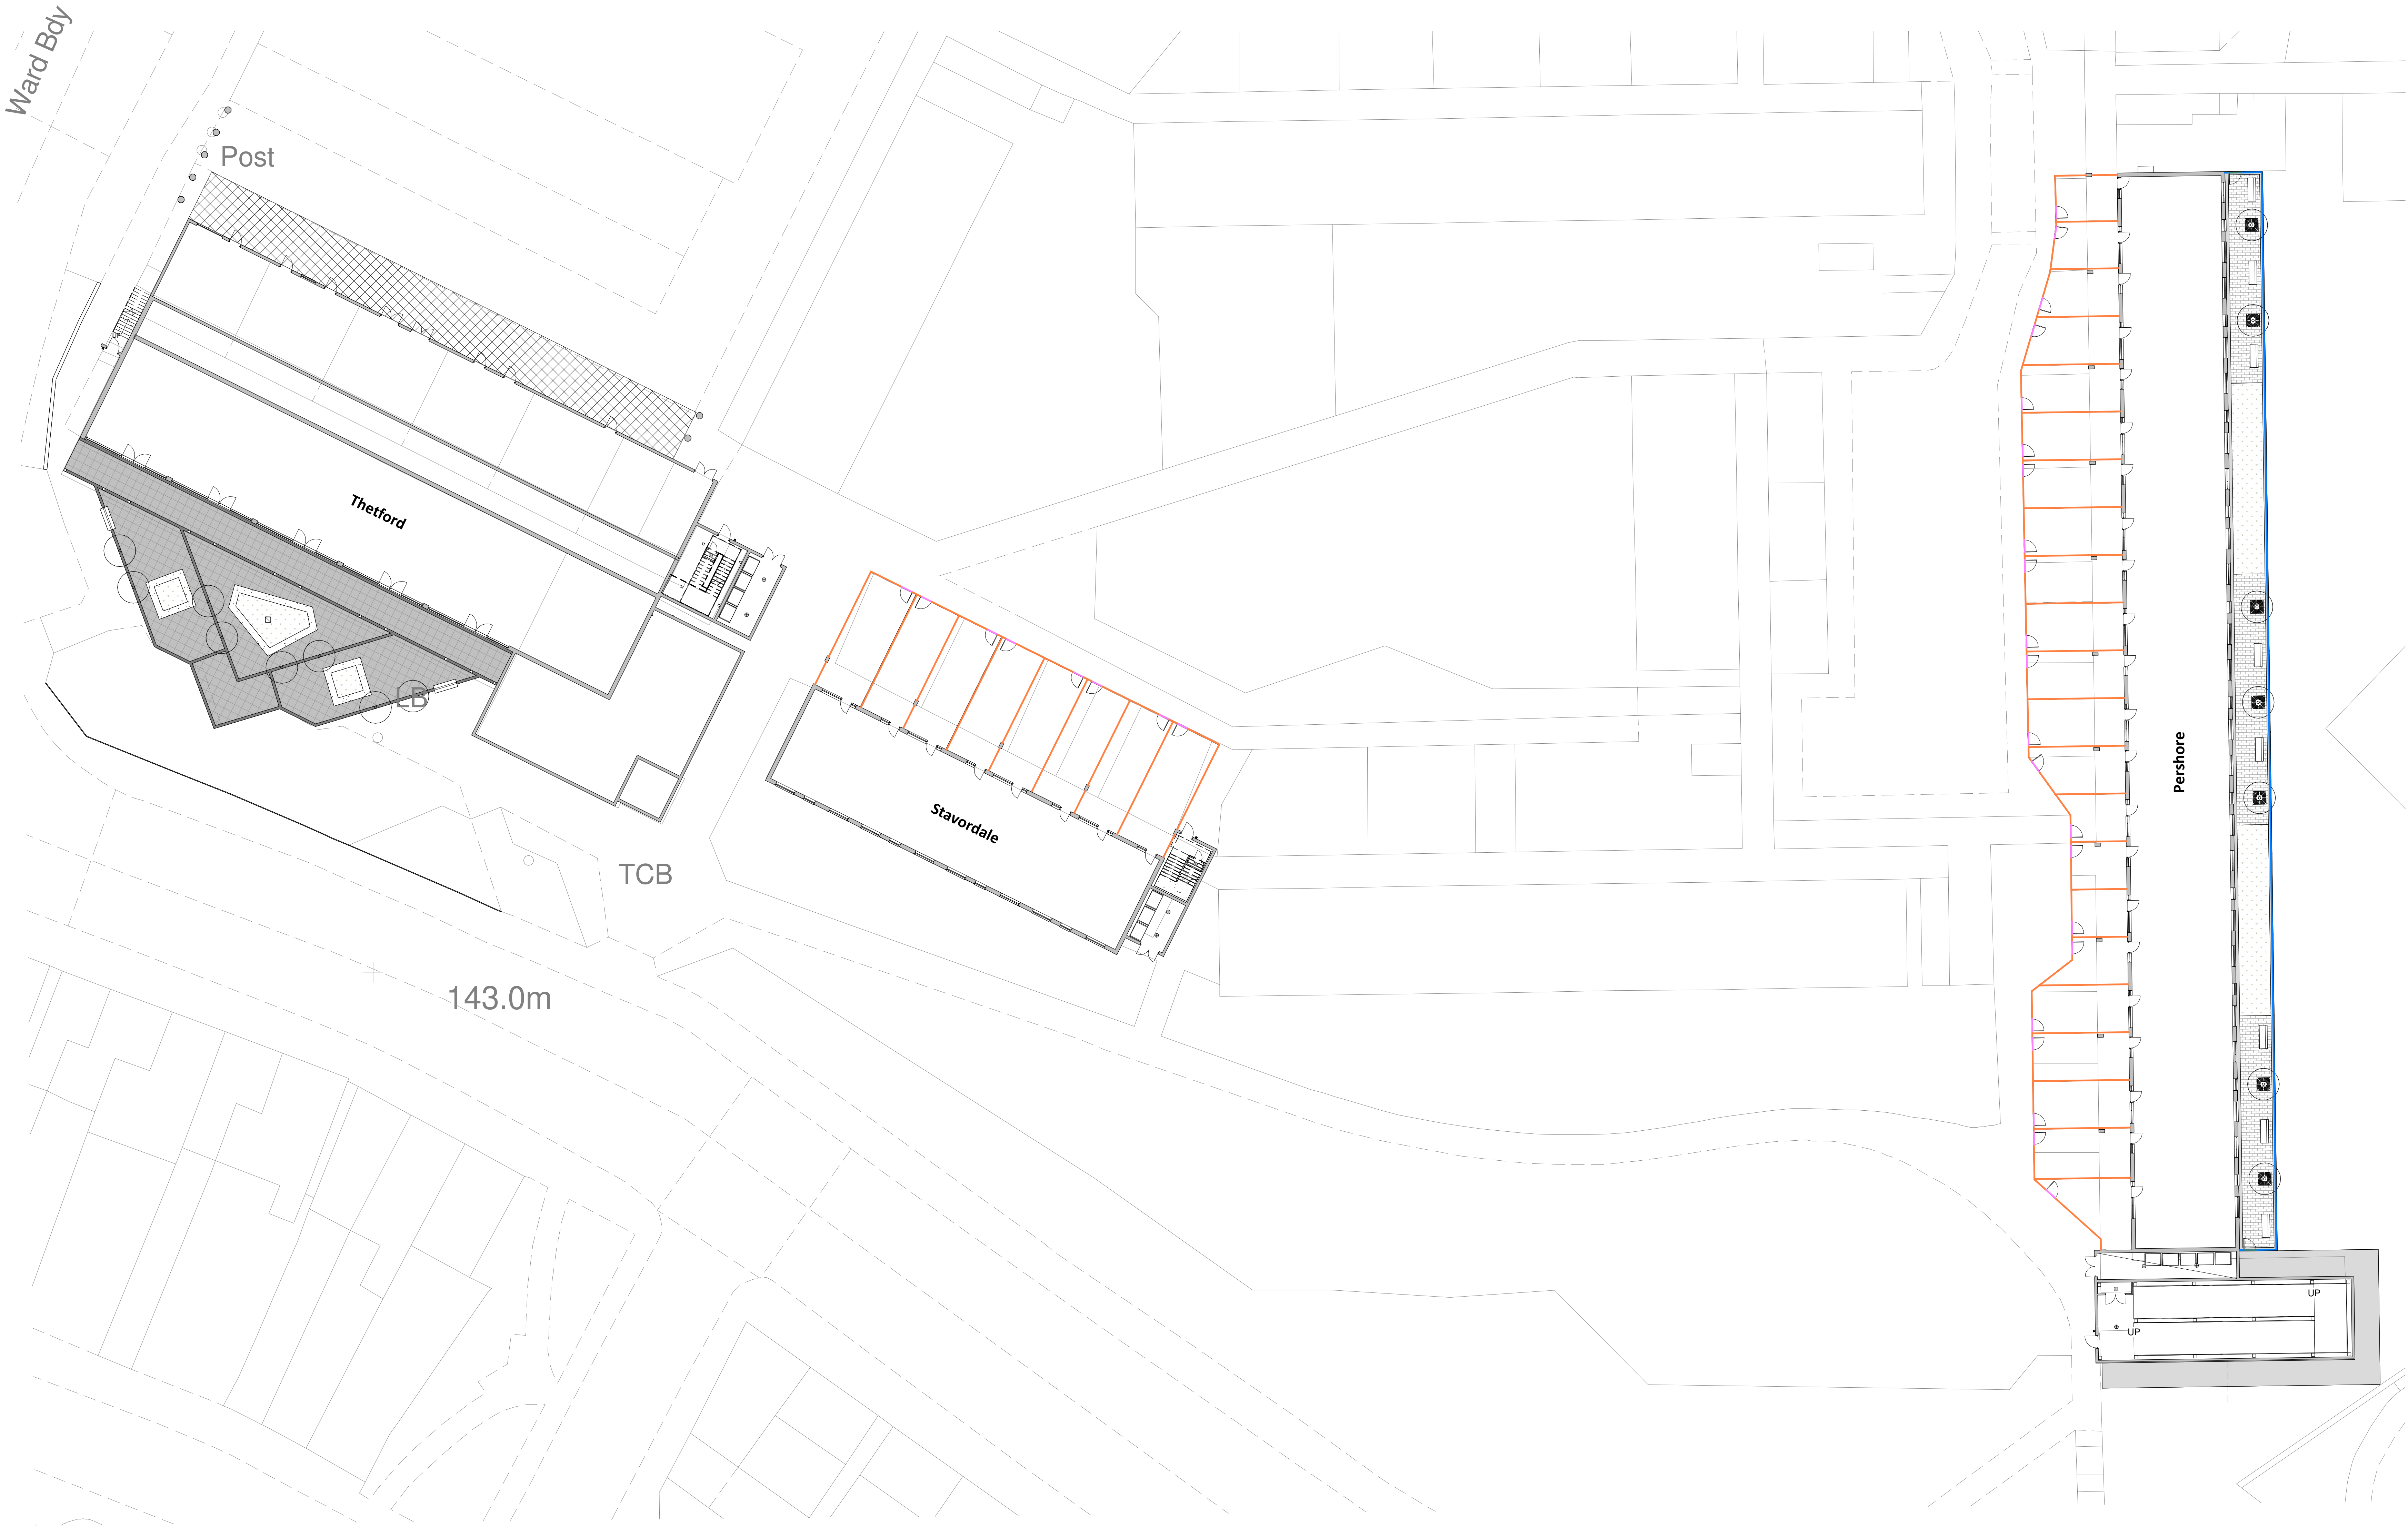


Site Plan - Boundary Details
1 : 200

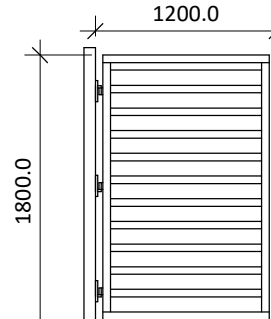

G1


TSW Gate to Private Rear Garden
1000 x 1800mm high Jacksons Fencing (or similar) timber gate to match surrounding fence panels.
Fittings : S/S fittings and fittings as per manufacturer's specification



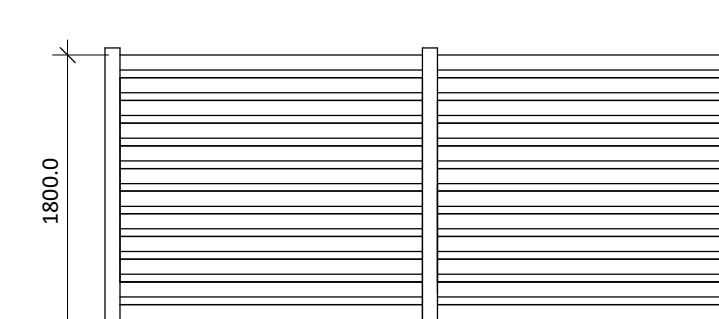

F1

TSW Fencing to Private Rear Gardens
1800mm high Jacksons Fencing (or similar) louvre fencing panels.
Fittings : S/S fittings and fittings as per manufacturer's specification

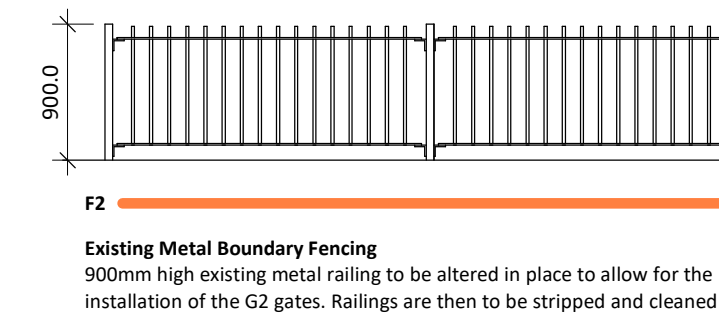

F2

Existing Metal Boundary Fencing
900mm high existing metal railing to be altered in place to allow for the installation of the G2 gates. Railings are then to be stripped and cleaned in place, primed with a rust inhibitive primer and then repainted in anthracite grey. (Any additional fencing required has been reclaimed and stored by the client.)

G2

Existing Metal Front Gates
Existing metal gates to be carefully removed and stored in a safe place before being stripped and cleaned, primed with a rust inhibitive primer and then repainted in anthracite grey.

Key Legend
1 : 50

Rev	Date	Int	Description
btp ARCHITECTS RIBA Chartered Practice			
CLIENT: Rochdale Borough Housing			
PROJECT: LOWER FALINGE			
DESCRIPTION: Site Plan - Boundary Details Ph4			
PURPOSE OF ISSUE: Planning			
DRAWN BY:	CHECKED	DATE	SCALE @ A0:
AP	VS	30/06/23	As indicated
JOB NO:	STATUS CODE	DRAWING NO.	REV
3749	S2	119	
FILE IDENTIFIER: LF-BTP-00-D-DR-A-3749_119			
Elizabeth House 466 Disbury Road Hutton Mersey Stockport SK4 3BS 0161 443 1201 info@bernardtaylor.co.uk www.bernardtaylor.co.uk			