




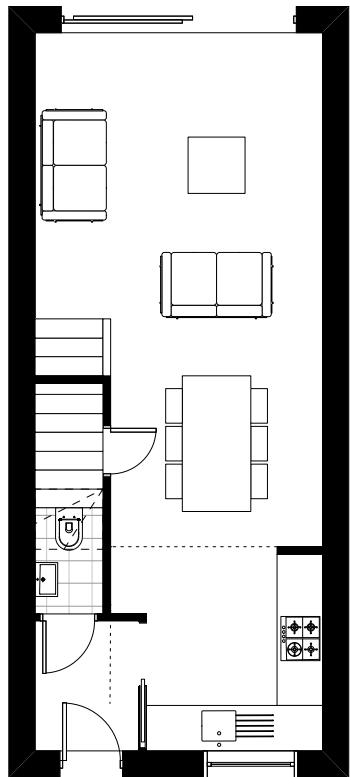


GROUND FLOOR PLAN

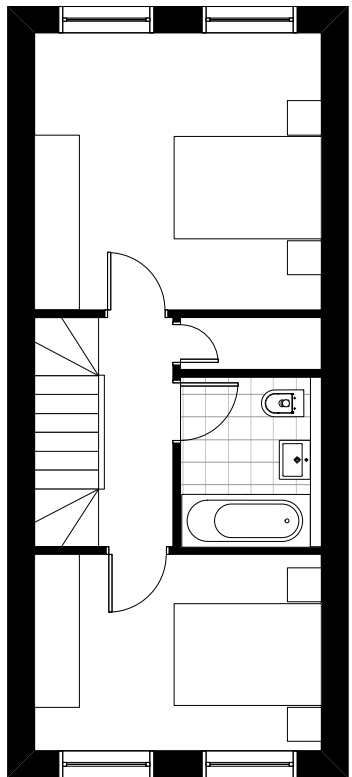

FIRST FLOOR PLAN

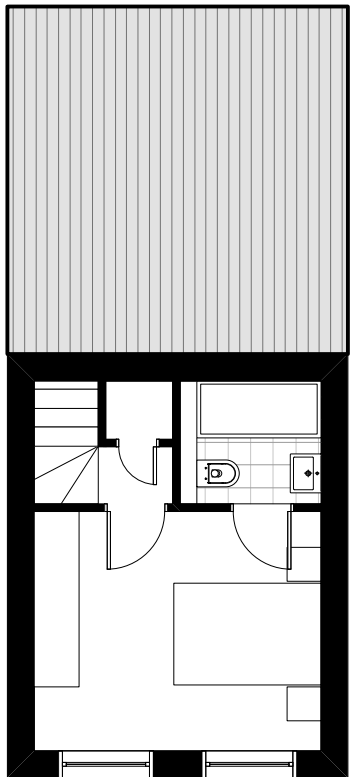

SECOND FLOOR PLAN

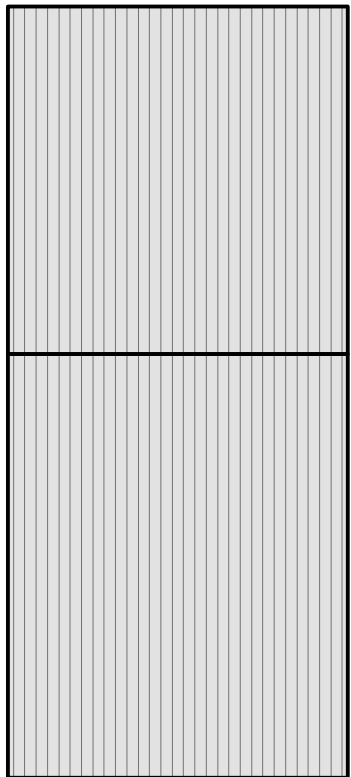

ROOF PLAN

PROPOSED HOUSE TYPE 3B PLAN

1:100 @A3

© Copyright Ollier Smurthwaite Architects

| REVISION | DATE | DESCRIPTION |
|----------|------|-------------|
|          |      |             |

|                                            |                |
|--------------------------------------------|----------------|
| CLIENT:                                    |                |
| PROJECT: PROPOSED RESIDENTIAL DEVELOPMENT  |                |
| ADDRESS: TACK LEA WORKS, BURY, BL9 7UA     |                |
| DRAWING TITLE: PROPOSED HOUSE TYPE 3B PLAN |                |
| SCALE: 1:100 @A3                           | DATE: AUG 2022 |
| DRAWING NO: A645_P_202A                    |                |

OLLIER SMURTHWAITE ARCHITECTS

40 King Street, Manchester, M2 6BA  
T: 0161 883 0838  
F: 0161 883 0839  
E: [info@olliersmurthwaite.com](mailto:info@olliersmurthwaite.com)