




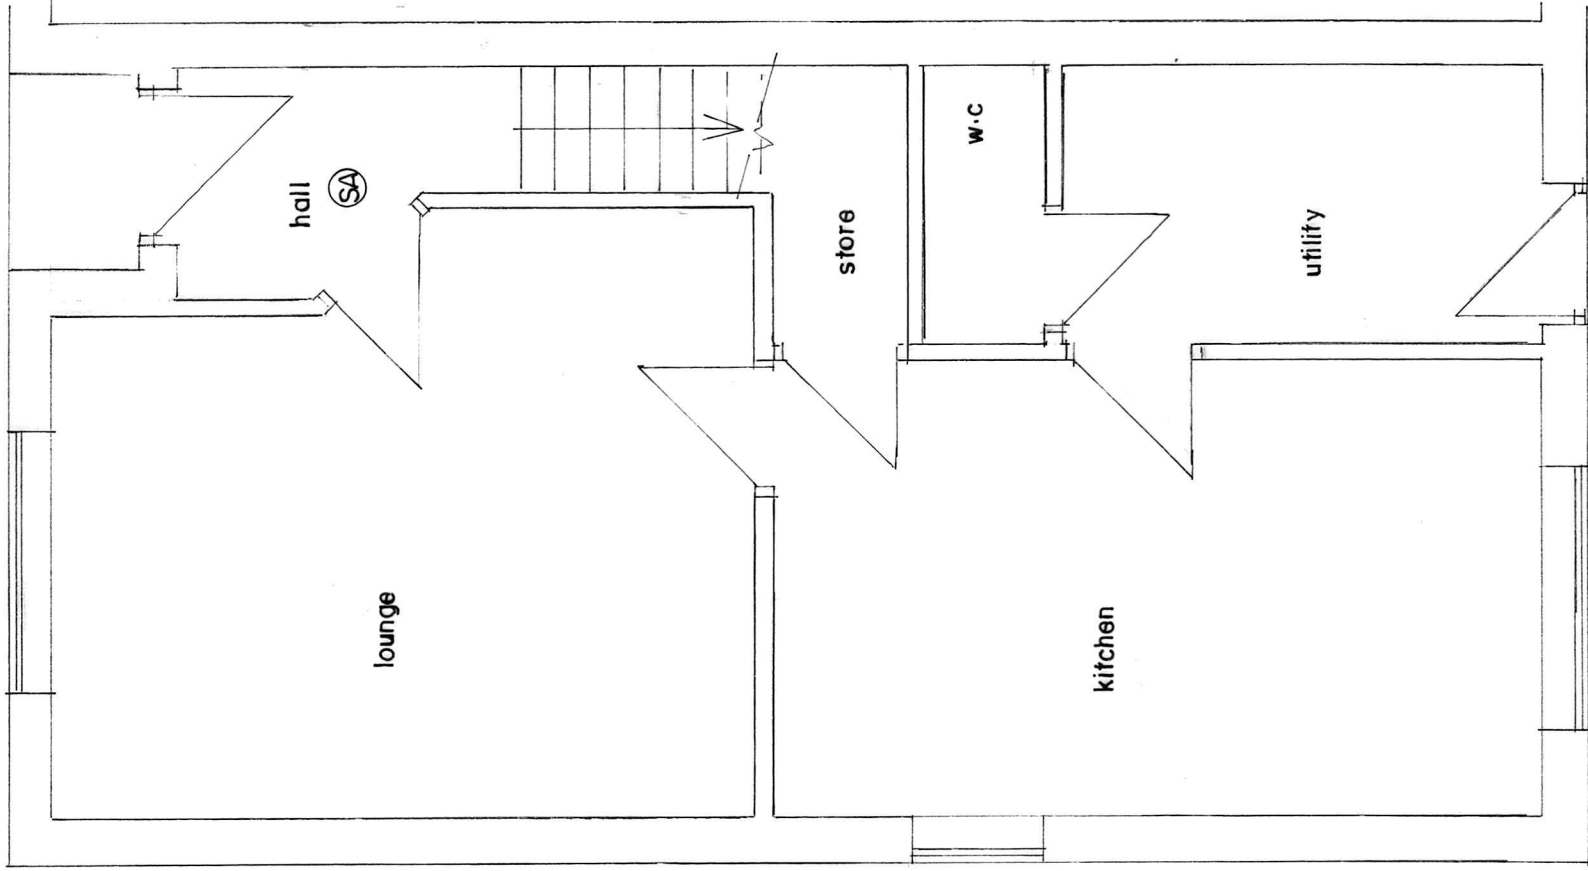

GROUND FLOOR PLAN
(PROPOSED)

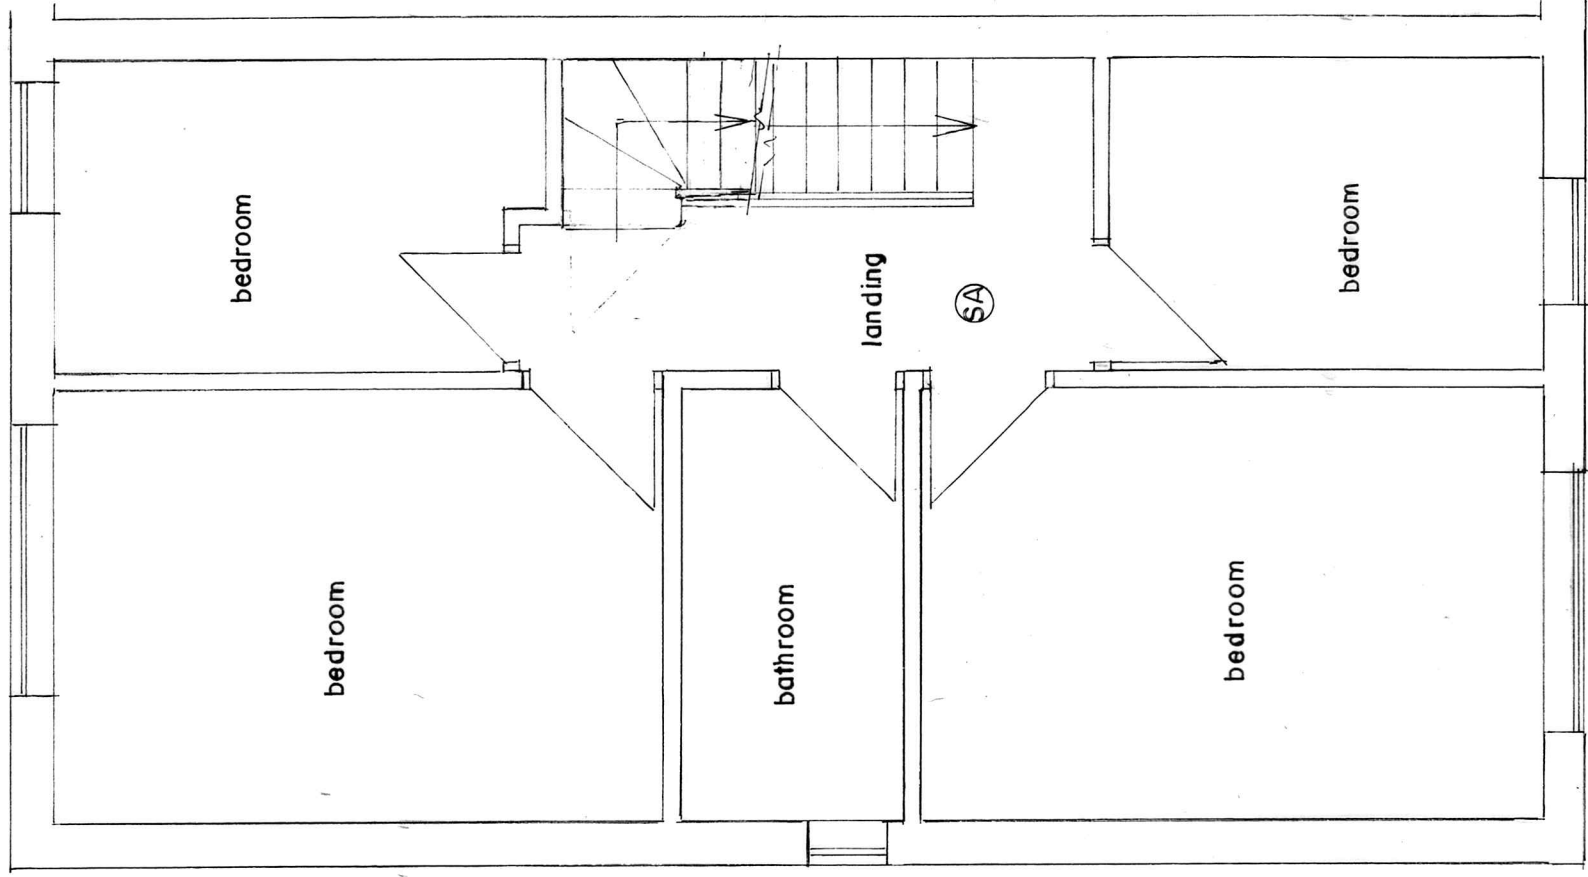

FIRST FLOOR PLAN
(PROPOSED)

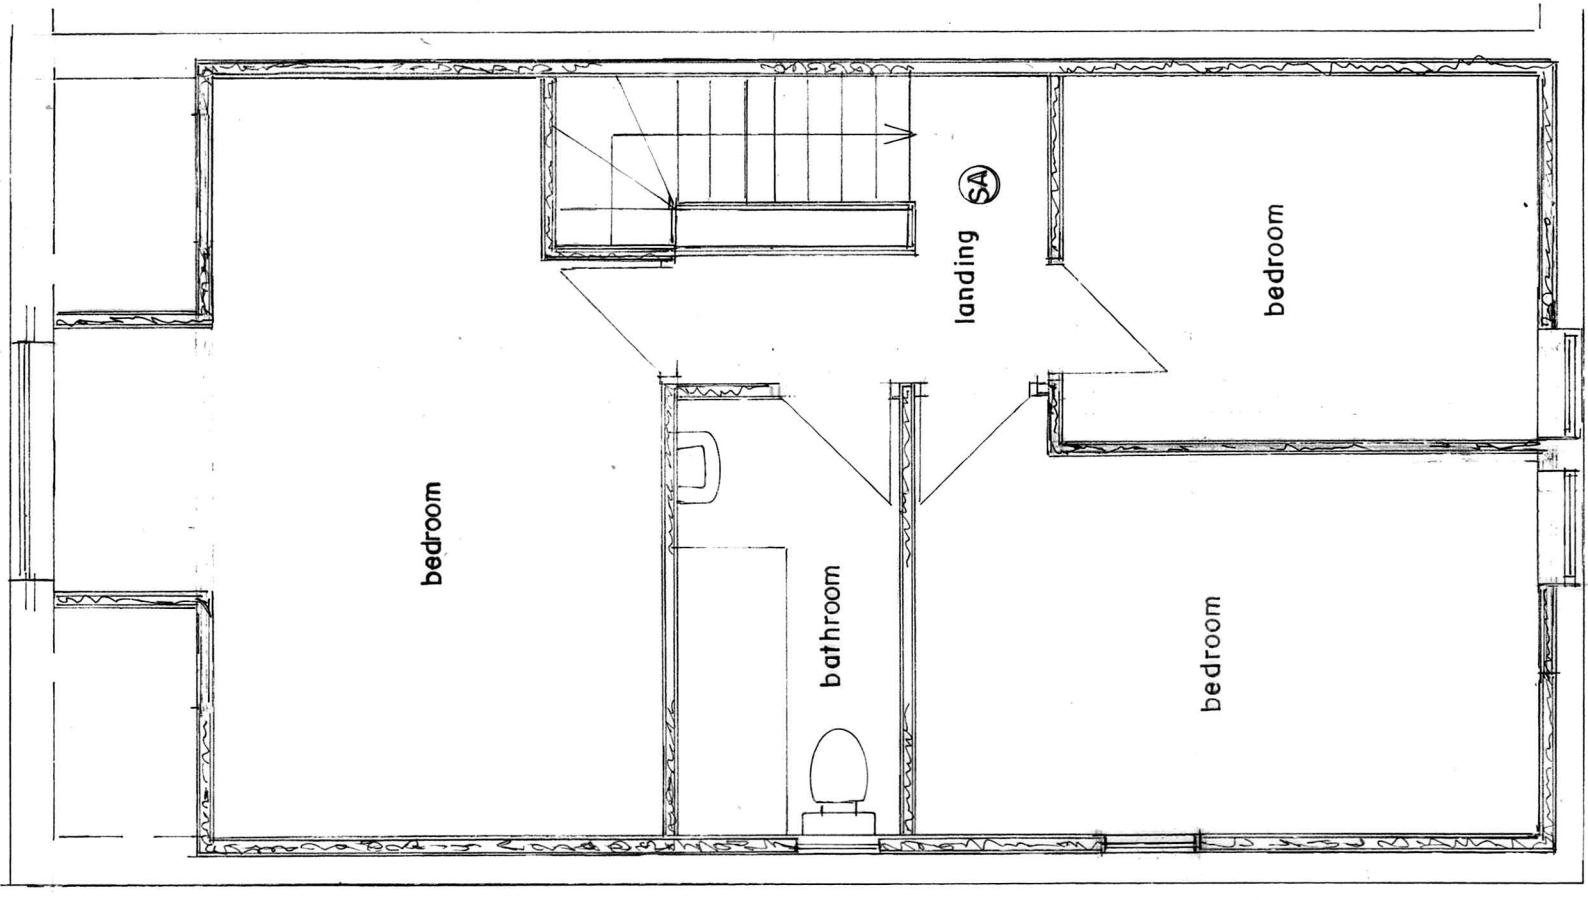

SECOND FLOOR PLAN
(PROPOSED)

BUILDING DESIGN SERVICES

M. FAROOQ

6 Stock Close, Shawclough, Rochdale OL12 6BB

Tel: 01706 712231 Mob: 07967605763

**PROPOSED DORMER EXTENSION AT
109 BOUNDARY STREET ROCHDALE OL11 1AT**

For: Mr ABDUL QAYYUM

Plan

Scale 1:500

Elevation

1978/2

Scale 1:100