




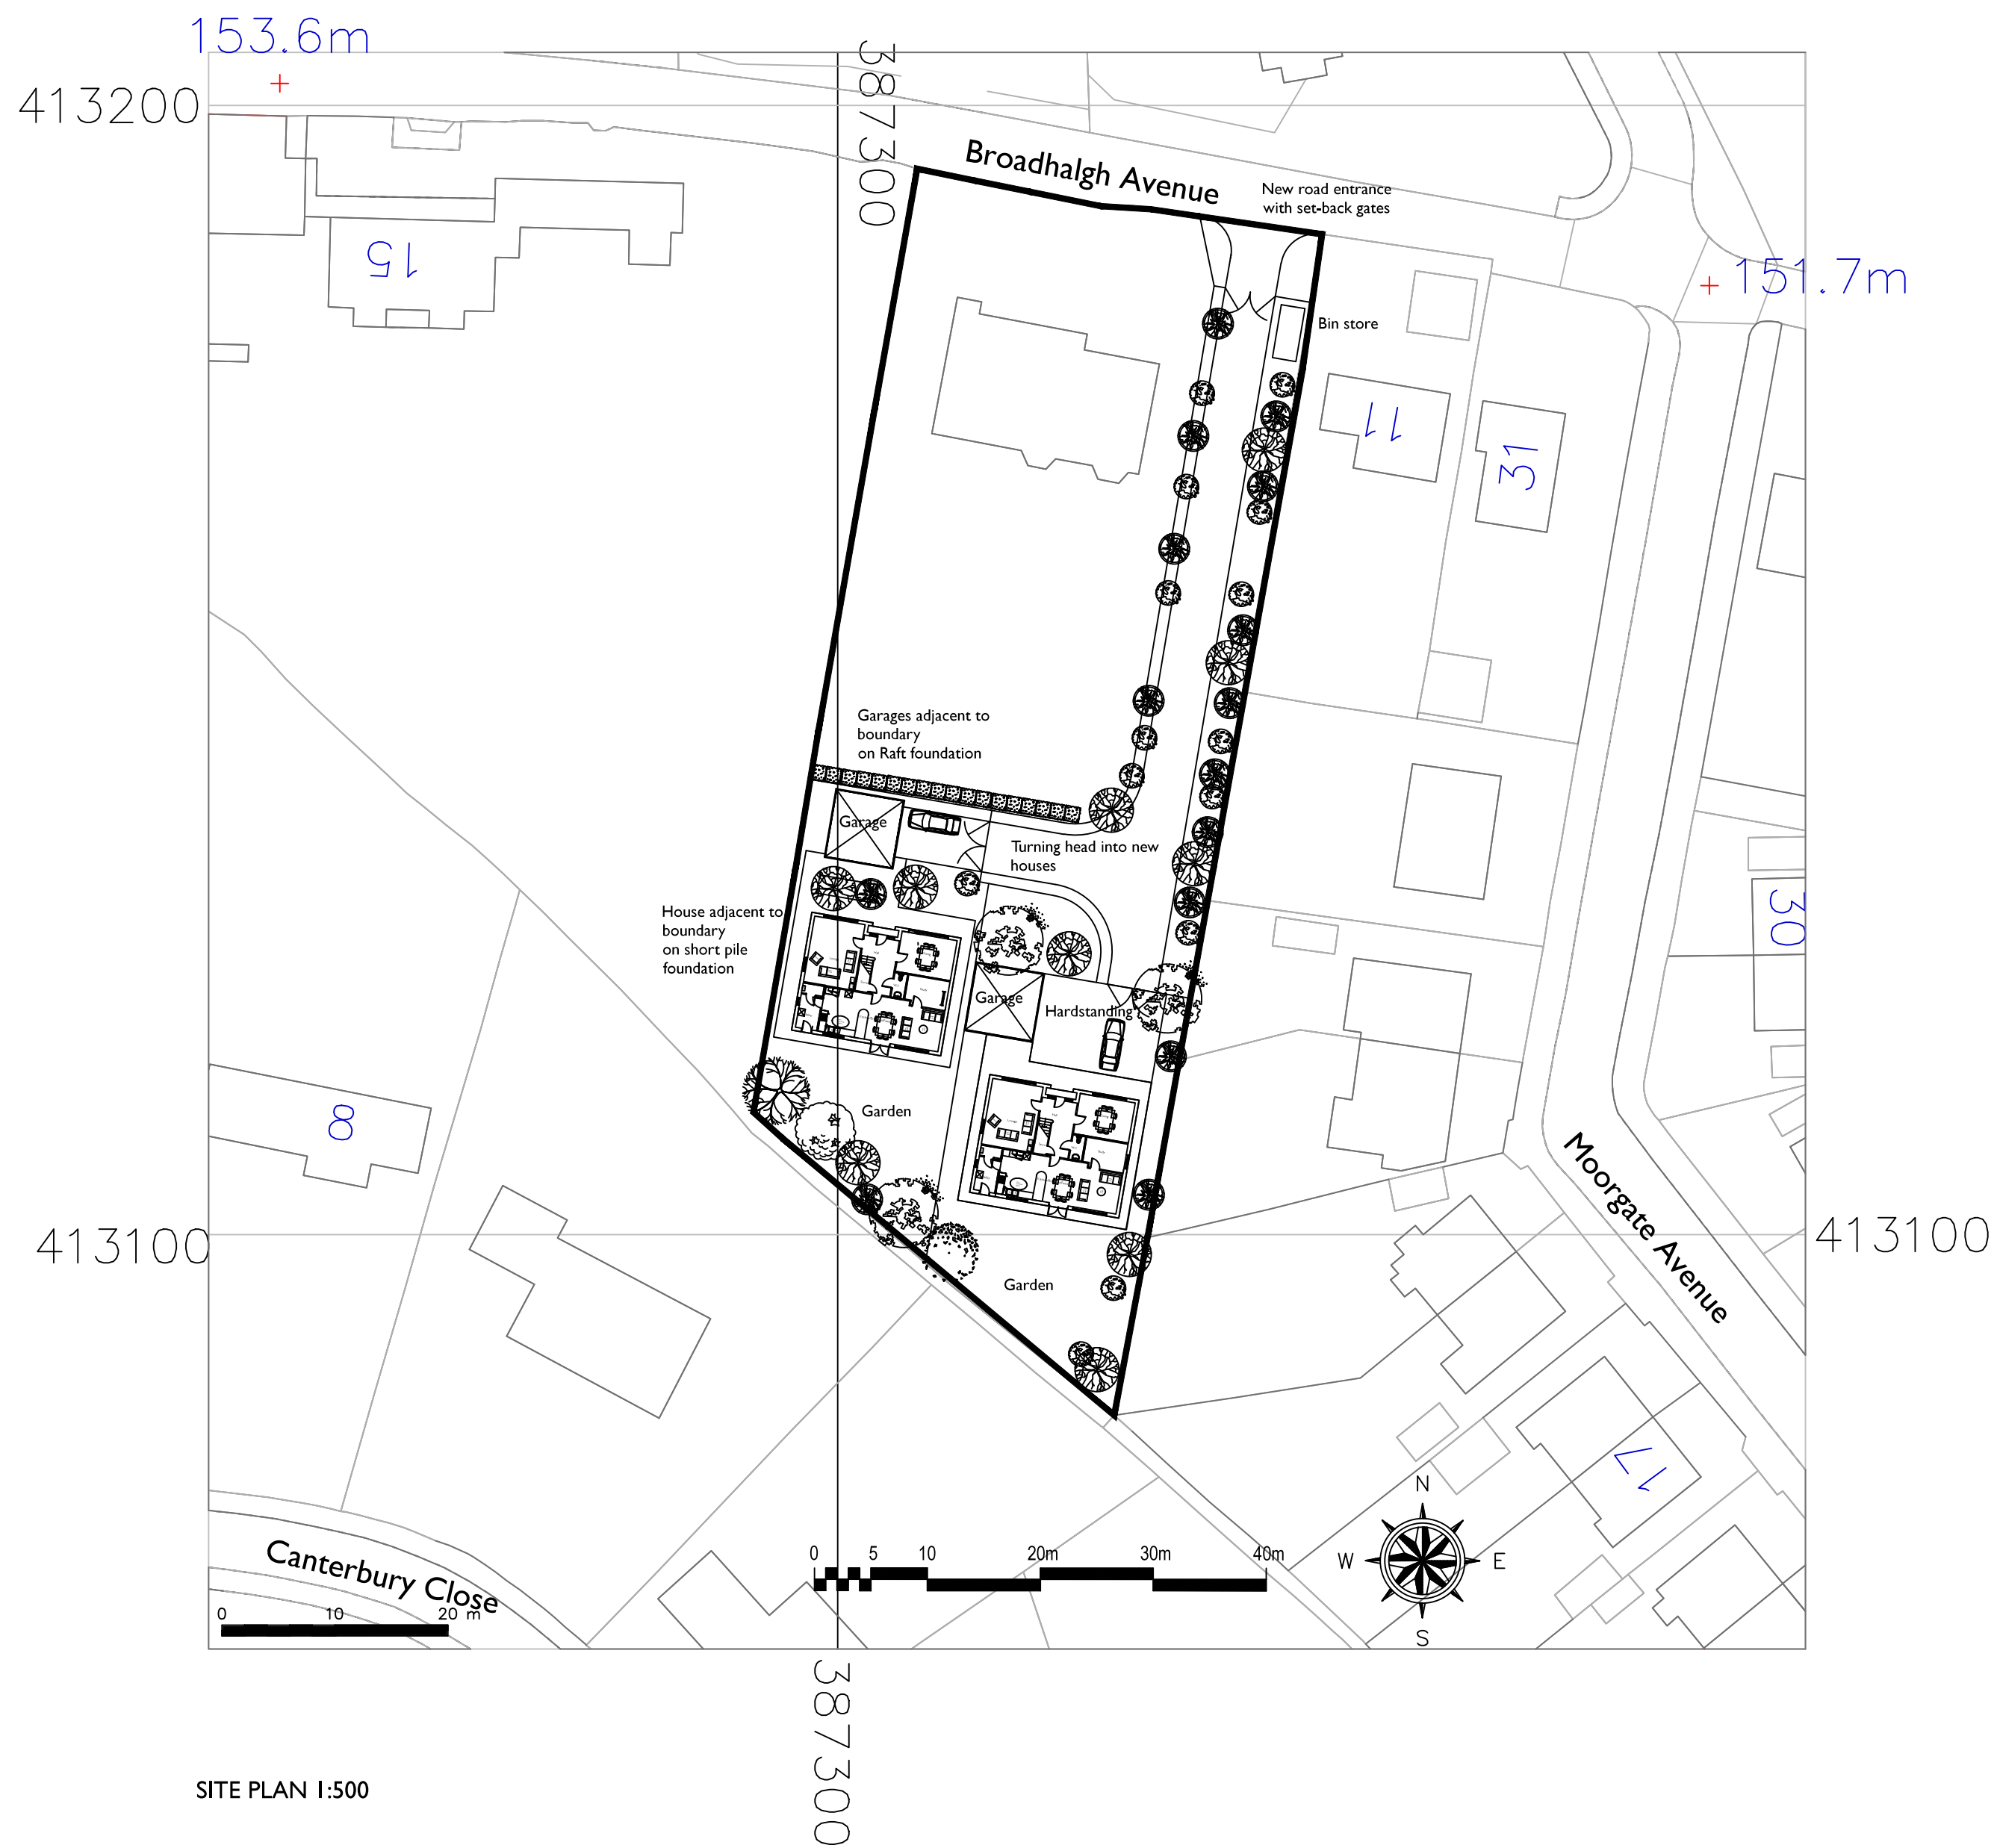


SITE PLAN 1:500

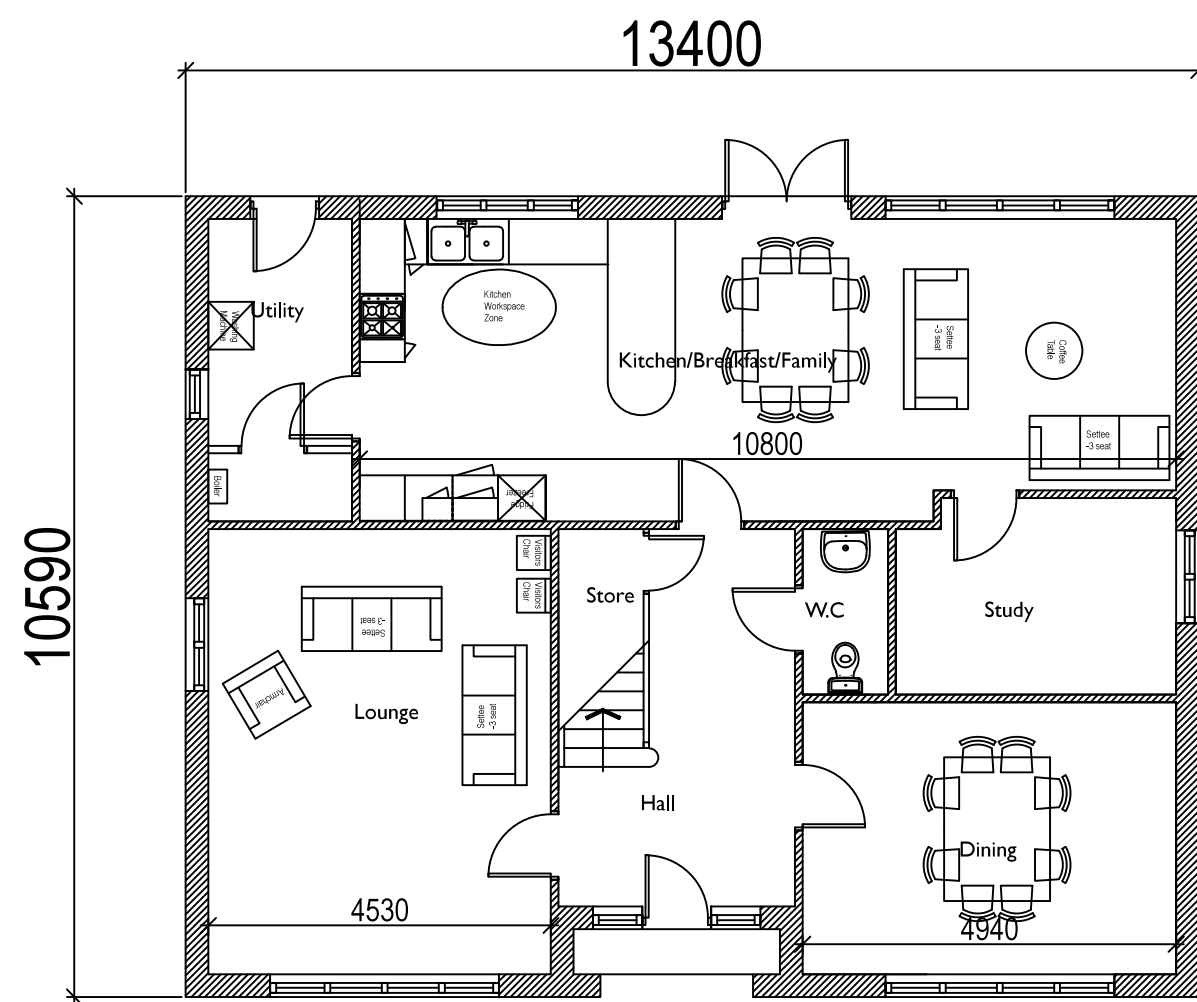

GROUND FLOOR PLAN

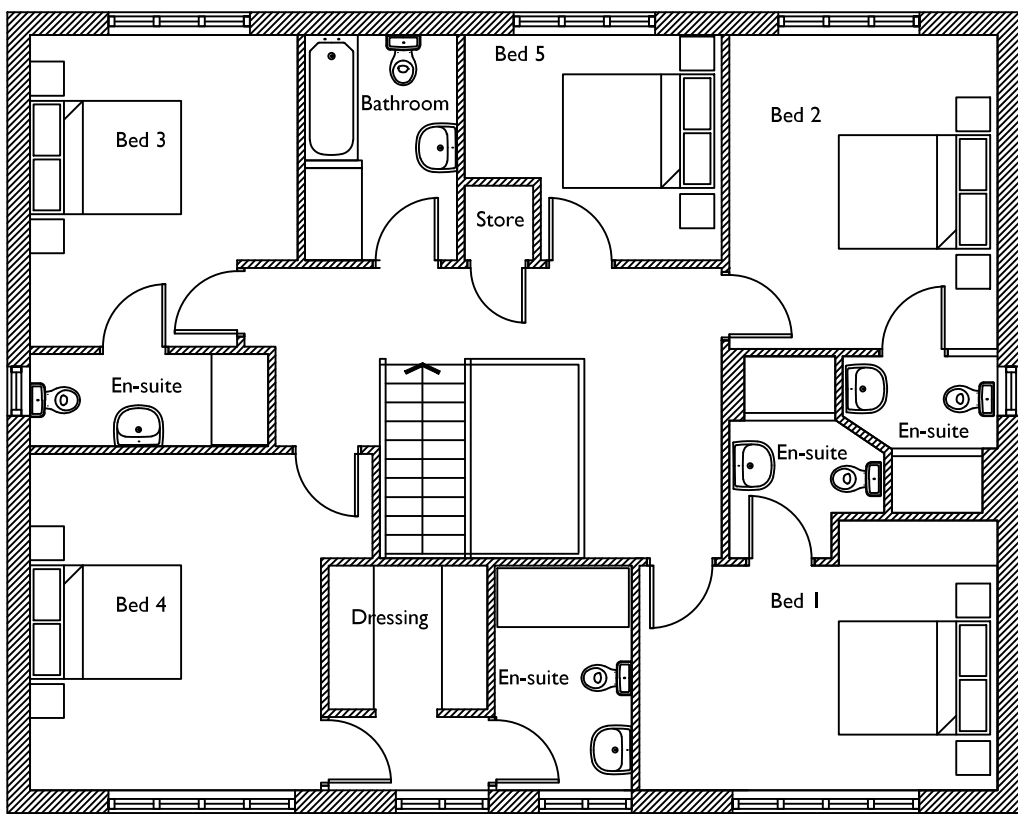

FIRST FLOOR PLAN

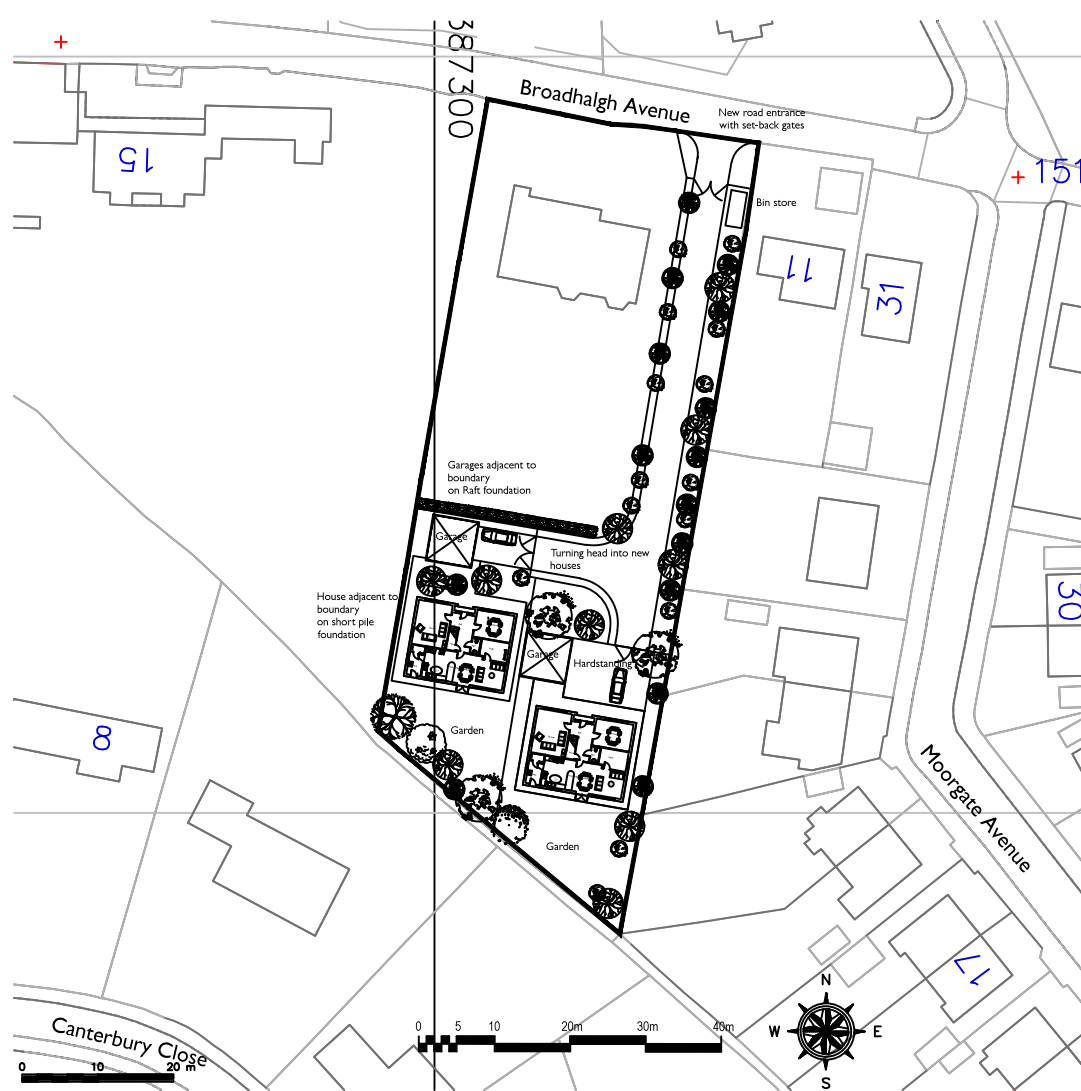

LOCATION PLAN 1:1000

For Information

A House and garage moves, foundation notes added		12/12/15	dh	-
rev		date	dr by	app by
original drawn by (name)		Autocad	06.02.14	DH



D&D Architecture and Consultancy
t: 01708 544046
f: 01708 660940
e: david.holmes@architecturandconsultancy.co.uk

client	MR M DOHENEY			
project	THE RED HOUSE			
drg	PROPOSED OFFSET HOUSES IN LAND TO REAR			
scale	sheet size	project no.	drg no.	rev
1:100@ A1	A1	2012.002	005	A

DO NOT SCALE FROM THIS DRAWING